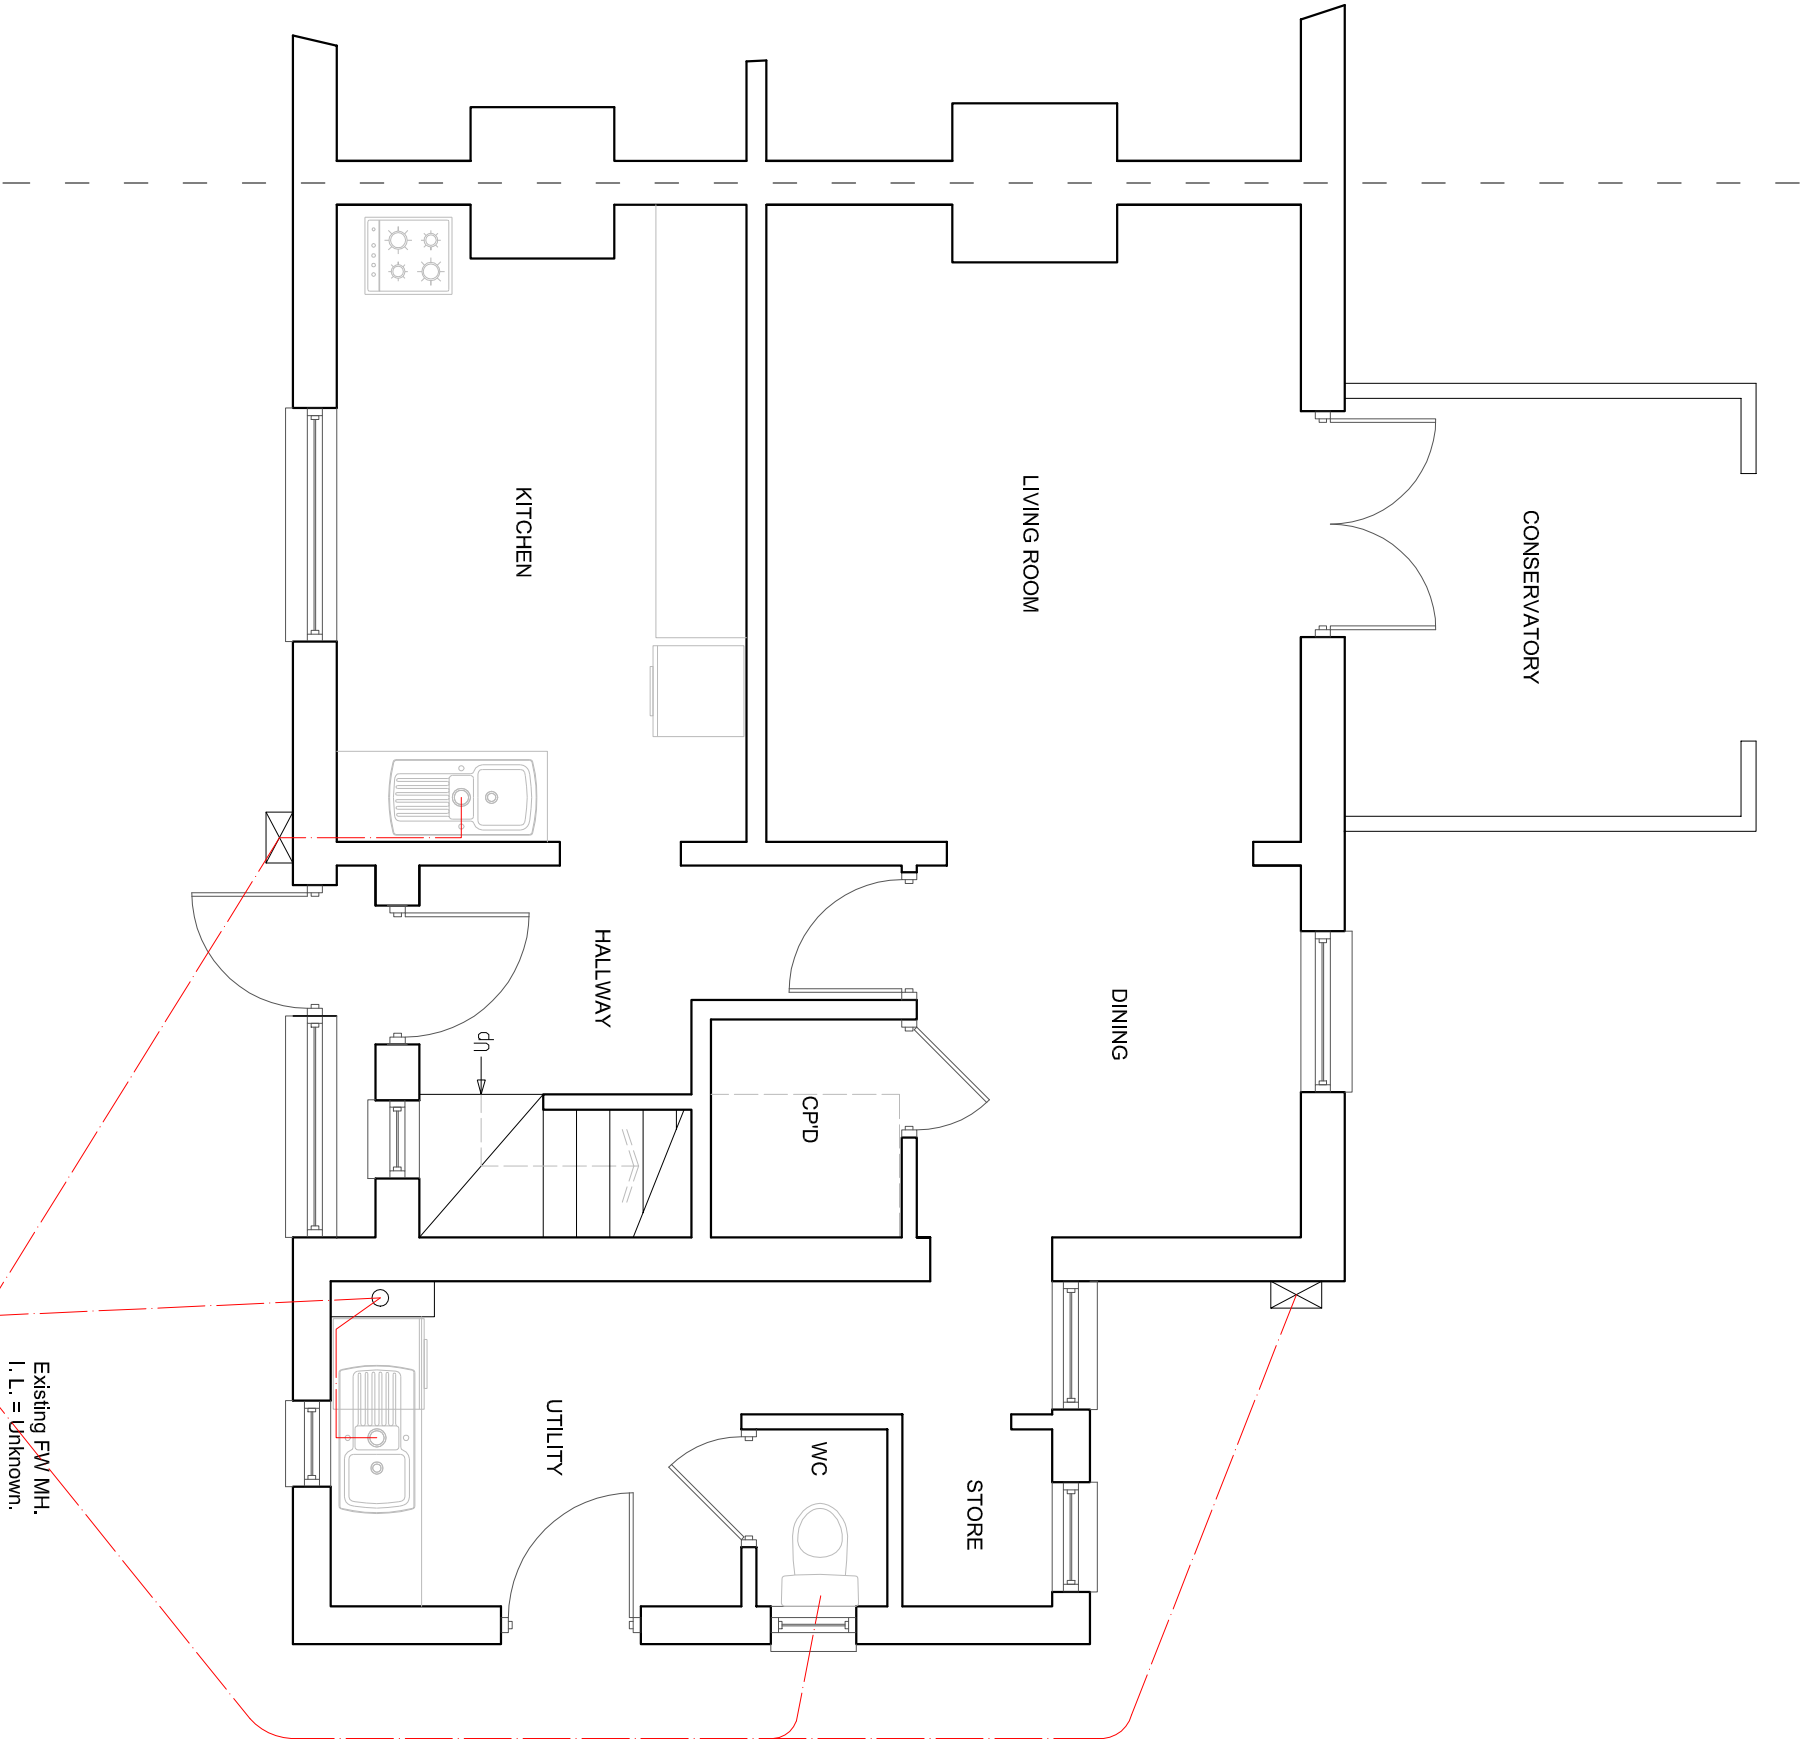


EXISTING GROUND FLOOR PLAN

Scale 1:50 on A3

SUSSEX BUILDING CONSULTANCY LIMITED

32 IVY LANE, WESTERGATE,
CHICHESTER, WEST SUSSEX.

SCALE - 1/50 REV - DATE - 15/01/2024



partner
LABC

3 NORTHGATE ROAD
BOGNOR REGIS
PO21 9LZ
TEL/FAX - (01243) 861379