


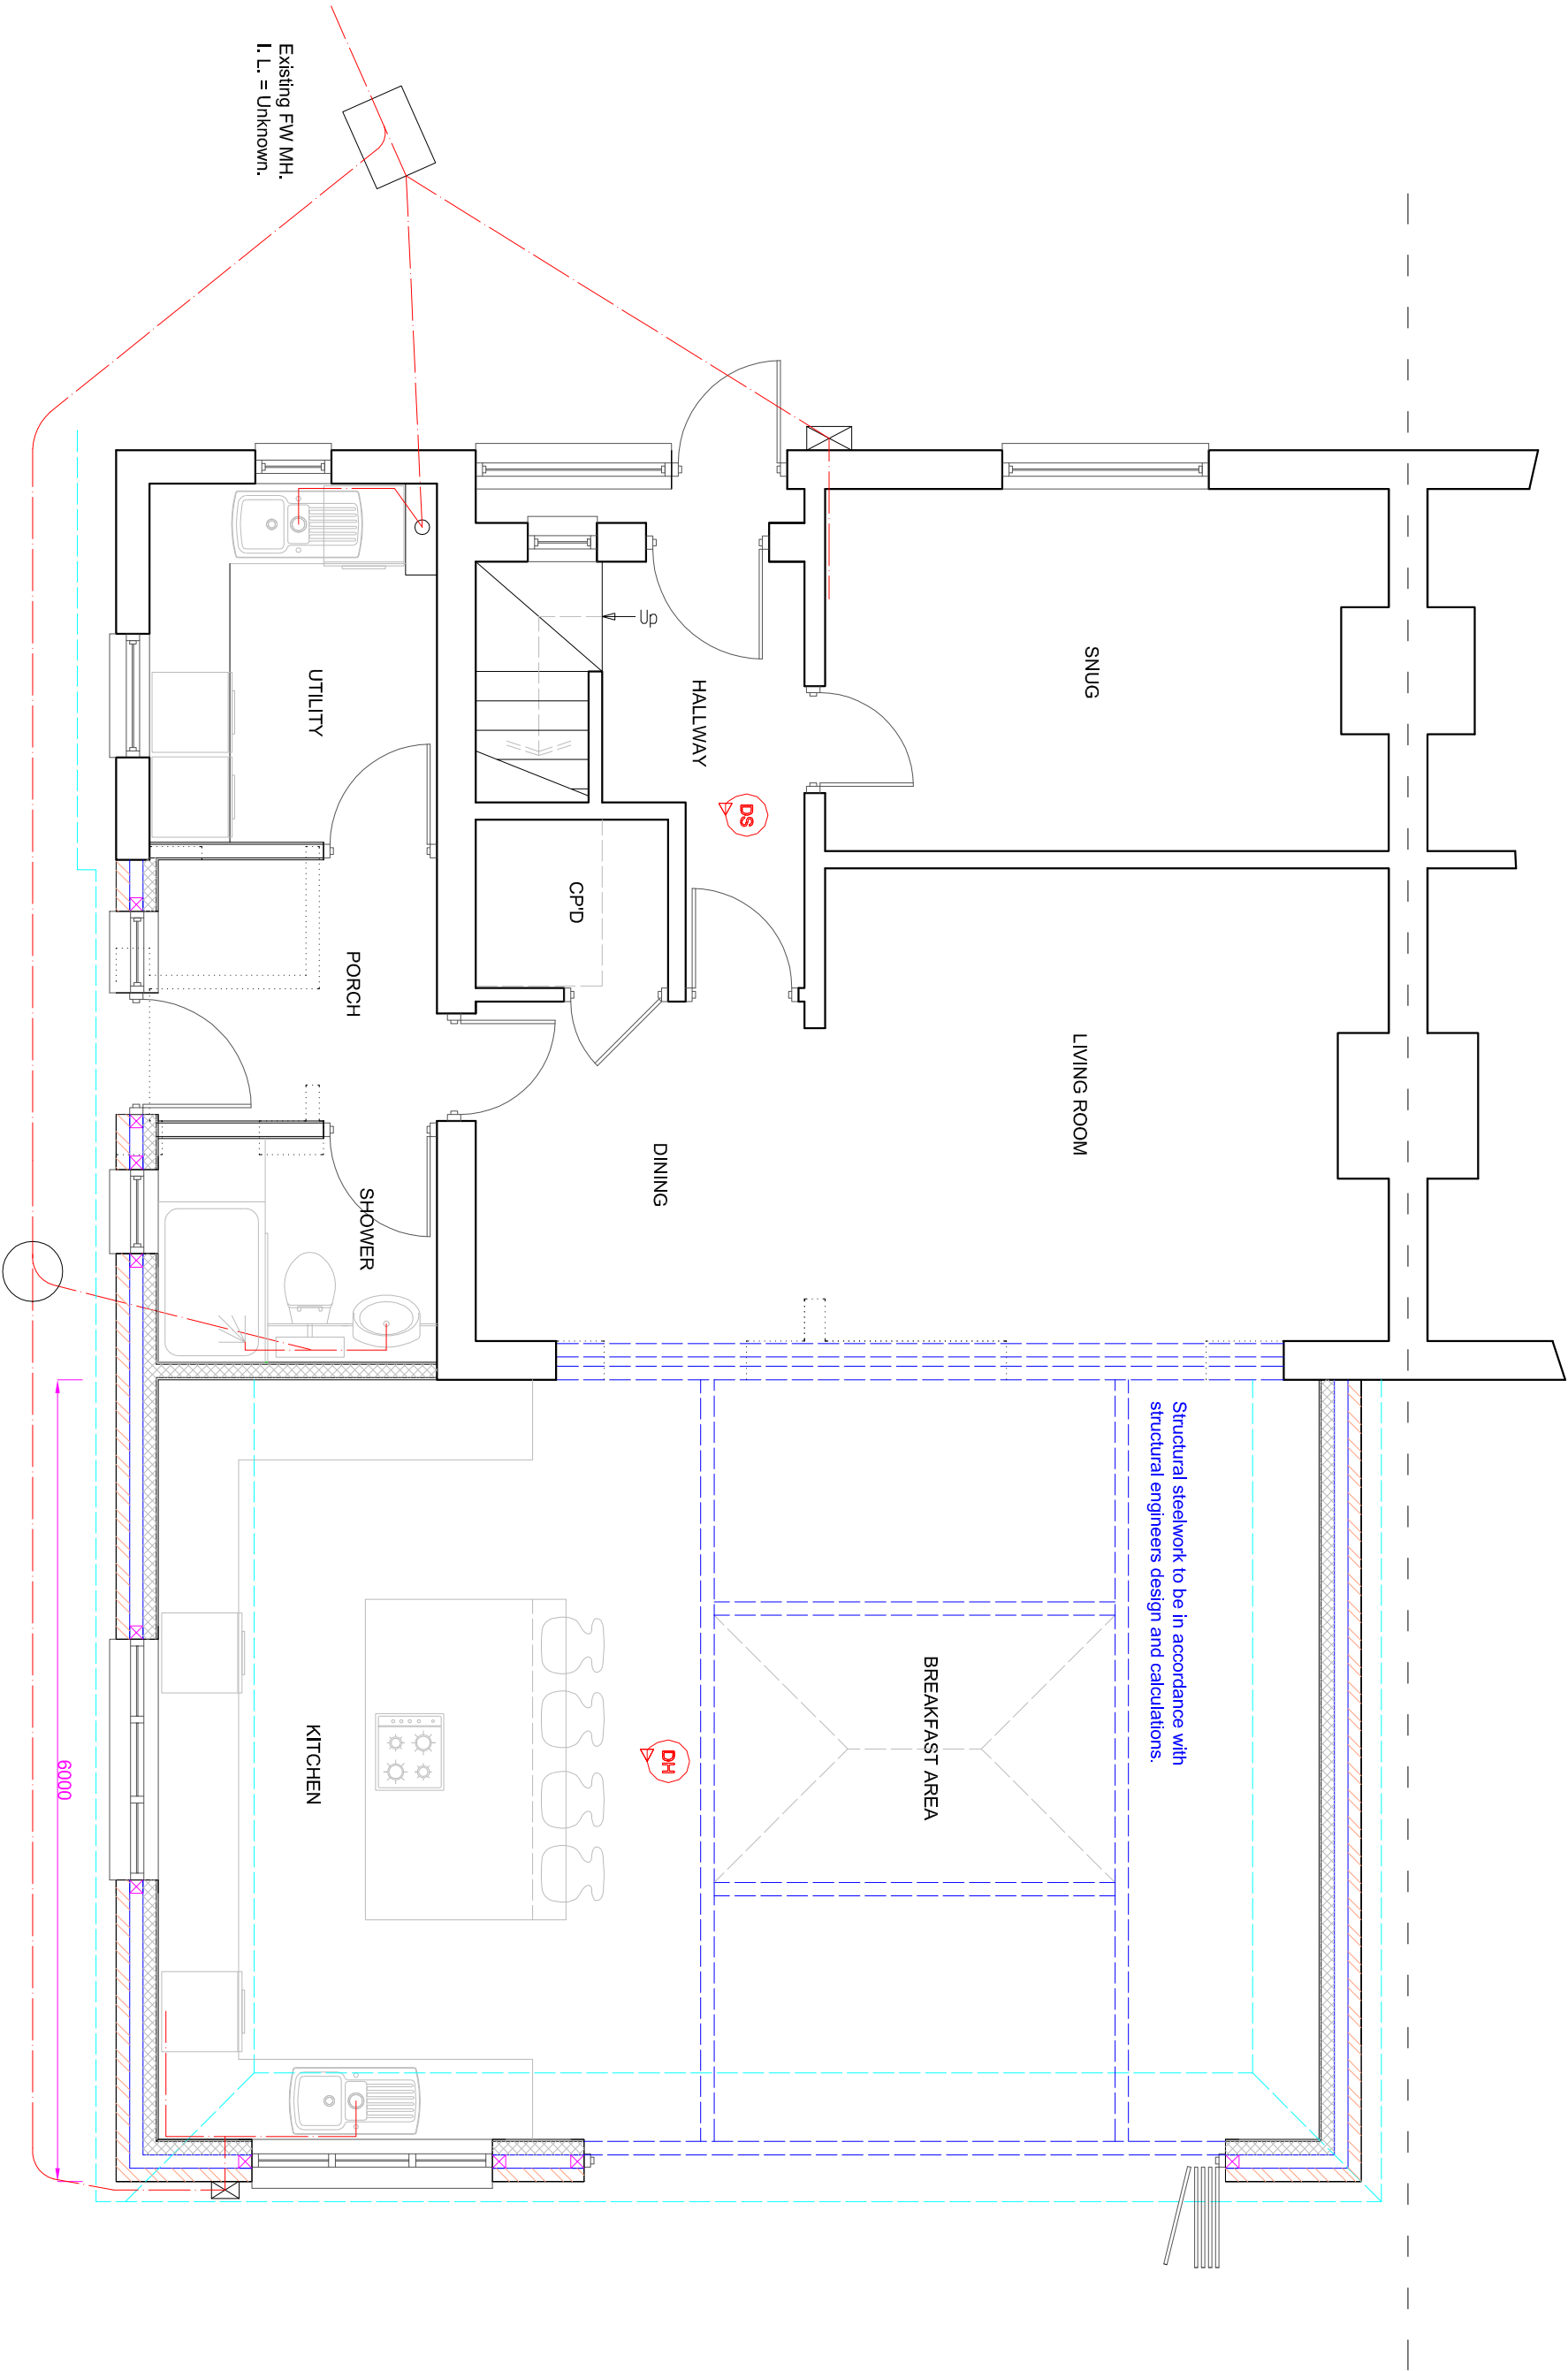

Existing FW MH.
I. L. = Unknown.

SNUG

LIVING ROOM

HALLWAY

DINING

CPD

UTILITY

PORCH

SHOWER


KITCHEN

BREAKFAST AREA

Structural steelwork to be in accordance with
structural engineers design and calculations.

6000

PROPOSED GROUND FLOOR PLAN

 

Scale 1:50 on A3

SUSSEX BUILDING CONSULTANCY LIMITED

32 IVY LANE, WESTERGATE,
CHICHESTER, WEST SUSSEX.

SCALE - 1/50 REV - B DATE - 05/01/2024



LABC
partner
3 NORTHGATE ROAD
BOGNOR REGIS
PO21 5LZ
TEL/FAX - (01243) 861379