




3D View 1



3D View 2



3D View 3

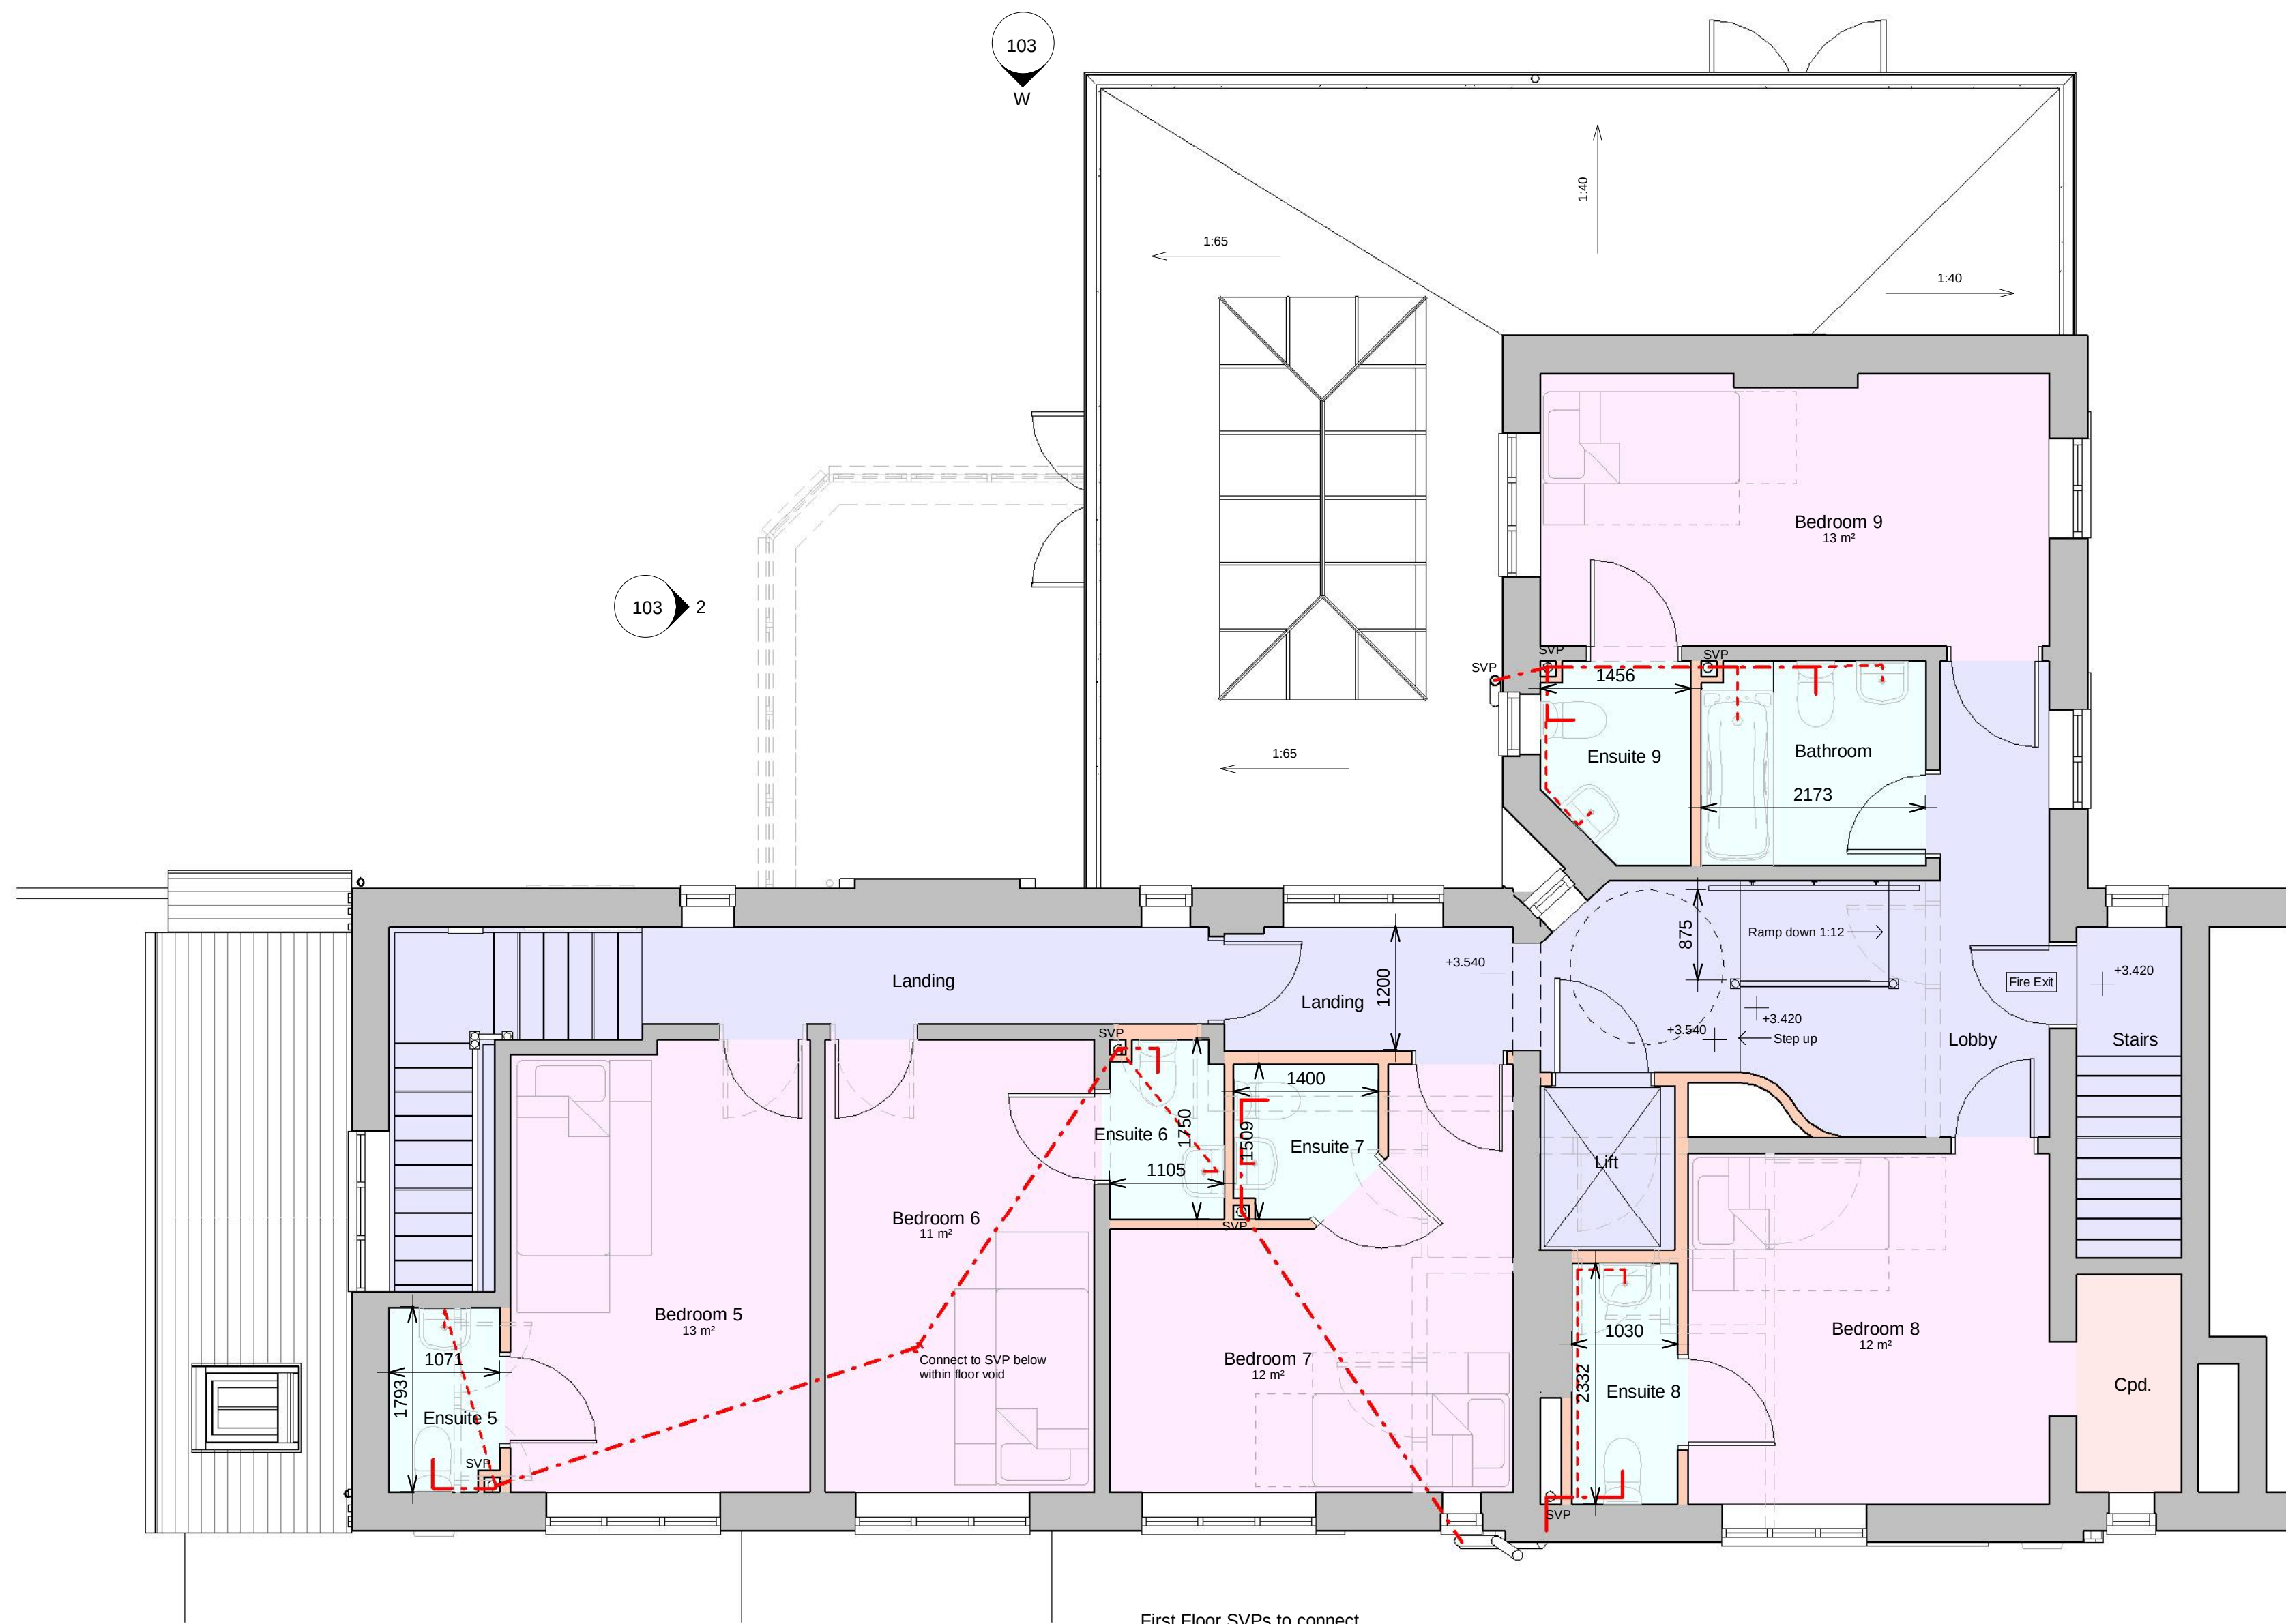


Level 3 - First Floor as proposed
1 : 50

- KEY**
- Existing Foul Drainage
 - Rainwater Drainage
 - Foul Drainage -100mm Pipes
 - Foul Drainage - 50mm or under pipes

C	Issued for PLANNING	09-08-19	MD
B	Beds 5, 6, 7 & 8 ensuite relocated; curved walls added;	29-07-19	RW
A	Sun lounges revised; front entrance ramp/steps added; main entrance door revised; 3D view added;	23-07-19	RW

Revision	Date	Initial
----------	------	---------

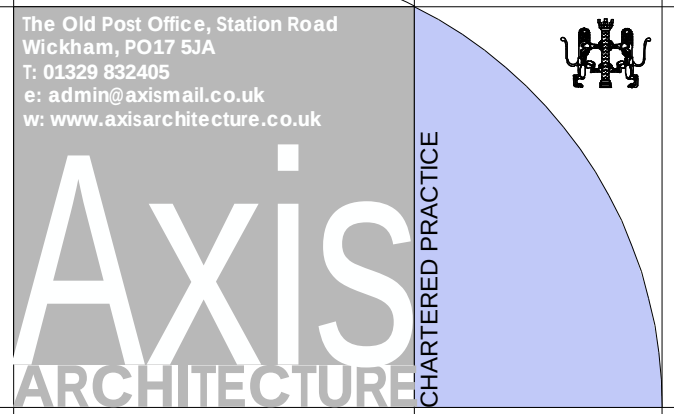

BIM Enabled Practice
This project was delivered using **Autodesk Revit®**
All dimensions are to be checked on site and any discrepancies reported to the architect before work commences. Figured dimensions only are to be taken from this drawing. This drawing is to be read in conjunction with all relevant consultants and/or specialists drawing documents and any discrepancies or variations notified to the architect before work commences. This drawing is copyright and may not be reproduced, wholly or in part, without the consent of the architect.

Change of Use
Nyton House Residential Care Home
Westergate West Sussex

First Floor Plan as proposed

Scale at 1:100 in meters
0 5 9

PLANNING				
Scale @ A1	Drawn	Checked	Date	BIM status
As indicated	MD	RW	07/08/19	
Job Number & Drawing Number			Revision	
19-039 - 104			C	