



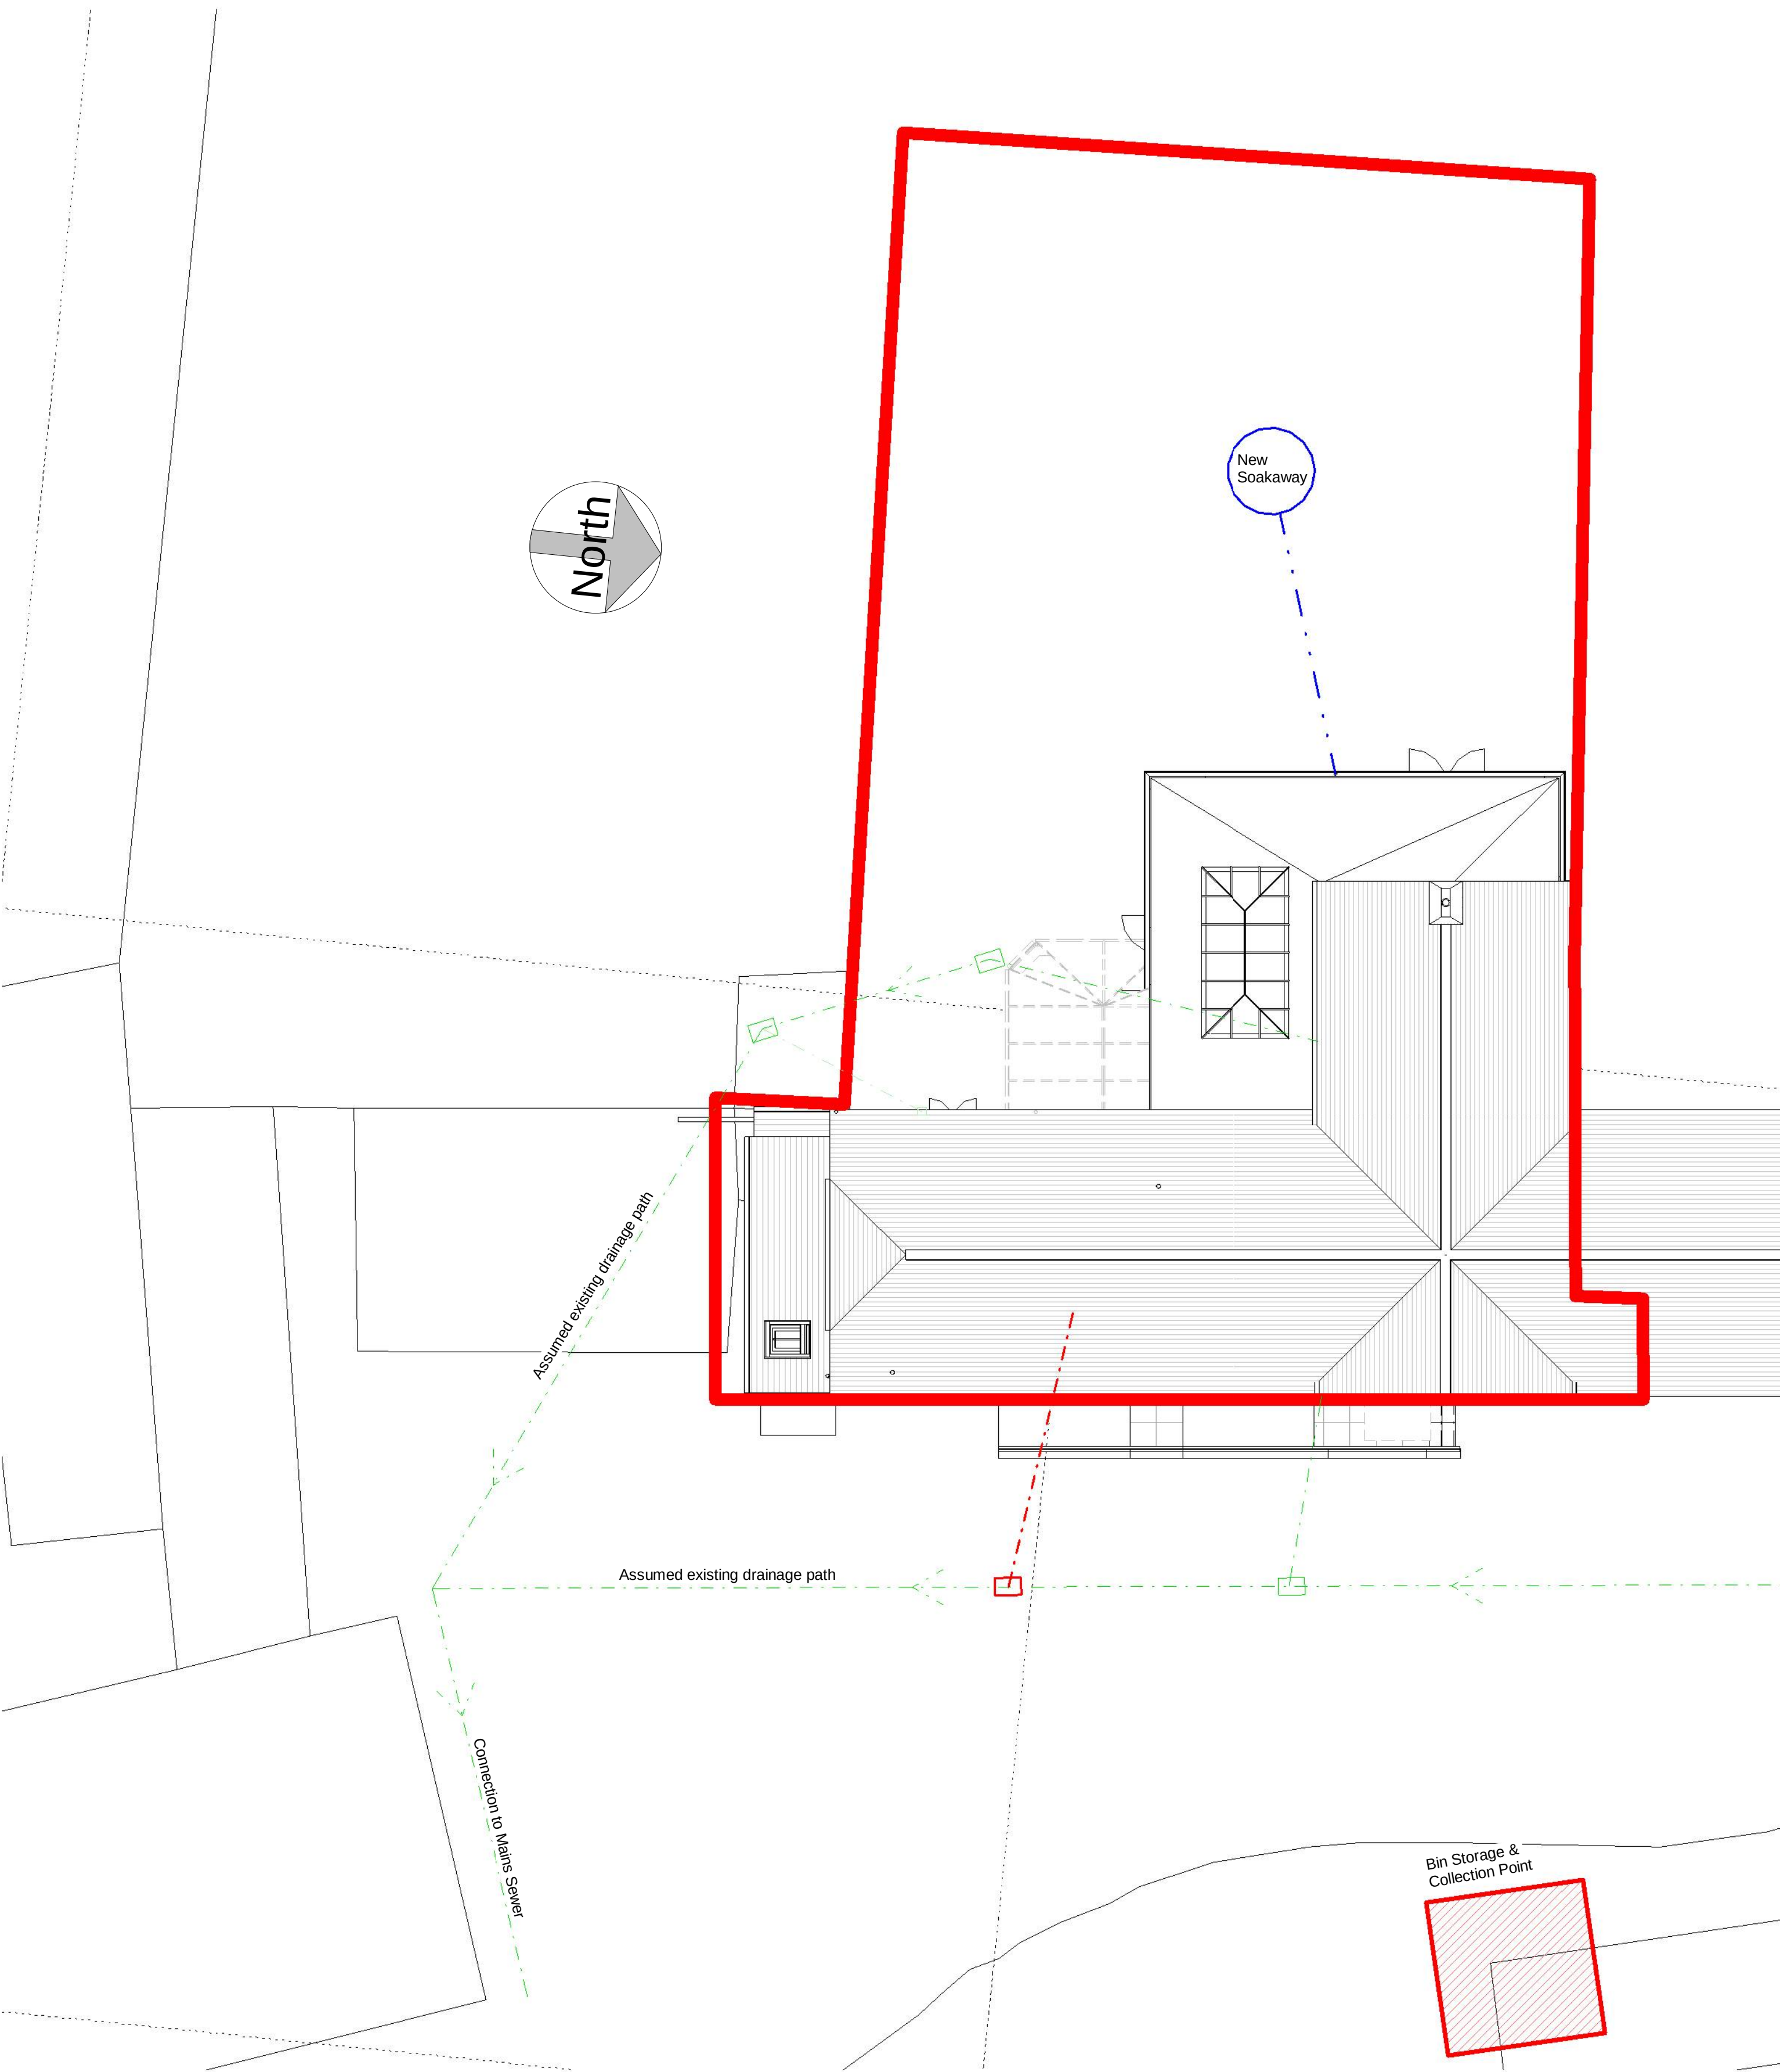


Proposed Site Plan
1 : 100

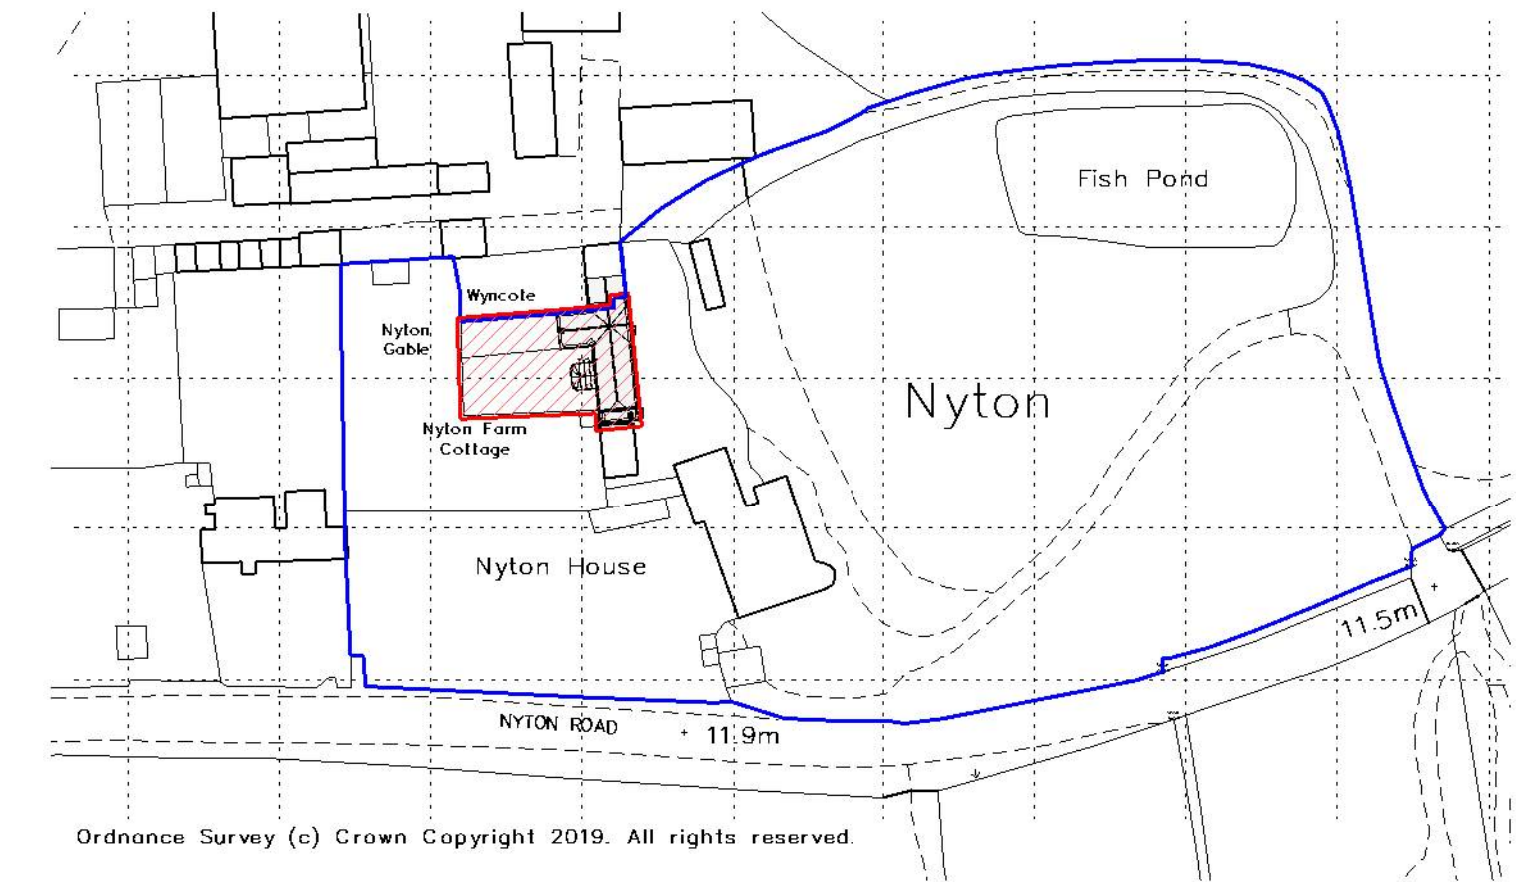

Location Plan
1 : 1250

- KEY**
- Existing Foul Drainage
 - Rainwater Drainage
 - Foul Drainage -100mm Pipes
 - Foul Drainage - 50mm or under pipes

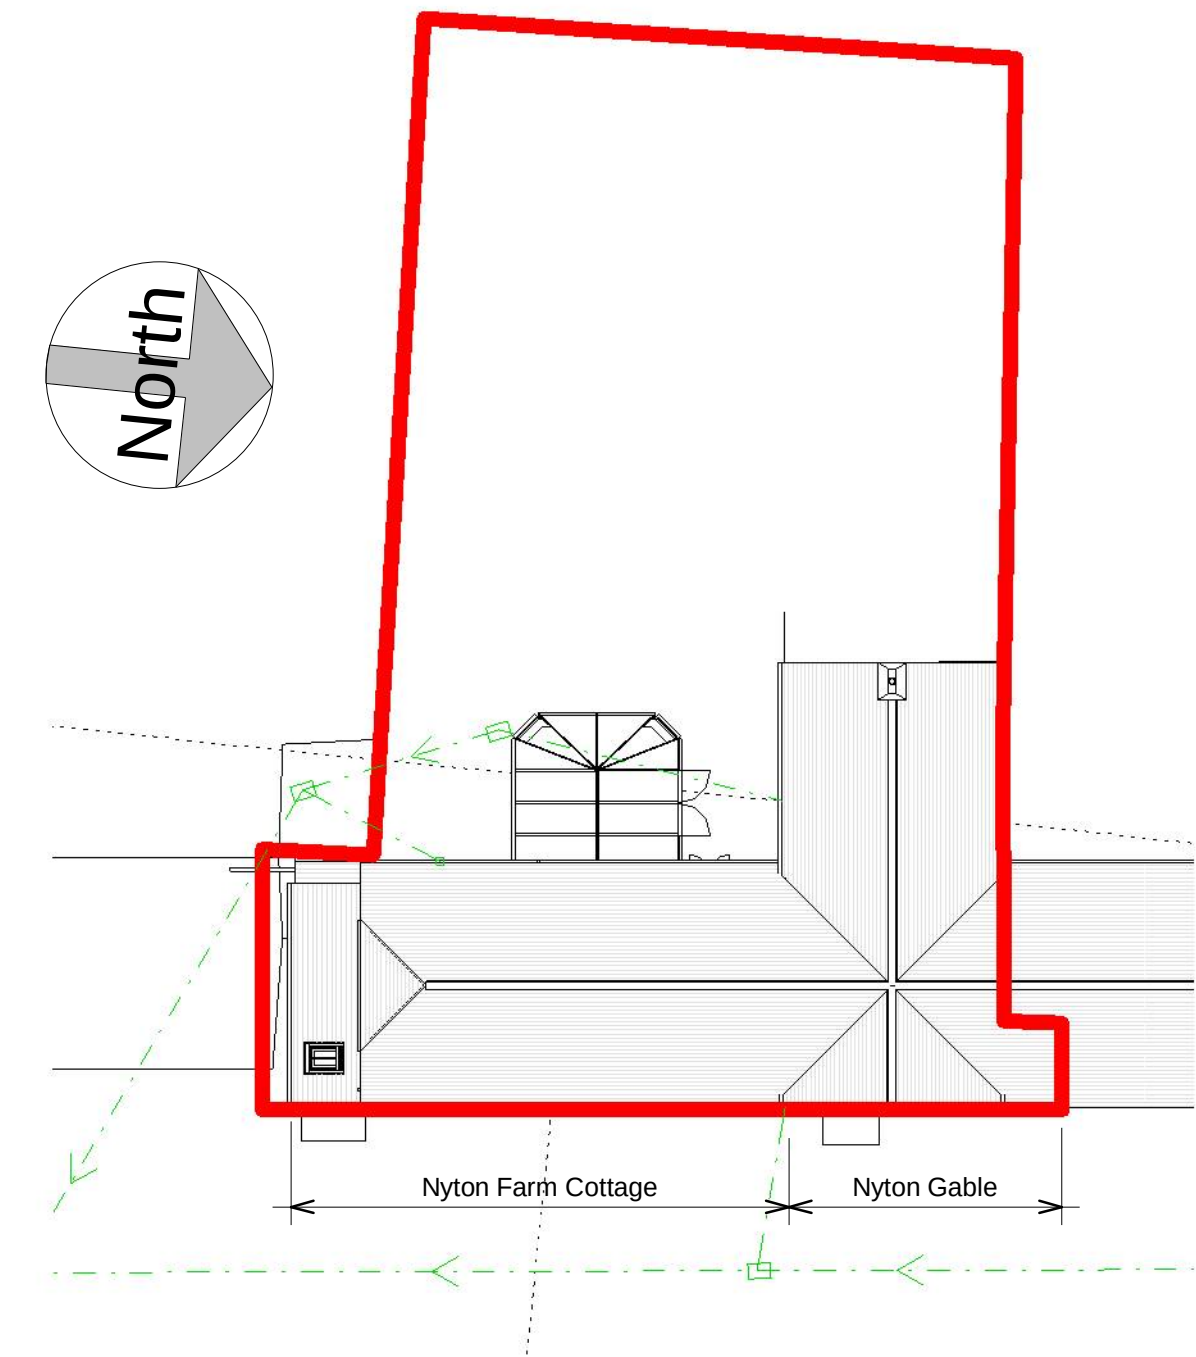

Existing Site Plan
1 : 200

A Issued for PLANNING 09-08-19 MD

Revision	Date	Initial
The Old Post Office, Station Road Wickham, PO17 5JA T: 01229 832405 e: admin@axismail.co.uk w: www.axisarchitecture.co.uk		


Axis
ARCHITECTURE
CHARTERED PRACTICE

BIM Enabled Practice
This project was delivered using **Autodesk Revit®**

All dimensions are to be checked on site and any discrepancies reported to the architect before work commences. Figured dimensions only are to be taken from this drawing. This drawing is to be read in conjunction with all relevant consultants and/or specialists drawings/documents and any discrepancies or variations notified to the architect before work commences. This drawing is copyright and may not be reproduced, wholly or in part, without the consent of the architect.

Change of Use
Nyton House Residential Care Home
Westergate West Sussex

Site and Location Plan

 

PLANNING				
Scale @ A1	Drawn	Checked	Date	BIM status
As indicated	MD	RW	June 19	
Job Number & Drawing Number			Revision	
19-039 - 100			A	