



West Elevation as proposed
1 : 100


South Elevation 2 as proposed
1 : 100




East Elevation as proposed
1 : 100

Room Legend

- Bathroom
- Bedroom
- Circulation
- Communal
- Storage

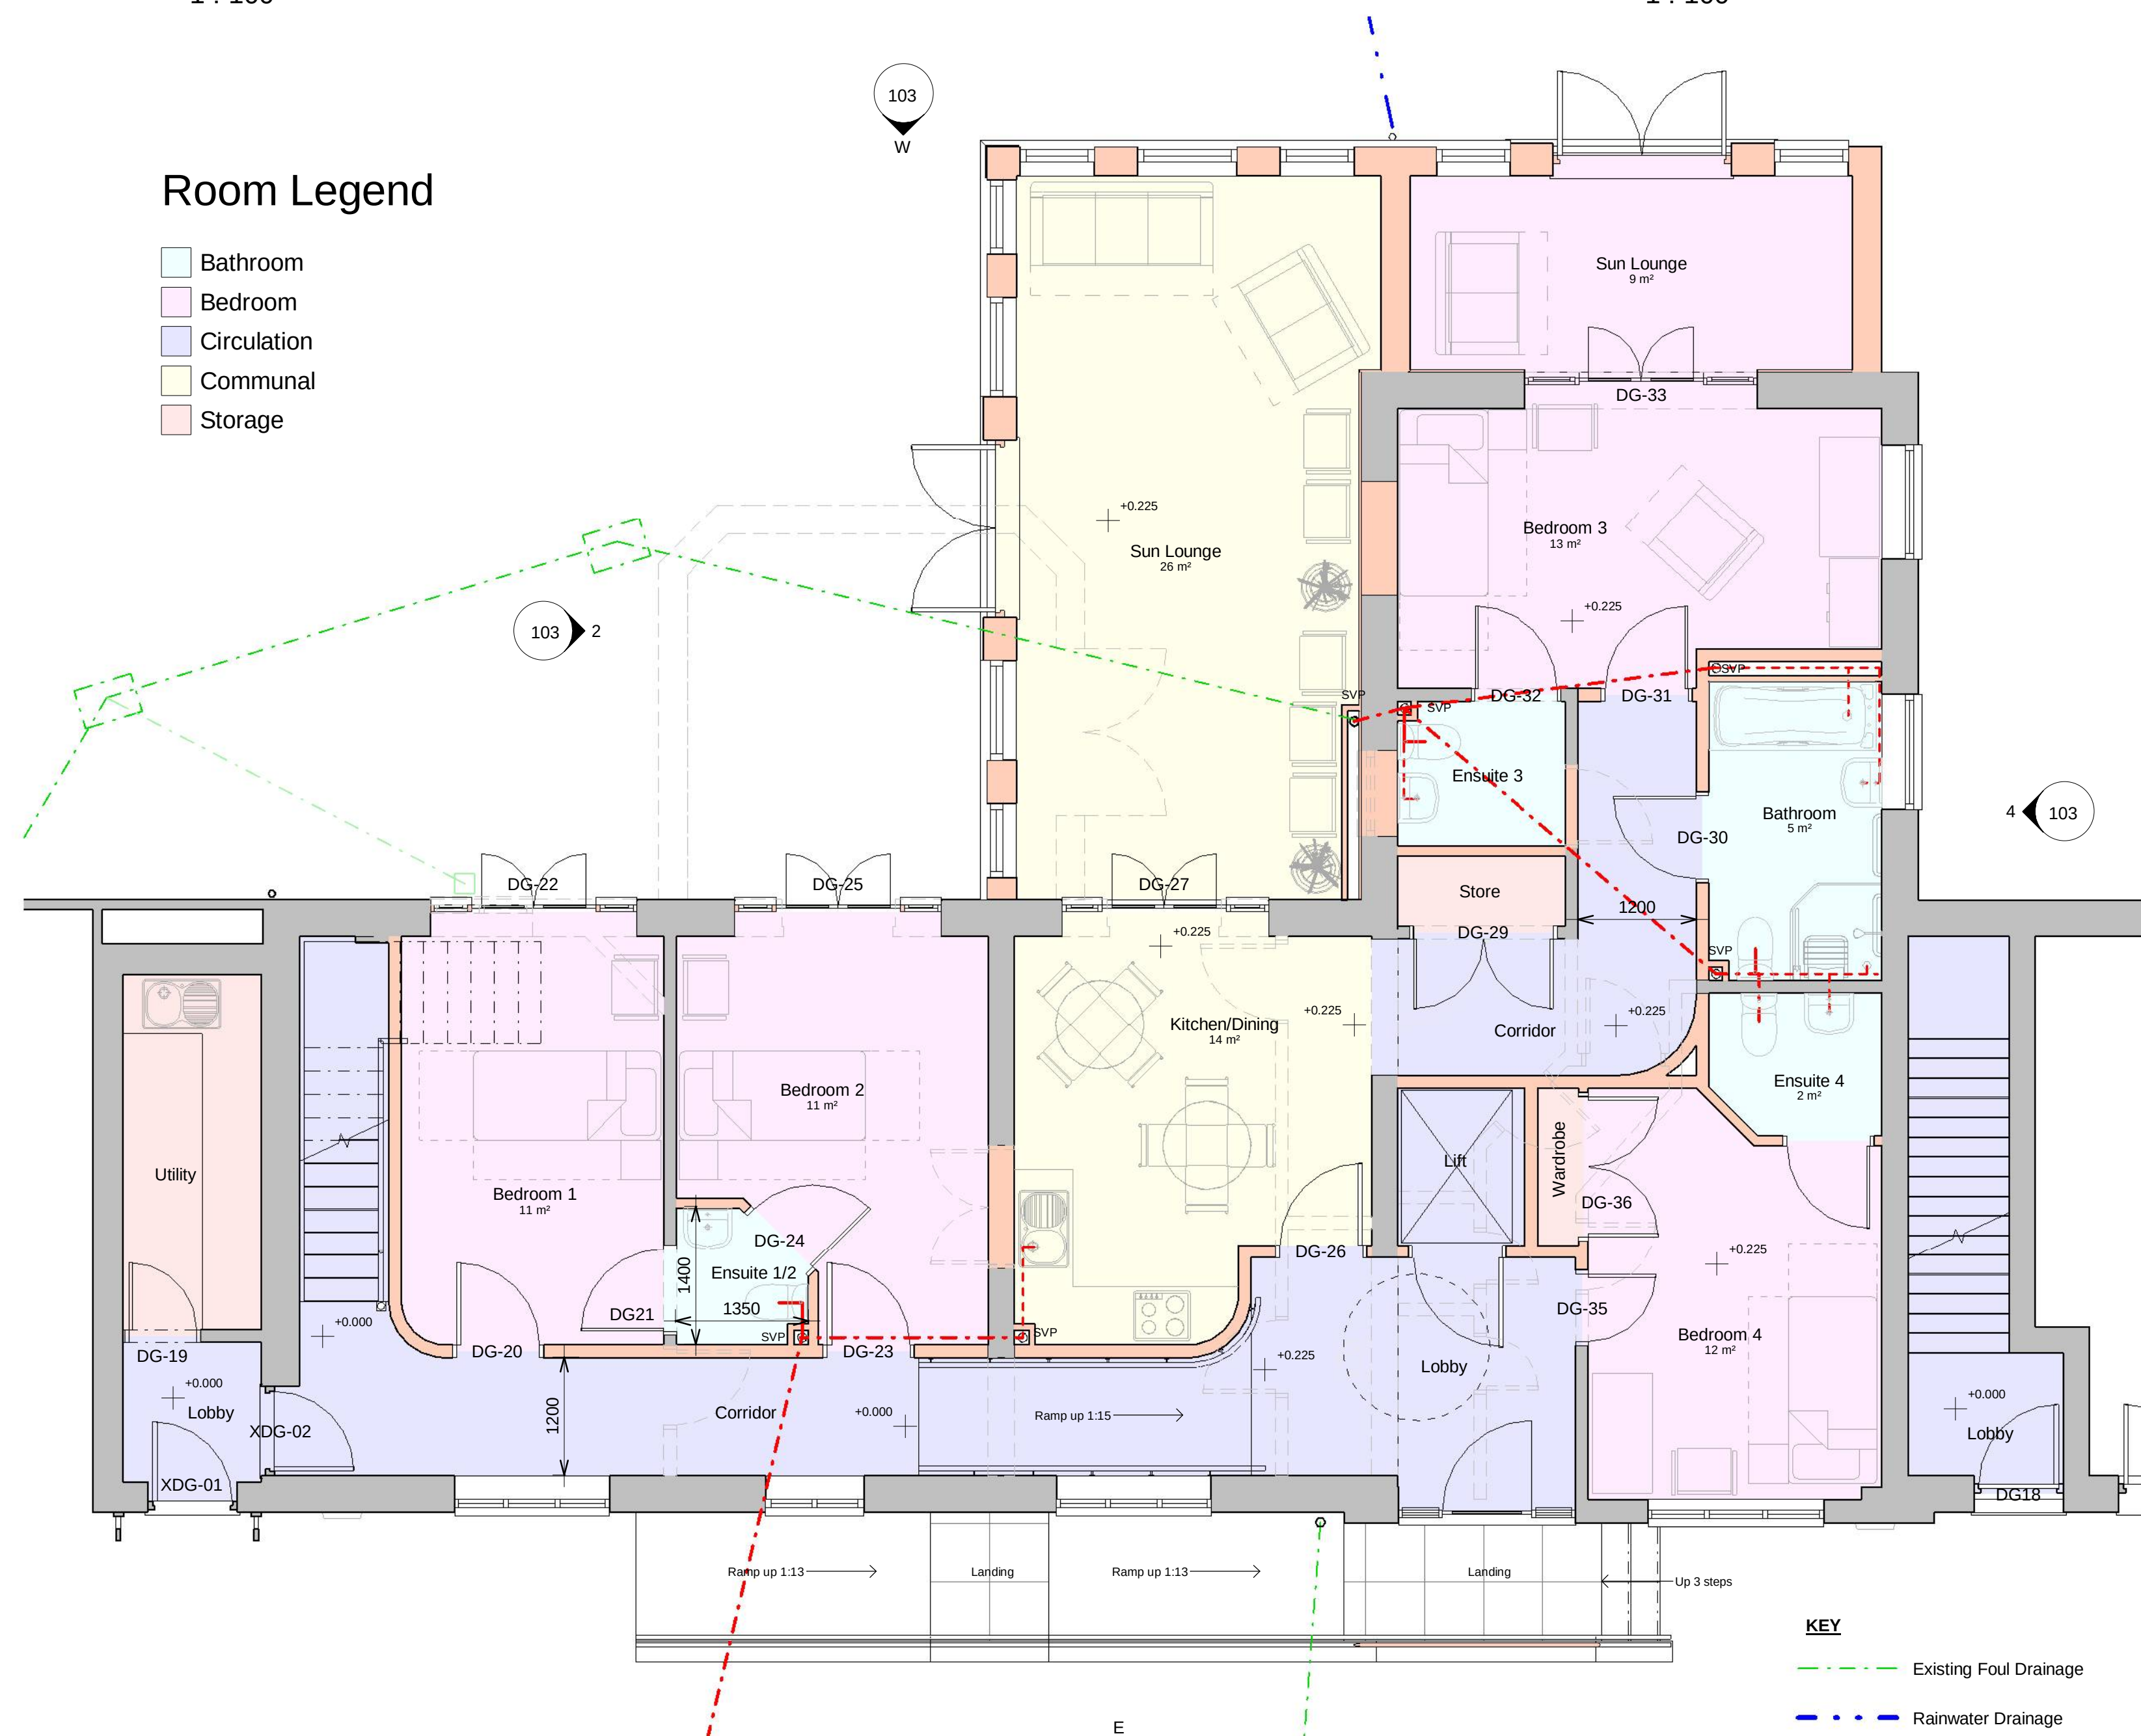

Level 0 - Ground Floor as proposed
1 : 50

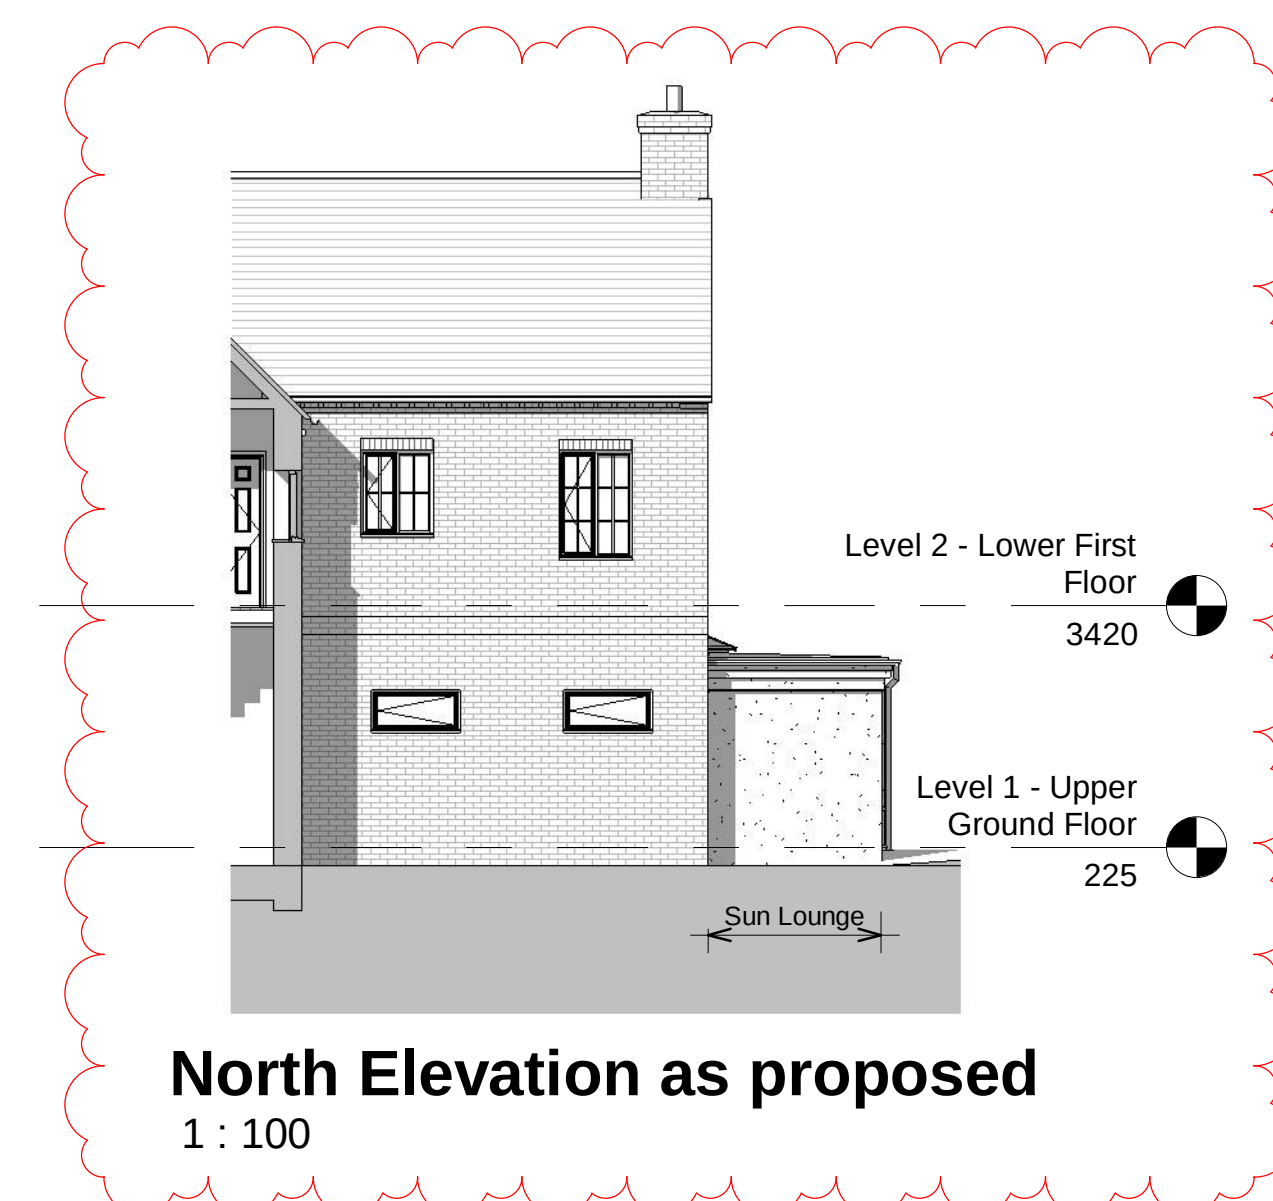


North Elevation as proposed
1 : 100



3D View 4

F	Proposed North elevation added	15-08-19	MD
E	Issued for PLANNING	09-08-19	MD
D	Bed 1 & 2 ensuite shared and bed 4 adjusted; curved walls added;	29-07-19	RW
C	Sun lounges revised; front entrance ramp/steps added; main entrance door revised; 3D view added;	23-07-19	RW
B	First floor plan removed & elevations added; conservatory adjusted; kitchen/dining room added; bed. 4 ensuite revised;	09-07-19	RW
A	Lobby adjusted & bedroom added;	02-07-19	RW

Revision	Date	Initial
----------	------	---------

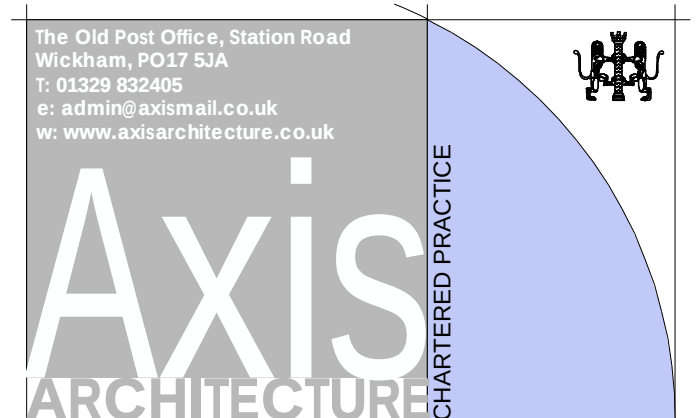

BIM Enabled Practice
This project was delivered using **Autodesk Revit®**
All dimensions are to be checked on site and any discrepancies reported to the architect before work commences. Figured dimensions only are to be taken from this drawing. This drawing is to be read in conjunction with all relevant consultants and/or specialist drawings/documents and any discrepancies or variations notified to the architect before work commences. This drawing is copyright and may not be reproduced, wholly or in part, without the consent of the architect.

Change of Use
Nyton House Residential Care Home
Westergate West Sussex

Ground Floor Plan & Elevations as proposed

Scale at 1:50 in meters
0 2.5 4.5

Scale @ A1	Drawn	Checked	Date	BIM status
As indicated	MD	RW	June 2019	
Job Number & Drawing Number		Revision		
19-039 - 103		F		