


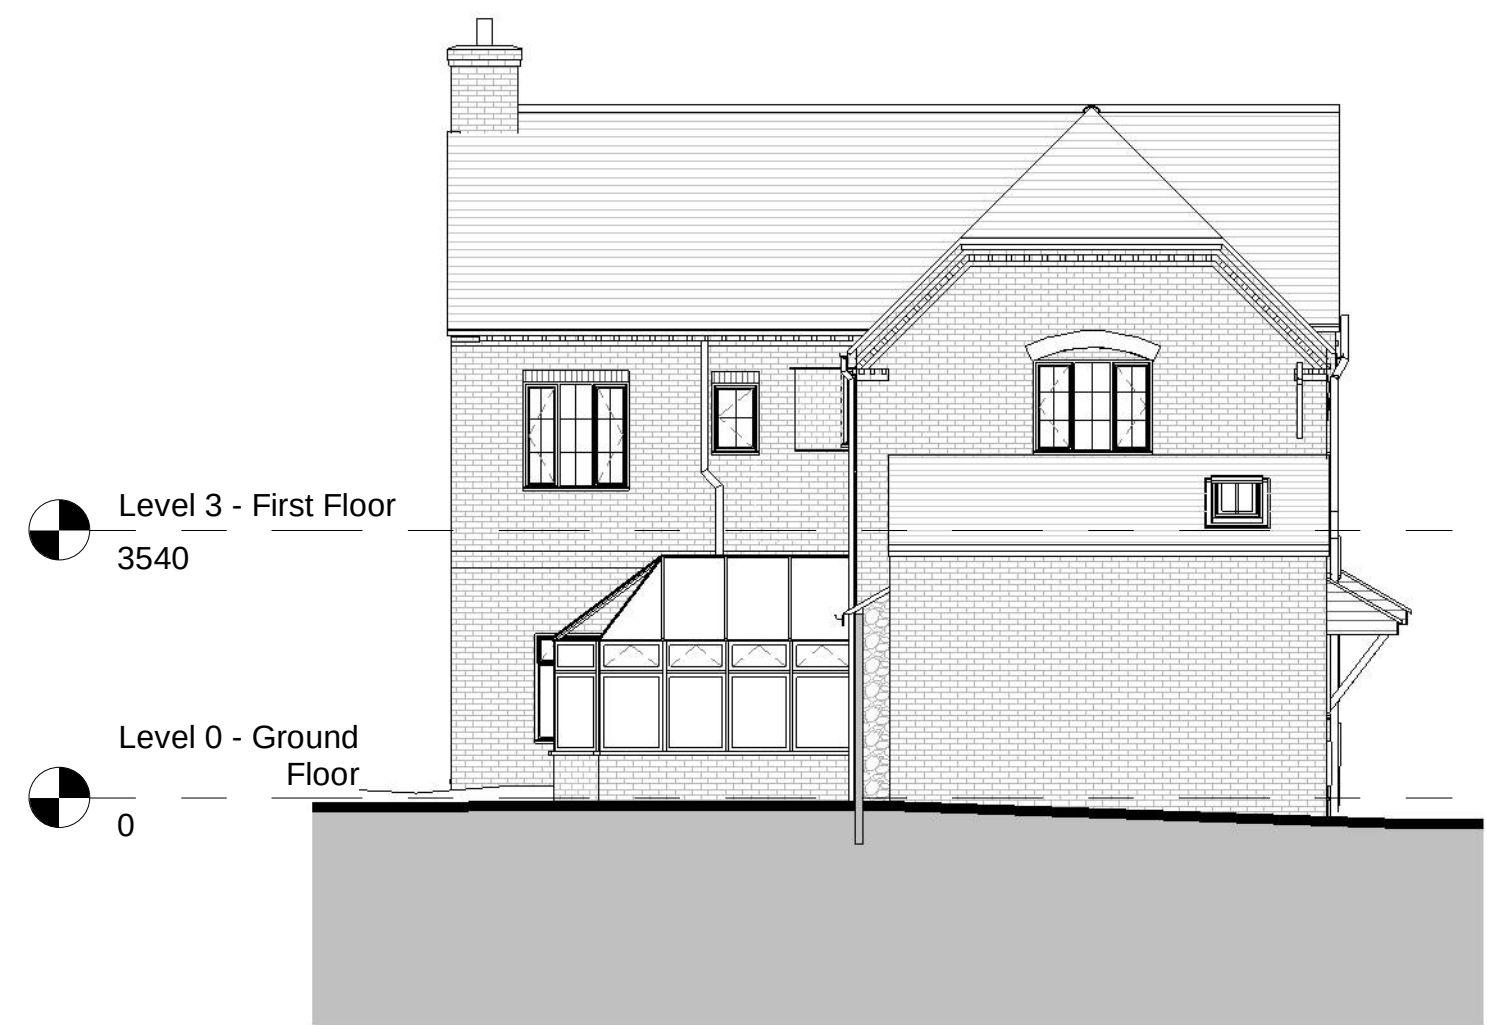


West Elevation
1 : 100



South Elevation 1
1 : 100




South Elevation 2
1 : 100

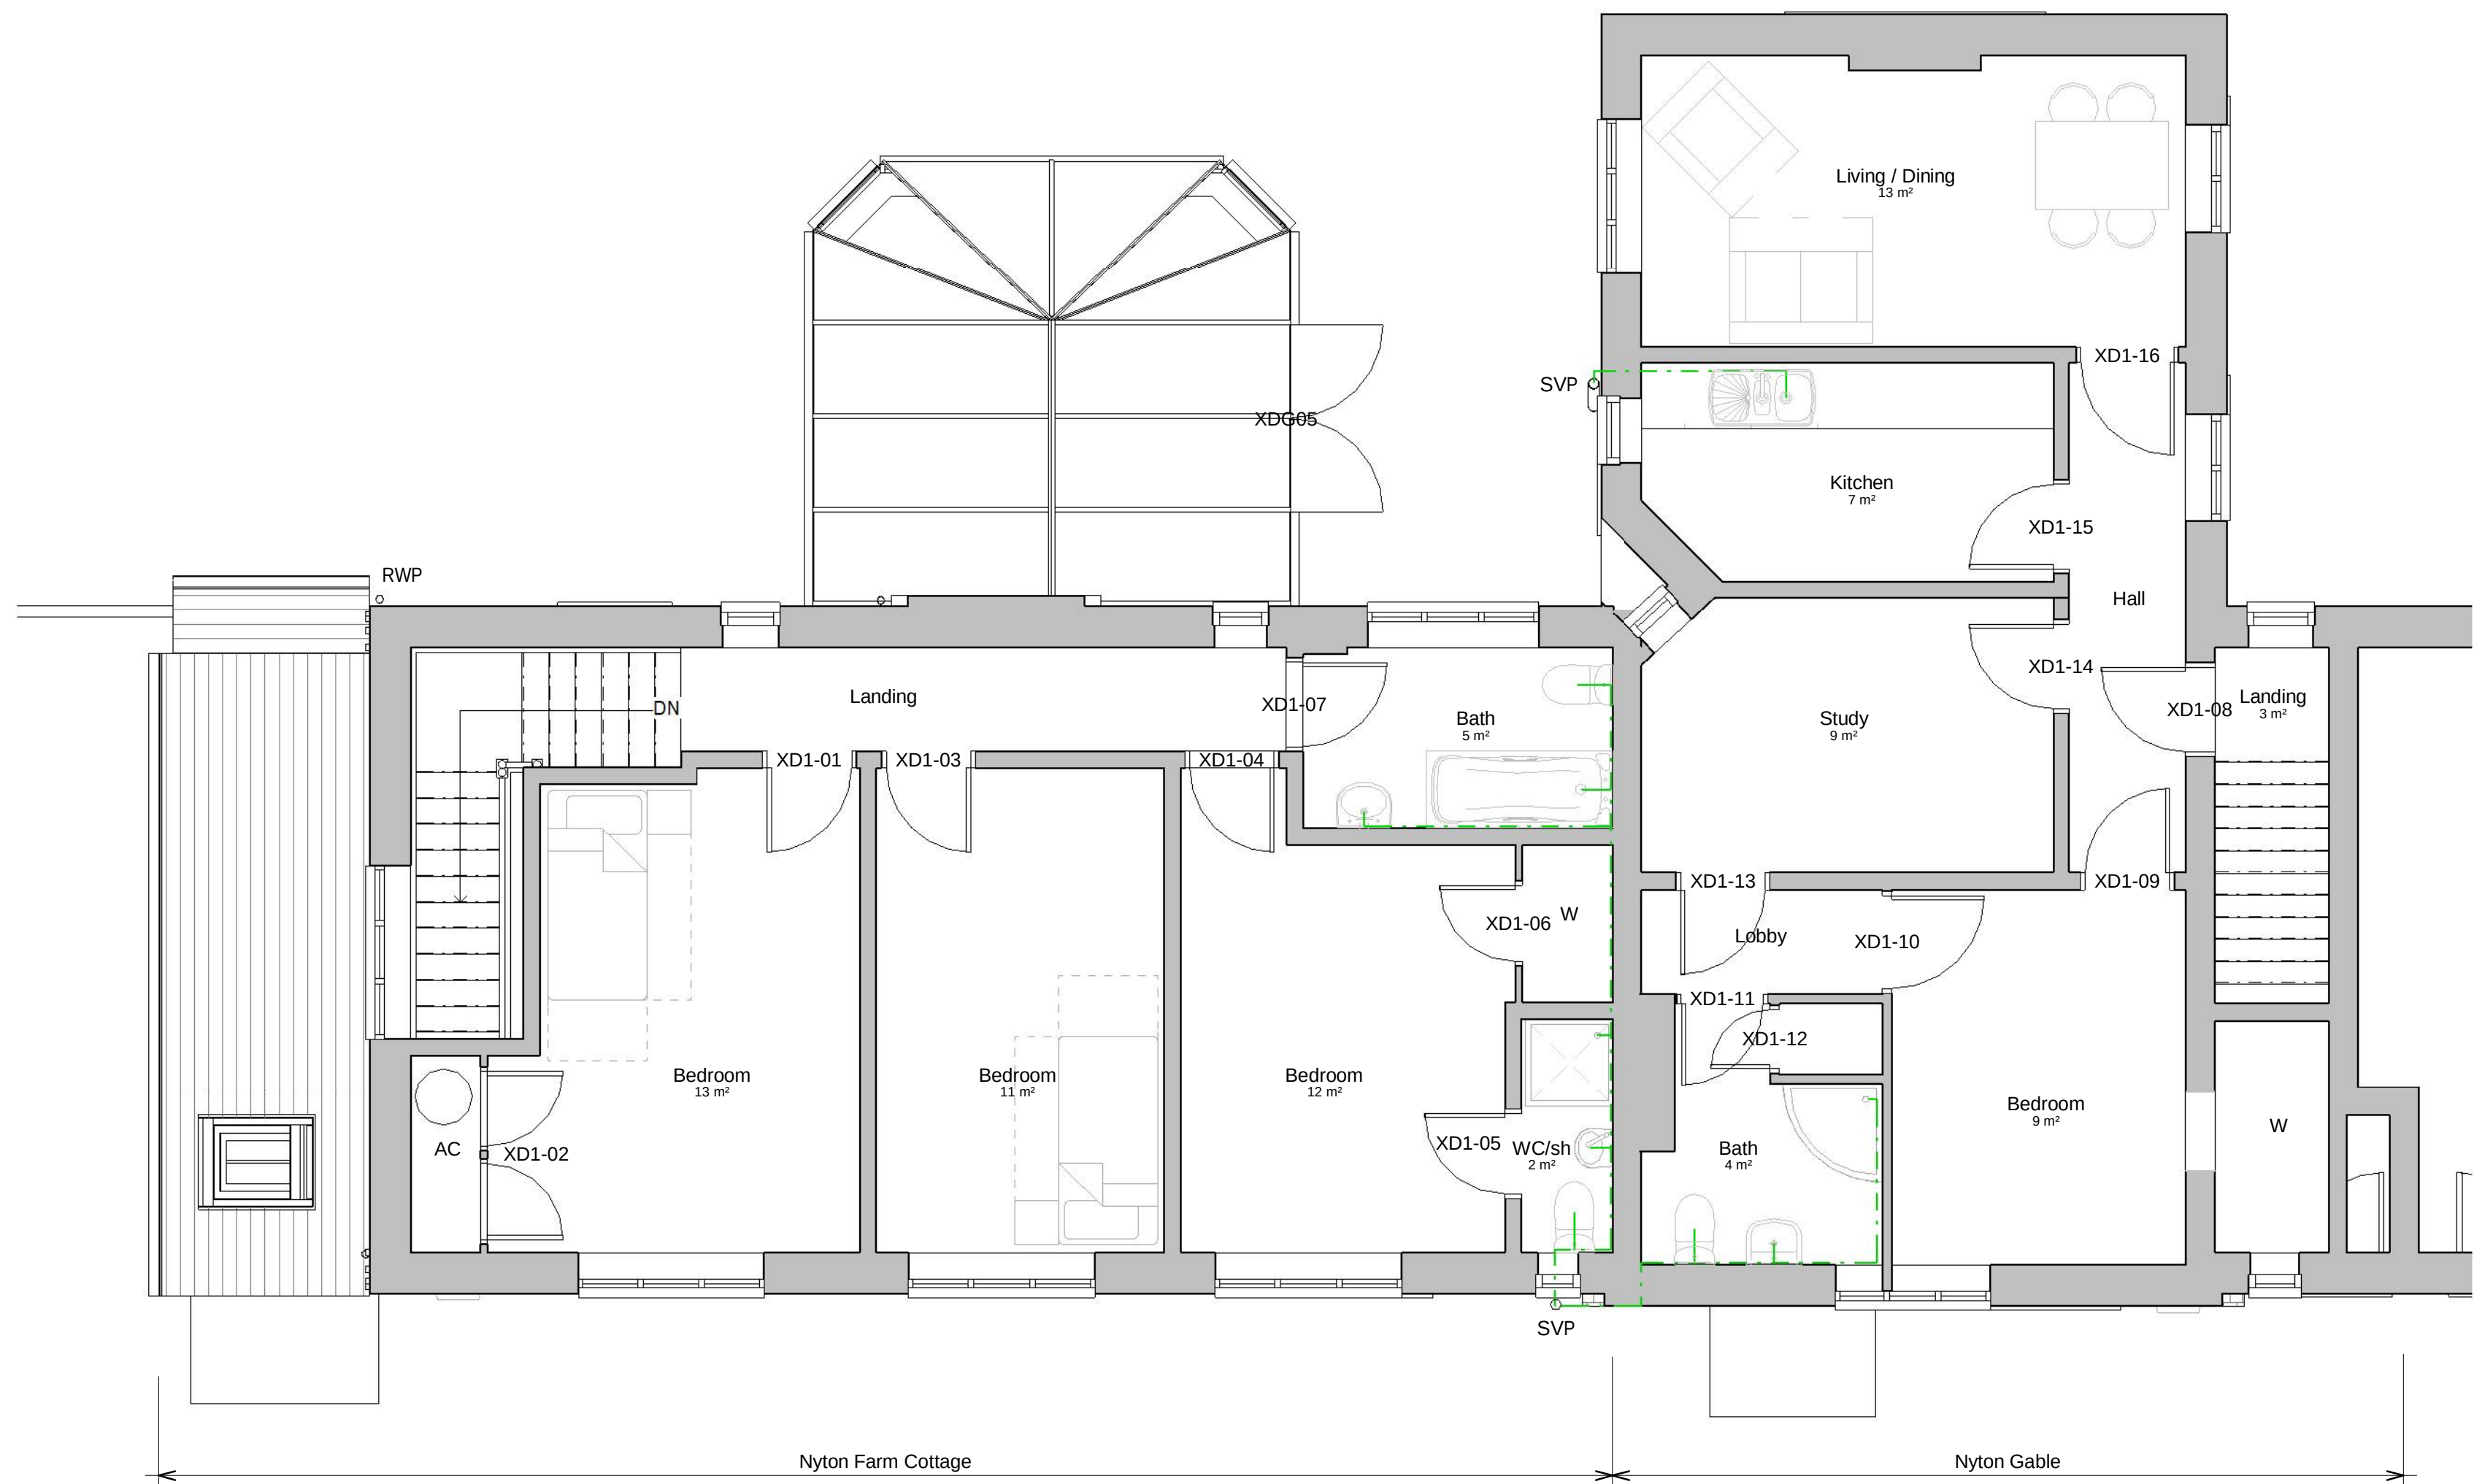

Level 3 - First Floor
1 : 50

A	Issued for PLANNING	09-08-19	MD
Revision		Date	Initial

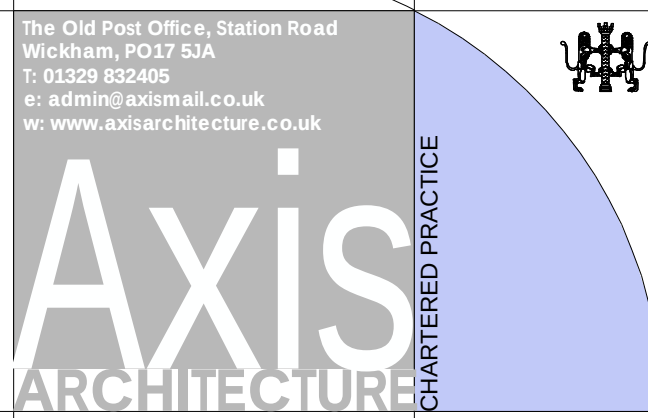

BIM Enabled Practice
This project was delivered using **Autodesk Revit®**
All dimensions are to be checked on site and any discrepancies reported to the architect before work commences. Figured dimensions only are to be taken from this drawing. This drawing is to be read in conjunction with all relevant consultants and/or specialists drawings/documents and any discrepancies or variations notified to the architect before work commences. This drawing is copyright and may not be reproduced, wholly or in part, without the consent of the architect.

Change of Use
Nyton House Residential Care Home
Westergate West Sussex

First Floor Plan as existing
Scale at 1:50 in meters
0 2.5 4.5

PLANNING				
Scale @ A1	Drawn	Checked	Date	BIM status
As indicated	MD	RW	June 19	
Job Number & Drawing Number			Revision	
19-039 - 102			A	