





East Elevation
1 : 100



North Elevation
1 : 100

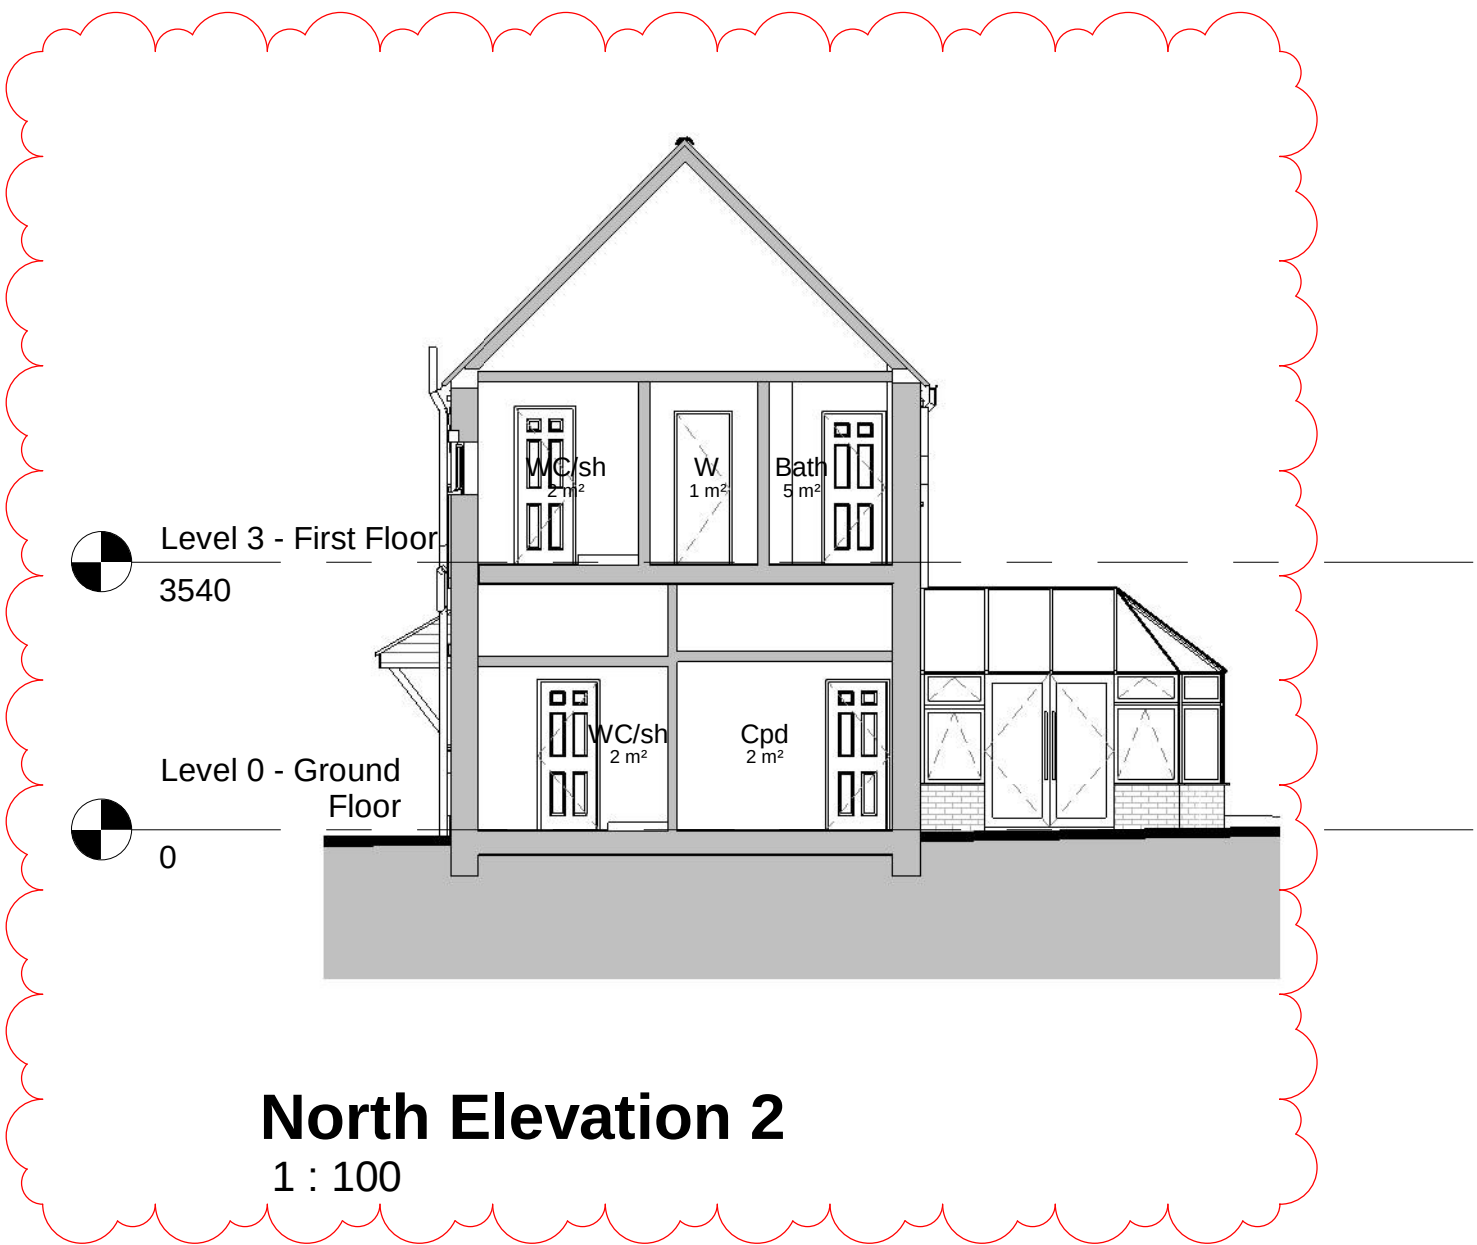


North Elevation 2
1 : 100

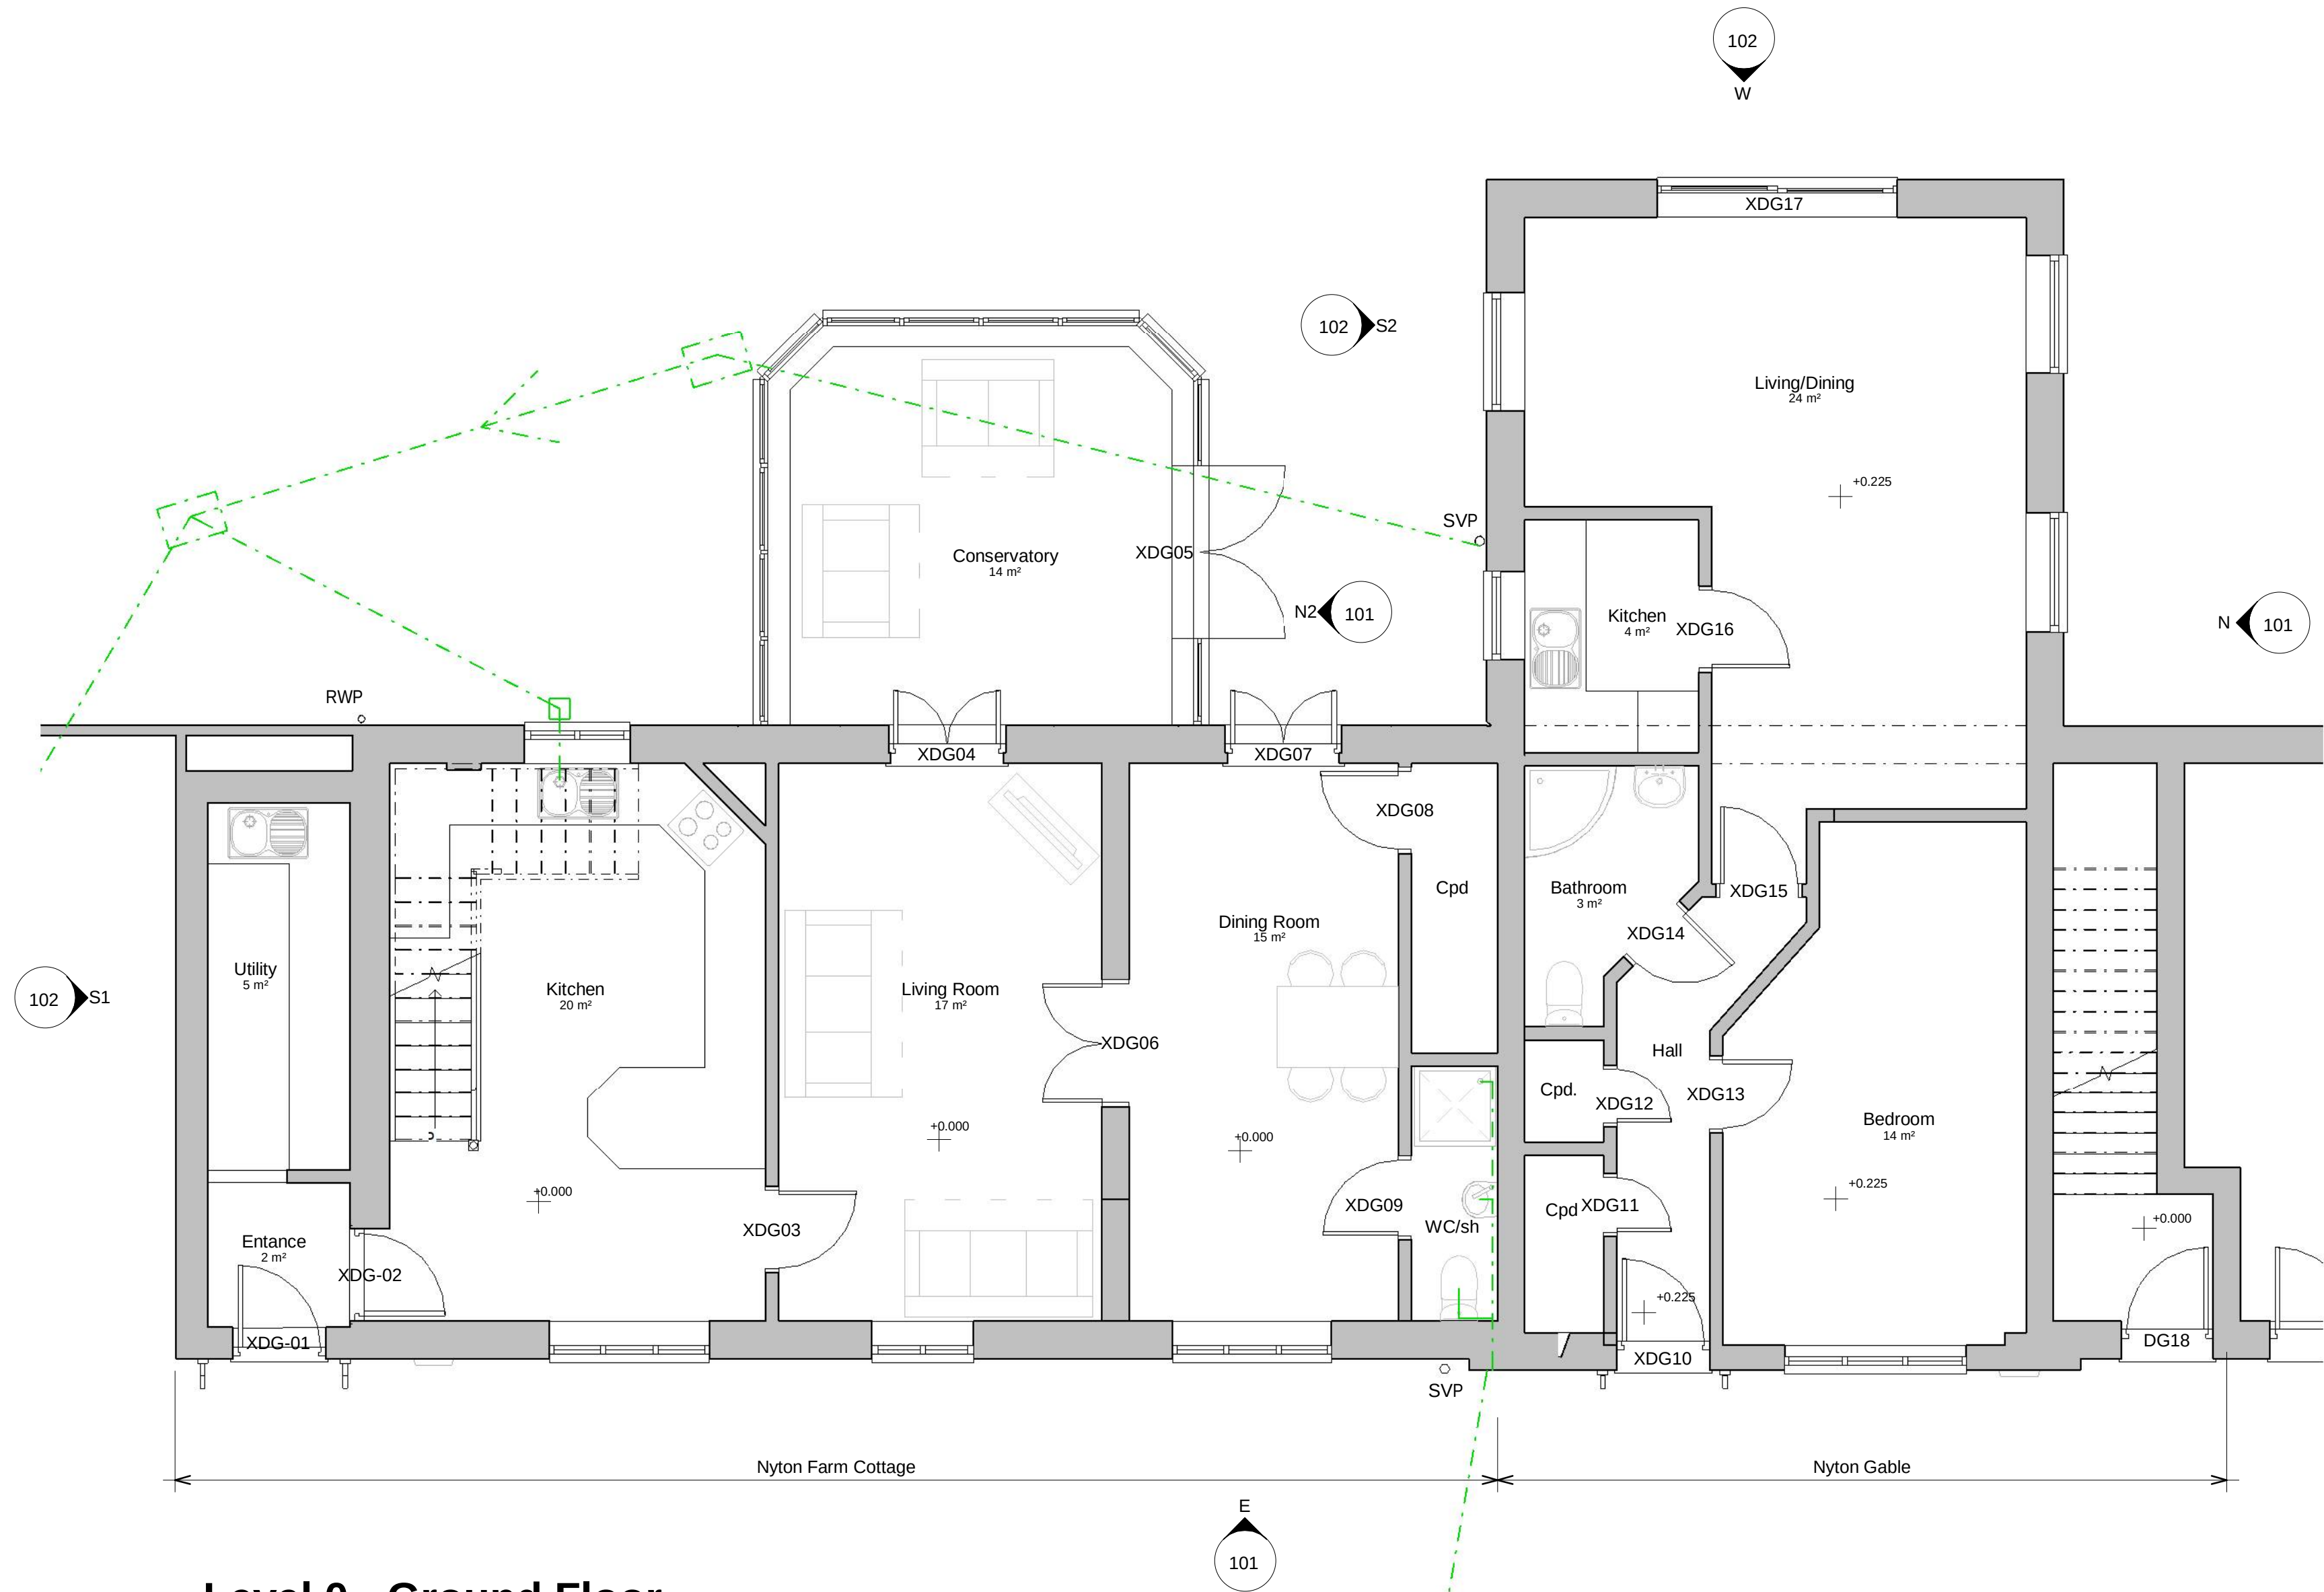

Level 0 - Ground Floor
1 : 50


B	North elevation of conservatory added	16-08-19	MD
A	Issued for PLANNING	09-08-19	MD

Revision	Date	Initial
----------	------	---------

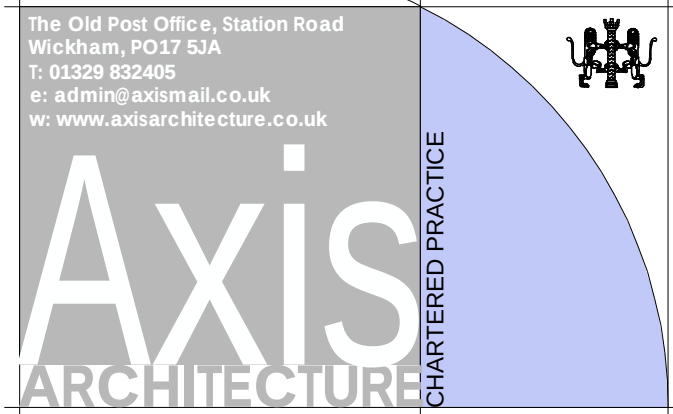

BIM Enabled Practice
This project was delivered using **Autodesk Revit®**
All dimensions are to be checked on site and any discrepancies reported to the architect before work commences. Figured dimensions only are to be taken from this drawing. This drawing is to be read in conjunction with all relevant consultants and/or specialists drawing documents and any discrepancies or variations notified to the architect before work commences. This drawing is copyright and may not be reproduced, wholly or in part, without the consent of the architect.

Change of Use
Nyton House Residential Care Home
Westergate West Sussex

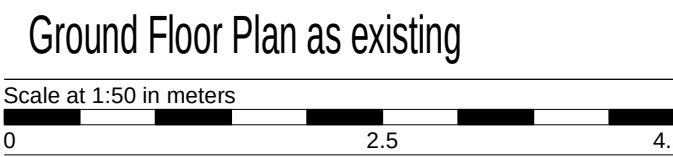

PLANNING				
Scale @ A1	Drawn	Checked	Date	BIM status
As indicated	MD	RW	June 19	
Job Number & Drawing Number			Revision	
19-039 - 101			B	