




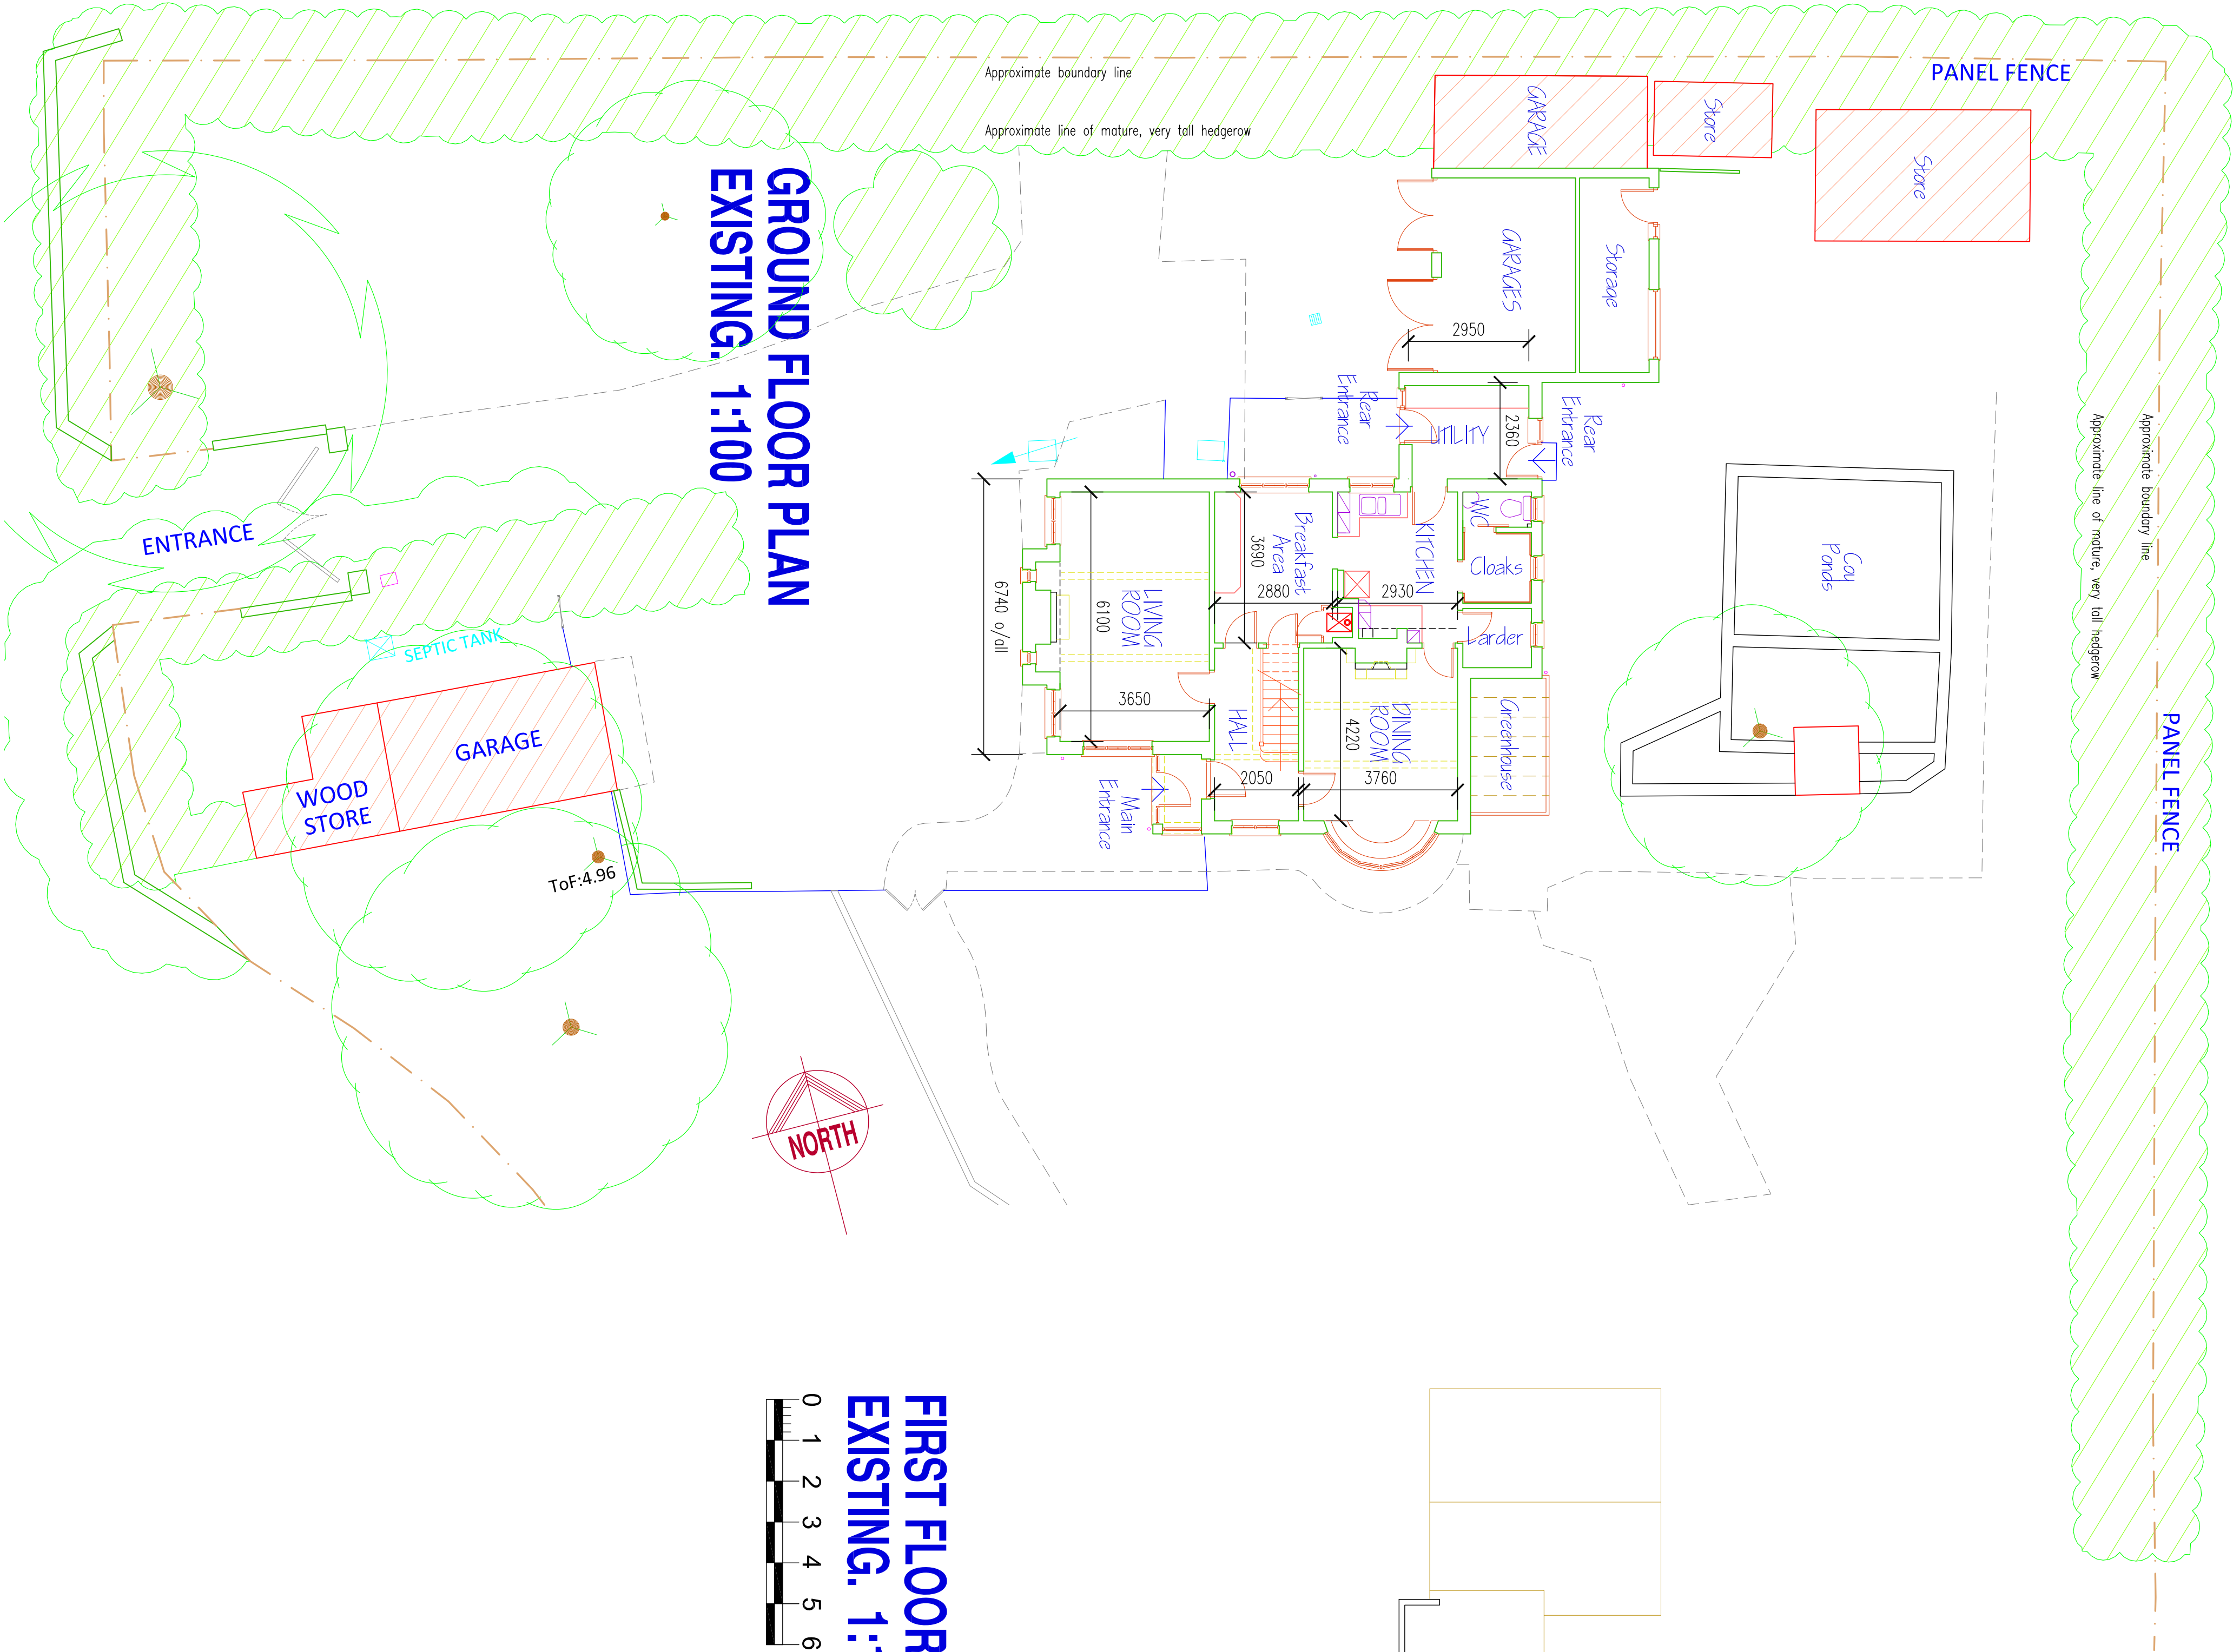

**FIRST FLOOR PLAN**  
EXISTING. 1:100

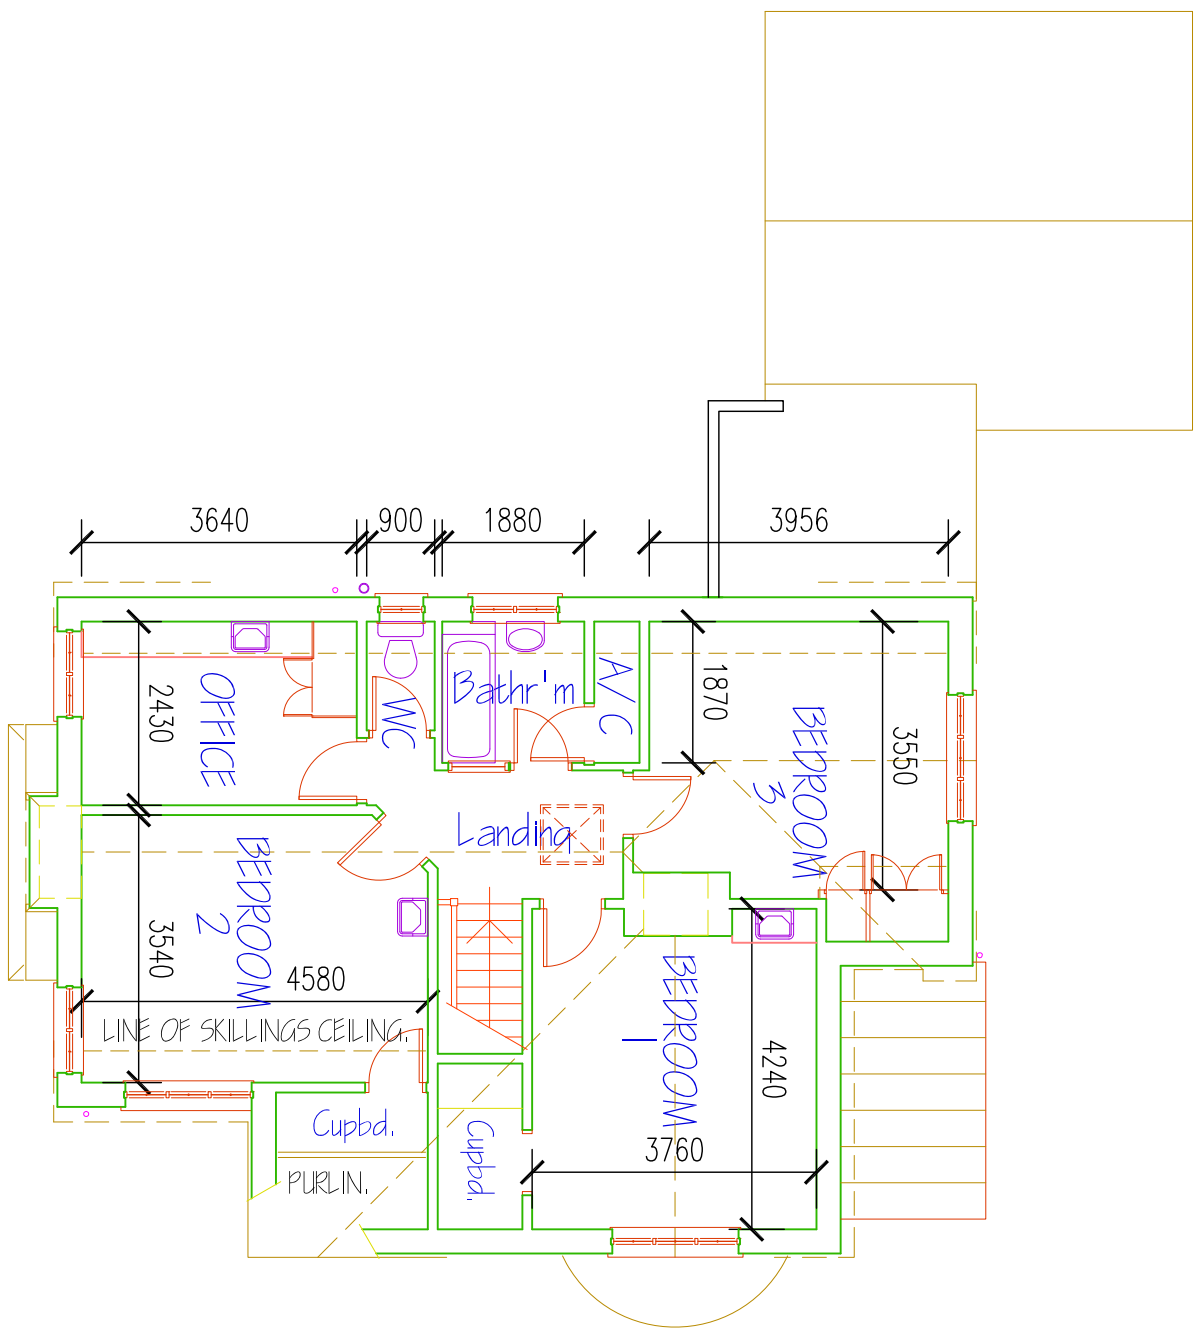

**ROOF PLAN**  
EXISTING. 1:100

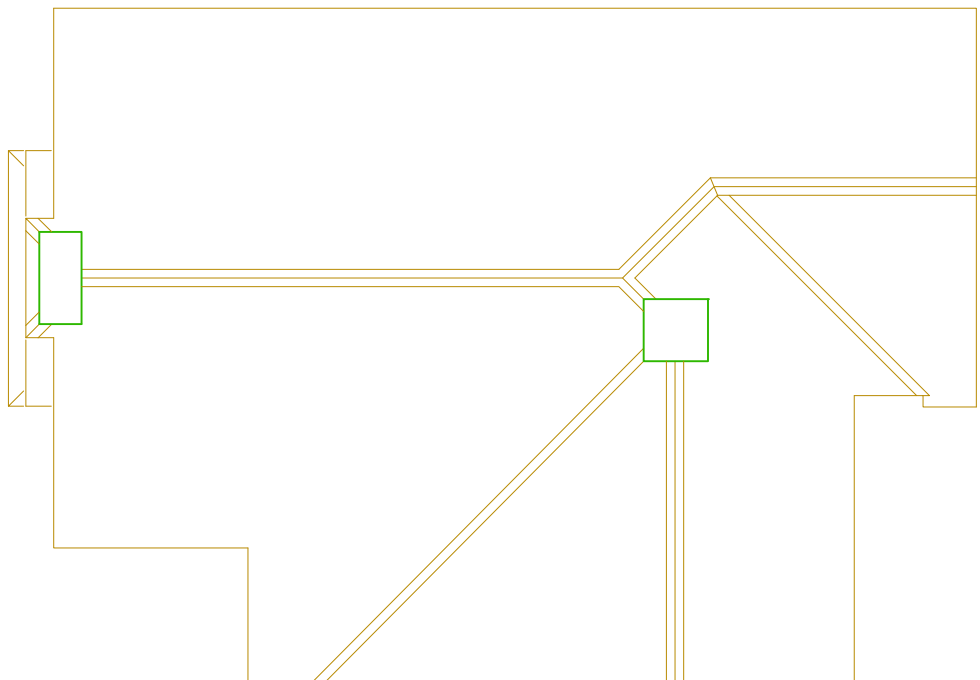

**EXISTING**  
G.A. Floor Plans & Site Survey.

**architectural services**  
a.e. chubb ltd.

**Proposed Extensions & Alterations**  
Mapsons , Lidsey Road,  
Lidsey, West Sussex.  
for  
Mr. & Mrs. P. Bailey.

**DATE:** MAY 2013  
**SCALE:** 1:100 @ A1  
**DRAWN:** AEC  
**REVISION:** A

**25/1/02**

**THE DRAWING IS CORRECT AS FAR AS THE ARCHITECT IS AWARE AND IS NOT TO BE USED FOR ANY OTHER PURPOSE WITHOUT THE ARCHITECT'S PERMISSION. THE DRAWING IS NOT TO BE USED FOR ANY OTHER PURPOSE WITHOUT THE ARCHITECT'S PERMISSION.**

**106 Lovelock Road, Salisbury, Wiltshire, SP1 2SA**  
**tel: 01722 323942**  
**e-mail: tony.chubb@btinternet.com**  
**company no. 443465**