



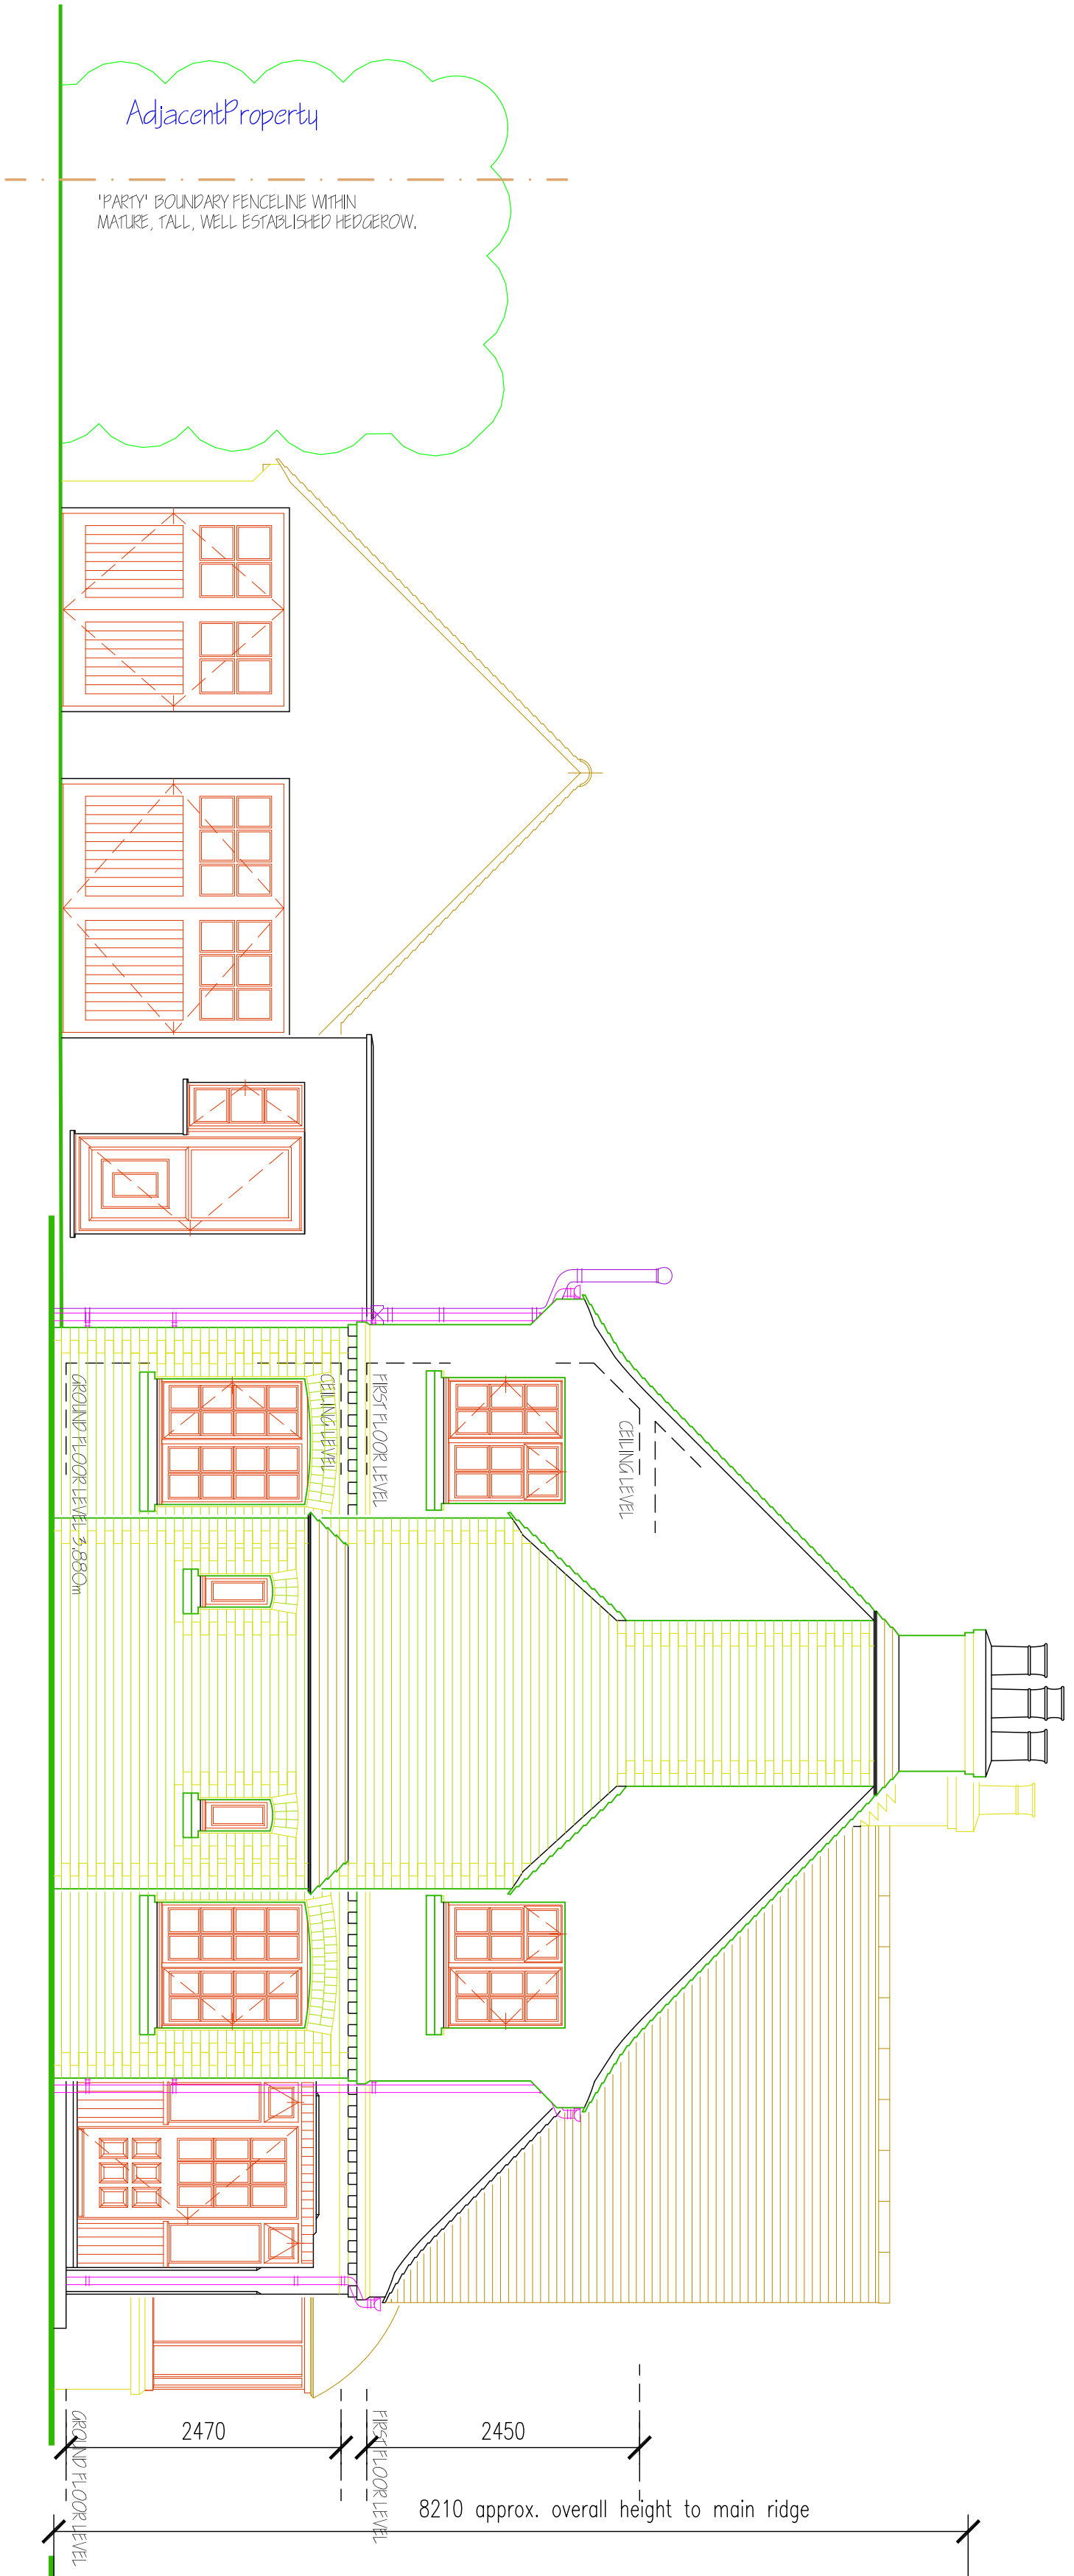


FRONT ELEVATION (West)

EXISTING. 1:50

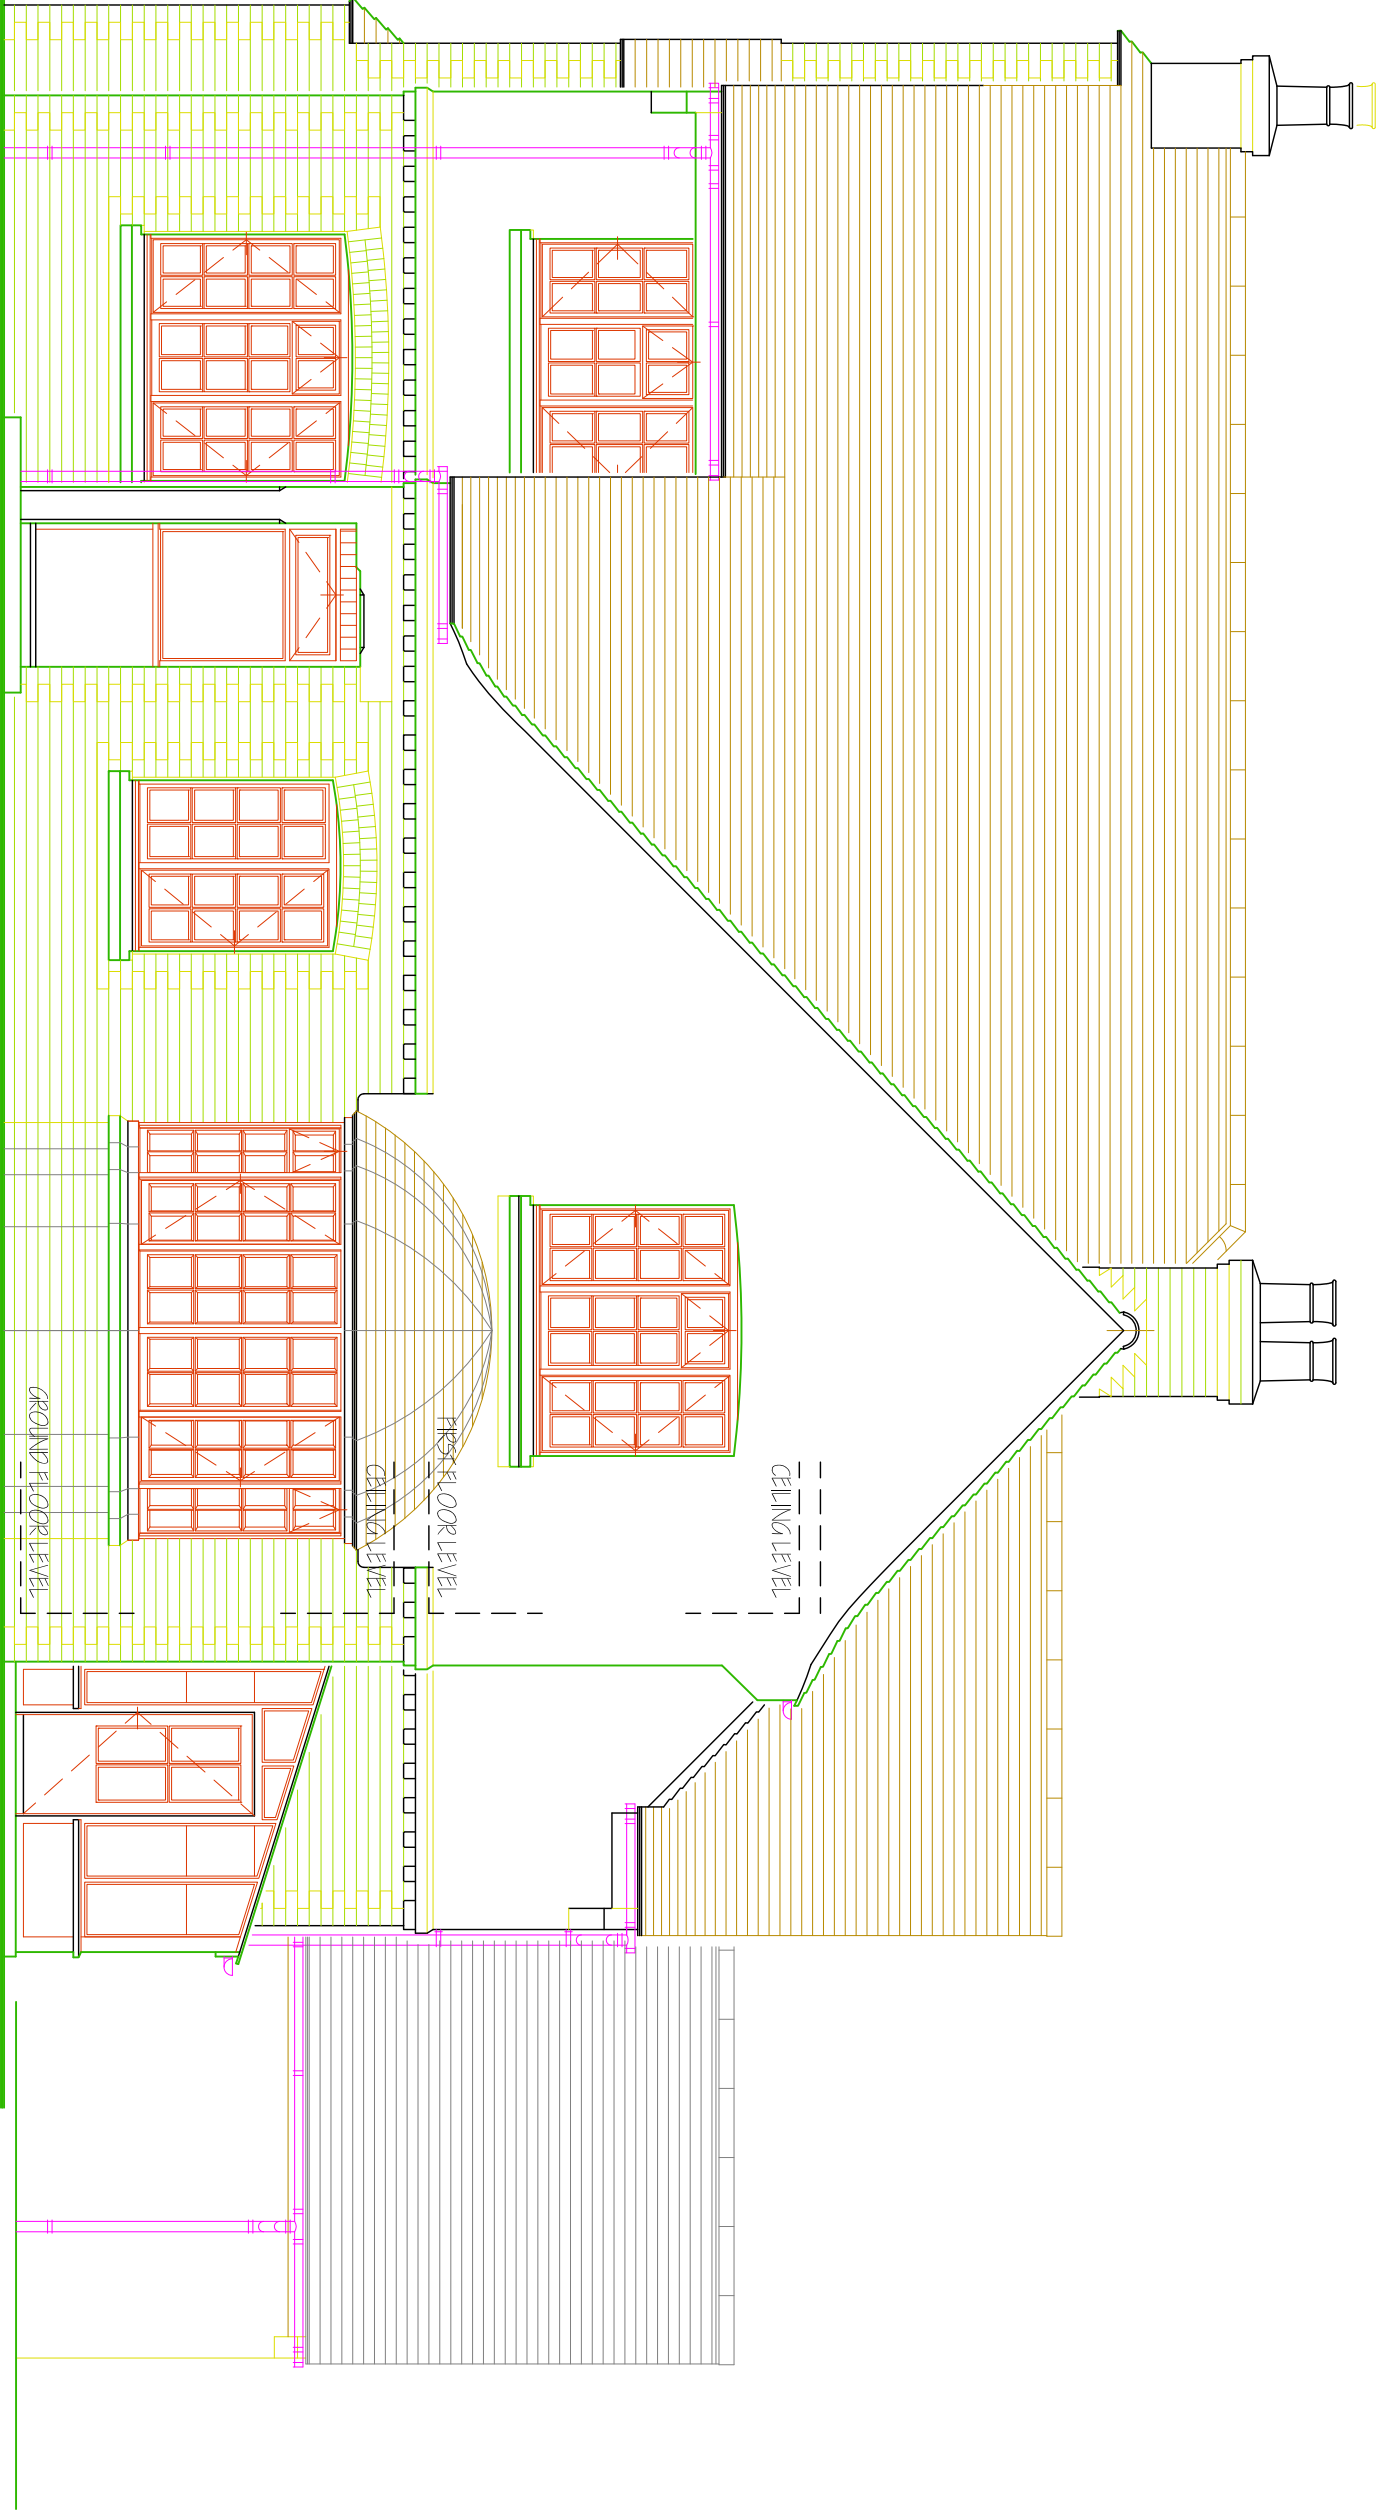


GARDEN ELEVATION (South)

EXISTING. 1:50

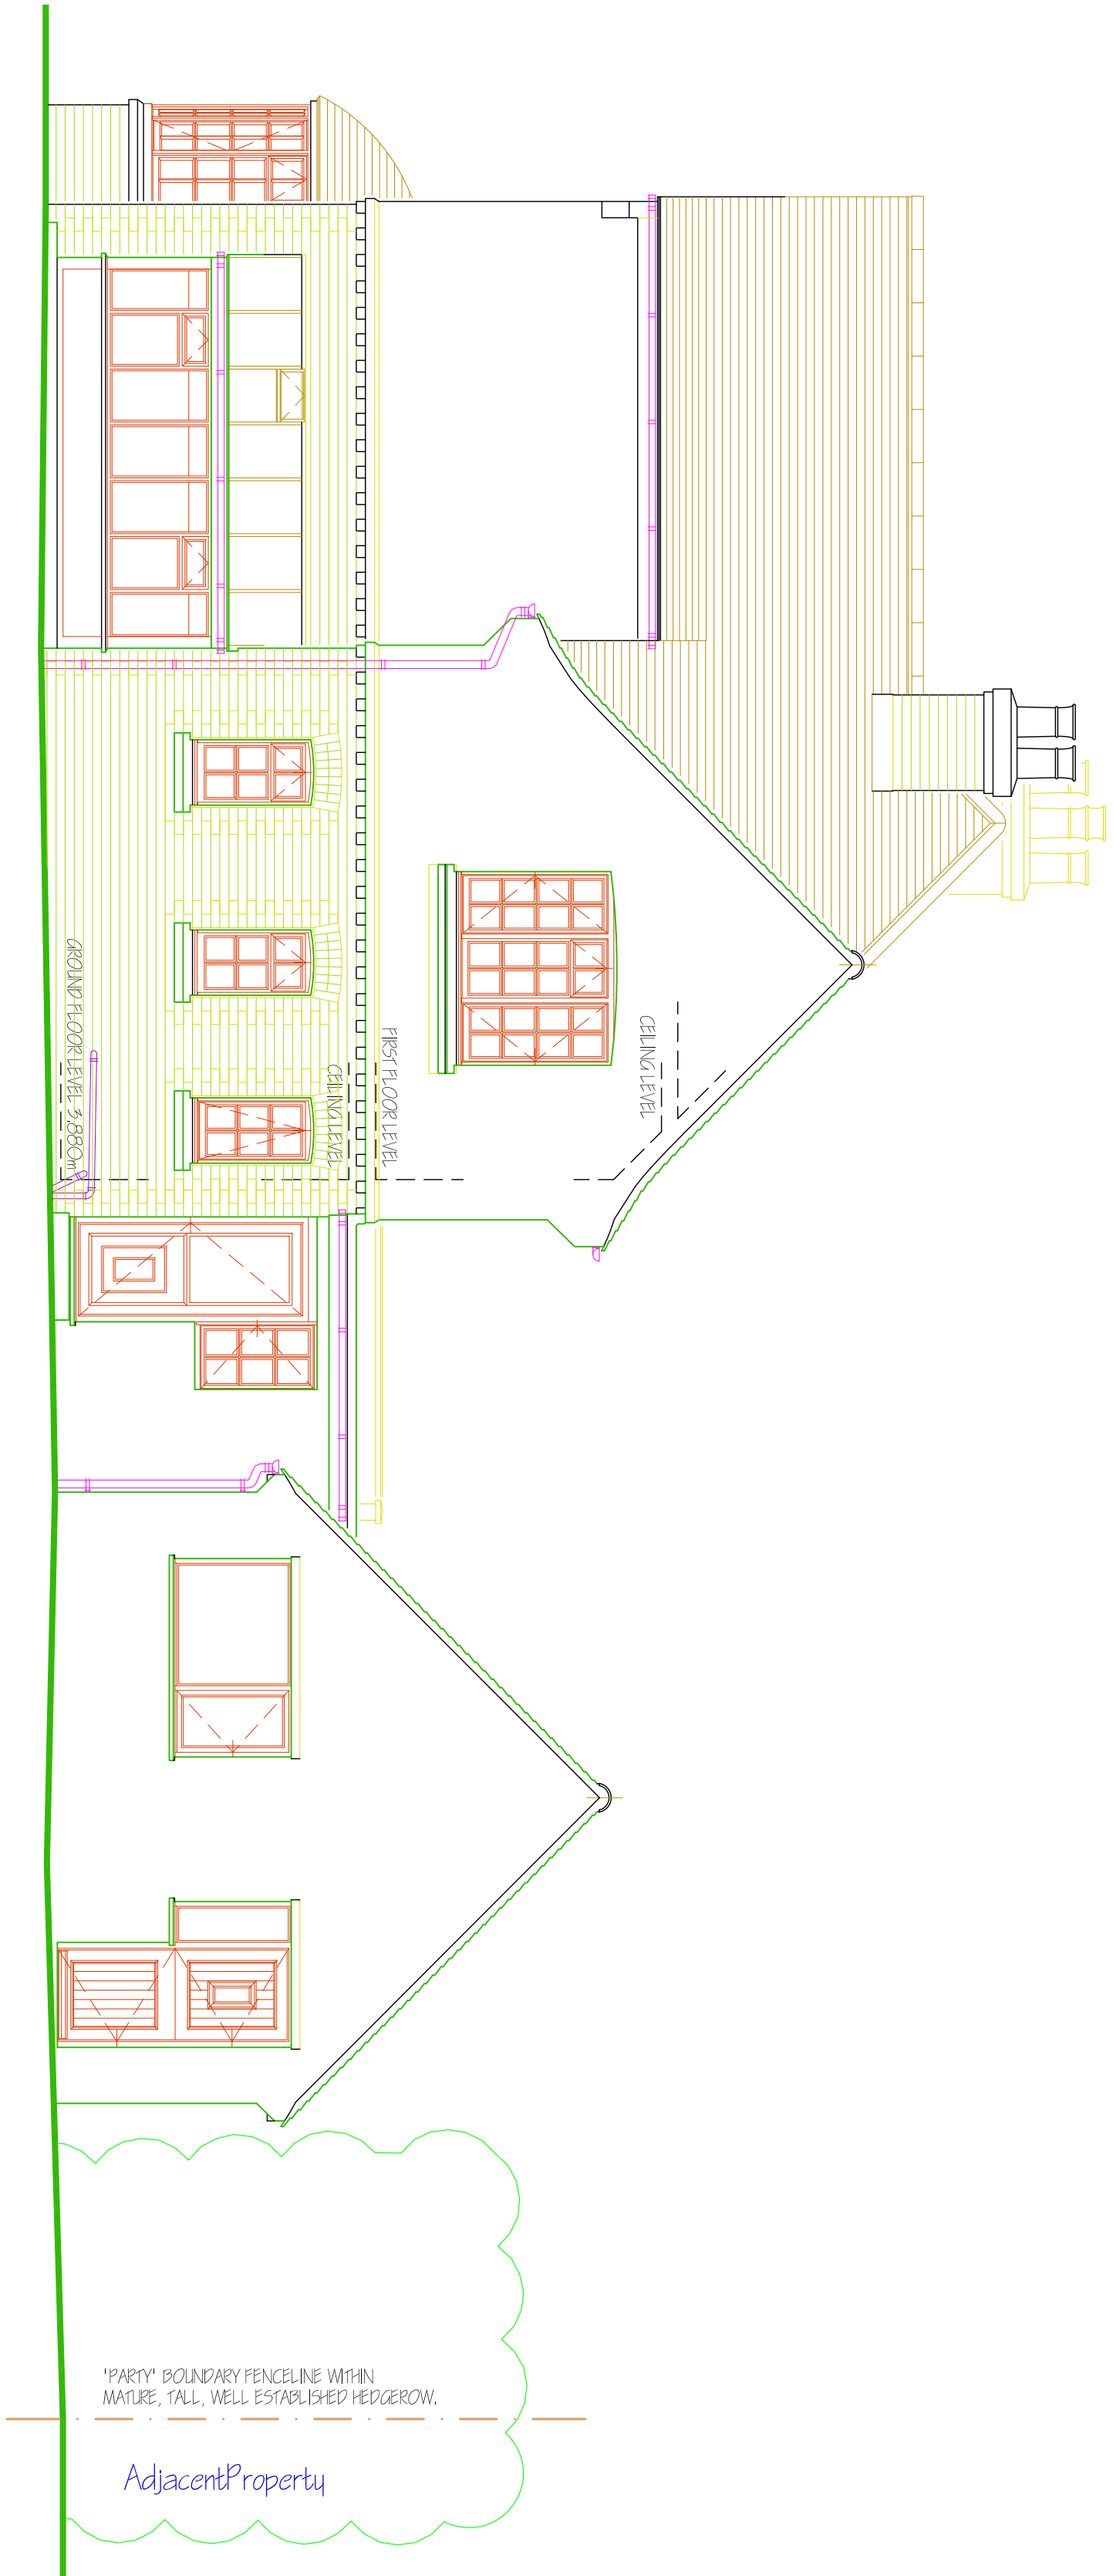

REAR ELEVATION (East)

EXISTING. 1:50

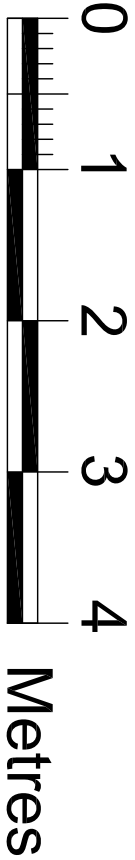


EXISTING FINISHES GENERALLY:

ROOF SLOPES GENERALLY 45° (approx.)
ALL MAIN HOUSE ROOF SLOPES & GARAGE ROOF SLOPES ARE BROWN / MULTI-PLAN CLAY TILES WITH HALF-ROUND RIDGE TILES & CORNERED VALLEY TILES.
ALL ROOF OPENINGS HAVE WORKED VERTICES.
ROOF JUNCTIONS WITH CHIMNEY SPACES INCLUDE STEPPED LEADWORK FLASHINGS.
1m GARAGE (DOWN MOSTLY SITED WITHIN MAIN HOUSE HEDGEROW) & SINGLE-STORY 'LINK' BETWEEN MAIN HOUSE & GARAGES, BOTH HAVE 'FLAT' BUILT-UP FELT ROOFS.
ALL PRICED ROOF'S EAVES INCLUDE WHITE PAINTED 'TINNED' FASCIA BOARDS & 'SCOFFS'. EAVES OF EAVES FASCIA'S ARE HIDDEN BY WHITE PAINTED 'RENDERED', 'SAYED' MOSAIC 'FINANCES'. AS CONTINUATION OF GABLE WALL ELEVATION.
ROOF VERTICES ARE ALL WHITE 'WORKED' PROTECTING TILING, WITHOUT ANY PARGE-BOARDS OR SCOFFS.
ALL PANWATER GOODS ARE WHITE PAINTED CAST-IRON 'HALF-ROUND' 'DIFFERING' WITH CIRCULAR PANWATER PIPES.
ALL WINDOWS ARE WHITE PAINTED, SINGLE-GLAZED, STEEL FRAMED, 'SPE-THING' AND / OR 'LO-PLAN' CO-PAINTED WITH WHITE PAINTED 'TINNED' 'SUB-FRAMES', WITH MATCHING 'WEATHER CLIPS'.
ORIGINAL FRONT ENTRANCE (ON SOUTH SIDE OF HOUSE) WAS OPEN PORCH WITH BLACK PAINTED, 'FRONTALLY' GLAZED TINNER DOOR.
OPEN PORCH WAS INFILLED PERVIOUSLY WITH 'SEM-GLAZED' TINNER DOOR & MATCHING 'SEM-GLAZED' & VERTICALLY 'BOARDED' 'SPE-SCREENS' ALL WITH BROWN STAINED FINISH.

SIDE ELEVATION (North)

EXISTING. 1:50

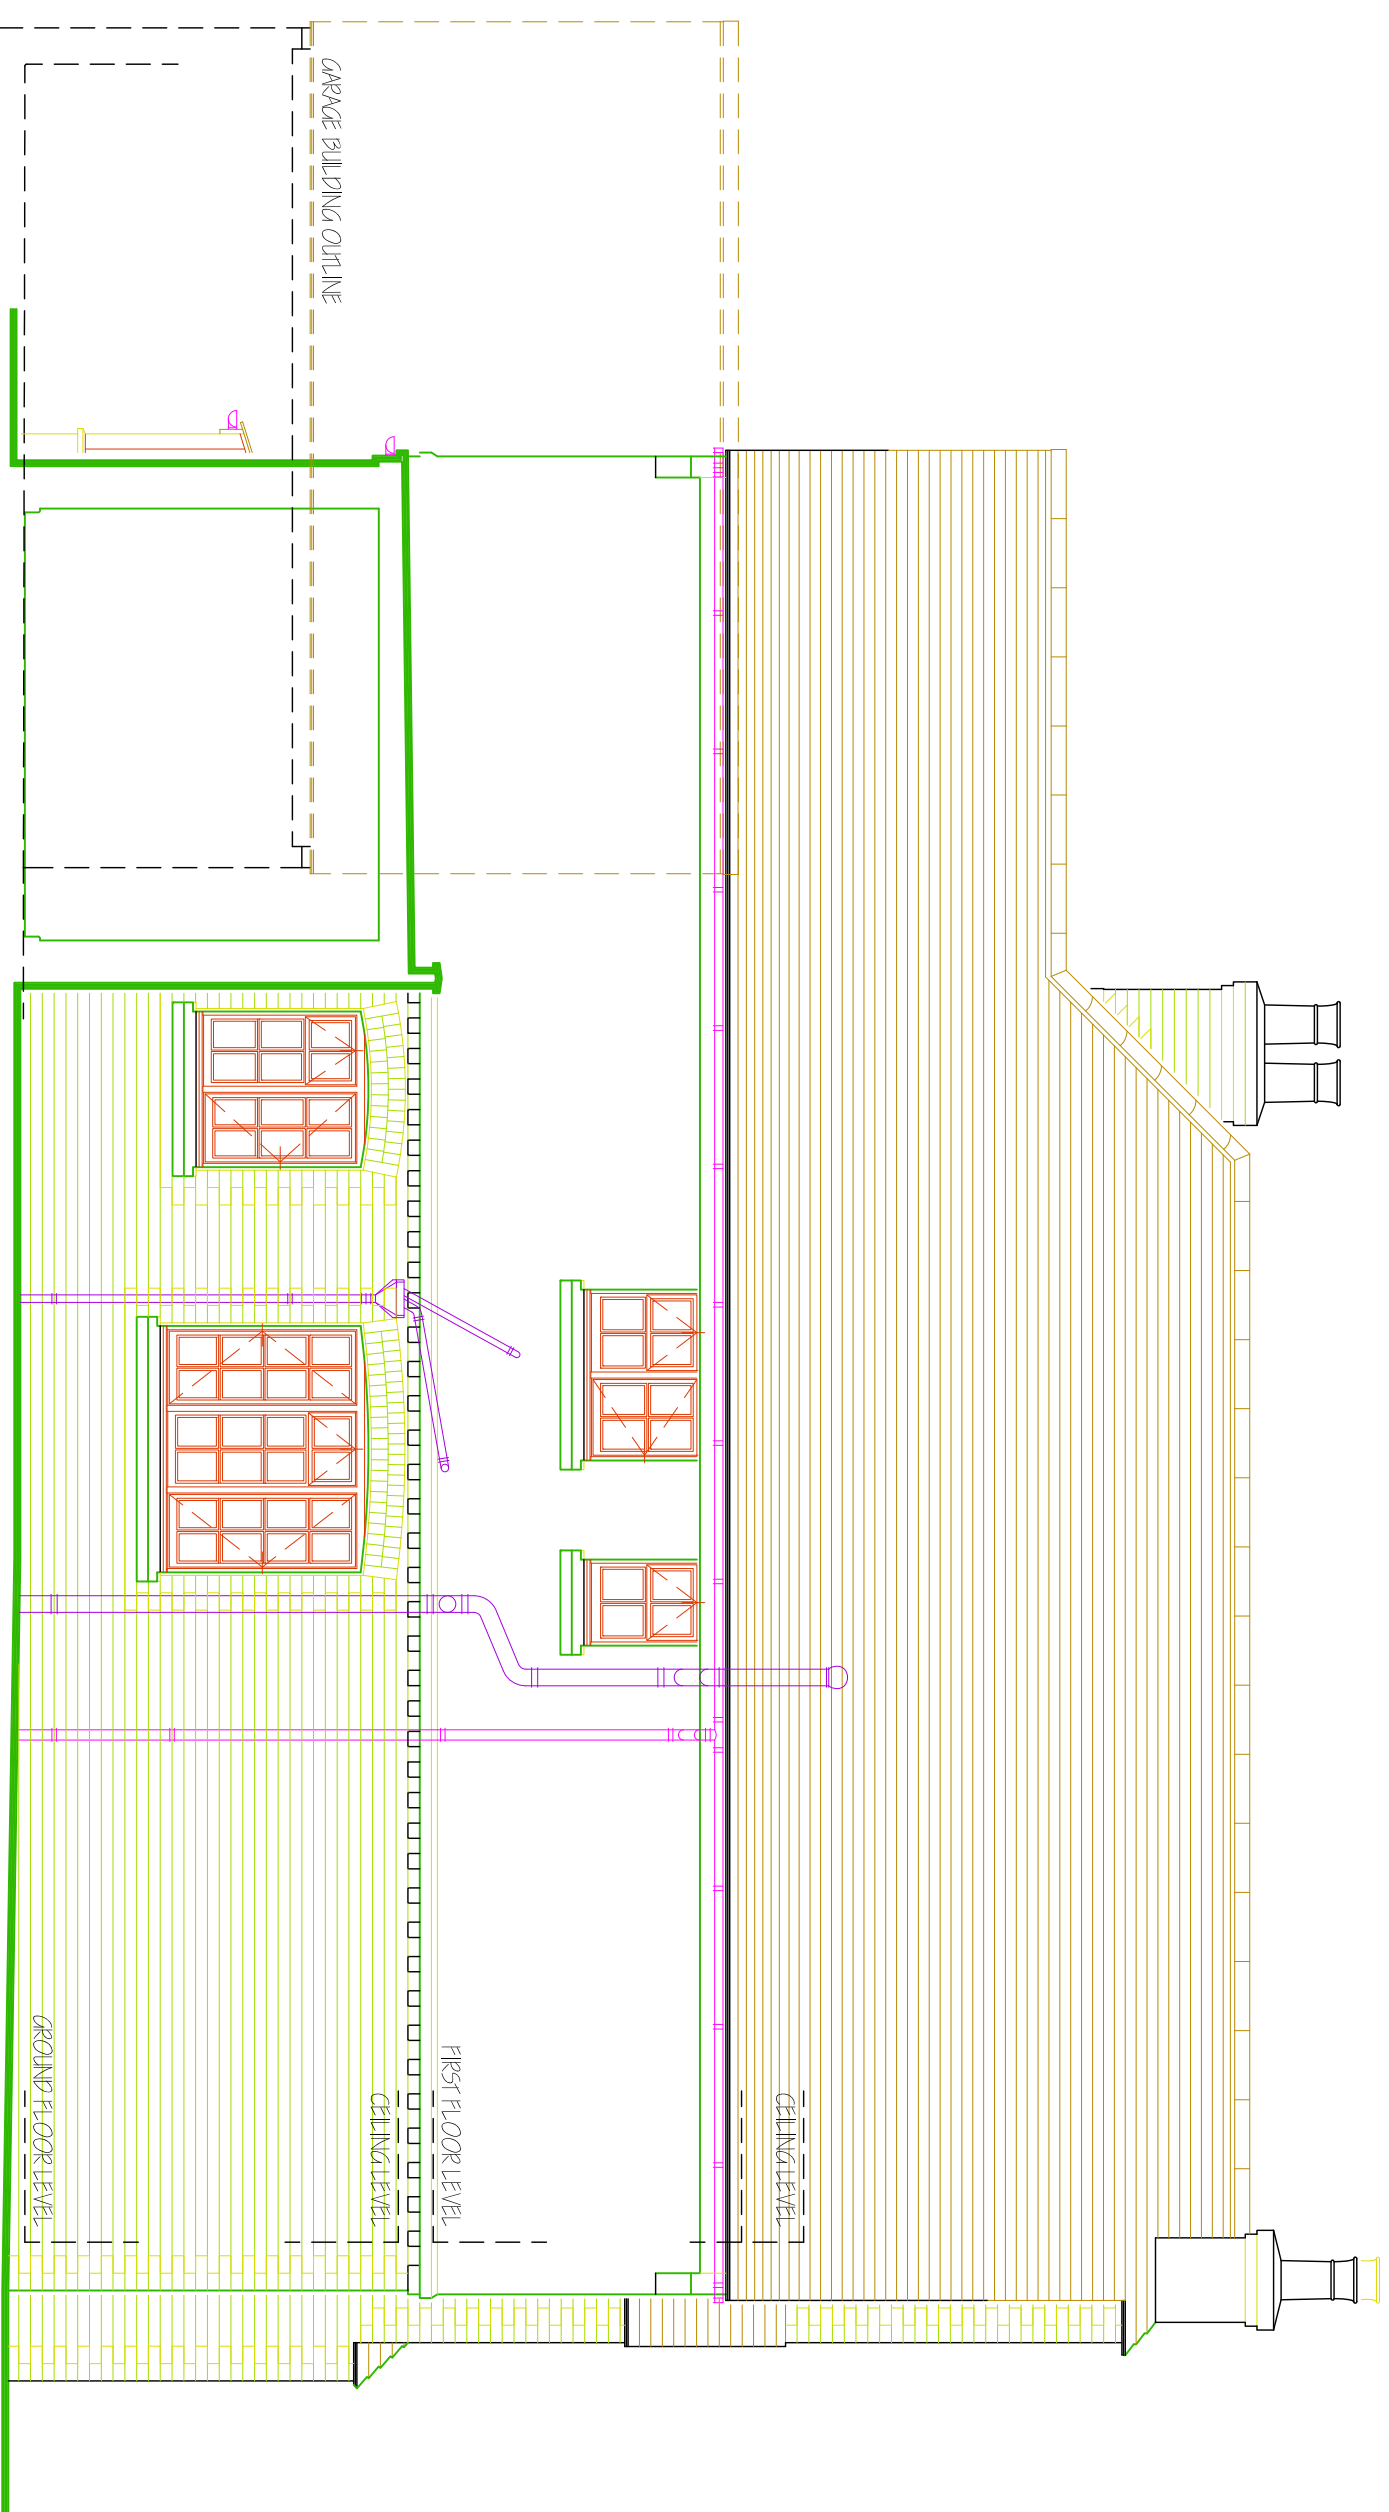

A 24 SEPT 2014 INCHES NOTES: A0003
REVISIONS:

Proposed Extensions & Alterations
Mapsons, Lidsey Road,
Lidsey, West Sussex.
for
Mr. & Mrs. P. Bailey.

EXISTING
G.A. Elevations.

a.e. chubb ltd.

architectural services

106 Lovetock Road, Salisbury, Wiltshire, SP1 2SA
Tel: 01722 323942
e-mail: tony.chubb@btinternet.com
company no. 4454685

DATE: SEPT. 2013
SCALE: 1:50 @ A1
DRAWN: AEC
REVISION: A

SHW. NO. 251/05

THIS DRAWING IS THE PROPERTY OF A.E. CHUBB LTD. AND IS NOT TO BE REPRODUCED WITHOUT PERMISSION.
REQUIRED PERMISSIONS TO BE OBTAINED ONLY. DO NOT SCALE.
SEE DIMENSIONS TO BE CHECKED/RENDERED BEFORE WORK IS COMMENCED.