
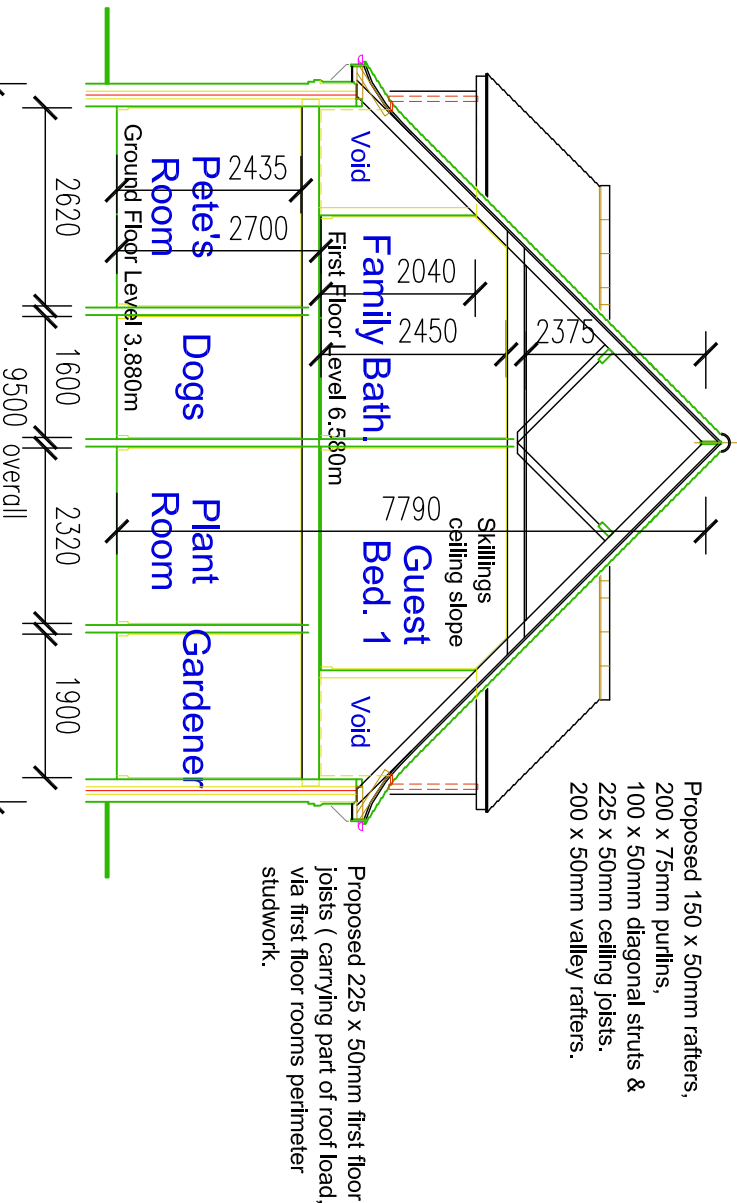
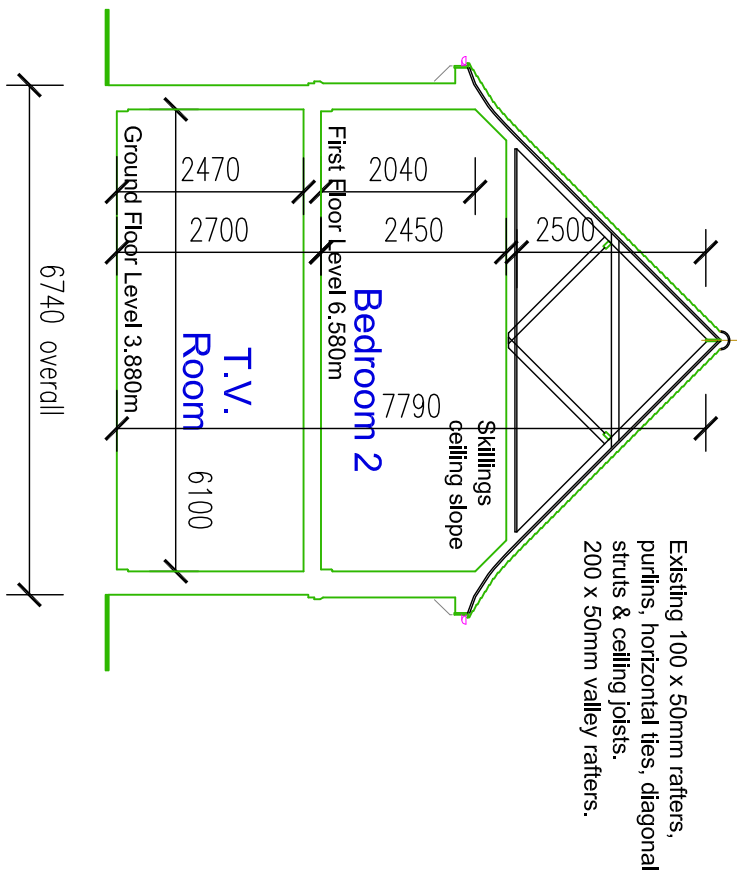
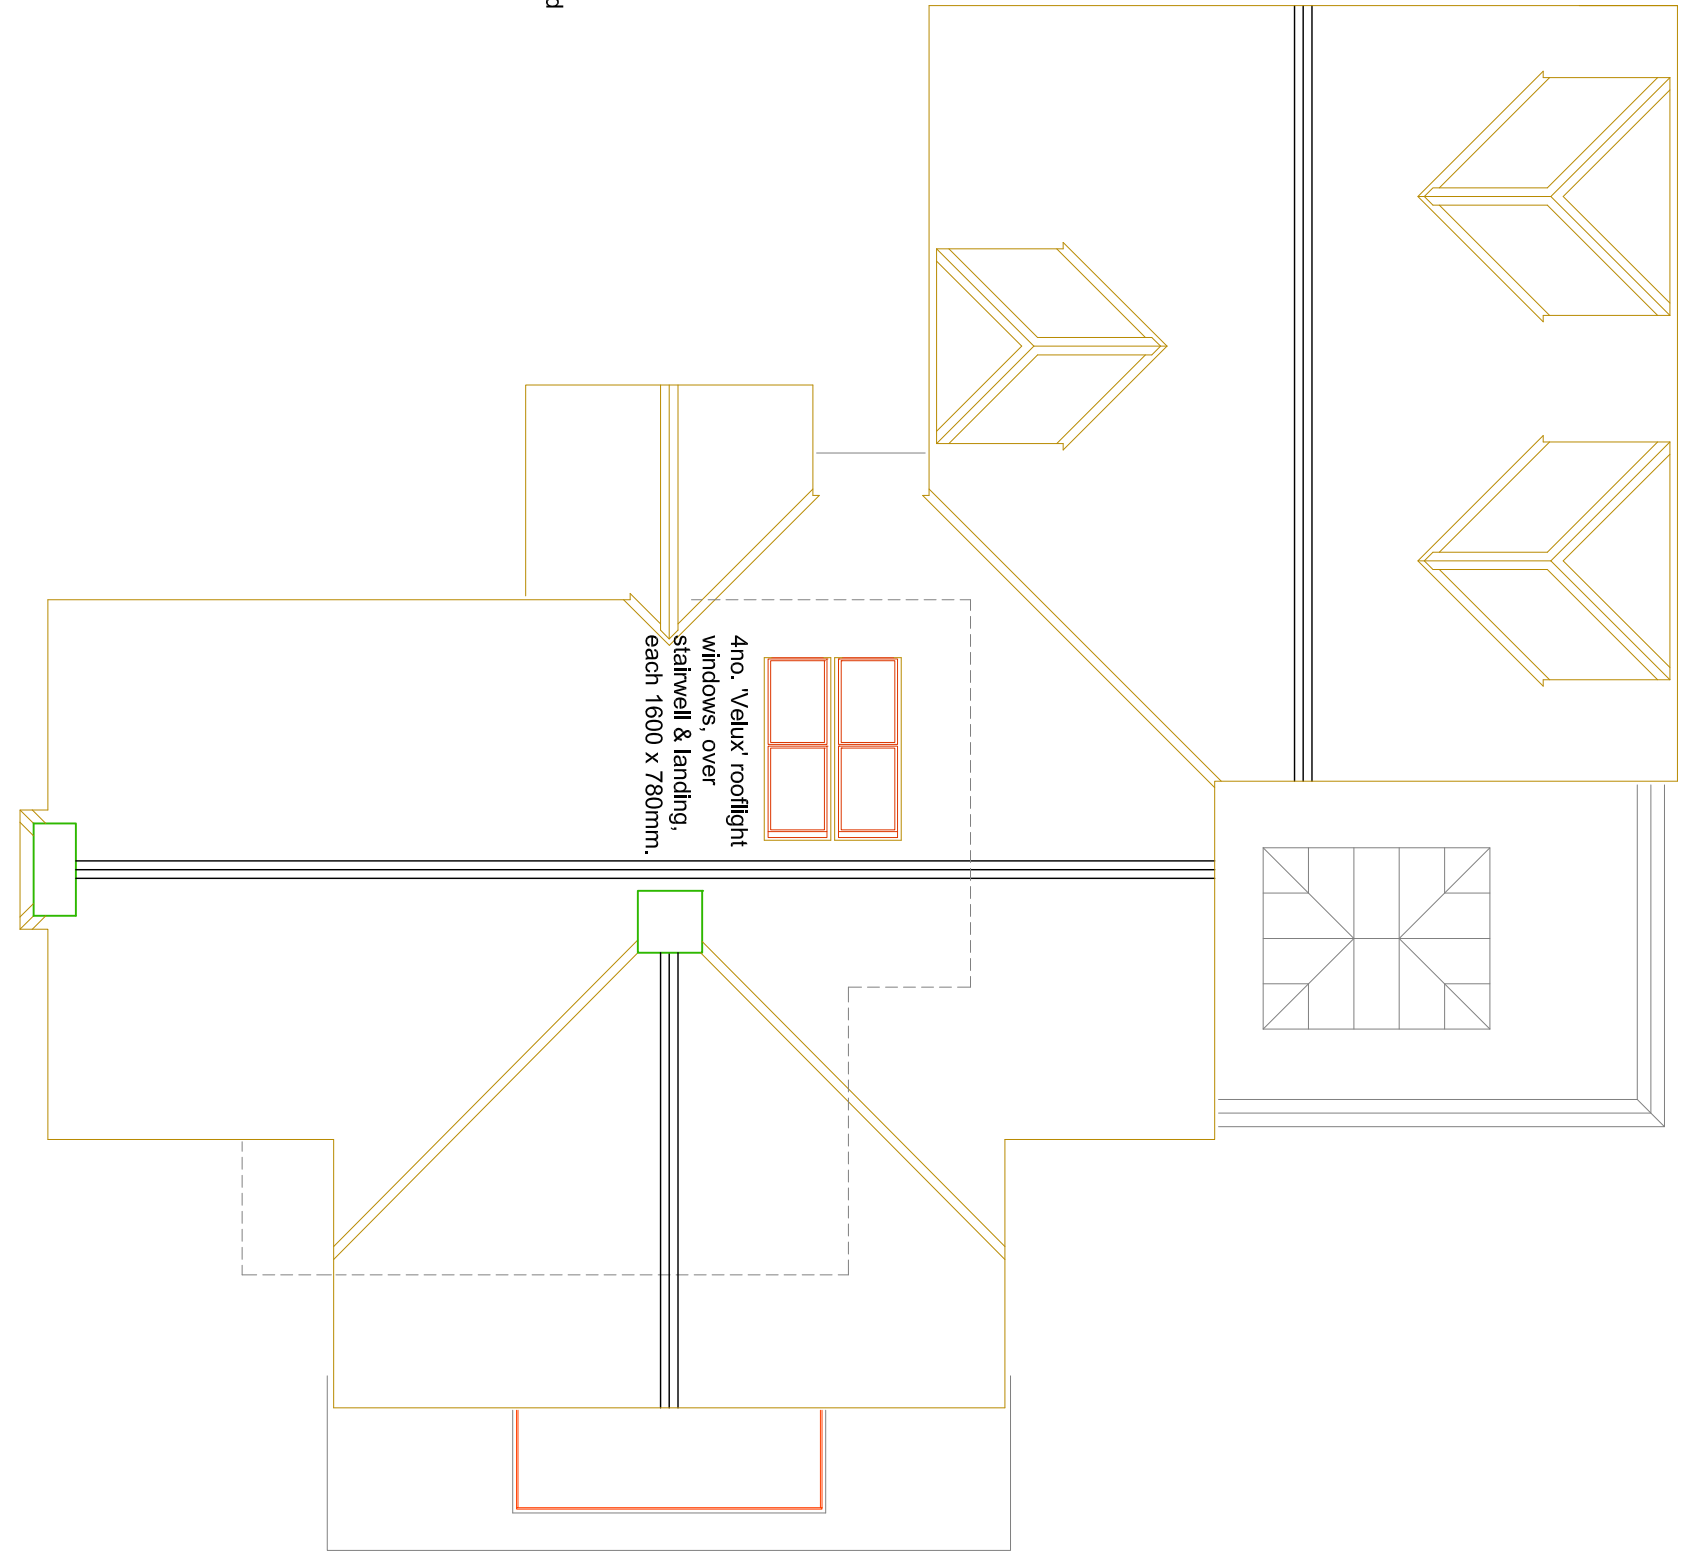
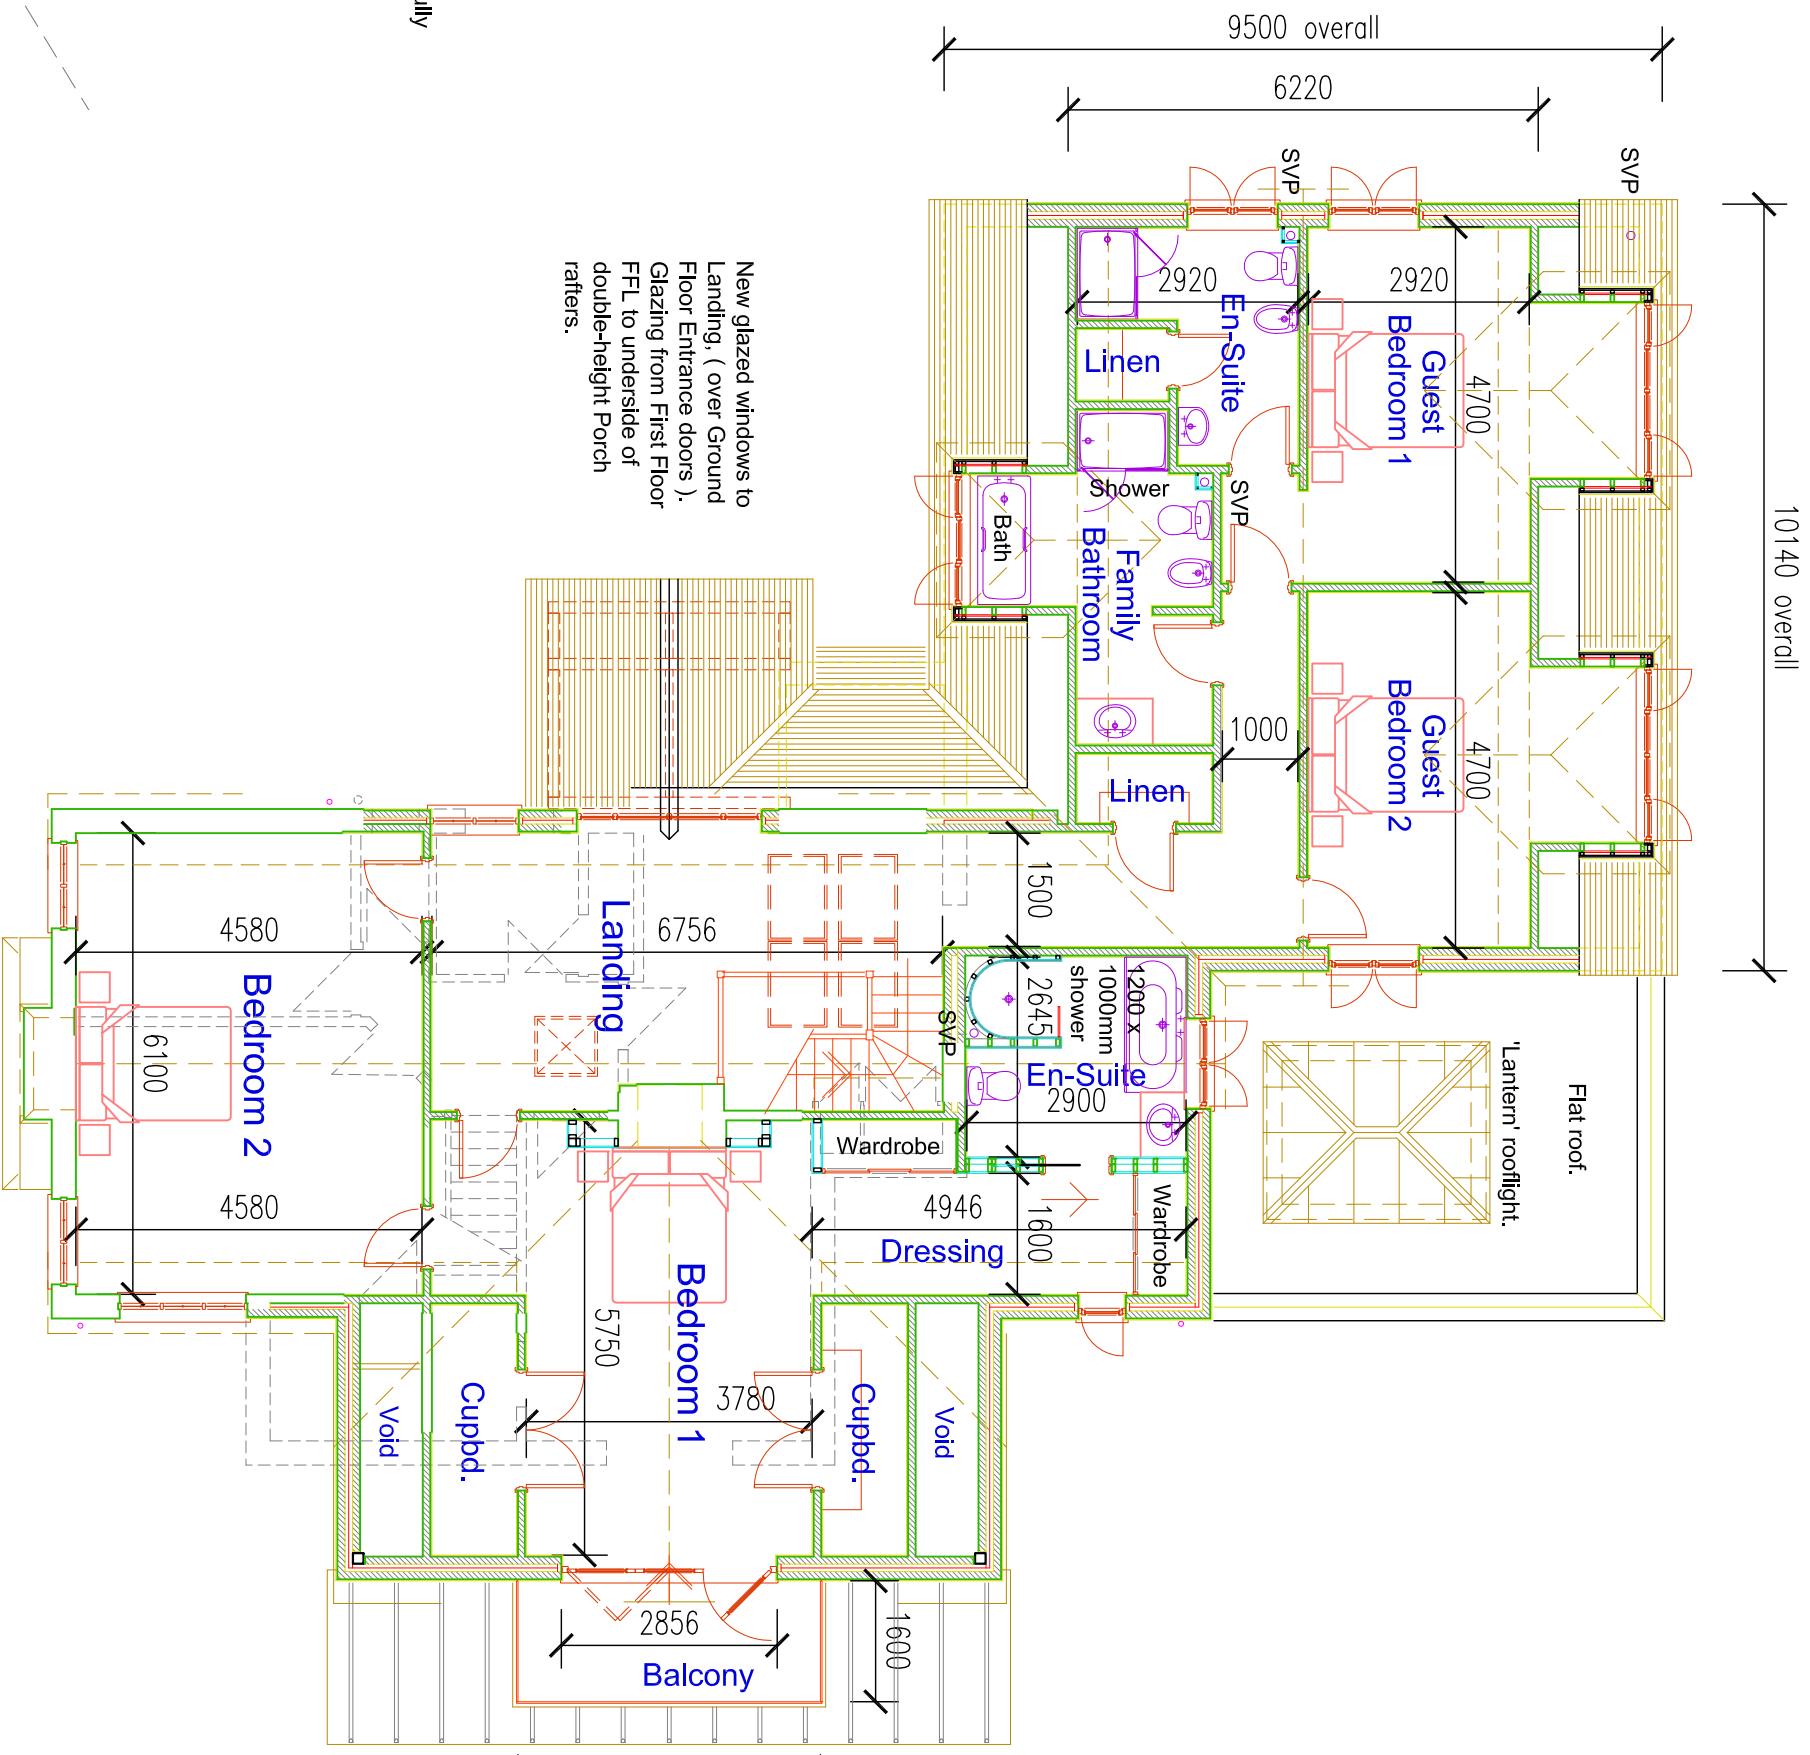


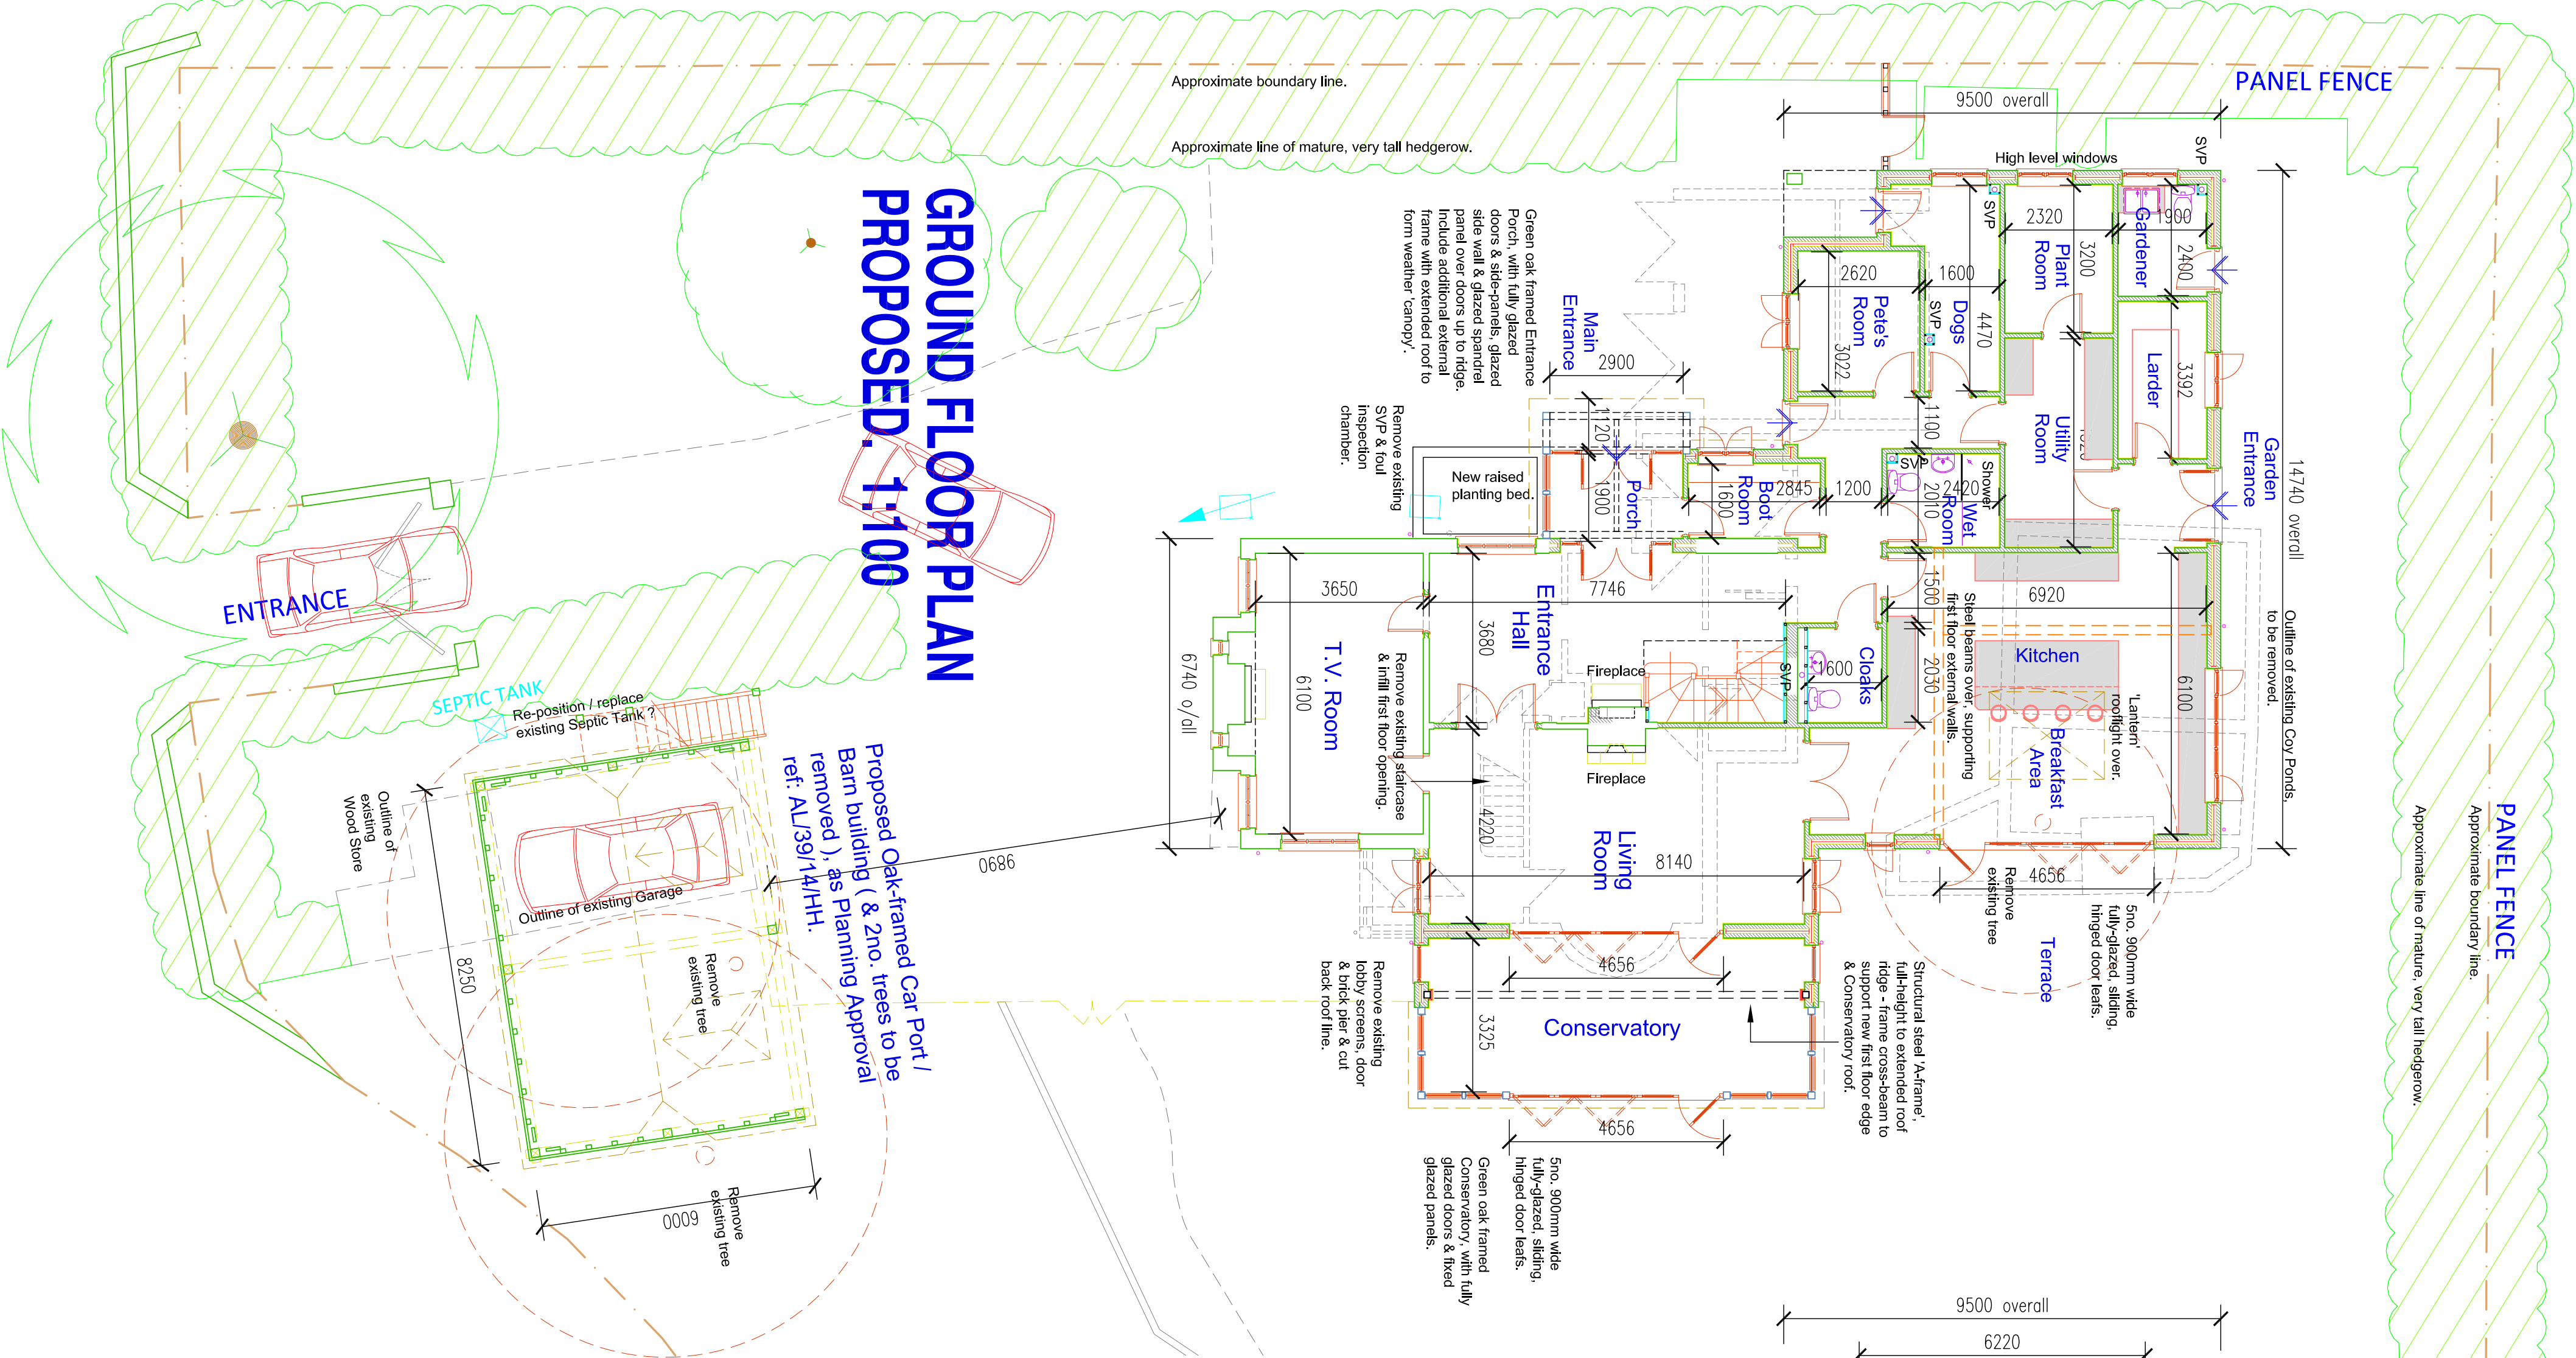

E 24 SEP 2014 PROPOSED ONE FLOOR / BARN UNIT CONNECTED AS PLANNING APPROVAL.
D 05 SEP 2014 DRAINAGE PROPOSAL REVISIONS & WINDOWS ADDED TO FIRST FLOOR LAYOUT.
C 22 DEC 2014 DRAINAGE PROPOSAL REVISIONS ADDED AND J. OR ADDED.
B 11 DEC 2014 REVISION 1: BATH SUITE, KITCHEN, LIVING ROOM & FIRST FLOOR LAYOUT.
A 31 JULY 2014 REVISION 1: BATH SUITE, KITCHEN, LIVING ROOM & FIRST FLOOR LAYOUT.
NEW ONE FLOOR SUITE & LAYOUT CHANGED TO CLASSIC BARN OR DESIGN.

PROPOSED
Mapsons, Lidsey Road,
Lidsey, West Sussex.
for
Mr. & Mrs. P. Bailey.

PROPOSED
G.A. Sketch Floor Plans

architectural services
a.e. chubb ltd.

106 Lovelock Road, Salisbury, Wiltshire, SP1 2SA
Tel: 01722 323942
e-mail: tony.chubb@btinternet.com
company no. 4454655

DATE: JULY 2014
SCALE: 1:100 @ A1
DRAWN: AEC
CHECKED: AEC

THIS DRAWING IS THE PROPERTY OF A.E. CHUBB LTD. AND IS NOT TO BE REPRODUCED WITHOUT PERMISSION.
THESE DRAWINGS TO BE USED ONLY IN THE SCALE SHOWN.
THESE DRAWINGS TO BE CHECKED BEFORE WORK COMMENCED.