
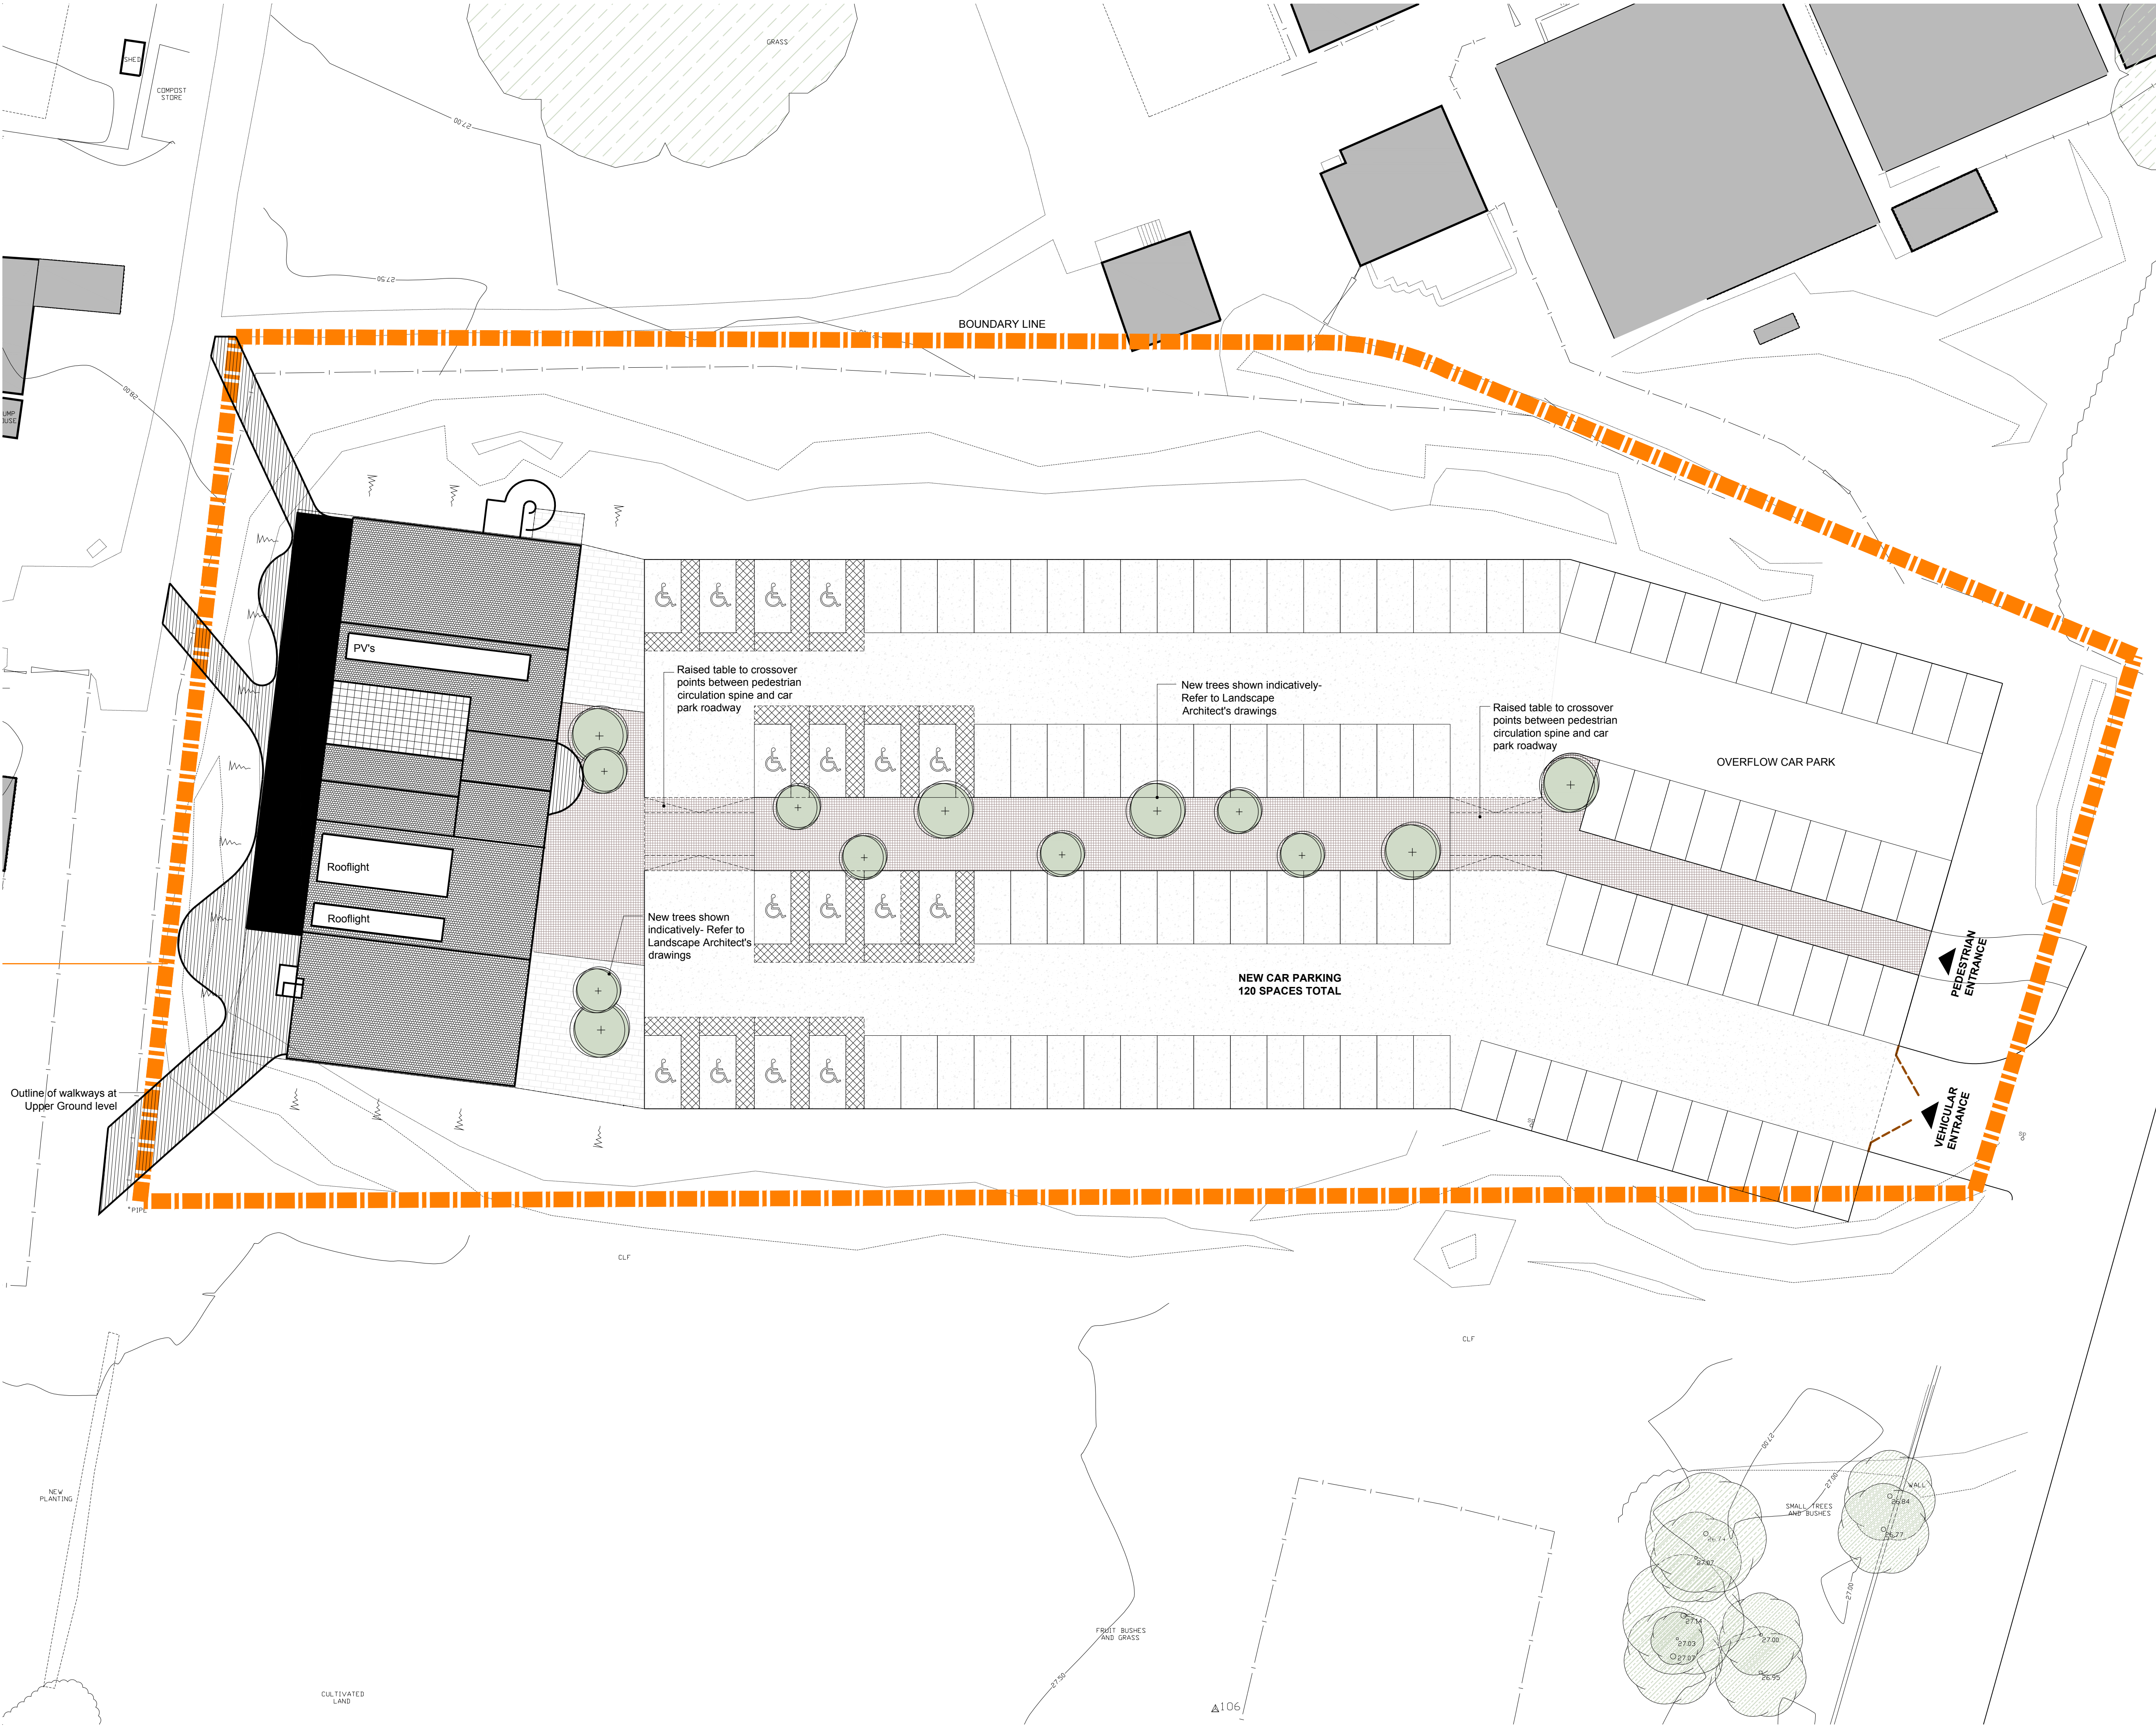
 


 

This drawing is the copyright of HNW Architects Ltd.
All dimensions must be verified on site prior to construction.
Do not scale this drawing except for Planning Application purposes.
Ordnance Survey Licence No. 100000200

Rev	Amendments	By	Chkd	Date
P1	External walkway in SE corner omitted. Car park finishes updated.	SB	AC	12/04/16
P2	VE Amendments	SW	JS	12/04/17


KEY:

-  Indicates new tree: refer to Landscape Architects Plans
-  Tarmacadam surface to main car park
-  Feature paving to building perimeter
-  Feature block paving to pedestrian access route

Notes:

Existing trees have not been shown for clarity purposes. Refer to Lizard Landscape Design drawings for detailed hard and soft landscape plans and specifications.
For details of trees to be removed, refer to Lizard Landscape Design Arboricultural Plans and schedule.

This drawing has been set out based on the information provided in the topographical survey by Greenhatch Group dated 16.02.2012

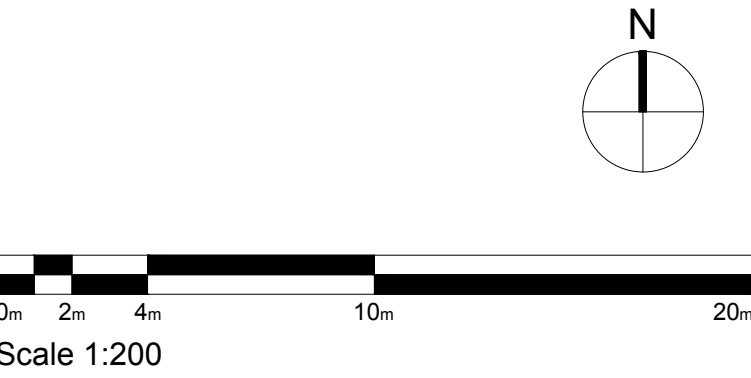

hnw
architects

HNW Architects, 61 North Street, Chichester, West Sussex, PO19 1NB
Telephone: 01243 533300 E-mail: hnw@hnw.co.uk www.hnw.co.uk

Project
**ALDINGBOURNE COUNTRY CENTRE
CONFERENCE CENTRE**

Drawing Title
SITE PLAN AS PROPOSED

Drawing Status
PRELIMINARY

Scale
A1 - 1:200

Drawn By	Checked By	Date
SB	DJS	DEC 15

Project No.	Drawing No.	Revision
15047	W102	P2

HNW Architects Ltd - Registered No. 3589904