

NOTES:



Dimensions to be checked on site before commencing work. Any discrepancies shall be reported to the architect immediately.

Do not scale from these drawings except for planning purposes. Use figures as dimensions only.



Where applicable this drawing is to be read in conjunction with other consultants' drawings.

Ordnance Survey Licence Number: 100020449.


This drawing is the copyright of Harrington Design Architects Ltd.

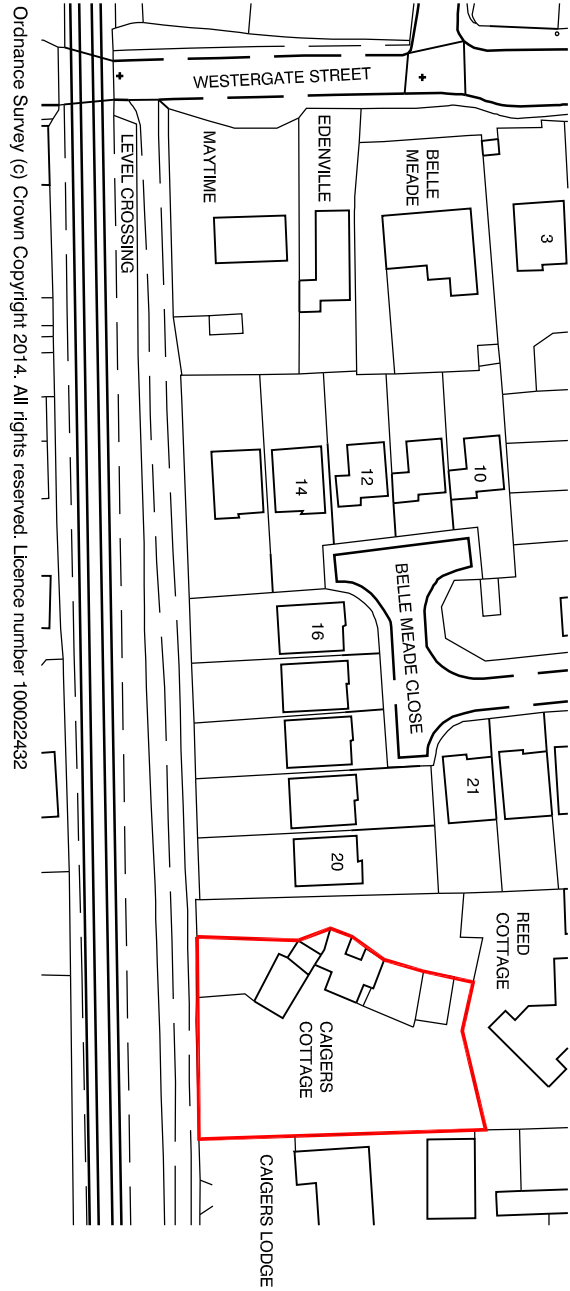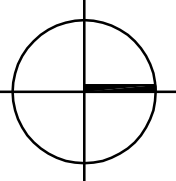


LOCATION PLAN 1:1250@A1

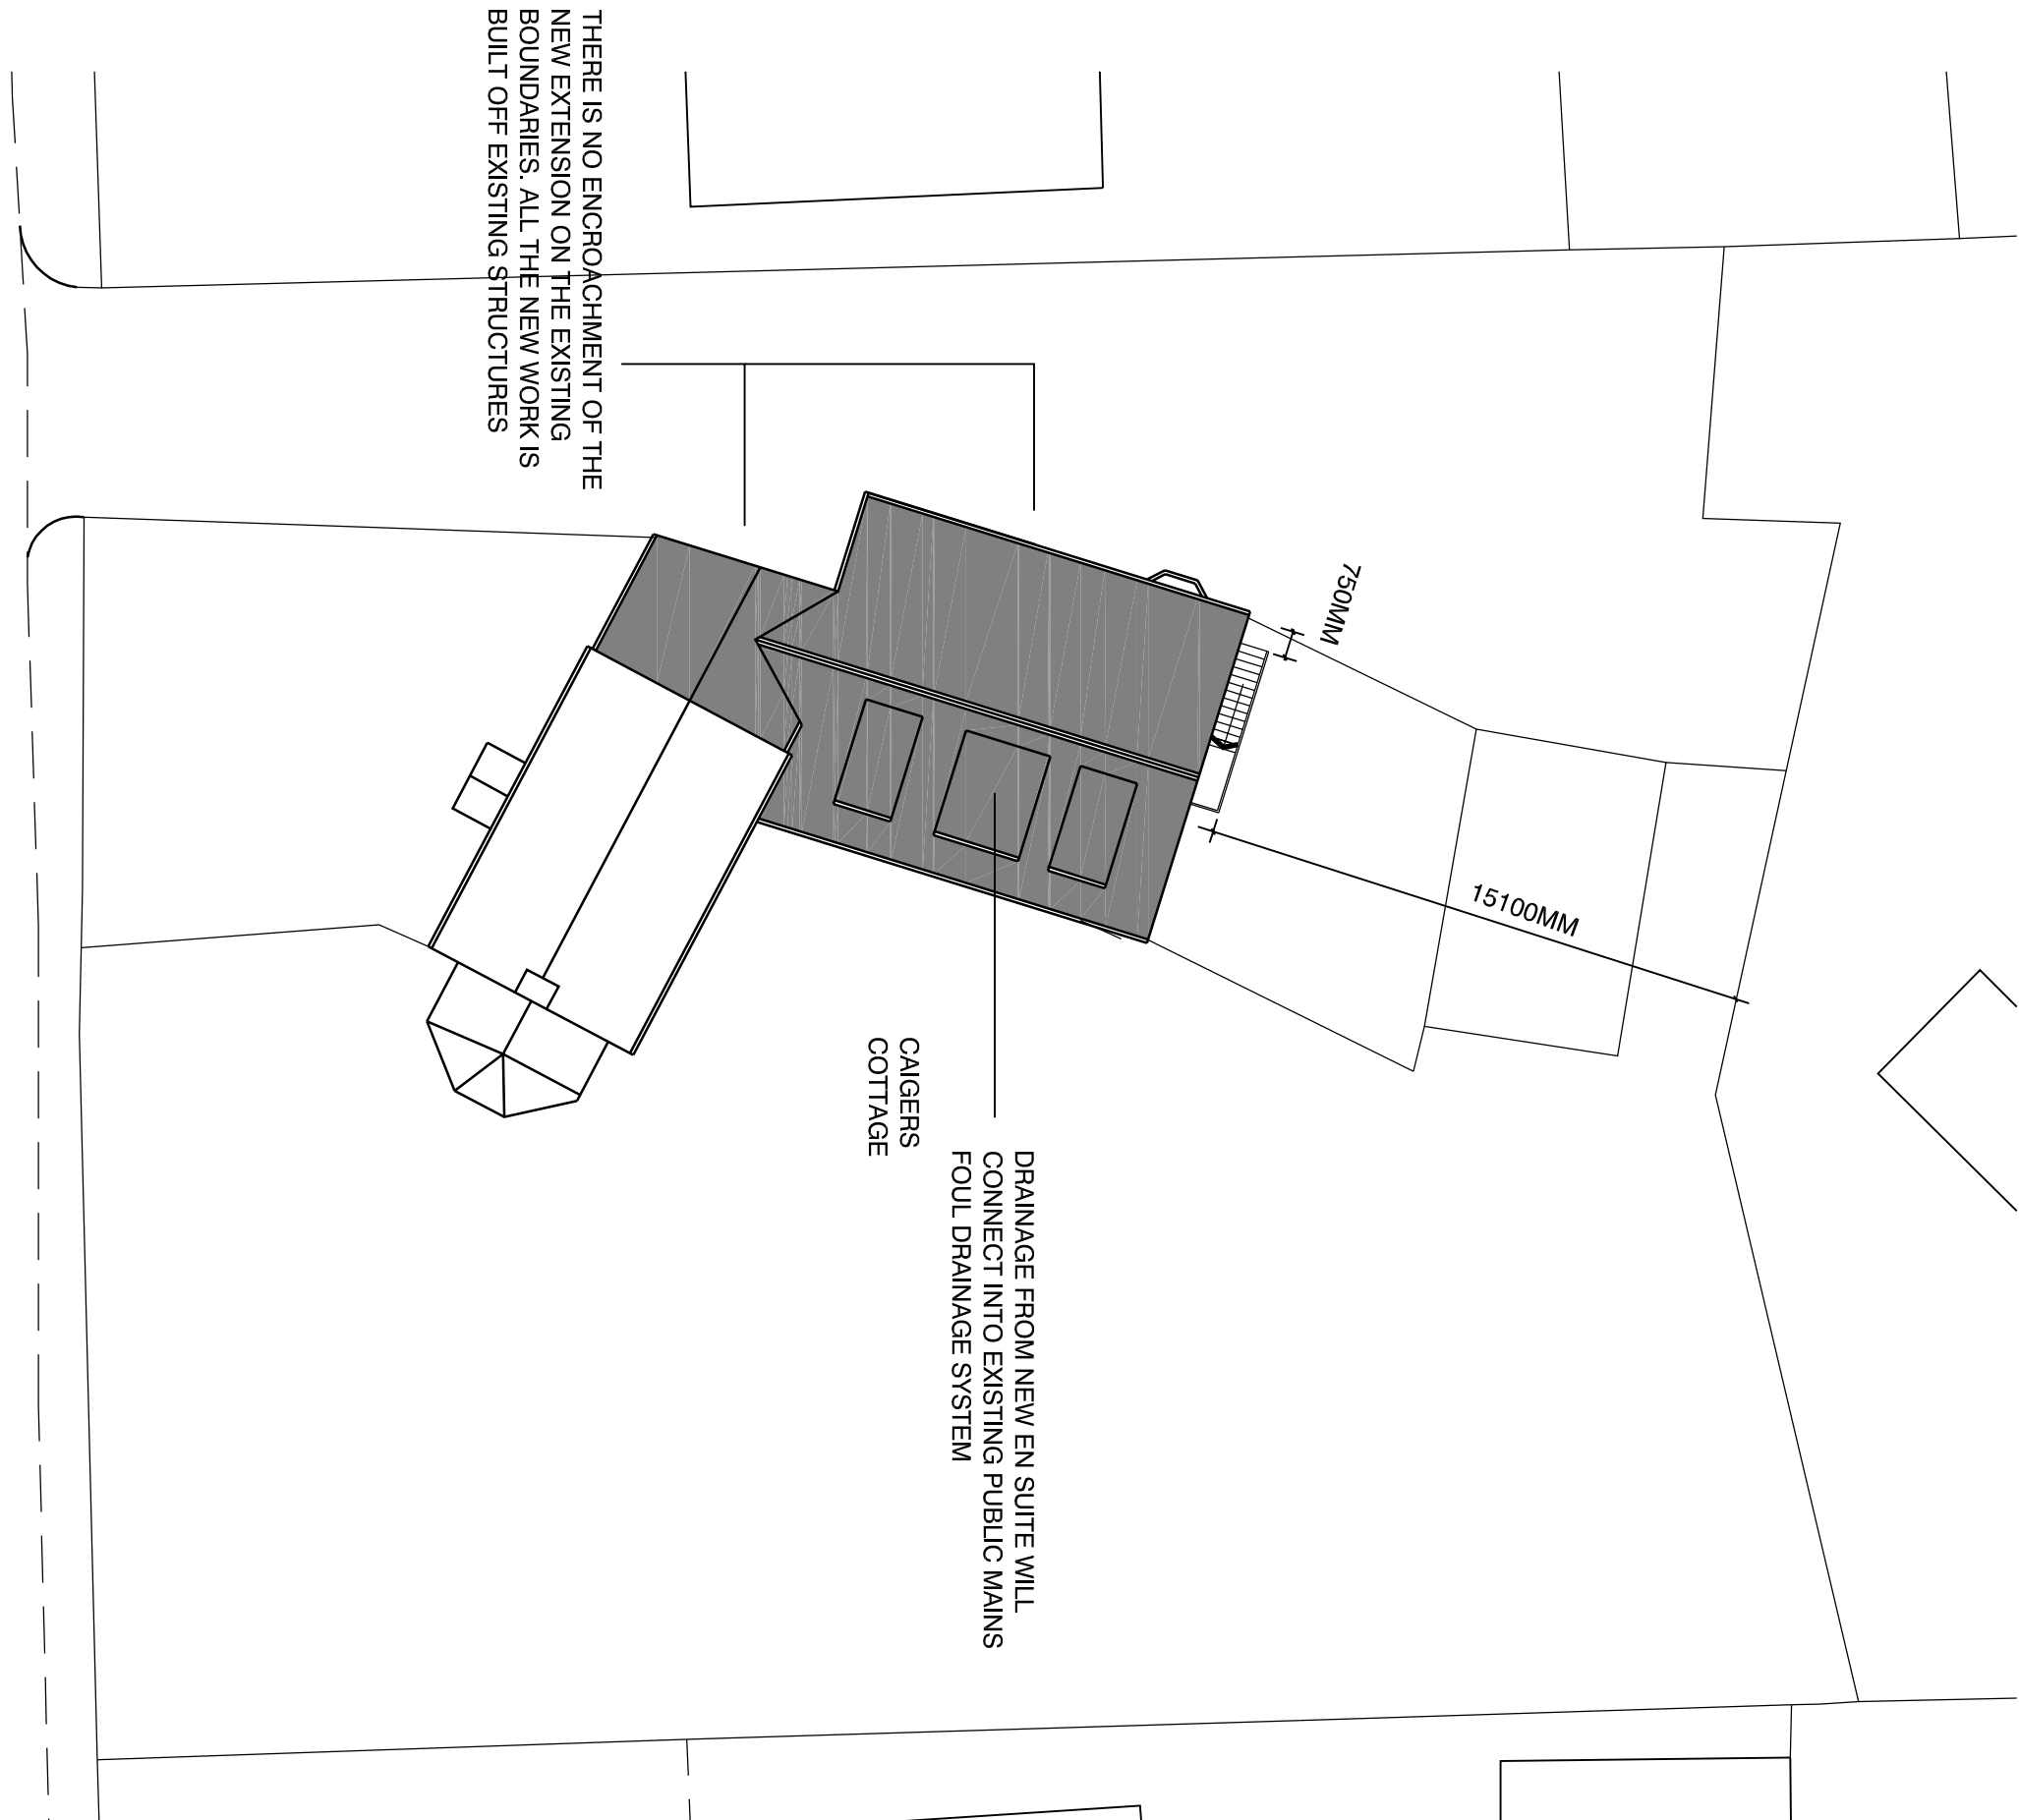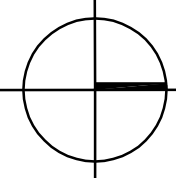

SITE PLAN 1:200

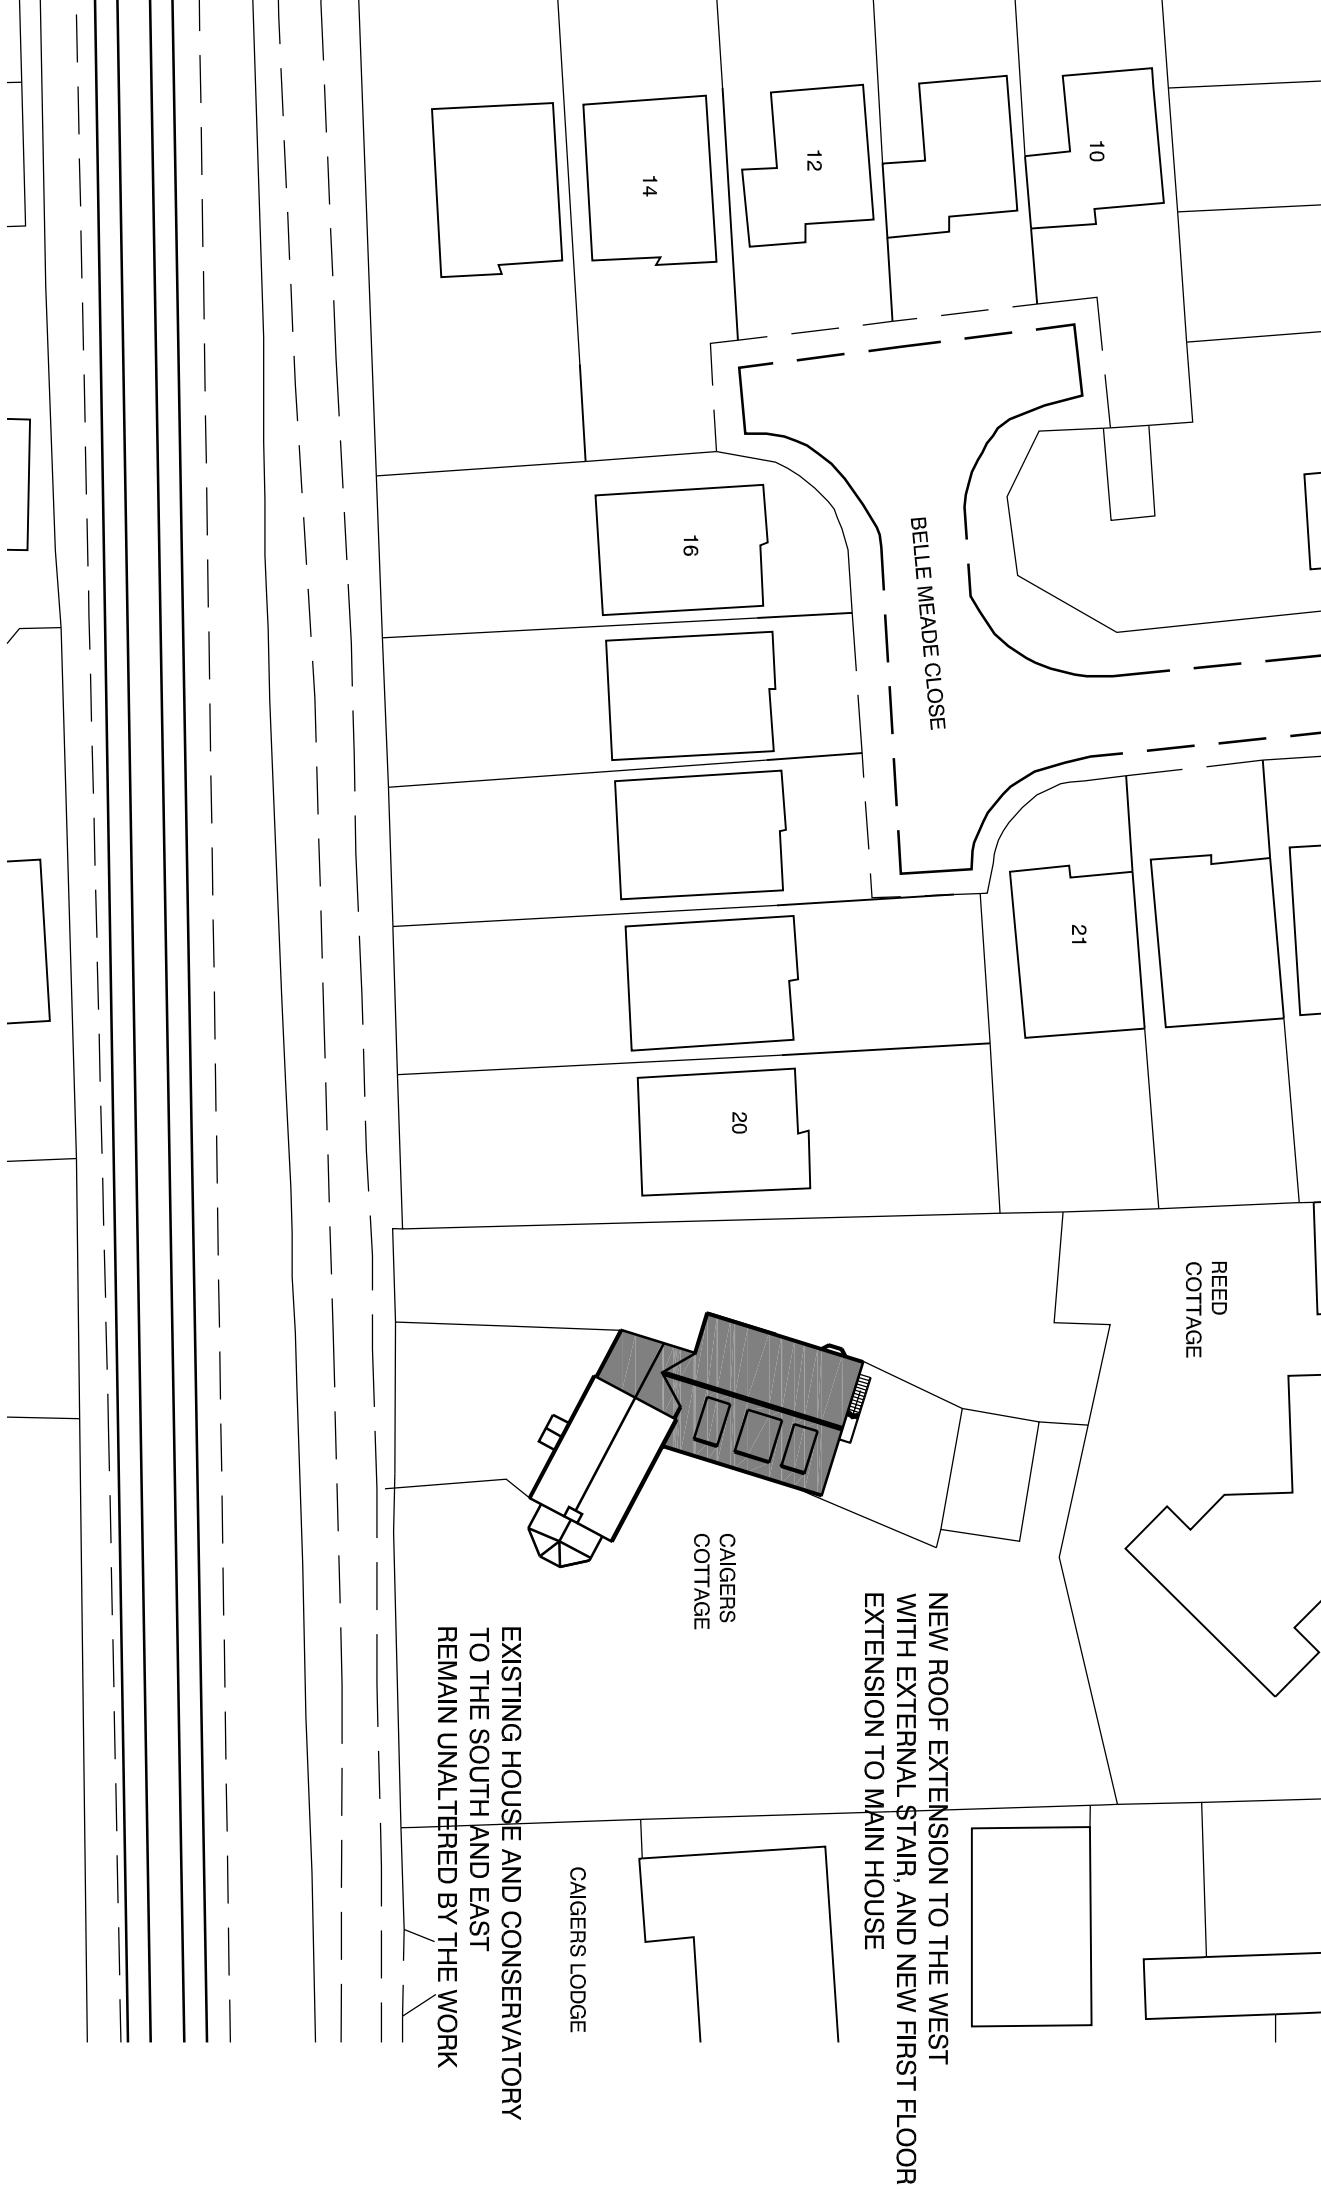

BLOCK PLAN 1:500

 

rights reserved. Licence number 100022432

For
Project
MR PREFERENCE
NEW ROOF EXTENSION
CAIGERS COTTAGE
WOODGATE

Harrington Design Architects
Broadbridge Business Centre
Dealing Lane
Bosham
West Sussex
PO19 6NF
Tel: 01243 574600
Fax: 0870 7060193
info@harringtondesign.co.uk



Rev	Date	Amendment
A	07.10.14	LOCATION PLANS UPDATED

LOCATION PLANS

Title

Date	Drawn	Scale	Checked
09.10.14	SR	1:1250, 1:500, 1:200 @ A1 MW	
Job Number	Prefix	Drawing Number	Revision
14014		100	A