

NOTES:


Drawings to be checked on site before commencing work. Any discrepancies shall be reported to the architect immediately.

Do not scale from these drawings except for planning purposes. Use figured dimensions only.


Where applicable this drawing is to be read in conjunction with other consultants' drawings.

Ordnance Survey Licence Number: 100020449.


This drawing is the copyright of Harrington Design Architects Ltd.

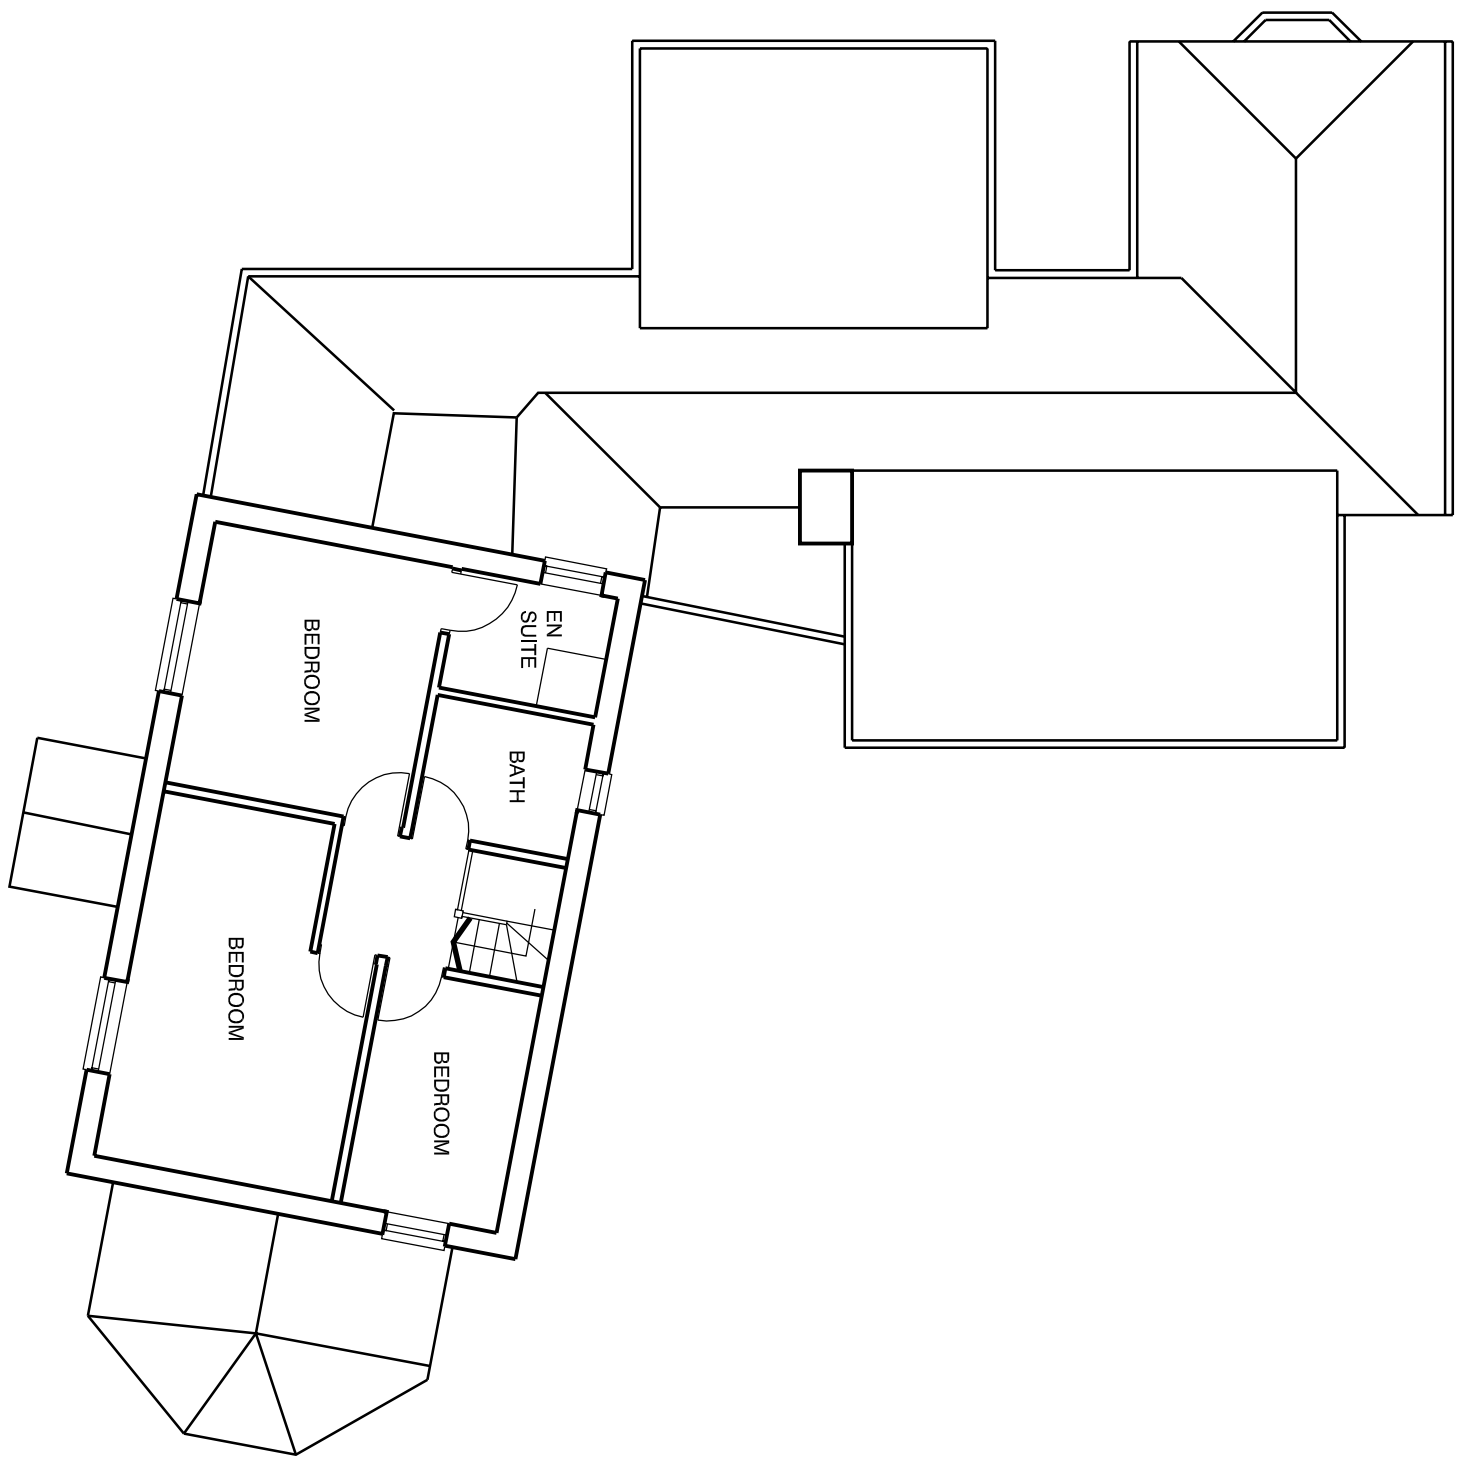


EXISTING FIRST FLOOR 1:100@A1

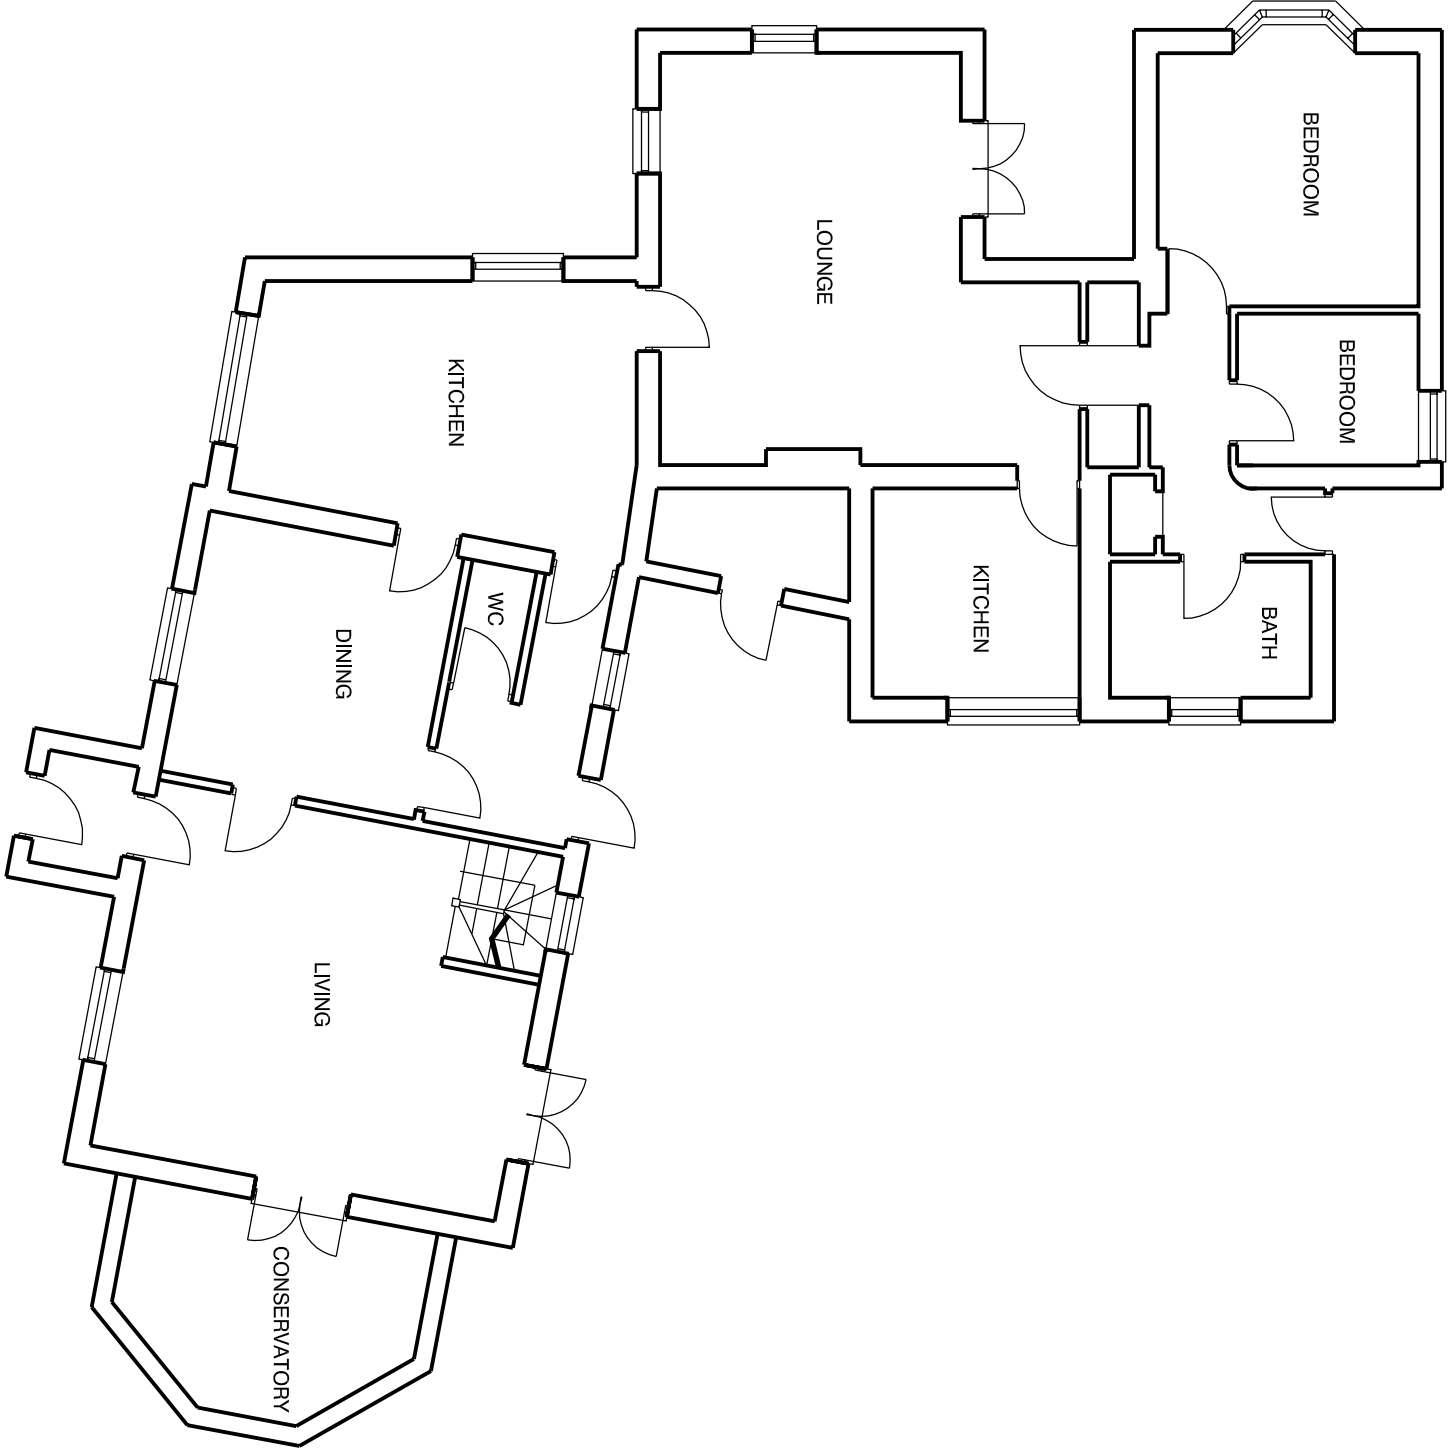


EXISTING GROUND FLOOR 1:100@A1

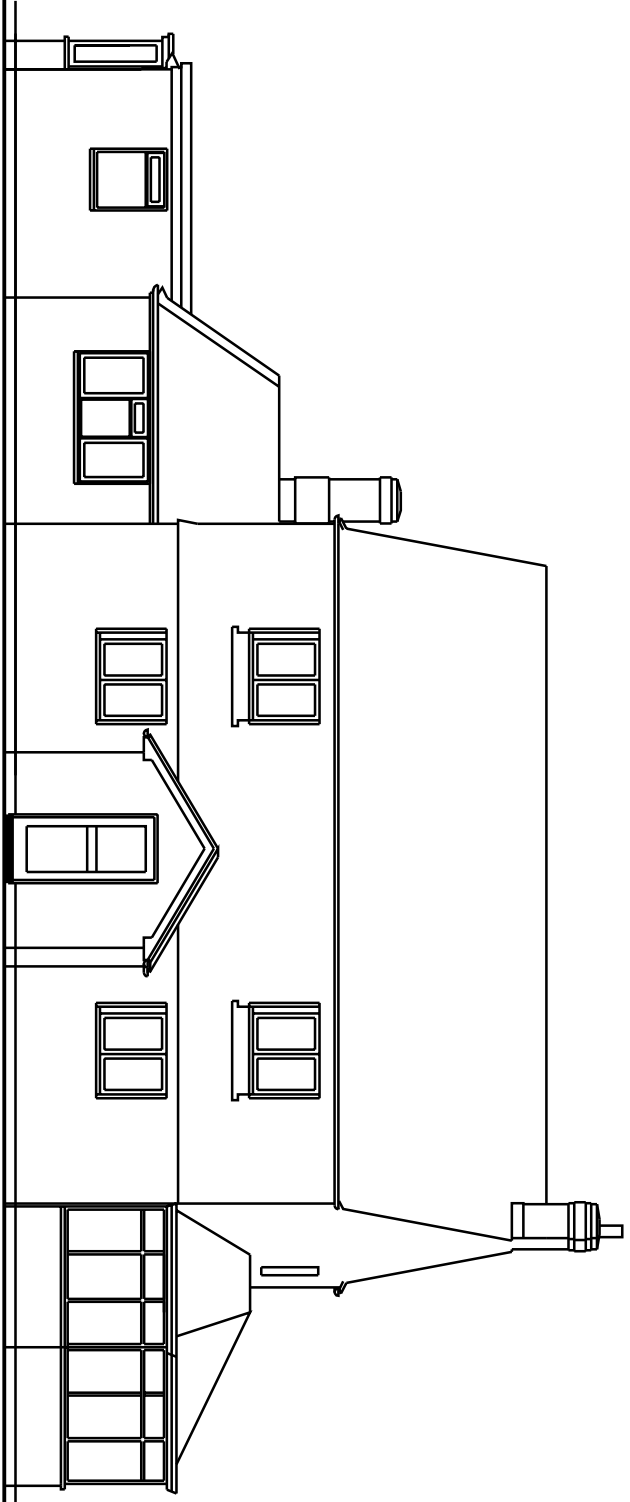


EXISTING SOUTH ELEVATION 1:100@A1

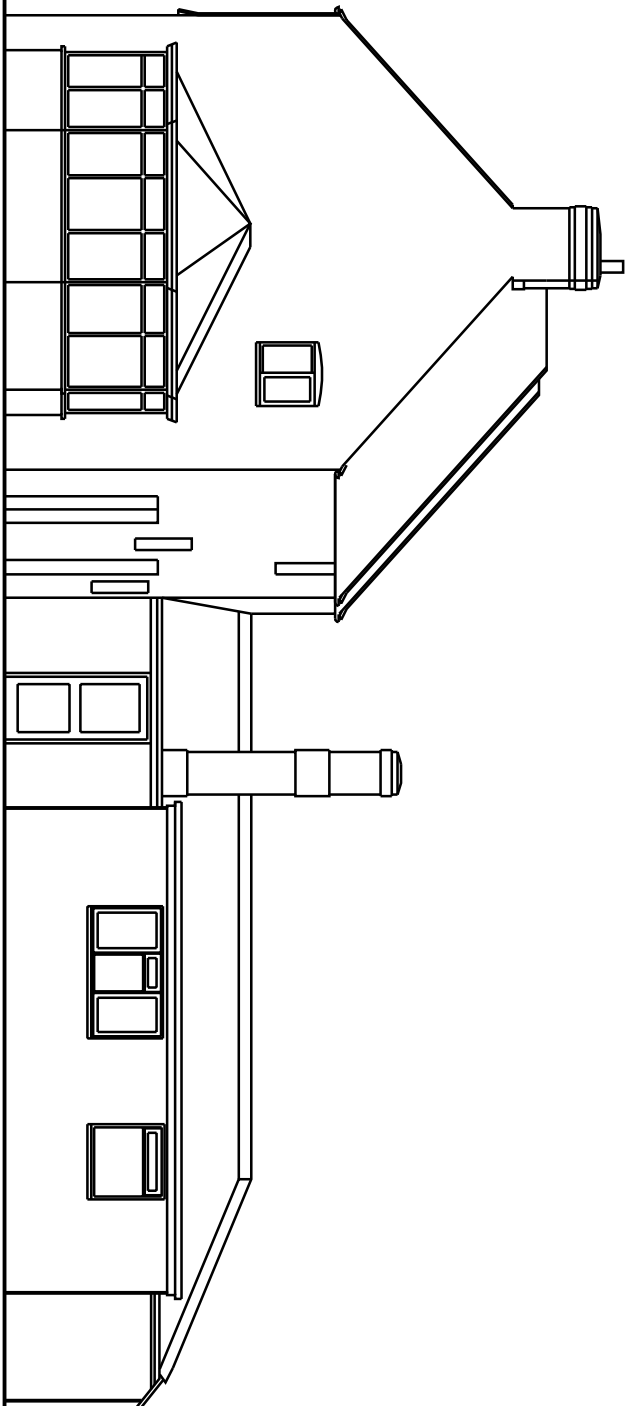

EXISTING EAST ELEVATION 1:100@A1

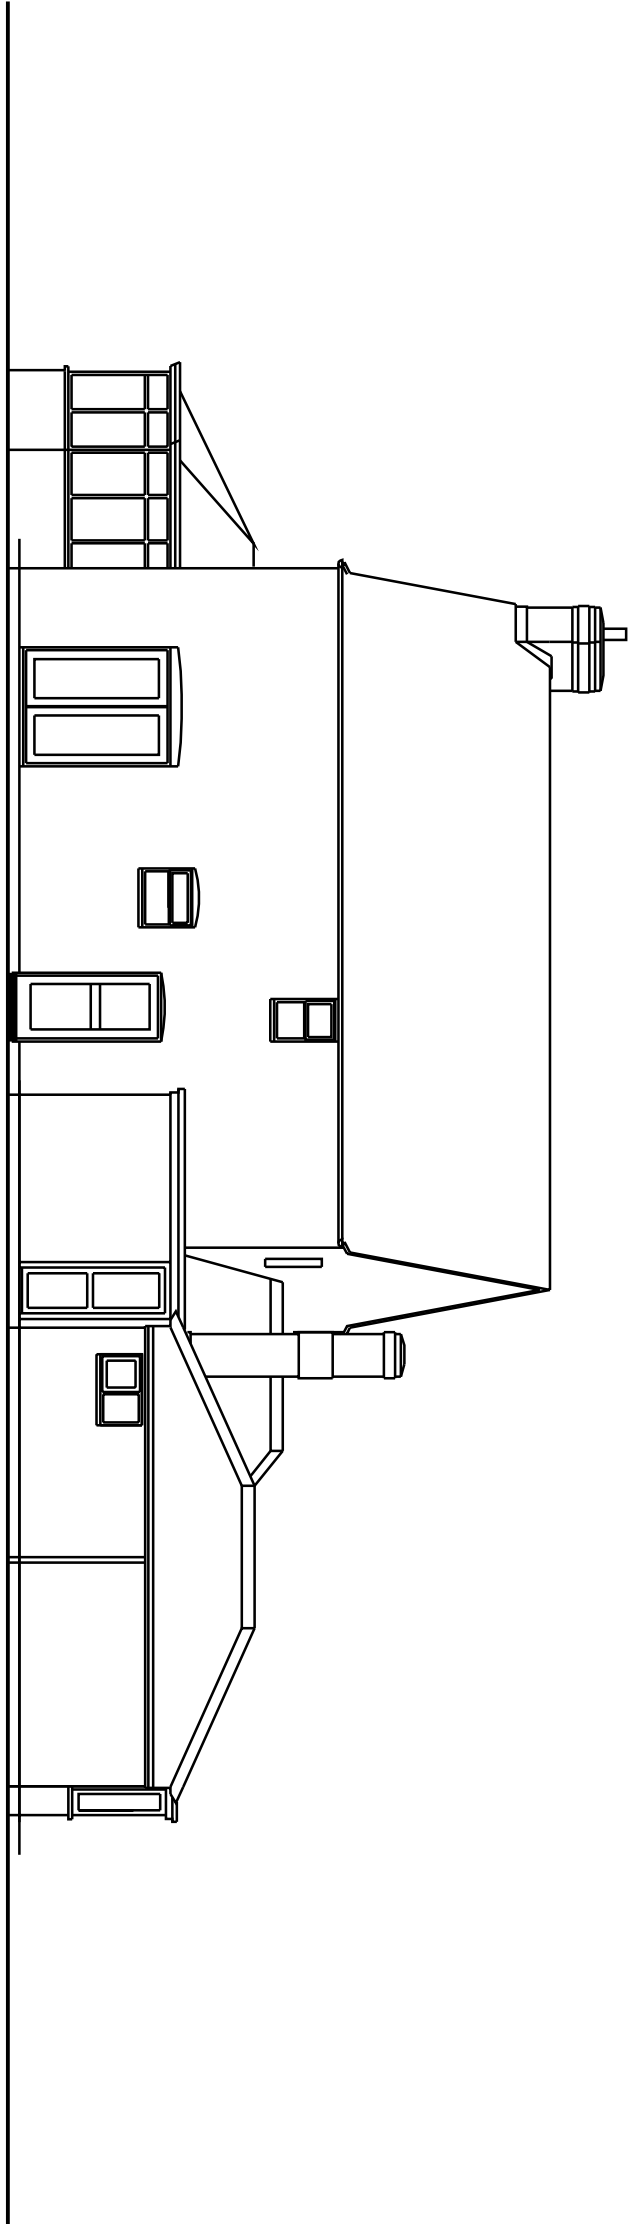

EXISTING NORTH ELEVATION 1:100@A1

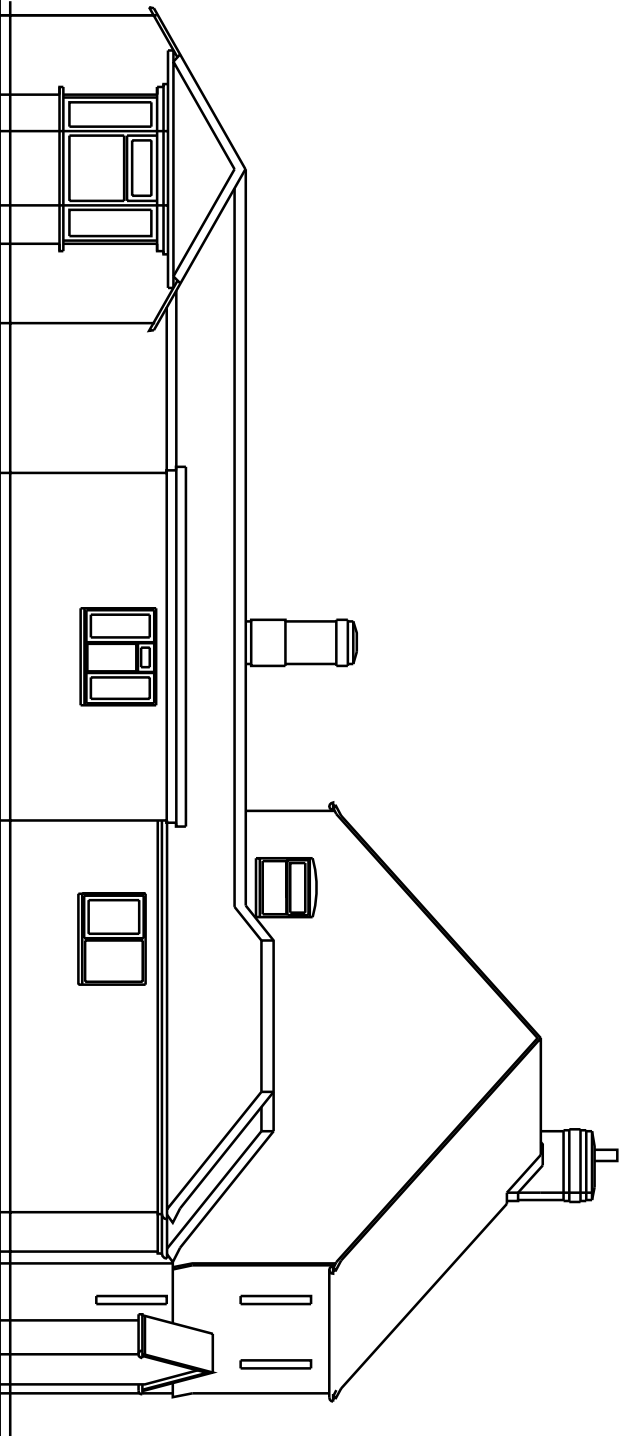

EXISTING WEST ELEVATION 1:100@A1



Rev	Date	Amendment
A	07.10.14	GROUND FLOOR UPDATED

Harrington Design Architects
Broadbridge Business Centre
Deiling Lane
Bosham
West Sussex
PO19 5NF
Tel: 01243 574600
Fax: 0870 7060193
info@harringtondesign.co.uk



For
MR PREFREMENT
Project
**NEW ROOF EXTENSION
CAGERS COTTAGE
WOODGATE**

EXISTING PLANS

Date	Drawn	Scale	Checked
09.10.14	SH	1:100 @ A1	MW
Job Number	Prefix	Drawing Number	Revision
14014	101	A	