

NOTES:

Dimensions to be checked on site before commencing work. Any discrepancies shall be reported to the architect immediately.

Do not scale from these drawings except for planning purposes. Use figures dimensioned only.

Where applicable this drawing is to be read in conjunction with other consultants' drawings.

Ordinance Survey Licence Number: 100020449


This drawing is the copyright of Harrington Design Architects Ltd.

LEGEND (MAIN HOUSE)


- ROOF PLAIN CLAY TILES TO MATCH EXISTING
- WALLS PLAIN CLAY VERTICAL TILE HANGING TO MATCH EXISTING
- WINDOWS WHITE UPVC CASEMENTS TO MATCH EXISTING
- DOORS WHITE UPVC TO MATCH EXISTING
- RAINWATER BLACK UPVC TO MATCH EXISTING GOODS

LEGEND (ROOF EXTENSION TO SIDE)


- ROOF PLAIN CLAY TILES TO MATCH EXISTING
- WALLS WHITE RENDER REPAIRS/ADAPTIONS TO MATCH EXISTING
- DORMERS PLAIN CLAY VERTICAL TILE HANGING TO CHEEKS, WITH SARNATFL FLAT ROOF
- WINDOWS WHITE UPVC CASEMENTS TO MATCH EXISTING
- DOORS WHITE UPVC TO MATCH EXISTING
- RAINWATER BLACK UPVC TO MATCH EXISTING GOODS

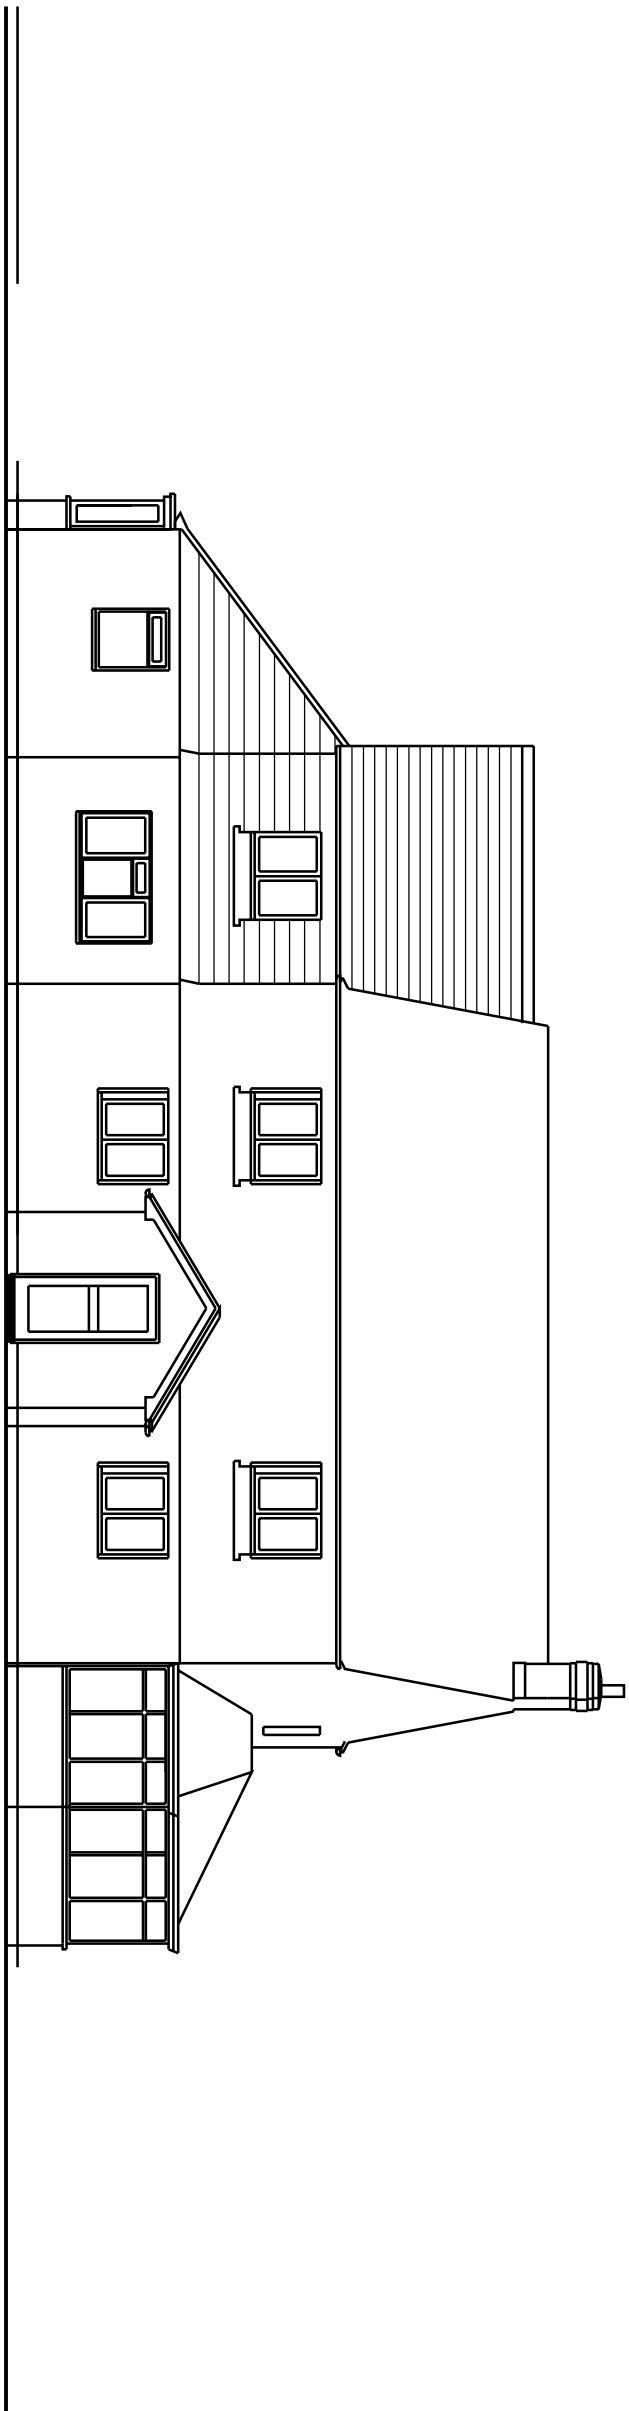


PROPOSED SOUTH ELEVATION 1:100@A1

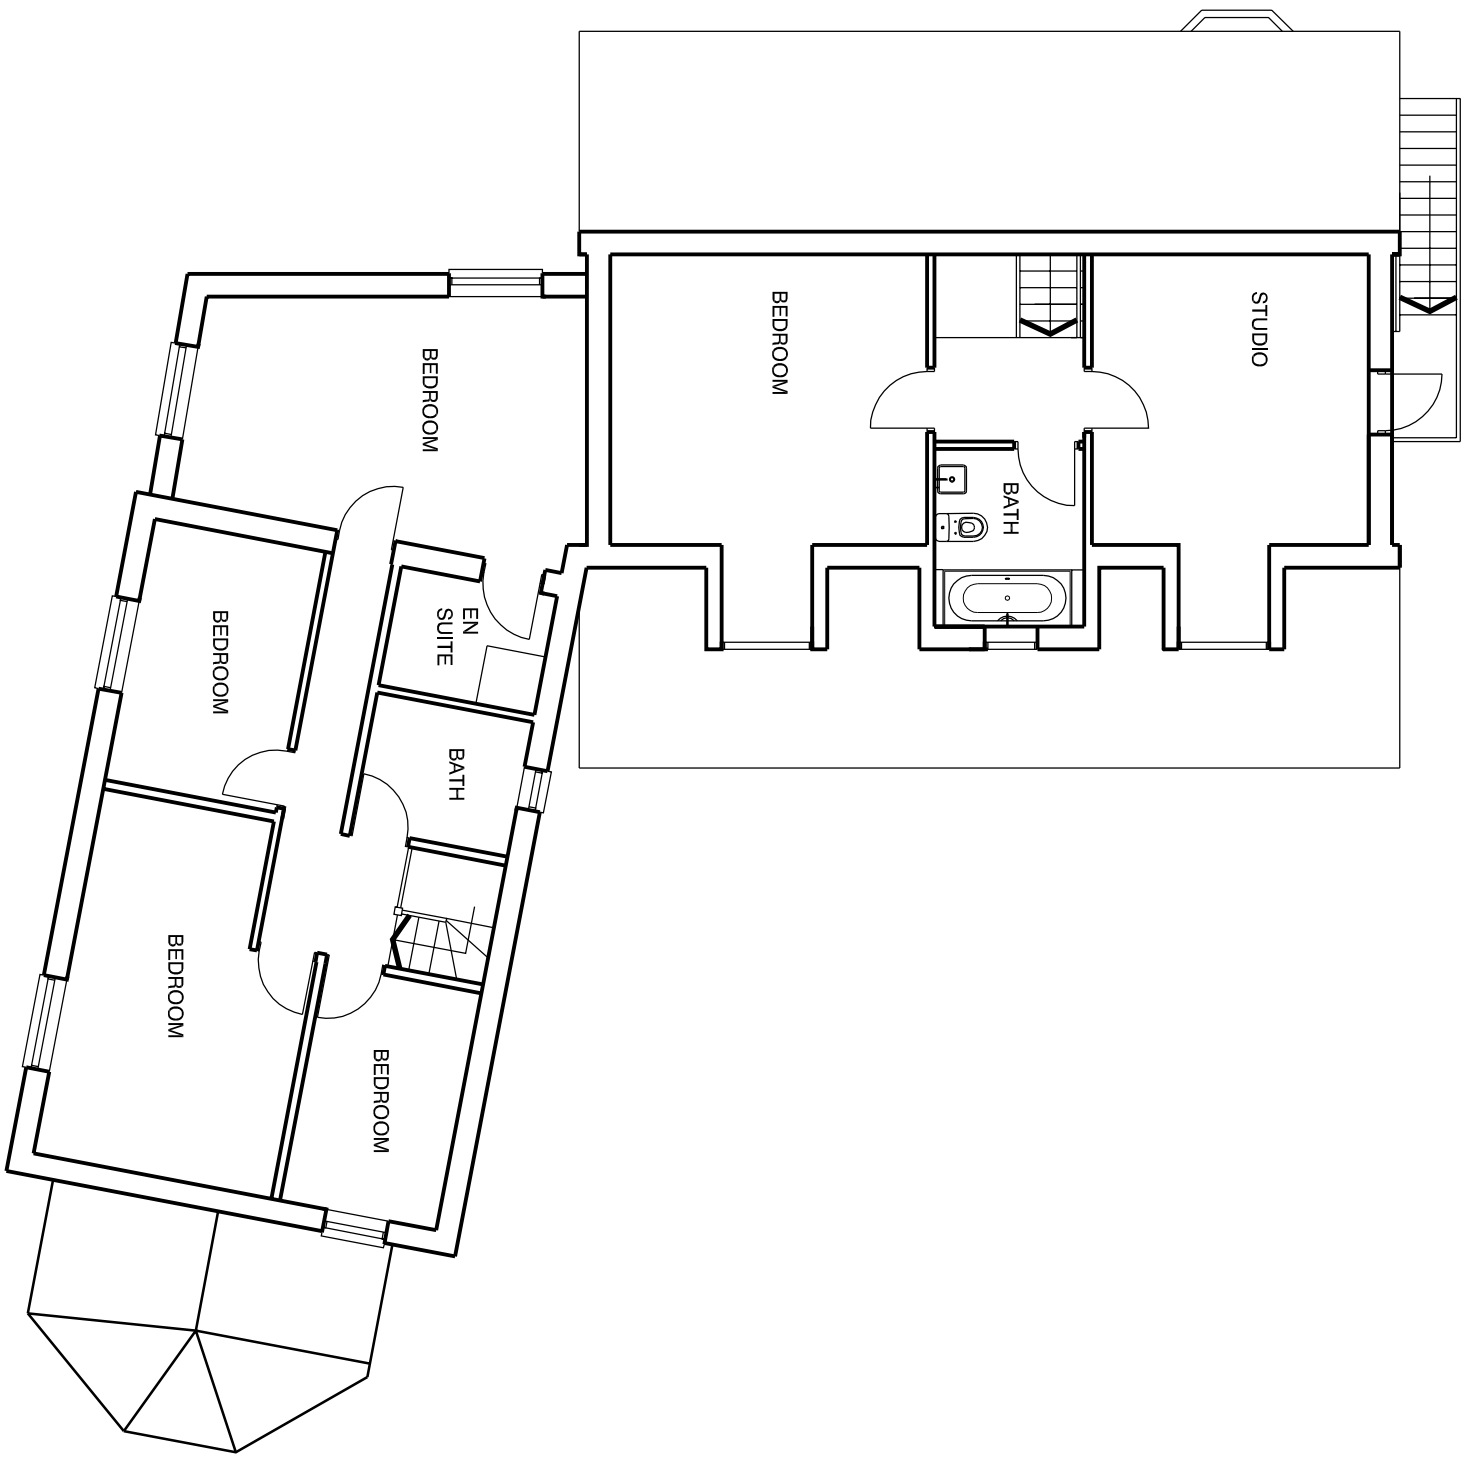


PROPOSED FIRST FLOOR 1:100@A1

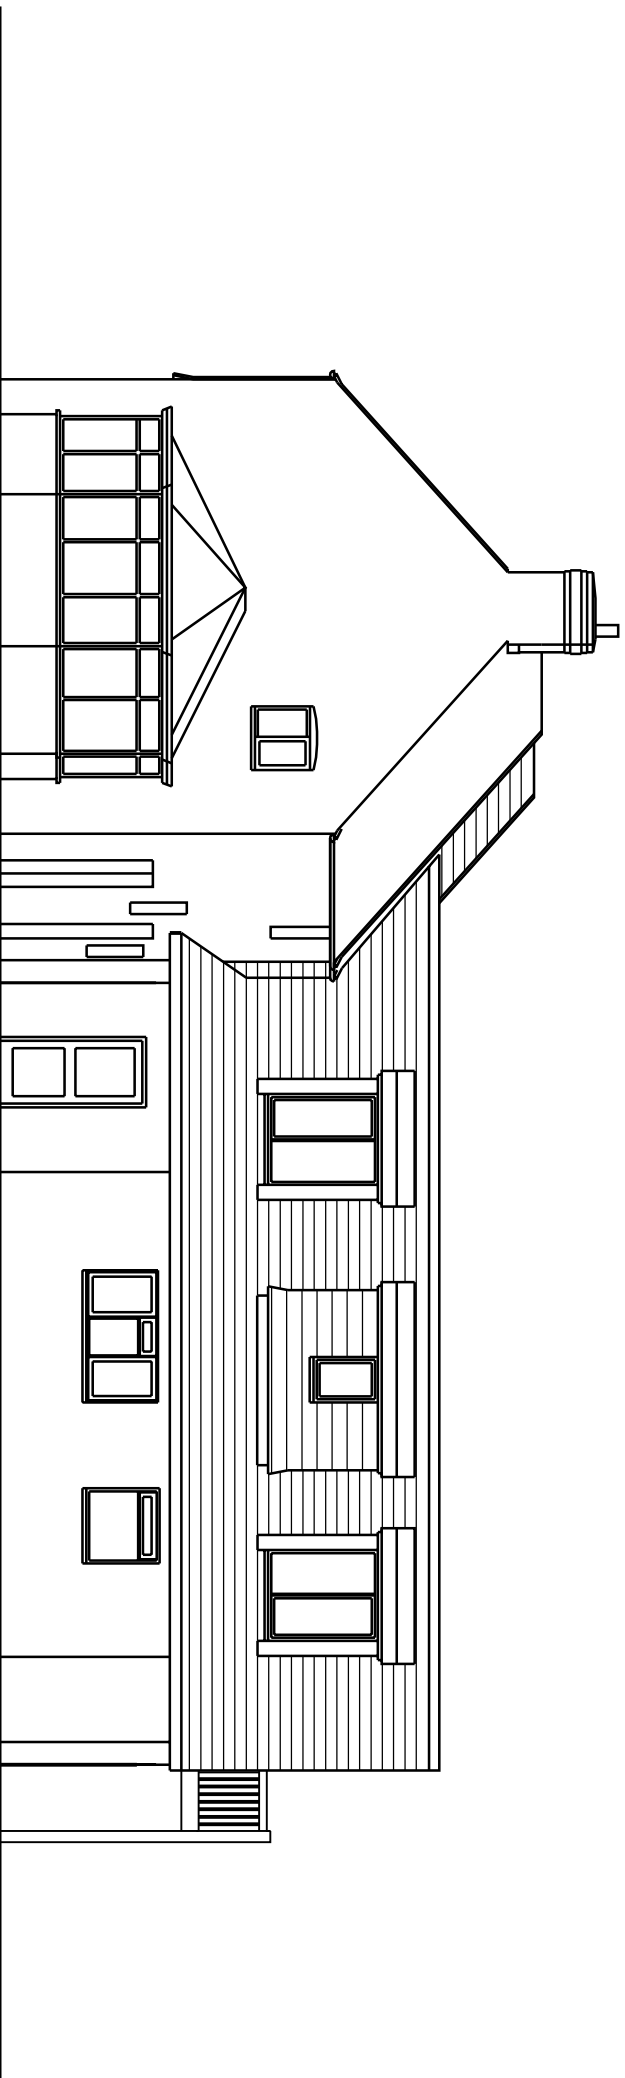


PROPOSED EAST ELEVATION 1:100@A1

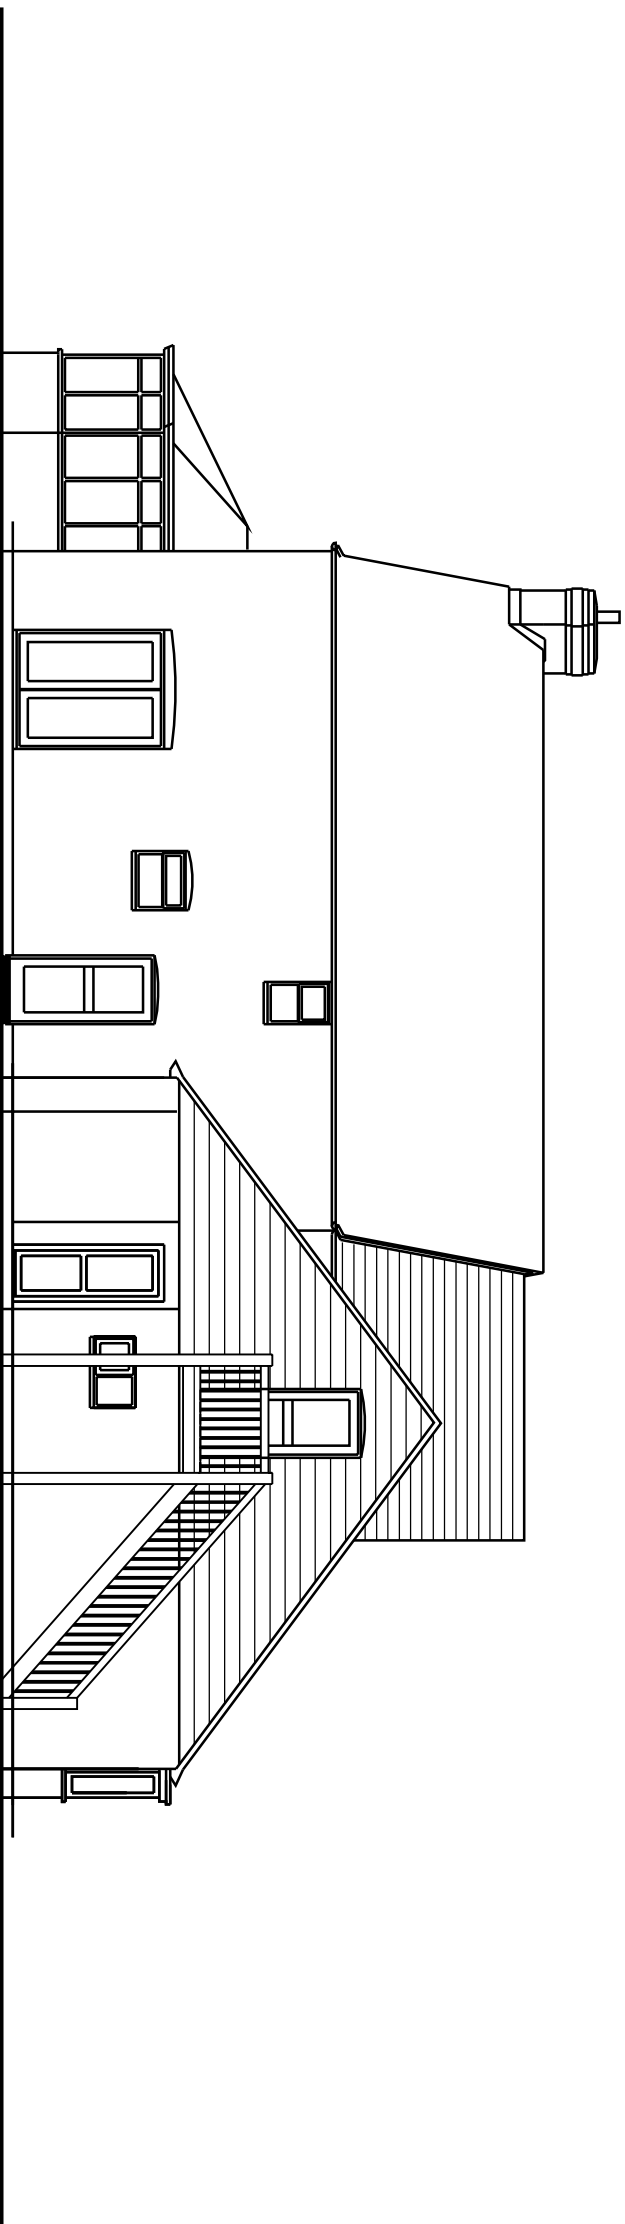

PROPOSED NORTH ELEVATION 1:100@A1

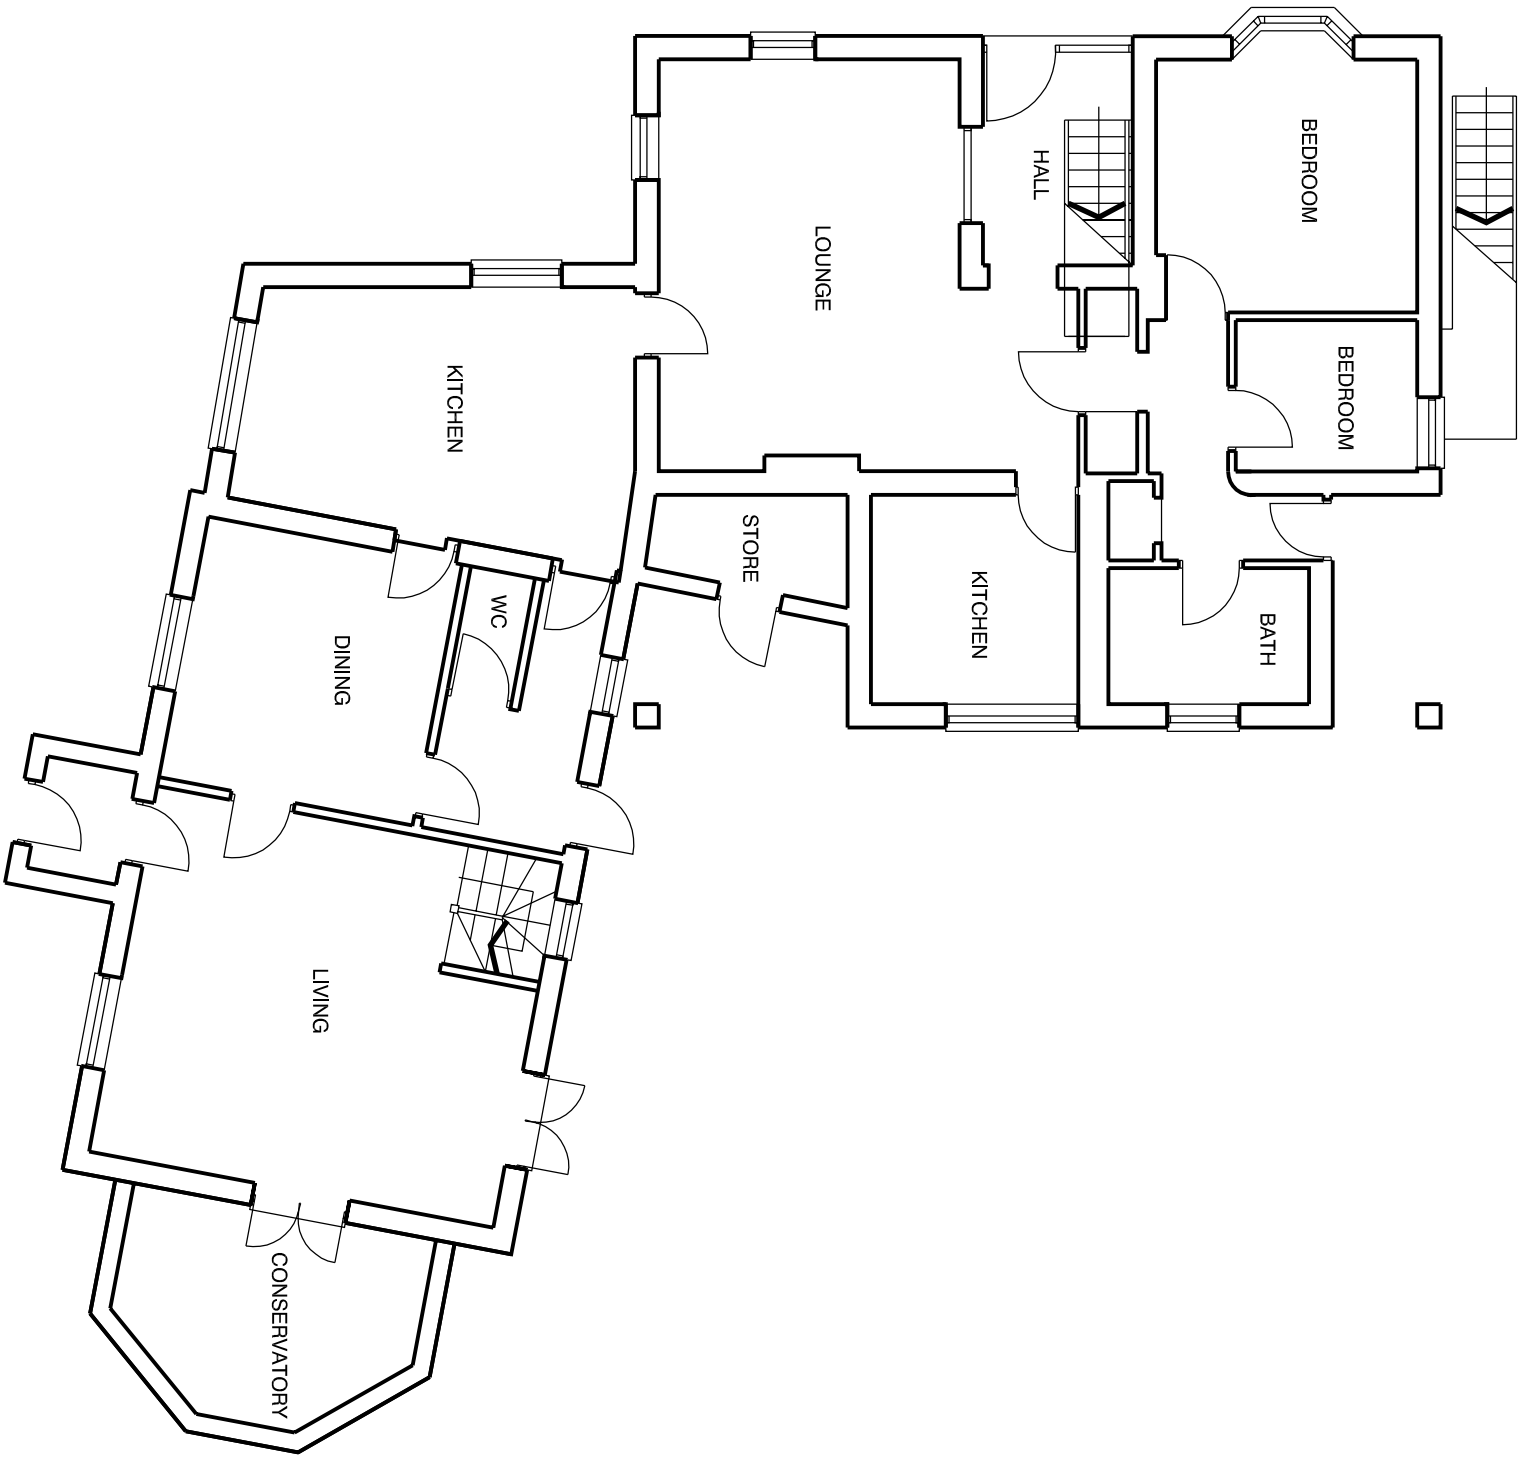

PROPOSED GROUND FLOOR 1:100@A1

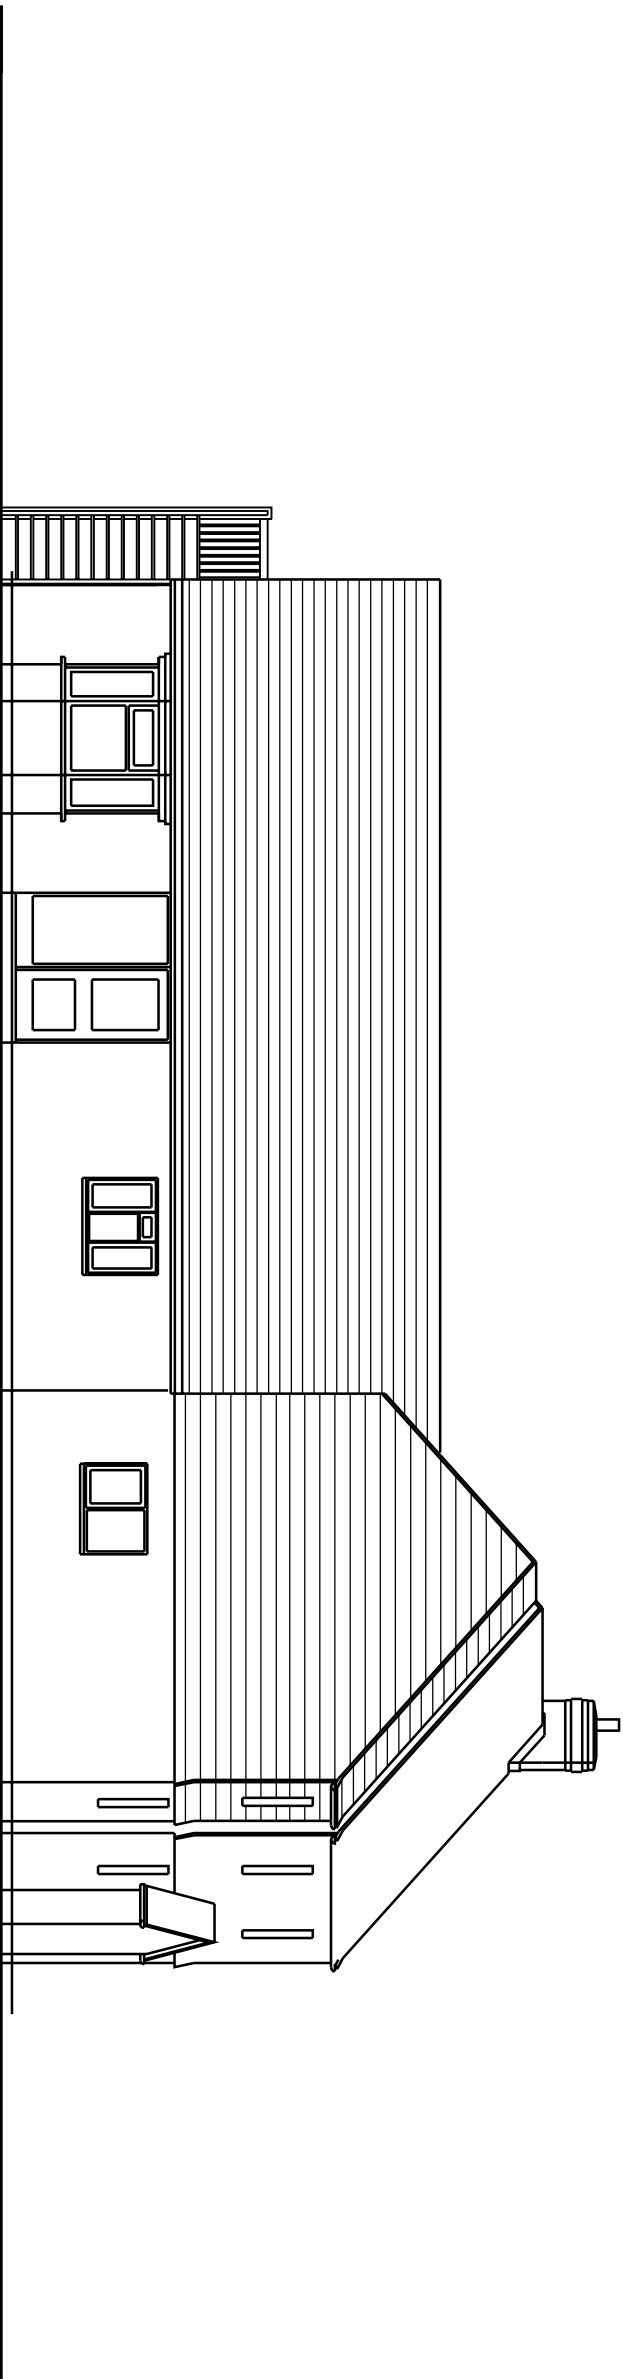

PROPOSED WEST ELEVATION 1:100@A1



A	07.10.14	GROUND FLOOR UPDATED
	Rev	Amendment

Harrington Design Architects
Broadbridge Business Centre
Deiling Lane
Bosham
West Sussex
PO18 8NF
Tel: 01243 574600
Fax: 0870 7060193
info@harringtondesign.co.uk



For
Project
MR PREFREMENT
NEW ROOF EXTENSION
CAIGERS COTTAGE
WOODGATE

PROPOSED PLANS

Date	Drawn	Scale	Checked
09.10.14	SR	1:100 @ A1	MW
Job Number	Prefix	Drawing Number	Revision
14014		102	