


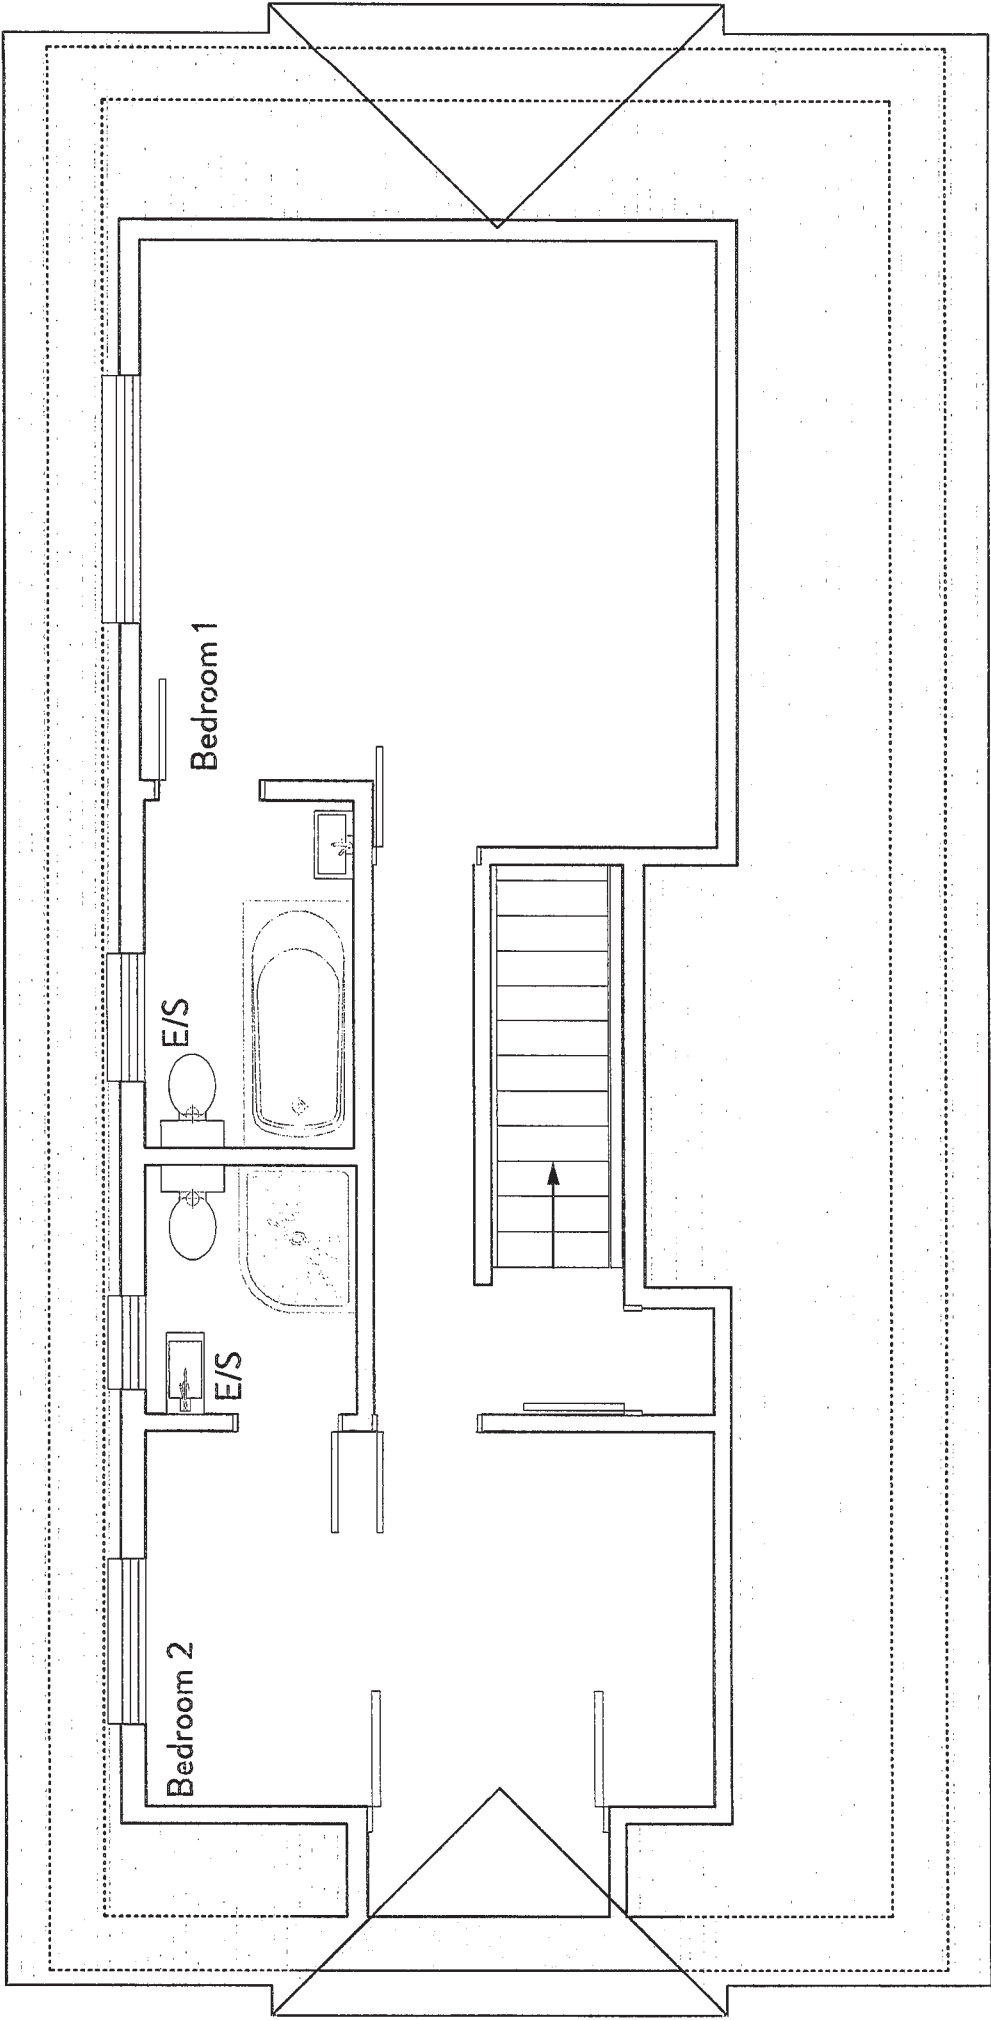

First Floor Plan

Scale 1:50



Project: Evergreens
Level Mare Lane
Eastergate
Chichester
PO20 3SA

Date: January 2013 **Scale:** 1:50 @ A3

Job No. 1399 **Revision** –