


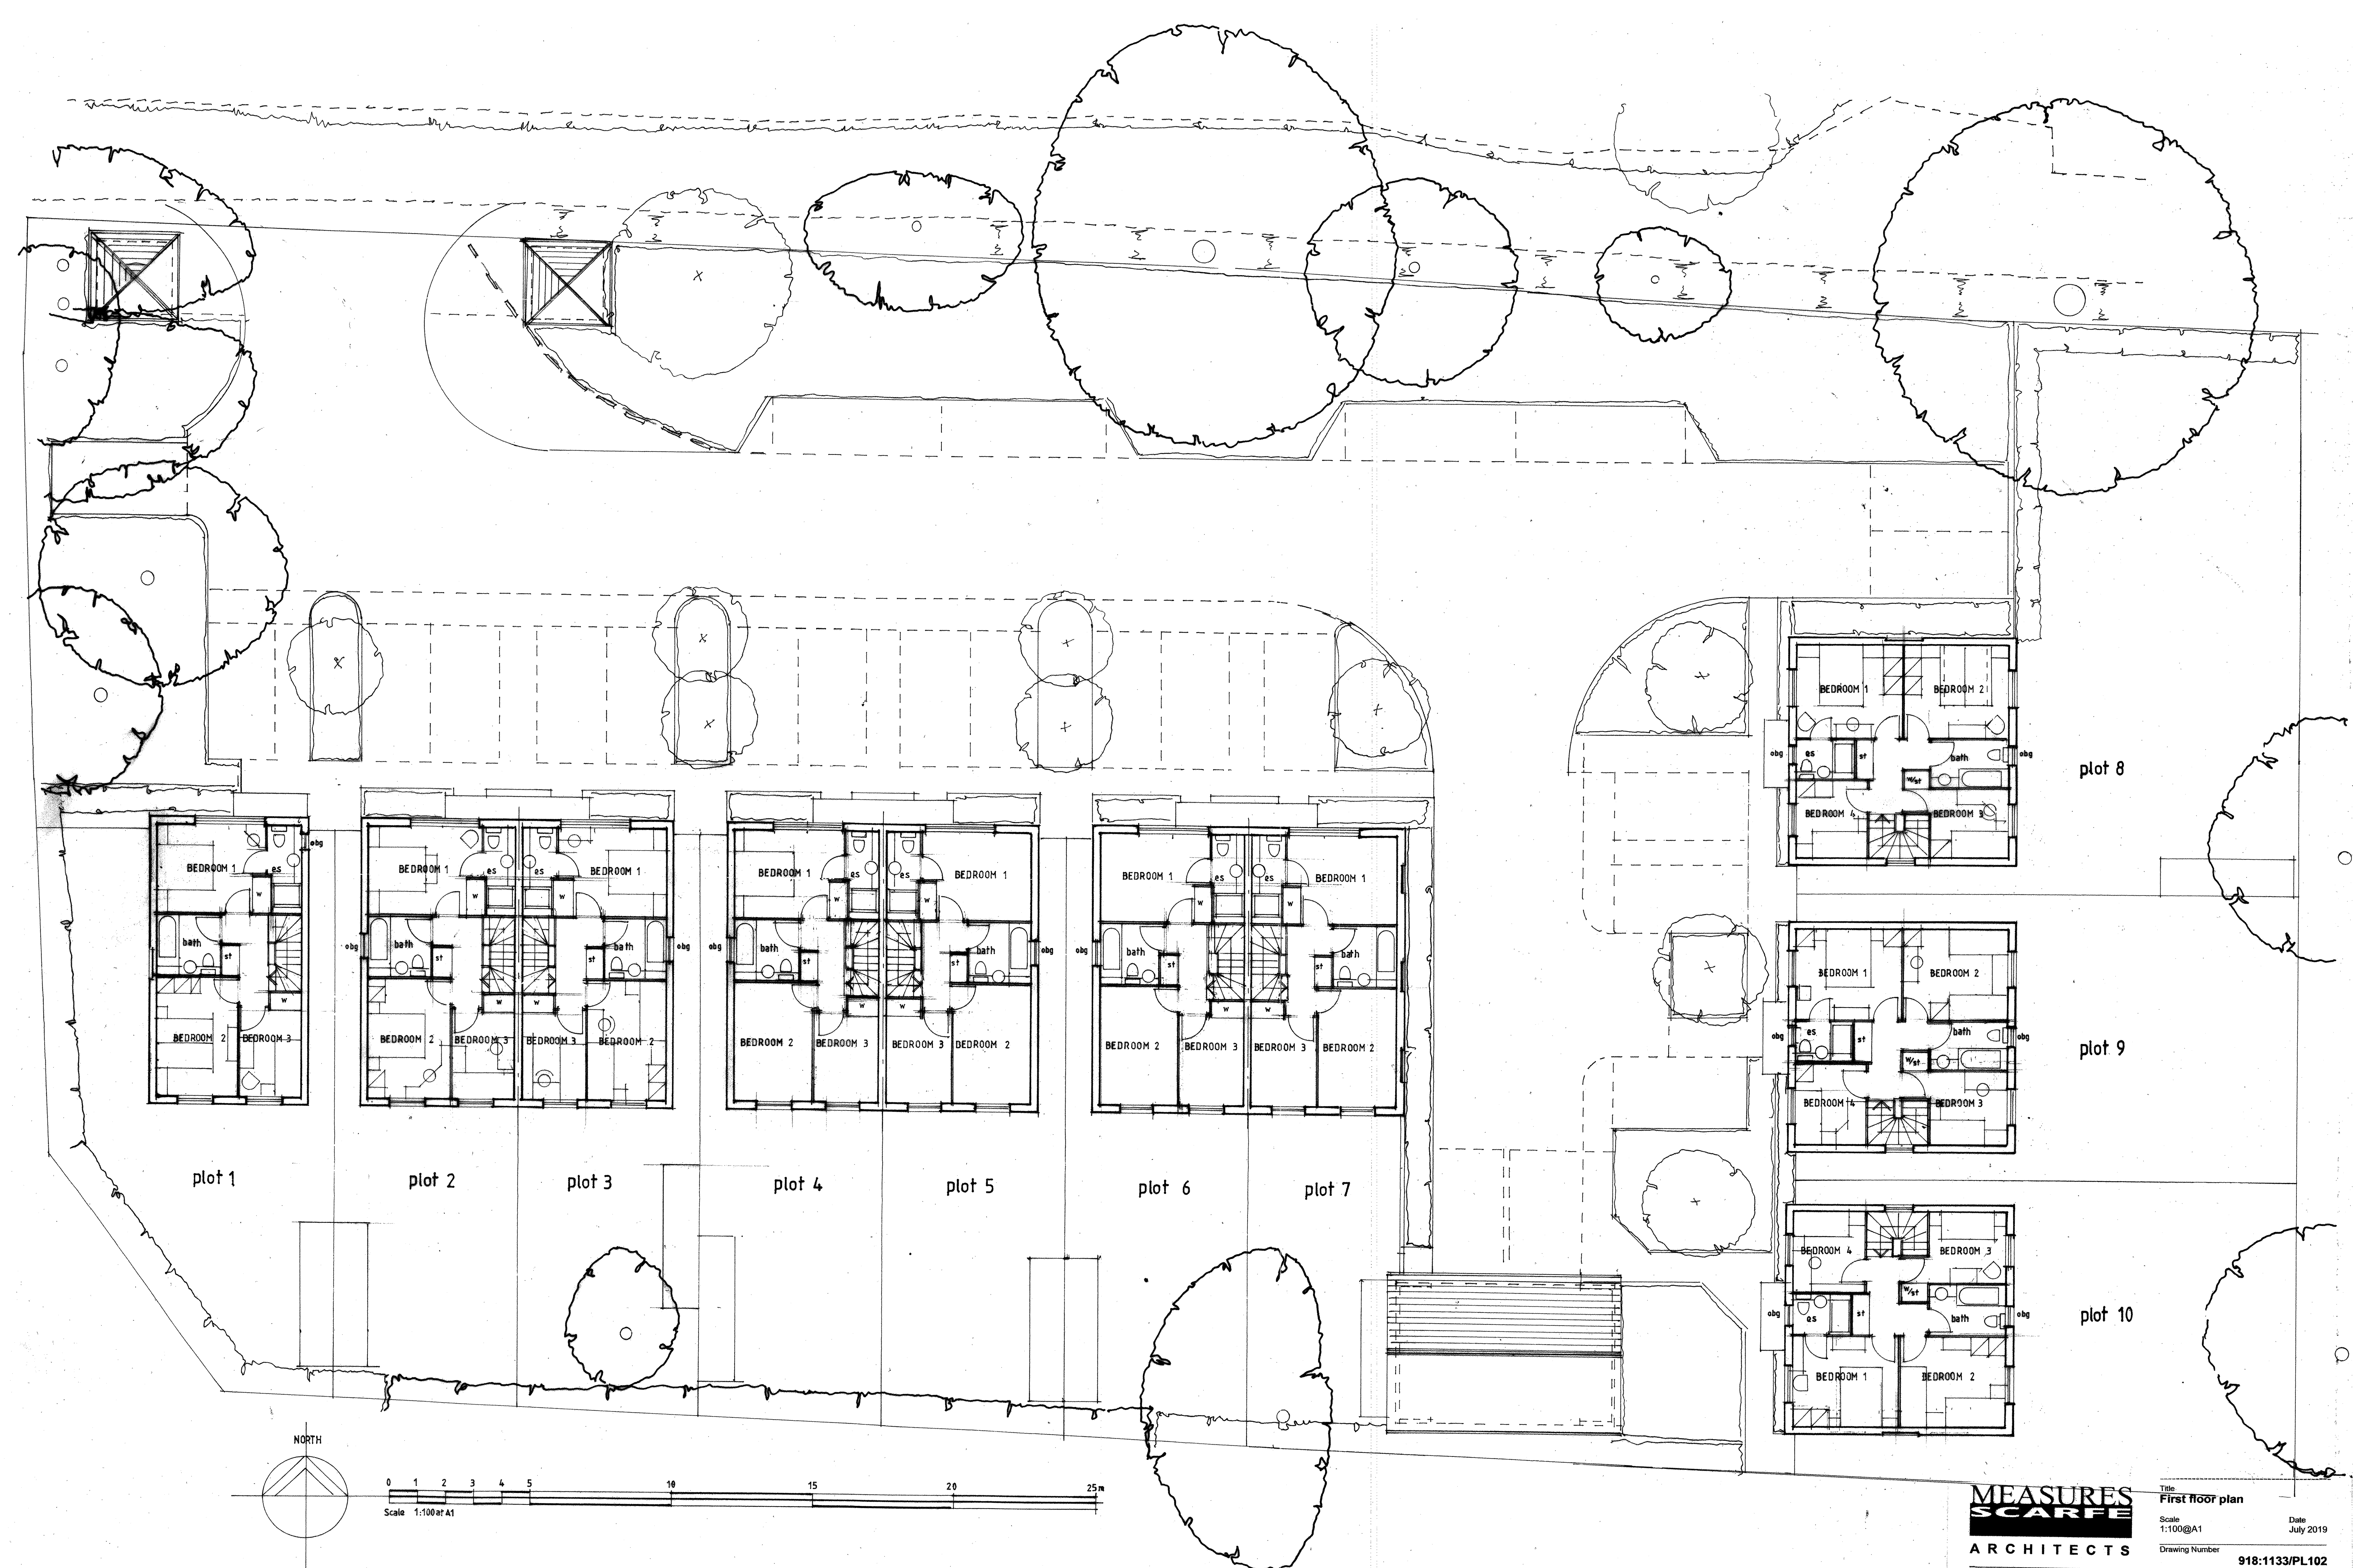

**MEASURES
SCARFE**
ARCHITECTS

Project
**Ryefields, Oak Tree Lane
Westergate PO20 3GU**
Client
**Turnbull Land Ltd
and Mr J.C.Cox**

Title
First floor plan
Scale
1:100@A1
Drawing Number
918:1133/PL102
Date
July 2019
88 Kings Road
Teddington
Middlesex TW11 0QE
Tel
020 8943 4767
Email: richard@measurescarfe.co.uk
Mobile 07989 485 105

Rev A
Plots 8 to 10 re-drawn
12.0819