


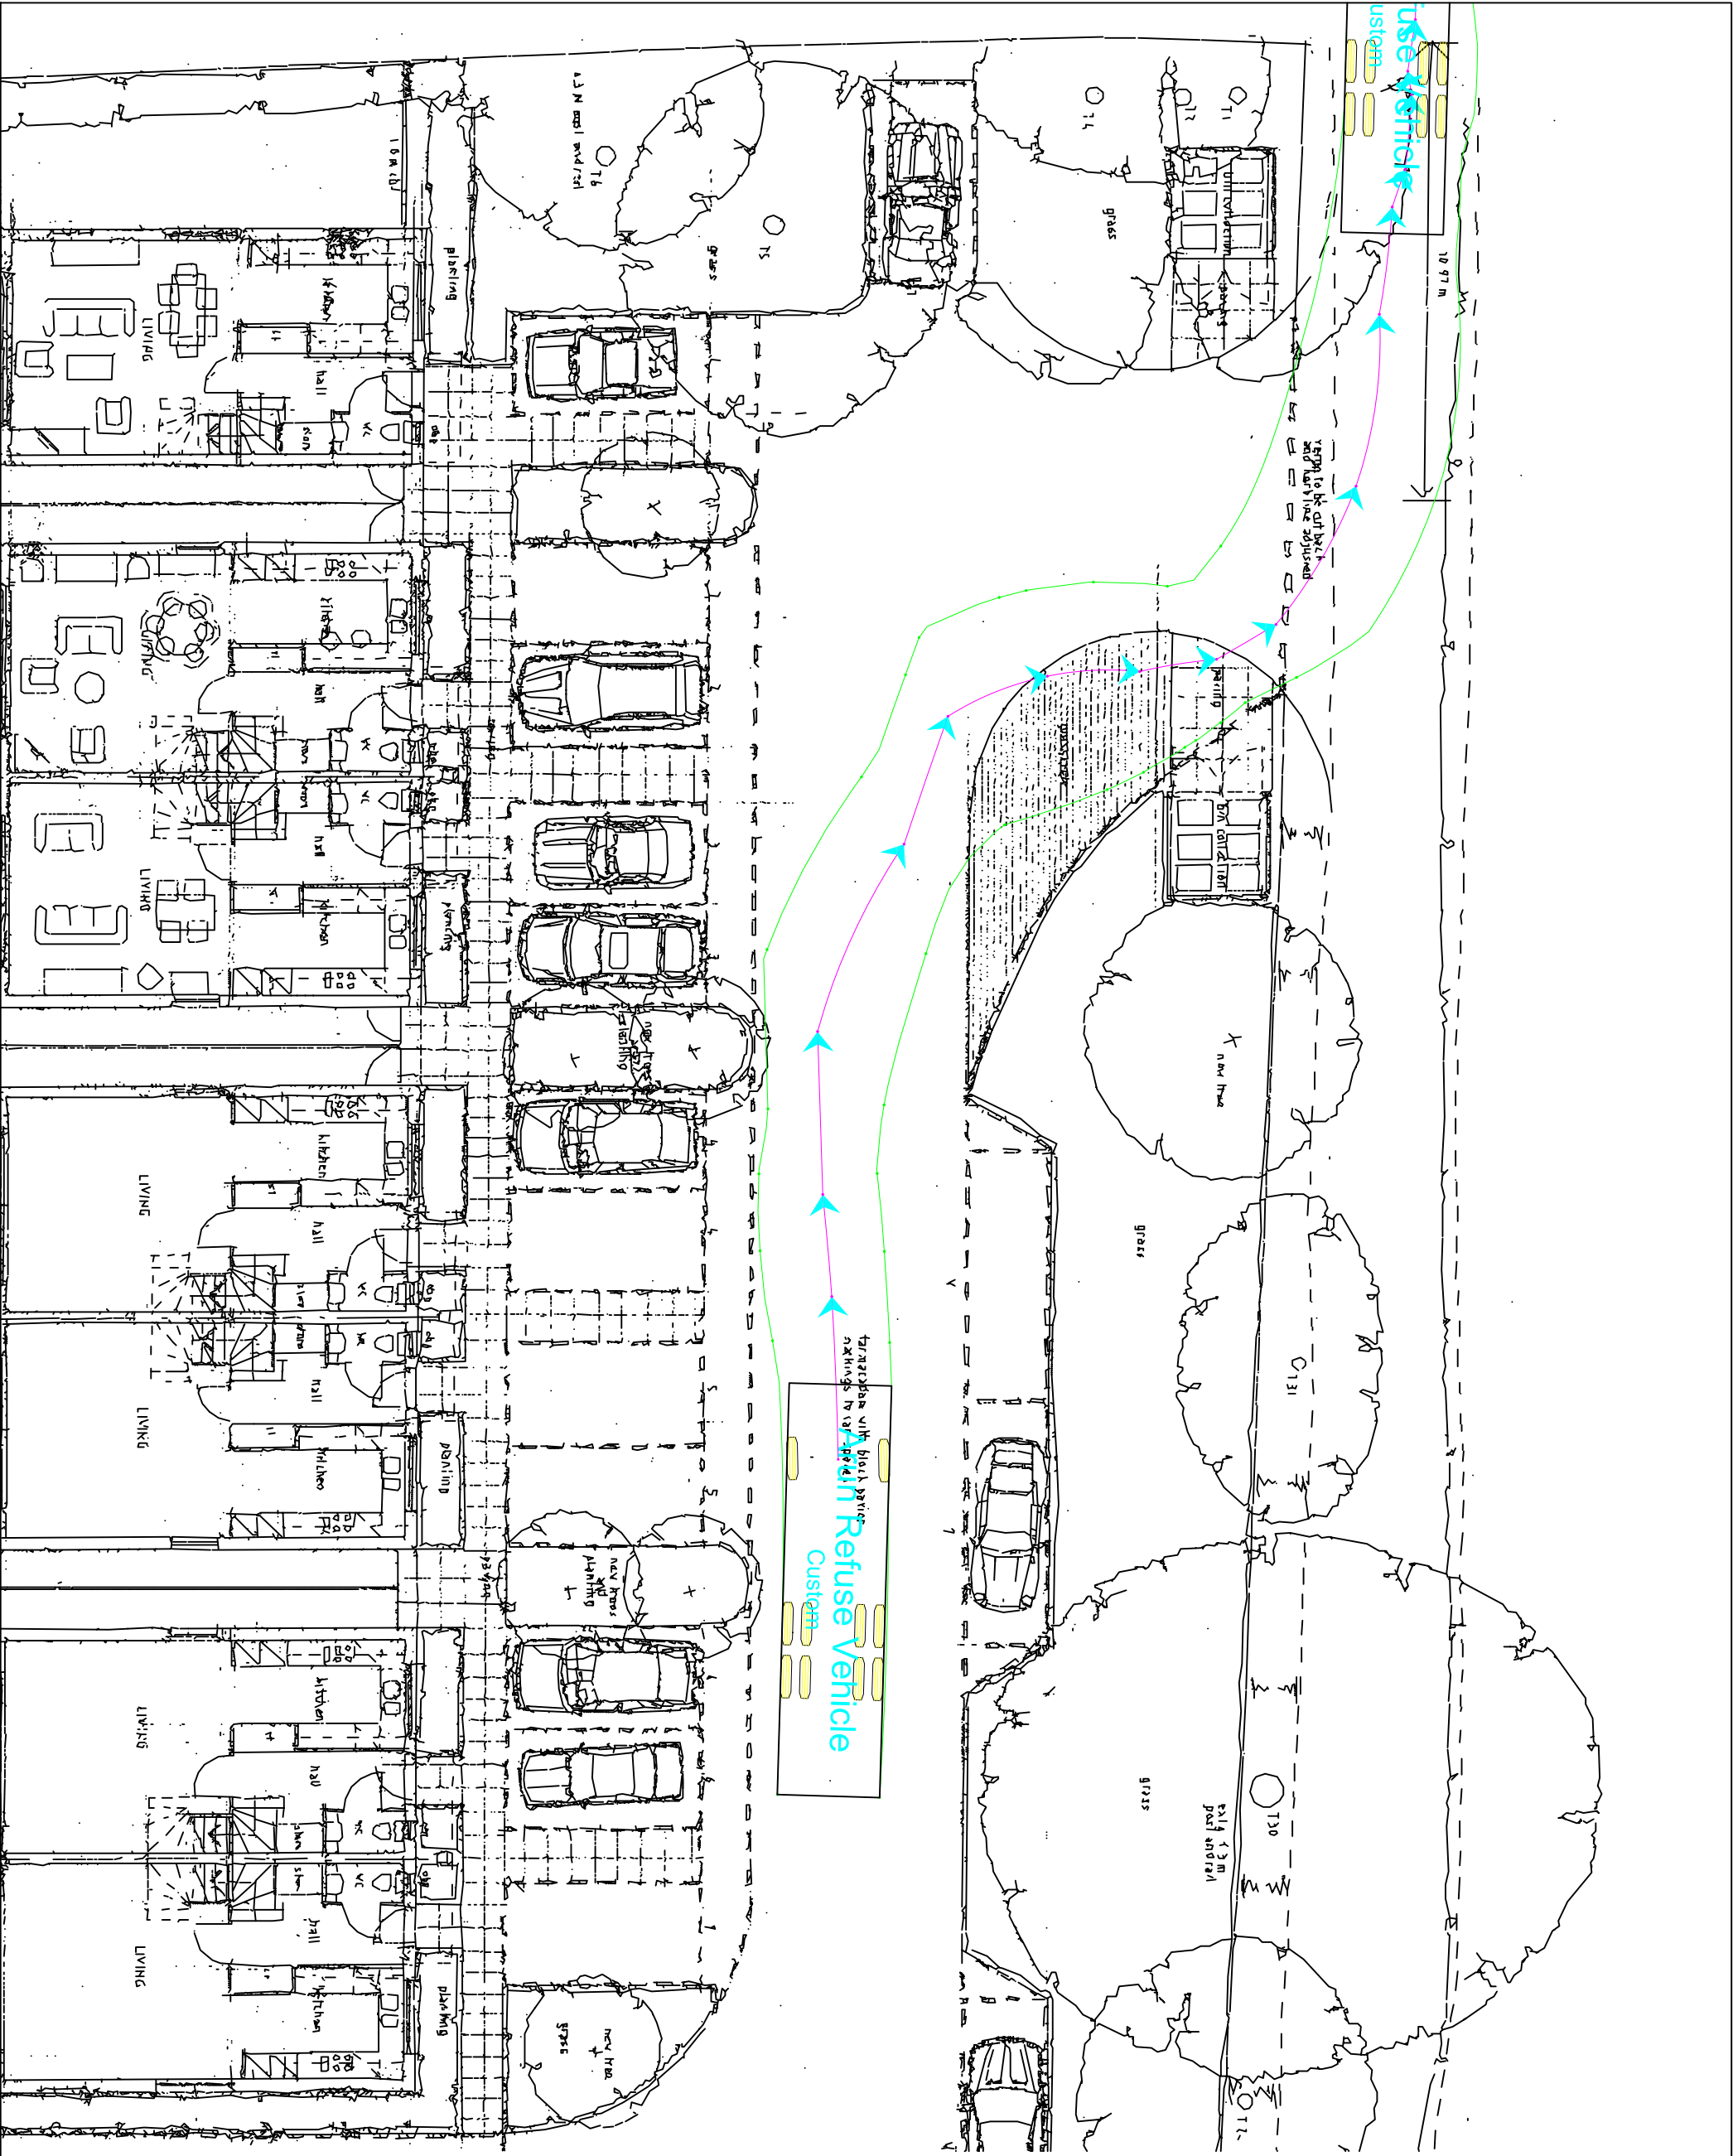

- NOTES
1. All contractors and sub-contractors must verify sizes and conditions on site before work commences.
 2. Copyright- This drawing is copyright to Sarnlea and may not be reproduced in any form whatsoever without prior express written consent.
 3. References to left or right when identifying elevations are made assuming facing the front elevation.

Rev. Description		Date	CHK'd
Sarnlea Consulting Engineers			
c/o 20 Timber Street South Wigston Leicester LE18 4QF			
Job	Oak Tree Lane Woodgate		
Drawing	ARUN Refuse Egress		
Scale	Date	Drawn	Checked
1:150 @ A3	Aug 2019	AM	AM
Number	Revision		