


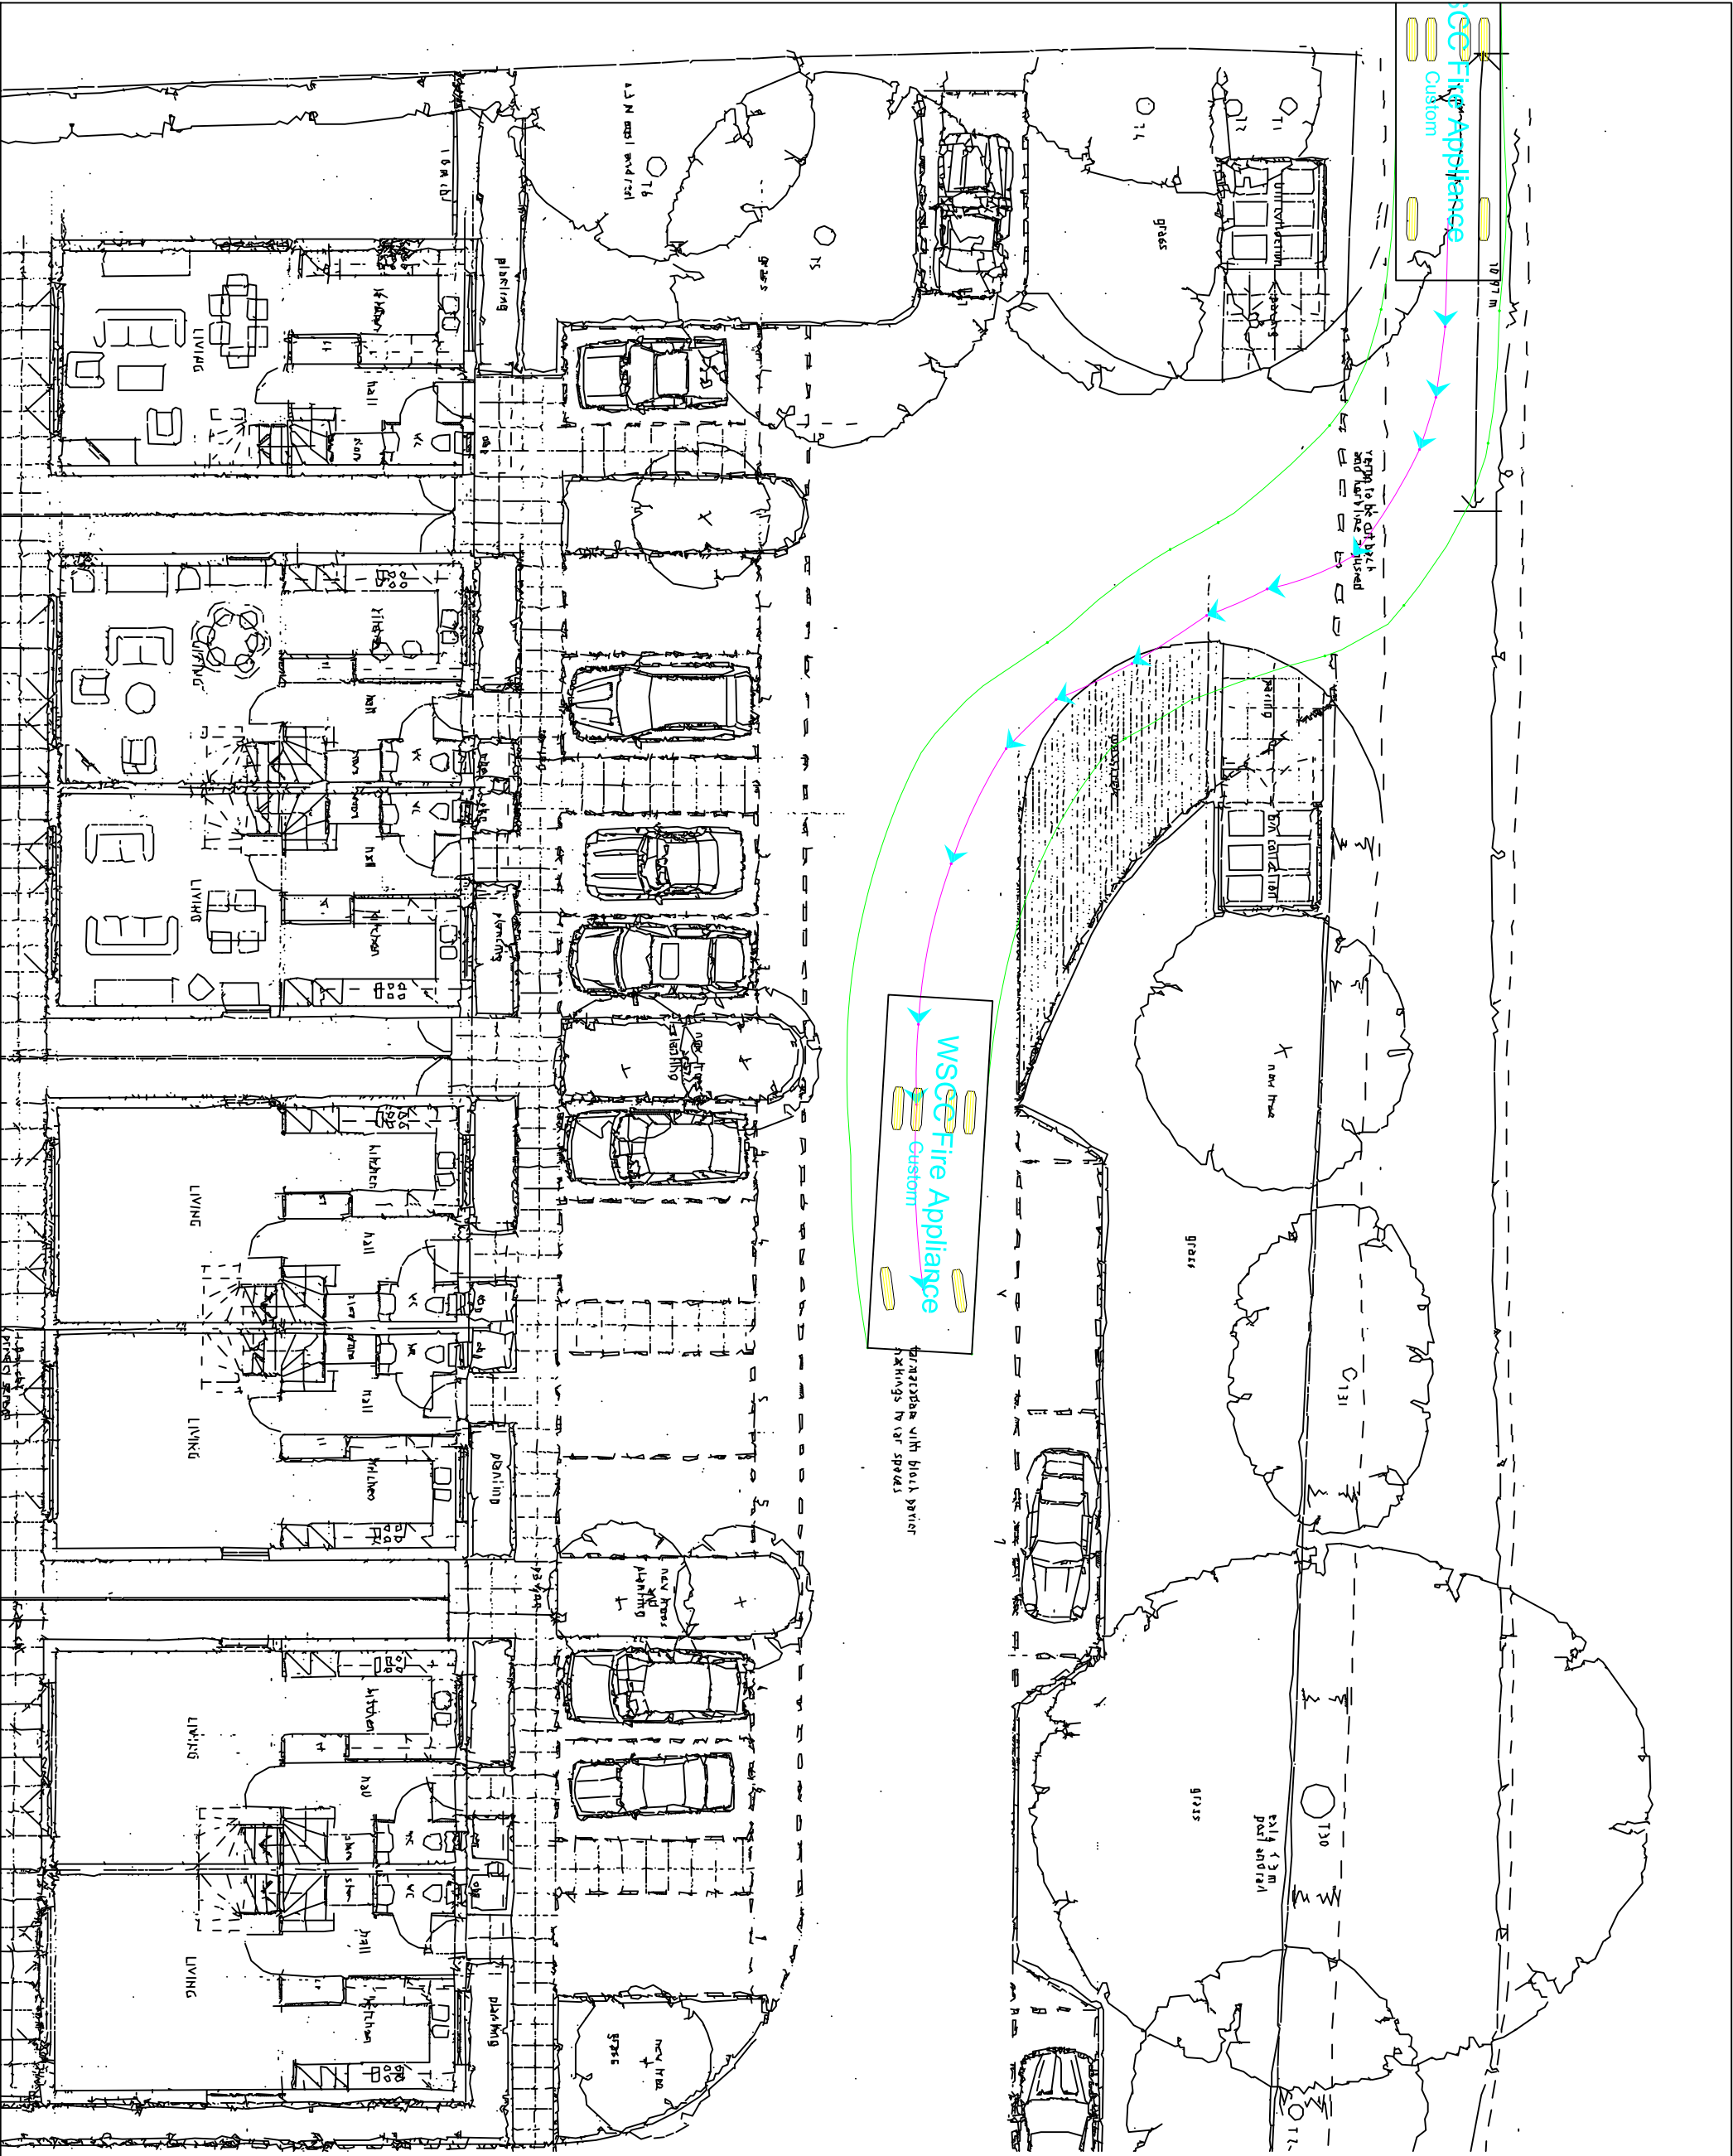

- NOTES
1. All contractors and sub-contractors must verify sizes and conditions on site before work commences.
 2. Copyright- This drawing is copyright to Sarnlea and may not be reproduced in any form whatsoever without prior express written consent.
 3. References to left or right when identifying elements are made assuming facing the front elevation.

 Sarnlea Consulting Engineers			
c/o 20 Timber Street South Wigston Leicester LE18 4QF			
Job	Oak Tree Lane Woodgate		
Drawing	WSCO Fire Appliance Access		
Scales	Date	Drawn	Checked
Number	1:150 @ A3	Aug 2019	AM AM
			Revision