


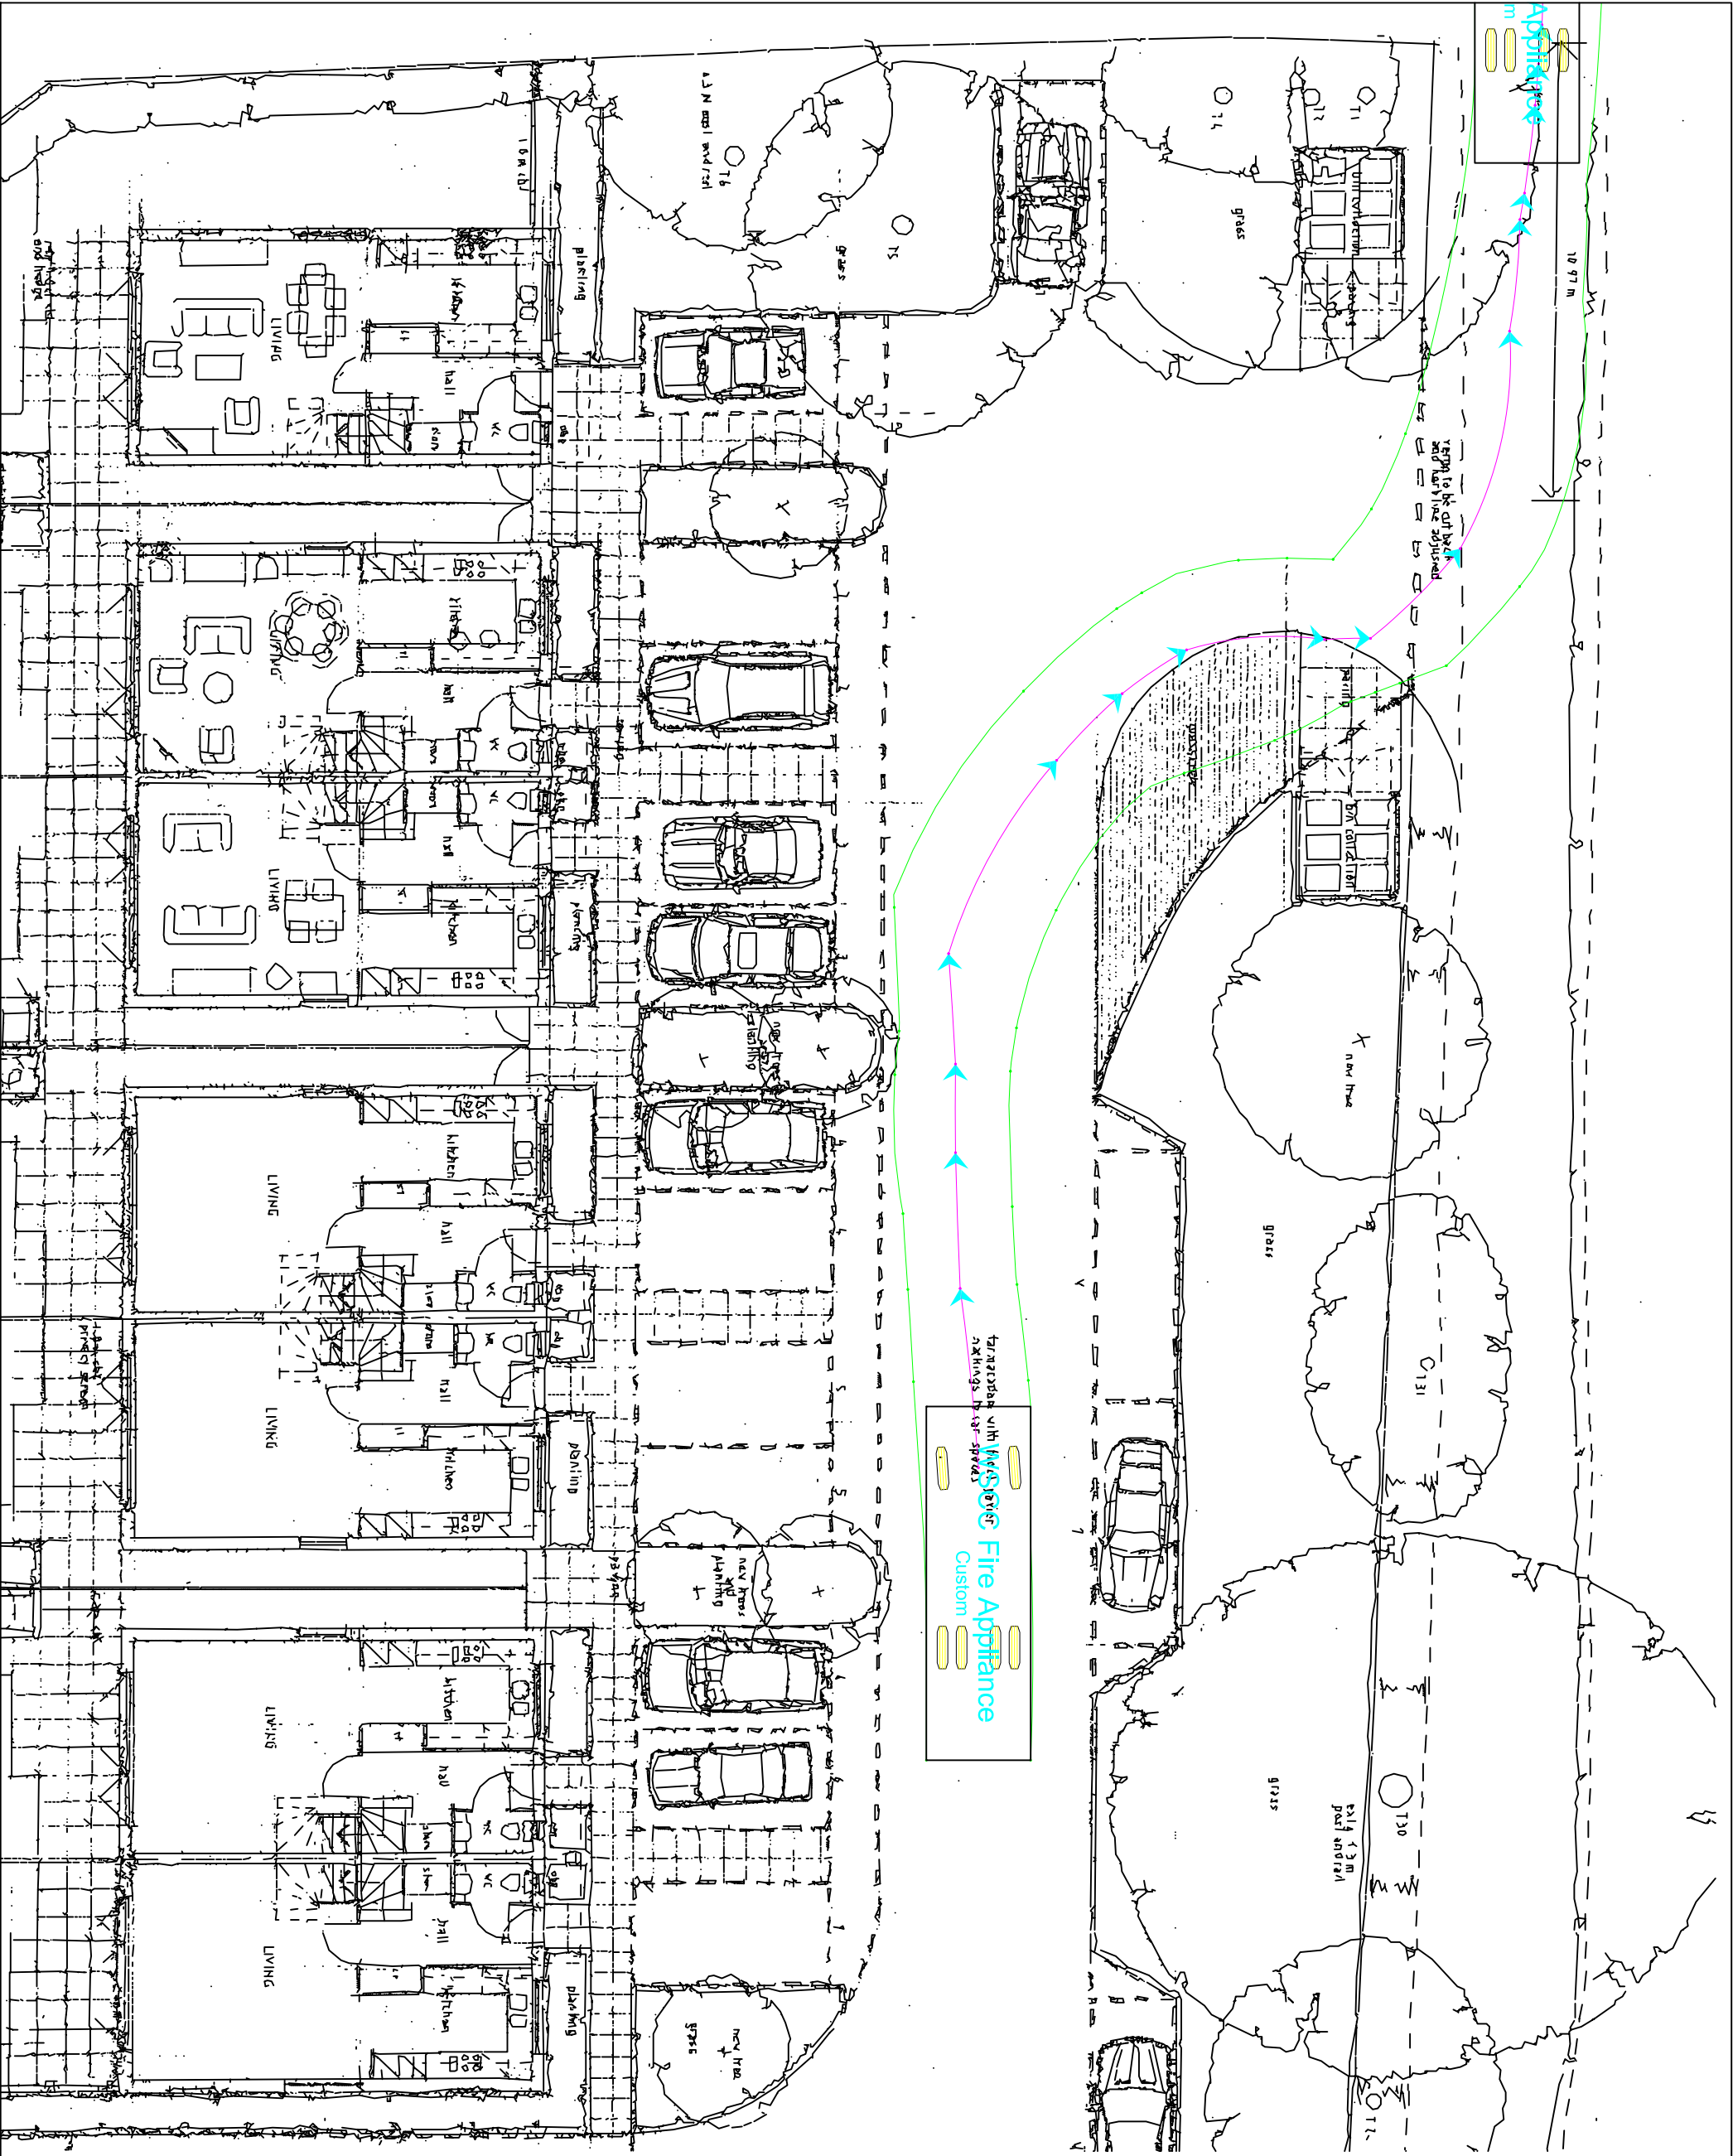

NOTES			
1.	All contractors and sub-contractors must verify sizes and conditions on site before work commences.		
2.	Copyright- This drawing is copyright to Sarnlea and may not be reproduced in any form whatsoever without prior express written consent.		
3.	References to left or right when identifying elements are made assuming facing the front elevation		
Rev. Description Date Chkd			
c/o 20 Timber Street South Wigston Leicester LE18 4QF			
Sarnlea Consulting Engineers			
Job			
Oak Tree Lane Woodgate			
Drawing			
WSCE Fire Appliance Egress			
Scale	Date	Drawn	Checked
1:150 @ A3	Aug 2019	AM	AM
Number			Revision