



- Notes
1. This drawing is the copyright of CYGNUS20
 2. Do not scale this drawing except for Local Authority planning purposes
 3. All dimensions must be checked on site by the contractor prior to commencement of the works.

Client Approval						
	A - Approved					
	B - Approved with comments					
	C - Do not use					
Rev.	Revision Note/Purpose of Issue	Drw By	Date	Chk By	Date	
P01	Preliminary Issue	MD	02.01.22			

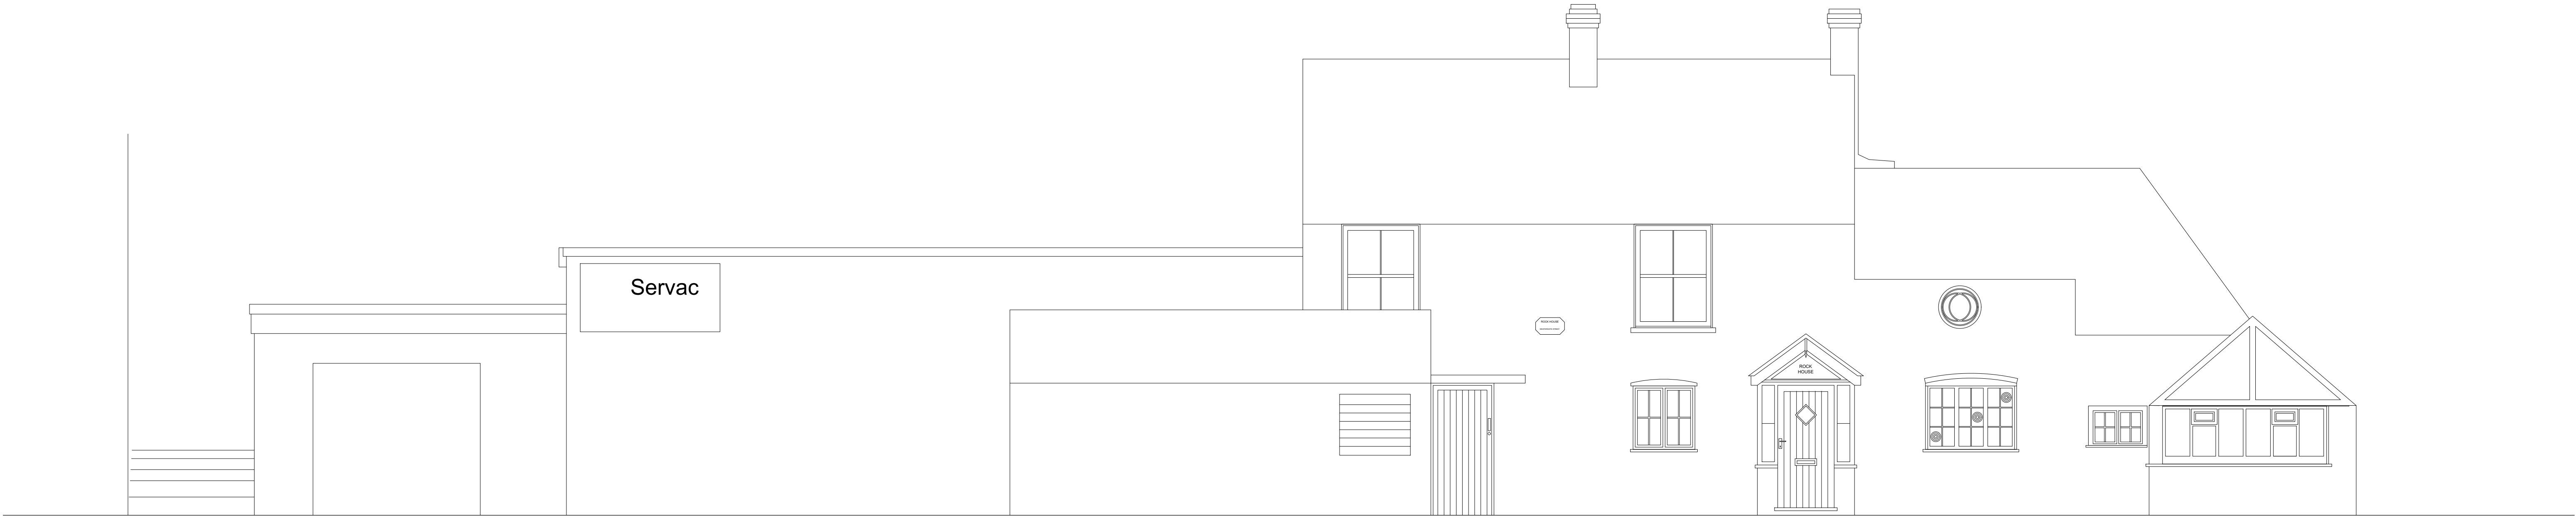

West elevation (Roadside)
1.50 ● A1

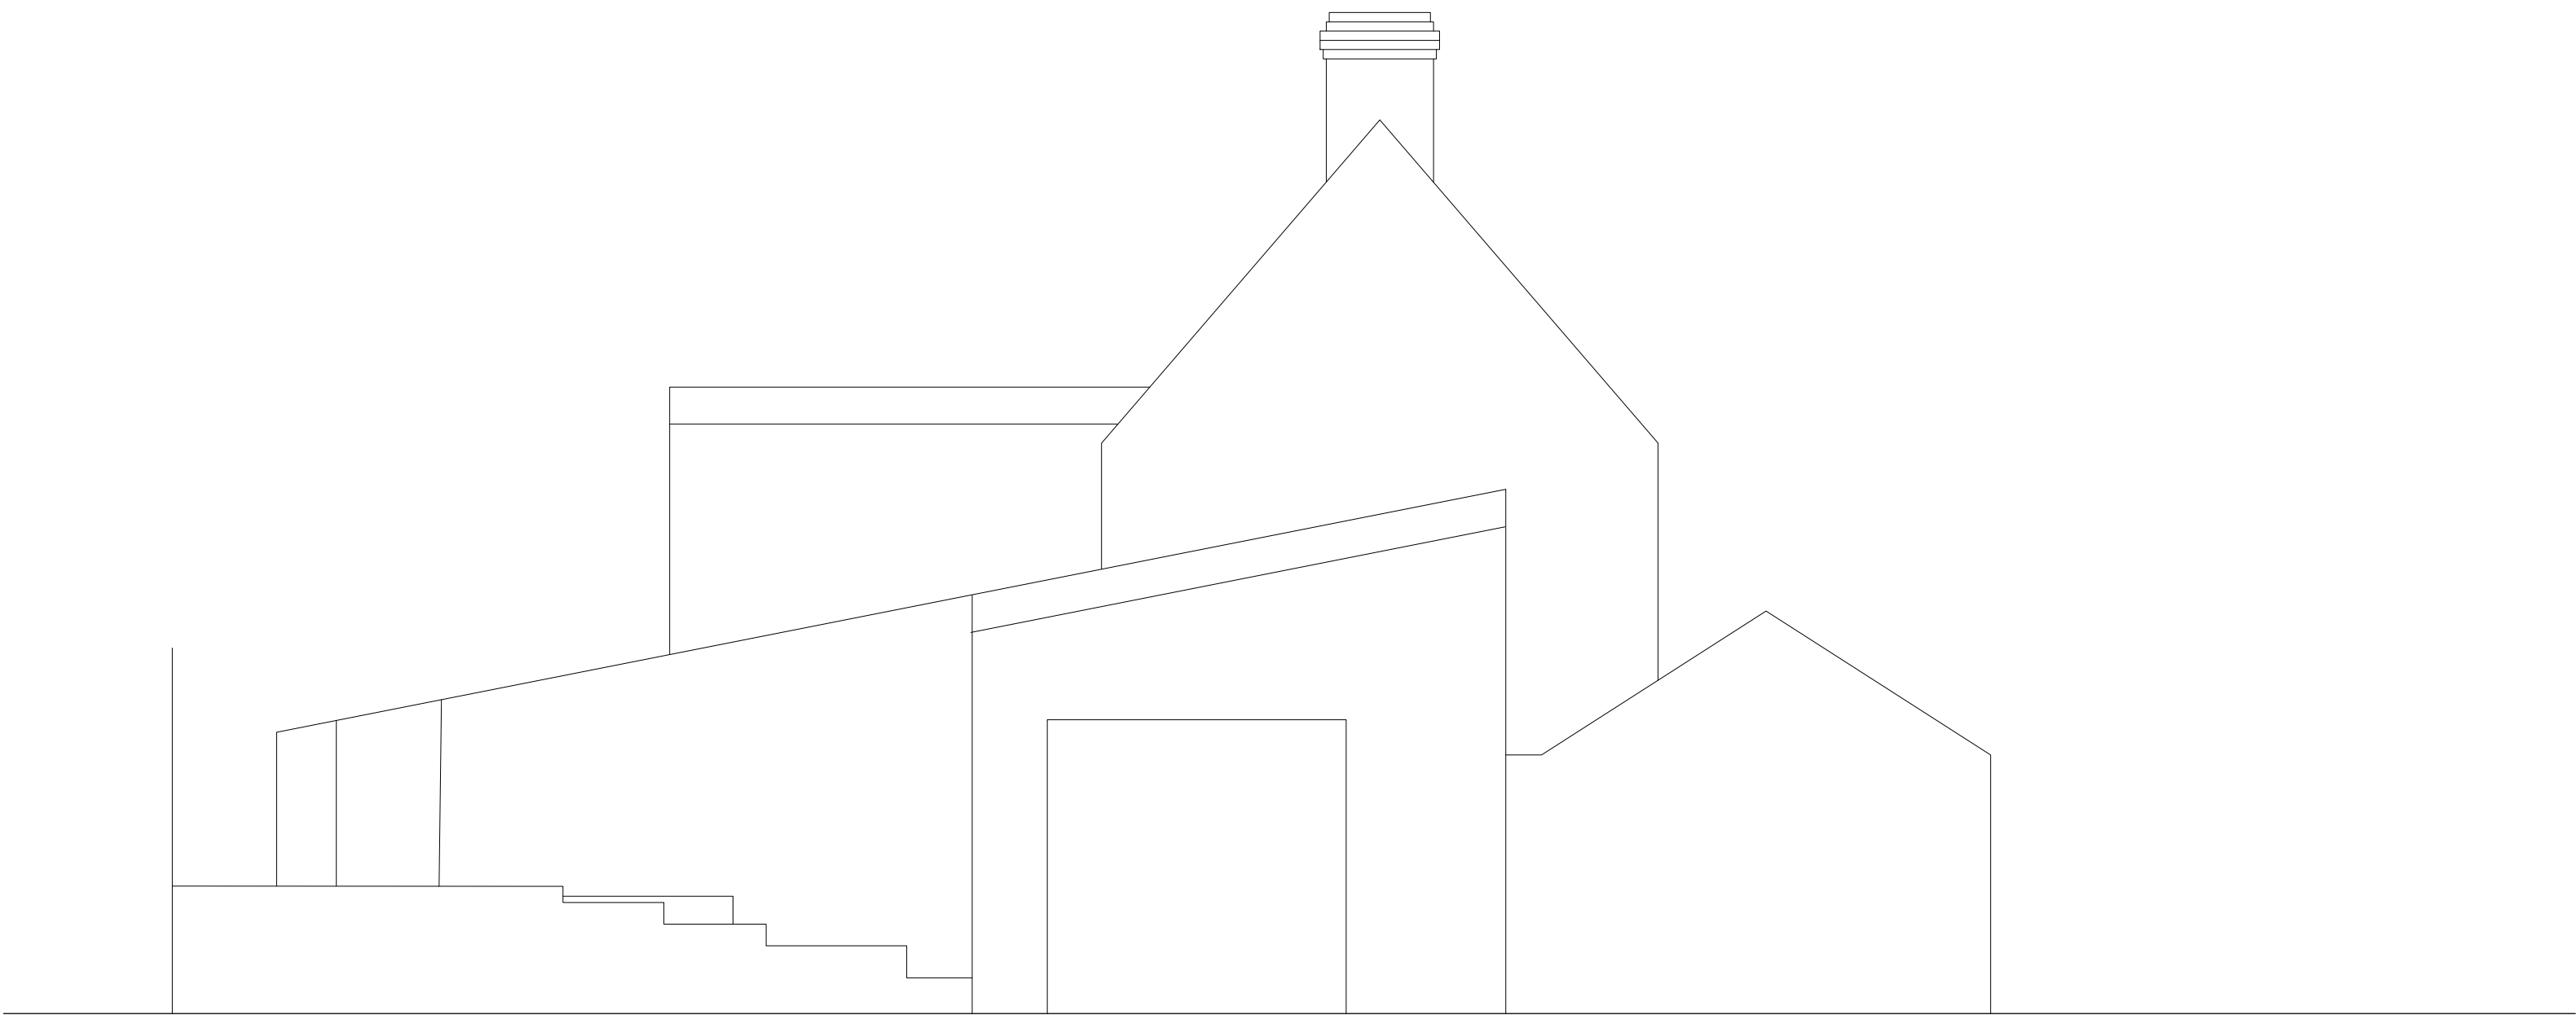

North elevation
1.50 ● A1

Client													
Job title													
Rock House Westergate West Sussex													
Drawing title													
General Arrangement Elevation - Current West (Roadside) & North													
Drawn	Date		Checked			Date		Scale at A1					
MD	27.09.21							1:50					
Job No.	Pro.	Org.	Zone	Level	Type	Role	No.	Rev.					
20-202	BHF	MHA	00	ZZ	DR	A	0300	P01					
Purpose of issue													
PRELIMINARY													

CYGNUS20