


- Notes
1. This drawing is the copyright of CYGNUS20
 2. Do not scale this drawing except for Local Authority planning purposes
 3. All dimensions must be checked on site by the contractor prior to commencement of the works.

Client Approval						
	A - Approved					
	B - Approved with comments					
	C - Do not use					
Rev.	Revision Note/Purpose of Issue	Drw By	Date	Chk By	Date	
P01	Preliminary Issue	MD	16.05.22			
P02	Layout amended	MD	28.09.22			



East elevation

1.50 @ A1

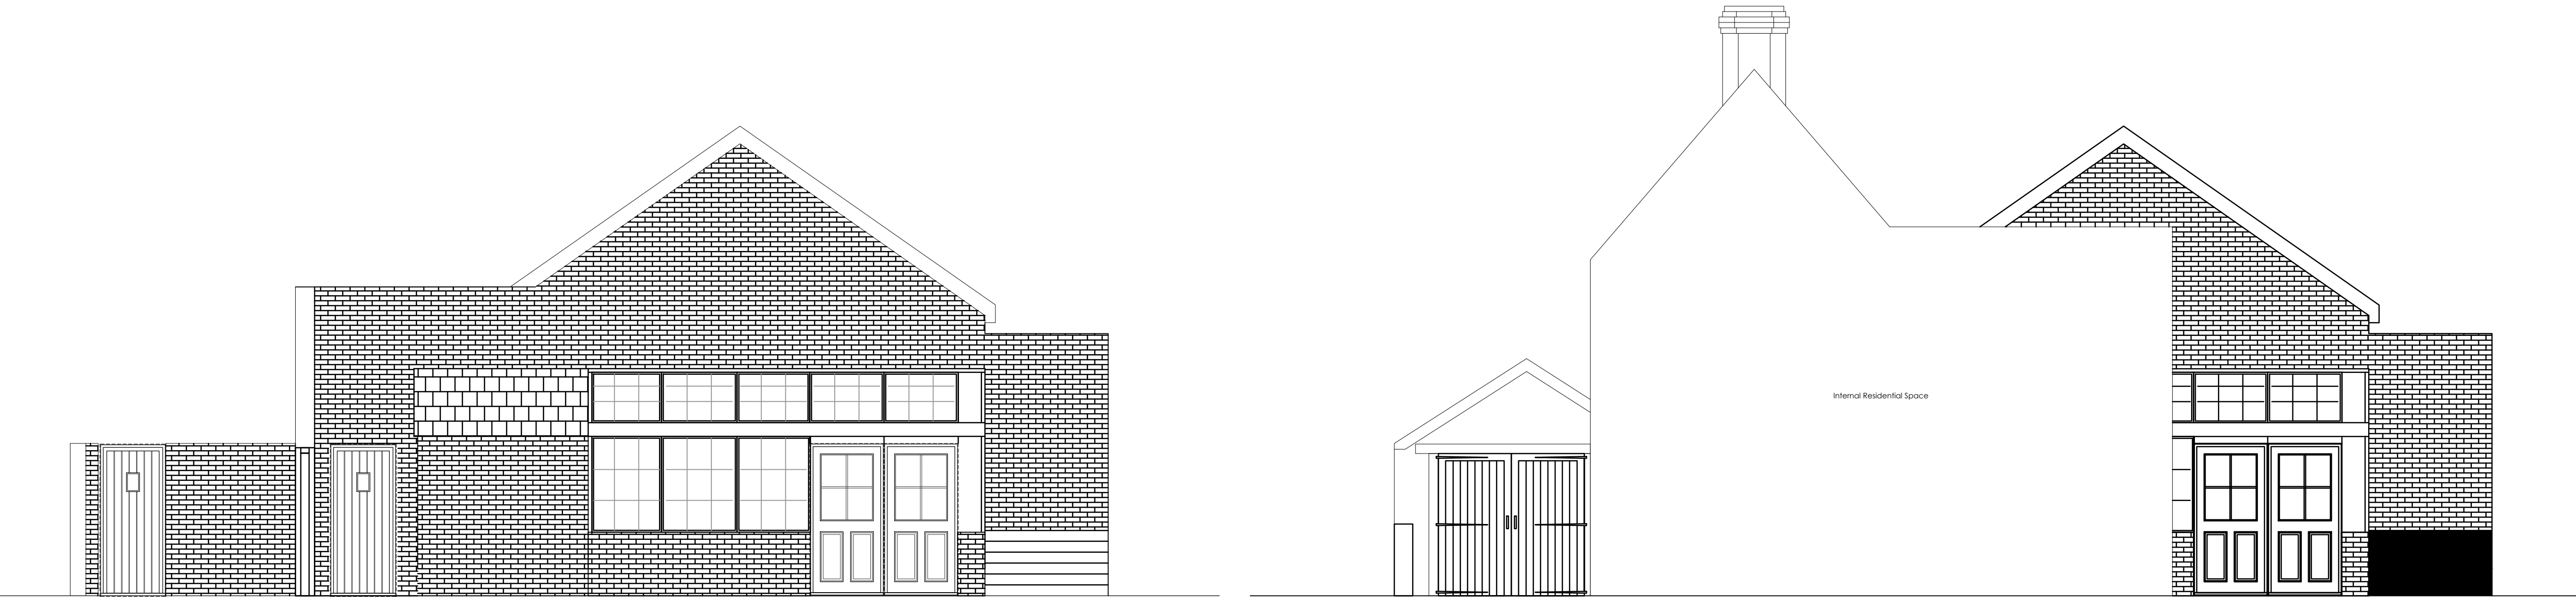

South elevation 1

1.50 @ A1

South elevation 2

1.50 @ A1

Client											
Job title											
Rock House Westergate West Sussex											
Drawing title											
General Arrangement Elevation - Proposed East & South											
Drawn		Date		Checked		Date		Scale at A1			
MD		27.09.21						1:50			
Job No.	Pro.	Org.	Zone	Level	Type	Role	No.	Rev.			
20-202	BHF	MHA	00	ZZ	DR	A	0353	P02			
Purpose of issue											

PRELIMINARY

CYGNUS20