



- Notes
1. This drawing is the copyright of CYGNUS20
  2. Do not scale this drawing except for Local Authority planning purposes
  3. All dimensions must be checked on site by the contractor prior to commencement of the works.

| Client Approval |                                |        |          |        |      |  |
|-----------------|--------------------------------|--------|----------|--------|------|--|
|                 | A - Approved                   |        |          |        |      |  |
|                 | B - Approved with comments     |        |          |        |      |  |
|                 | C - Do not use                 |        |          |        |      |  |
| Rev.            | Revision Note/Purpose of Issue | Drw By | Date     | Chk By | Date |  |
| P01             | Preliminary Issue              | MD     | 02.06.22 |        |      |  |
| P02             | Layout amended                 | MD     | 28.09.22 |        |      |  |

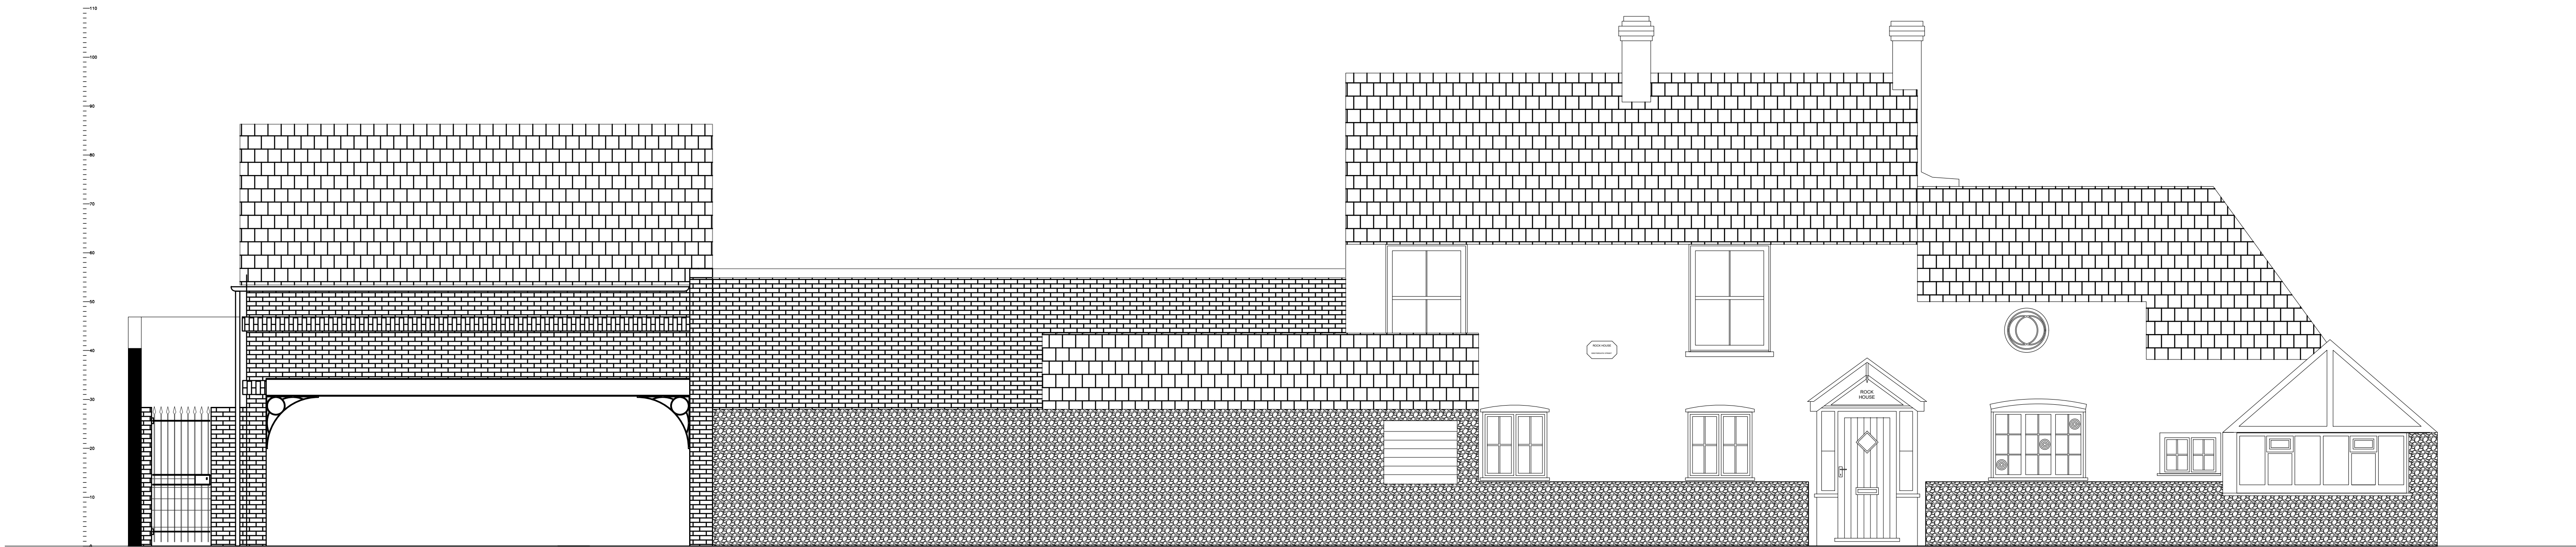

West elevation - behind front gates  
1:50 @ A1

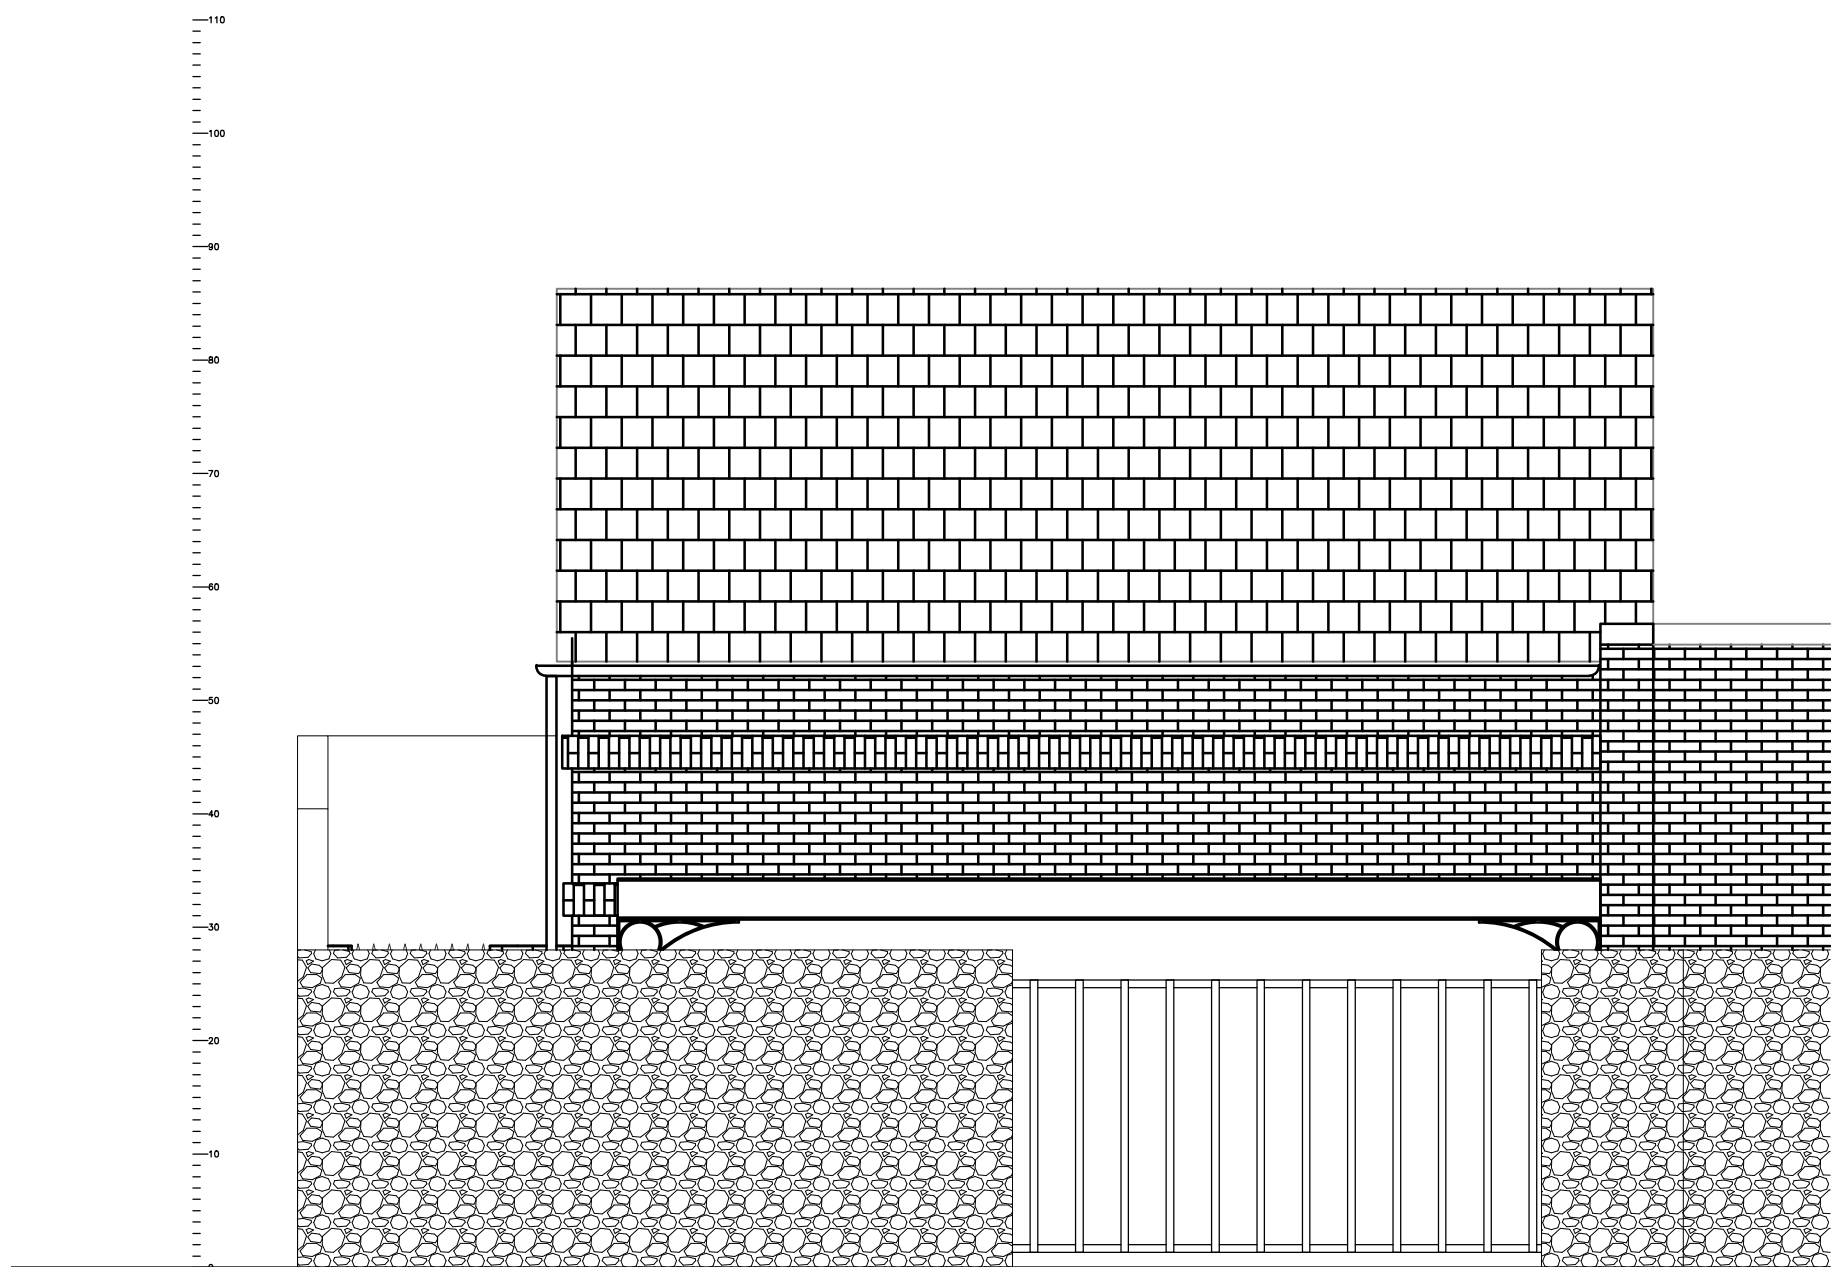

West elevation - Roadside  
1:50 @ A1



North elevation  
1:50 @ A1

|                                                                        |          |      |         |       |      |      |             |      |  |
|------------------------------------------------------------------------|----------|------|---------|-------|------|------|-------------|------|--|
| Client                                                                 |          |      |         |       |      |      |             |      |  |
| Job title                                                              |          |      |         |       |      |      |             |      |  |
| Rock House<br>Westergate<br>West Sussex                                |          |      |         |       |      |      |             |      |  |
| Drawing title                                                          |          |      |         |       |      |      |             |      |  |
| General Arrangement<br>Elevation - Proposed<br>West (Roadside) & North |          |      |         |       |      |      |             |      |  |
| Drawn                                                                  | Date     |      | Checked |       | Date |      | Scale at A1 |      |  |
| MD                                                                     | 27.09.21 |      |         |       |      |      | 1:50        |      |  |
| Job No.                                                                | Pro.     | Org. | Zone    | Level | Type | Role | No.         | Rev. |  |
| 20-202                                                                 | BHF      | MHA  | 00      | ZZ    | DR   | A    | 0350        | P02  |  |
| Purpose of Issue                                                       |          |      |         |       |      |      |             |      |  |
| PRELIMINARY                                                            |          |      |         |       |      |      |             |      |  |