



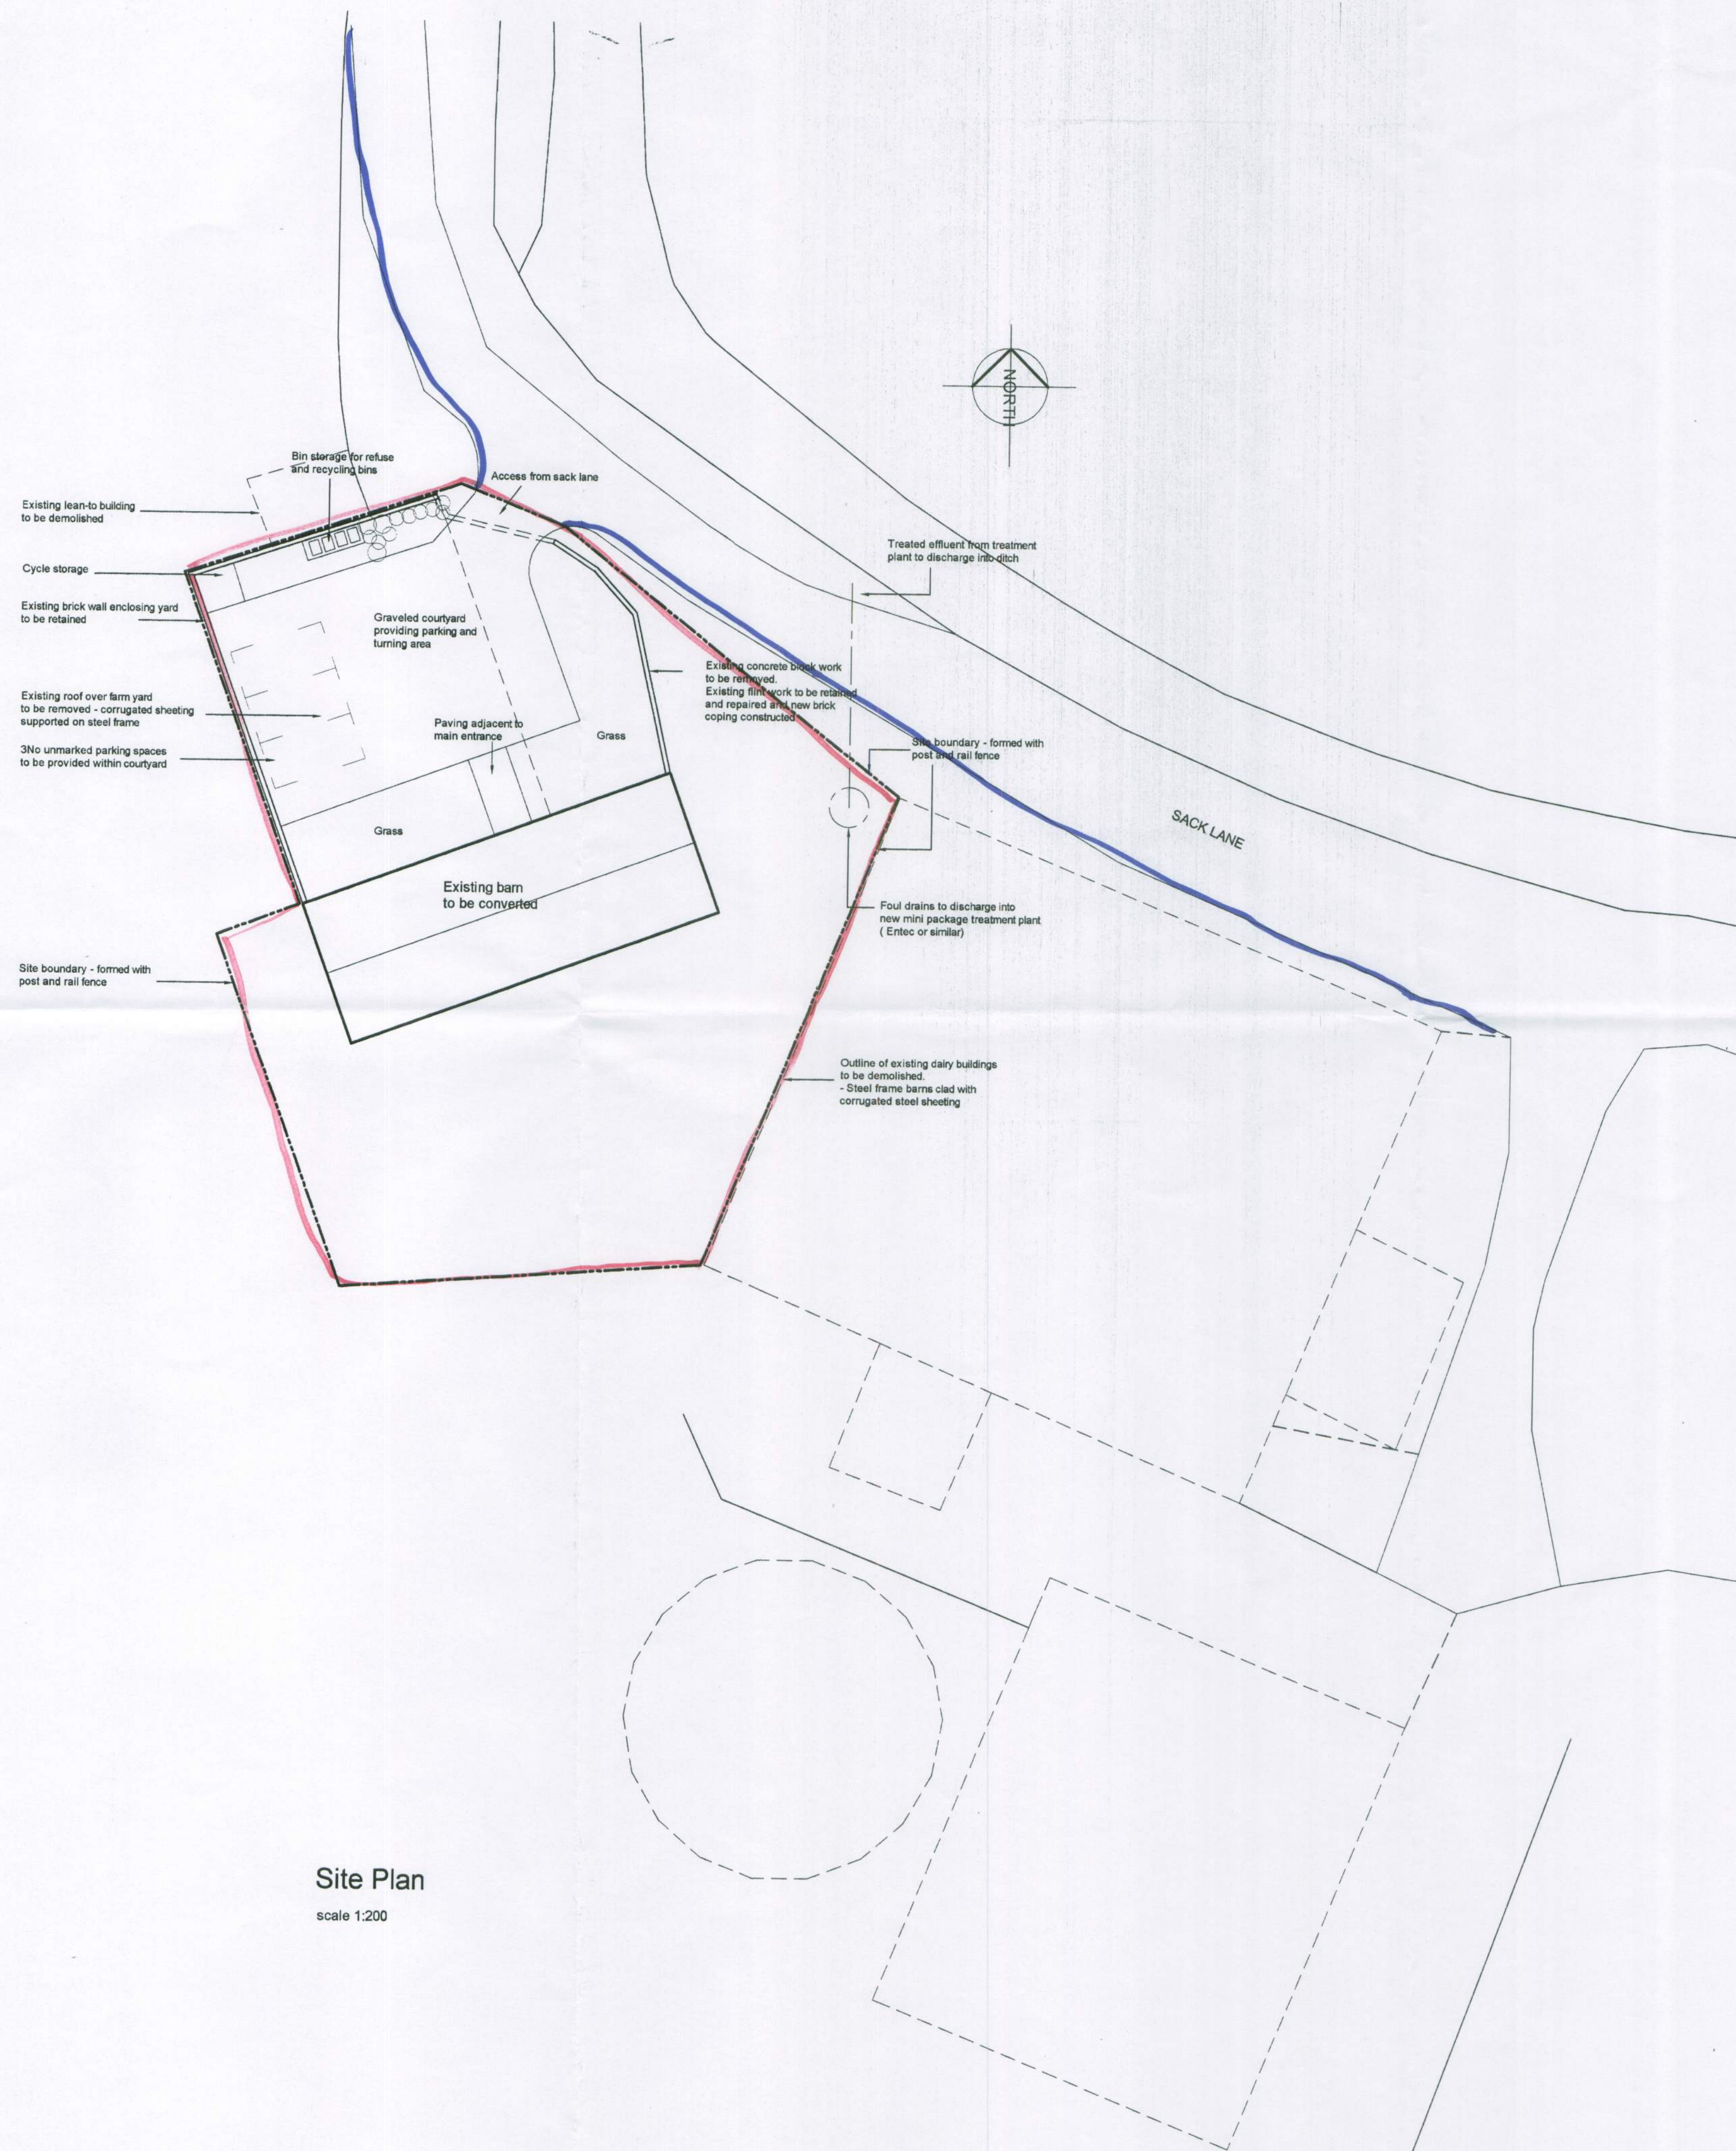

Site Plan
scale 1:200

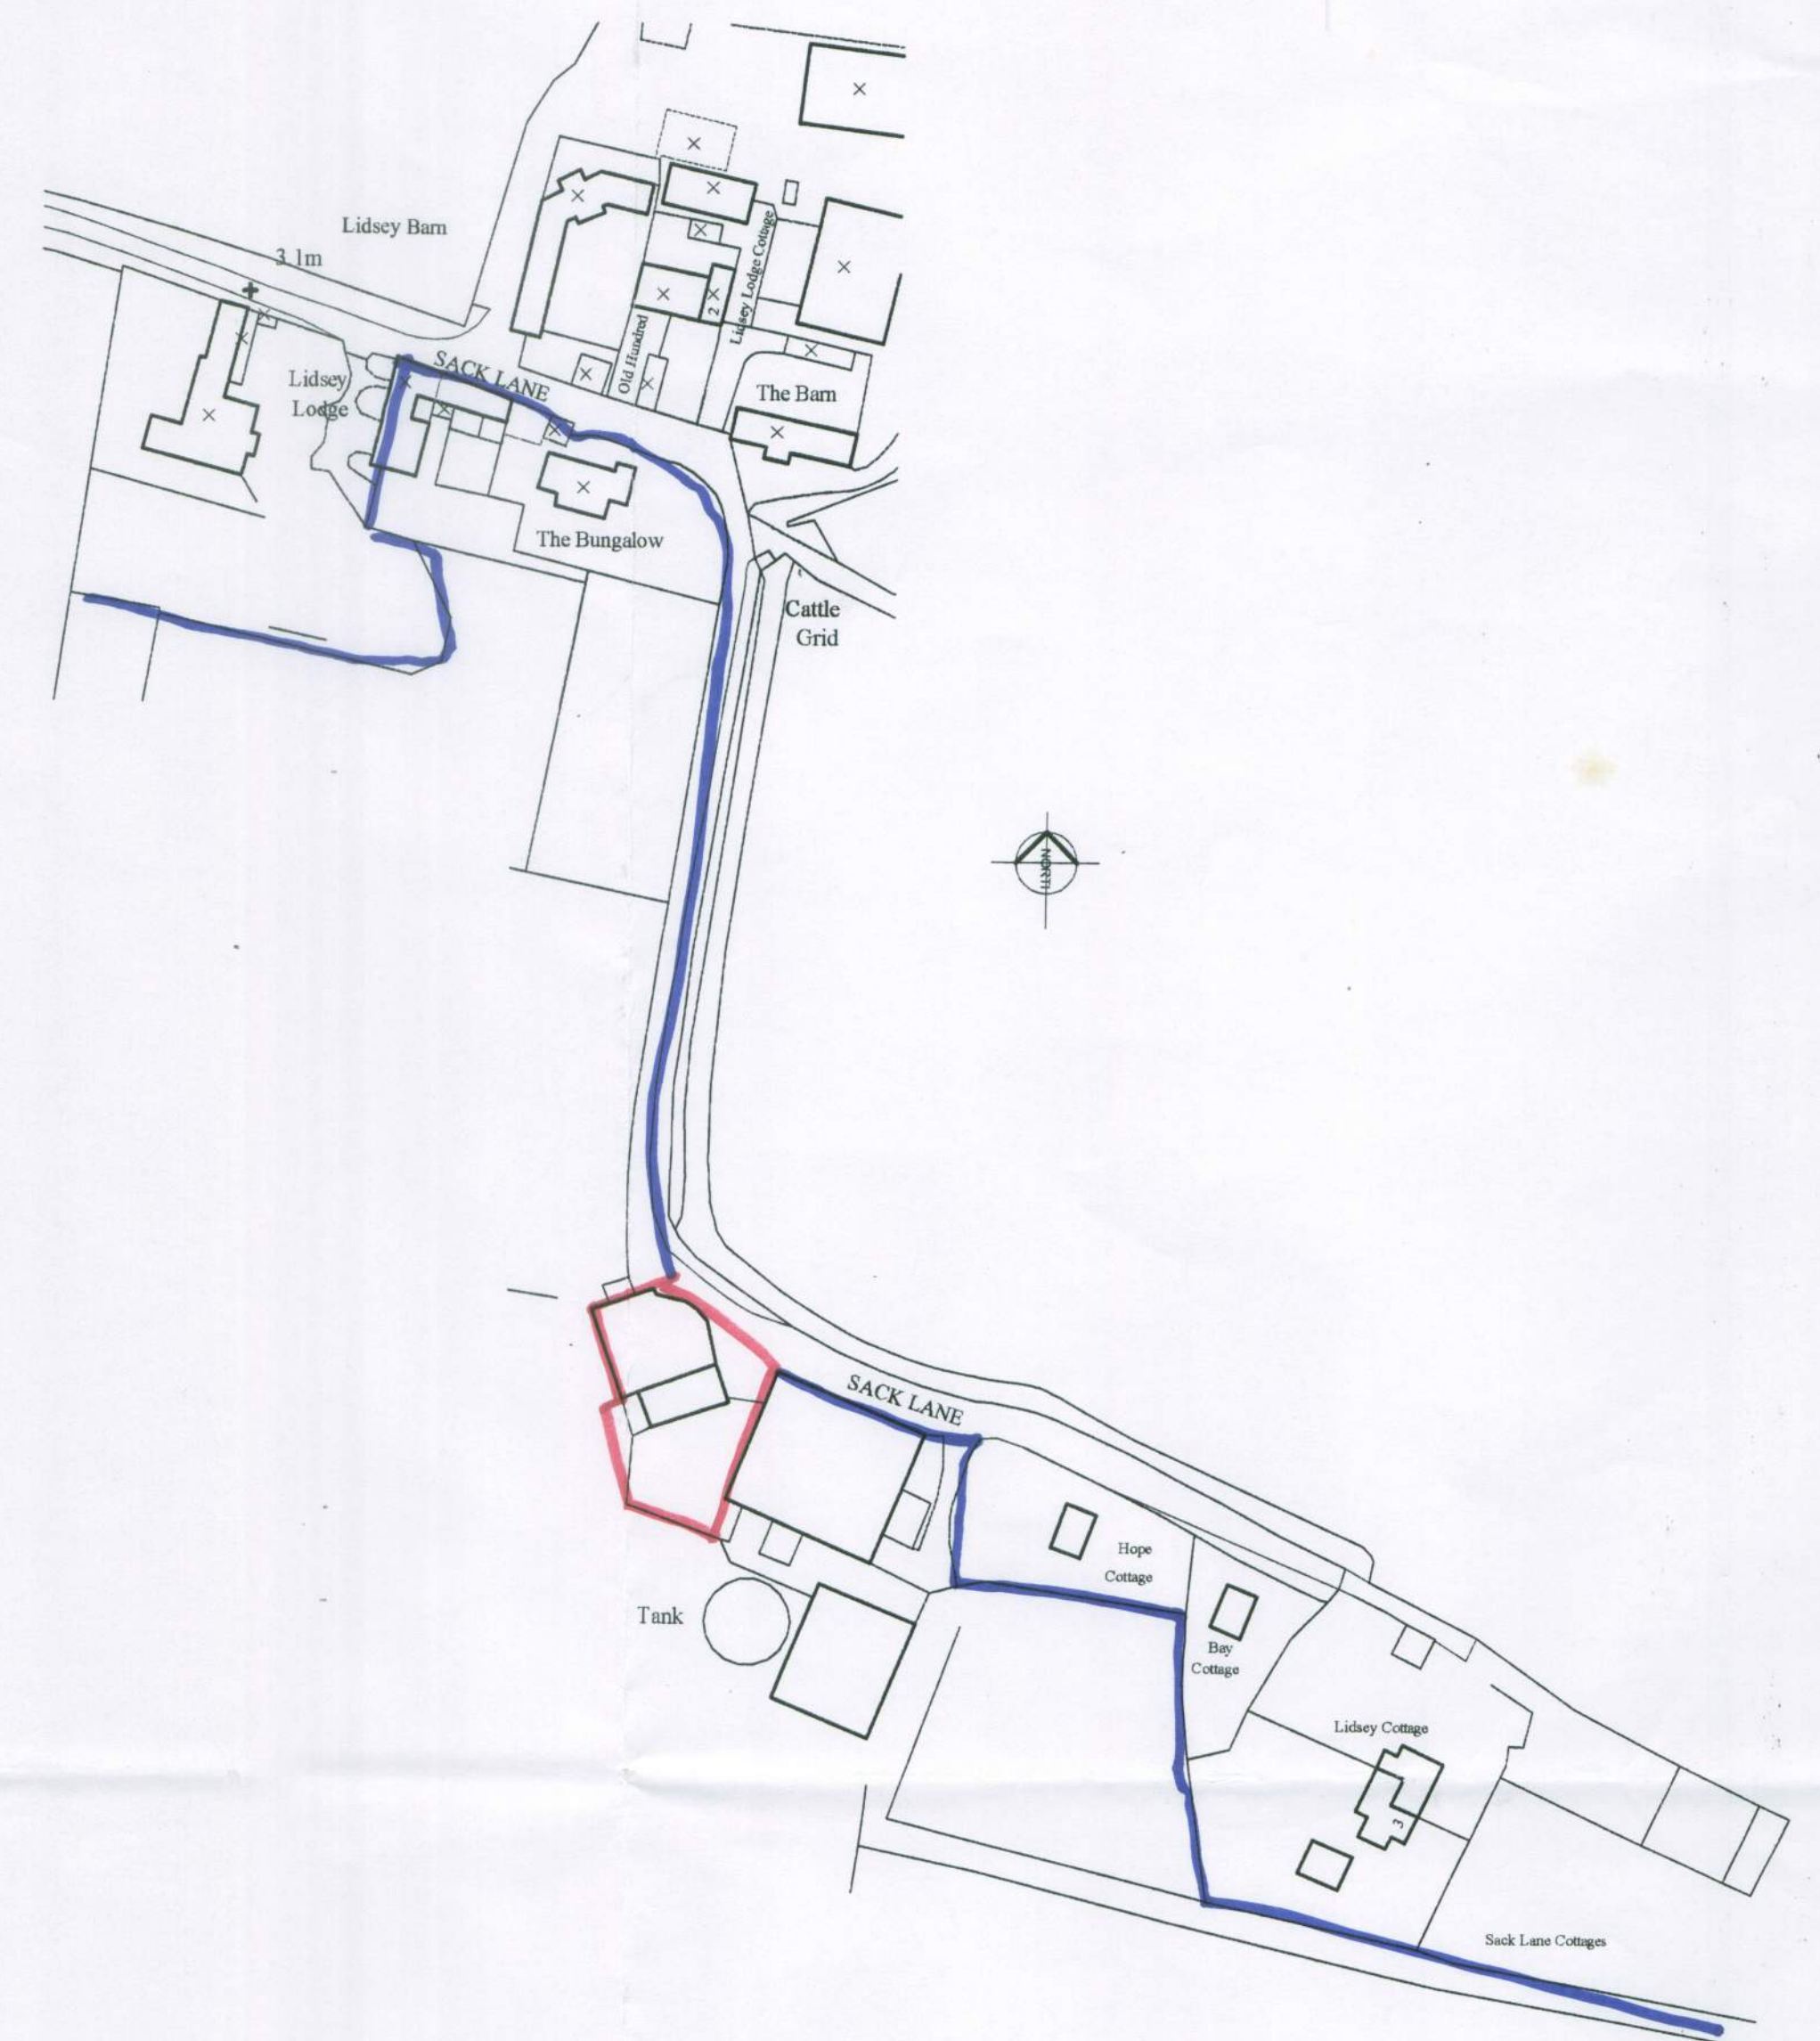

Ordnance Survey (c) Crown Copyright 2012. All rights reserved. Licence number 100020449

Location Plan
scale 1:1250

Garry Mount MCIAT
Chartered Architectural Technologist

4A Elm Grove South
Barnham
West Sussex
PO22 0EL

Tel: 01243 850614
email: garrymount@gmail.com

Rev A Proposal amended to single dwelling - site plan amended
REVISION

Sept 2013

PROJECT		Conversion of existing barn at Sack Lane Dairy, Lidsy	
SUBJECT		Site Plan and Location Plan	
SCALE 1:200 & 1:1250	DATE Mar 2013	DRAWING No	Rev A
DRAWN	CHECKED	2012 / 01 / 03	