




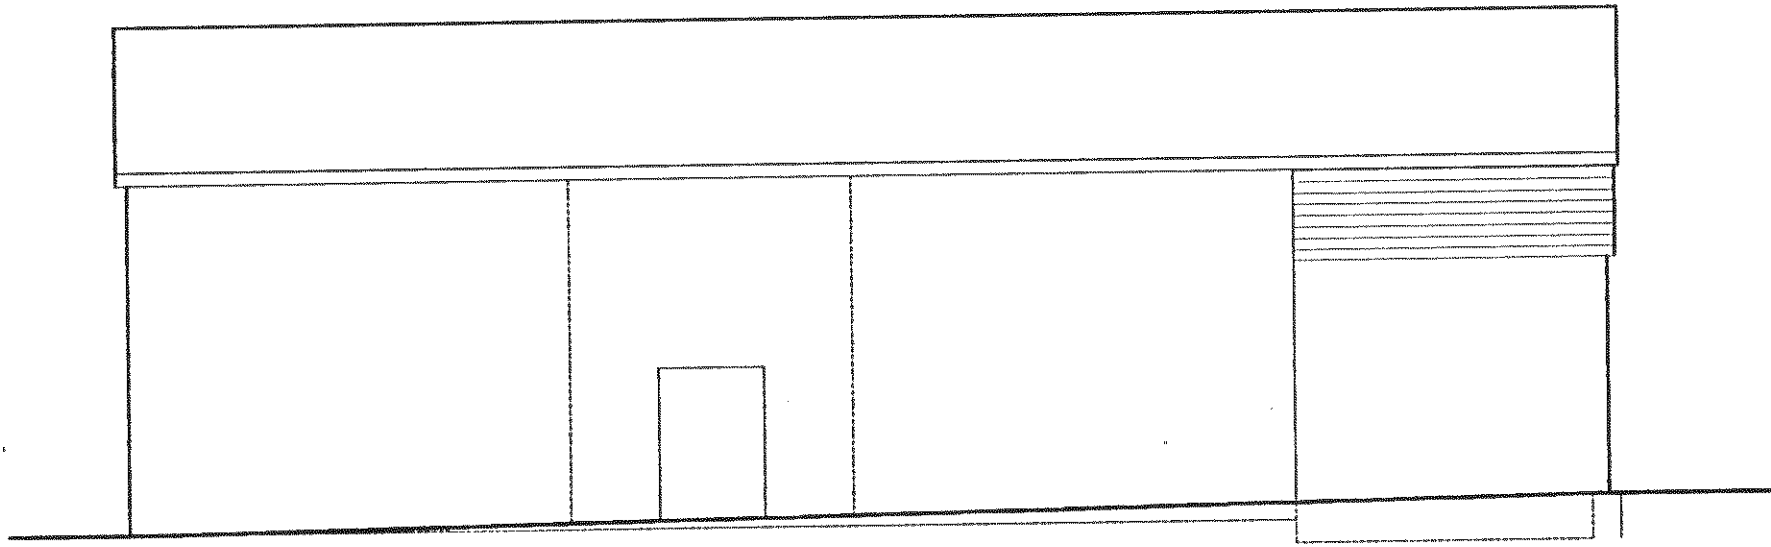


North Elevation

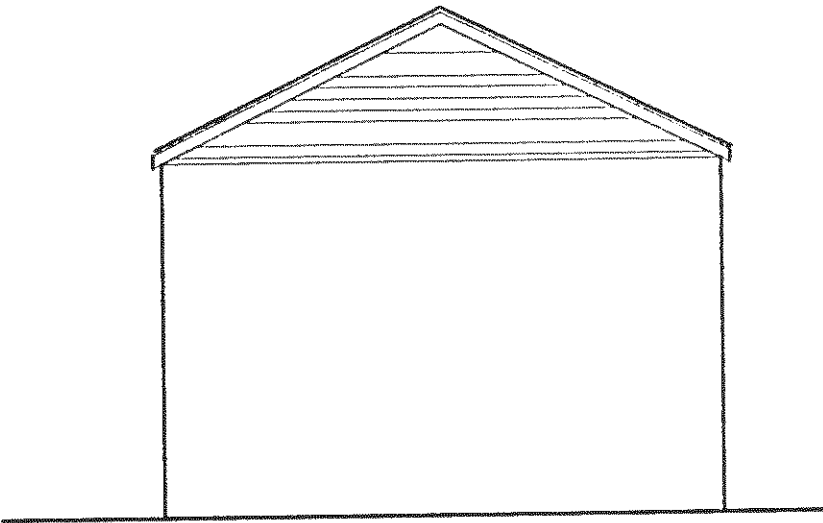


East Elevation

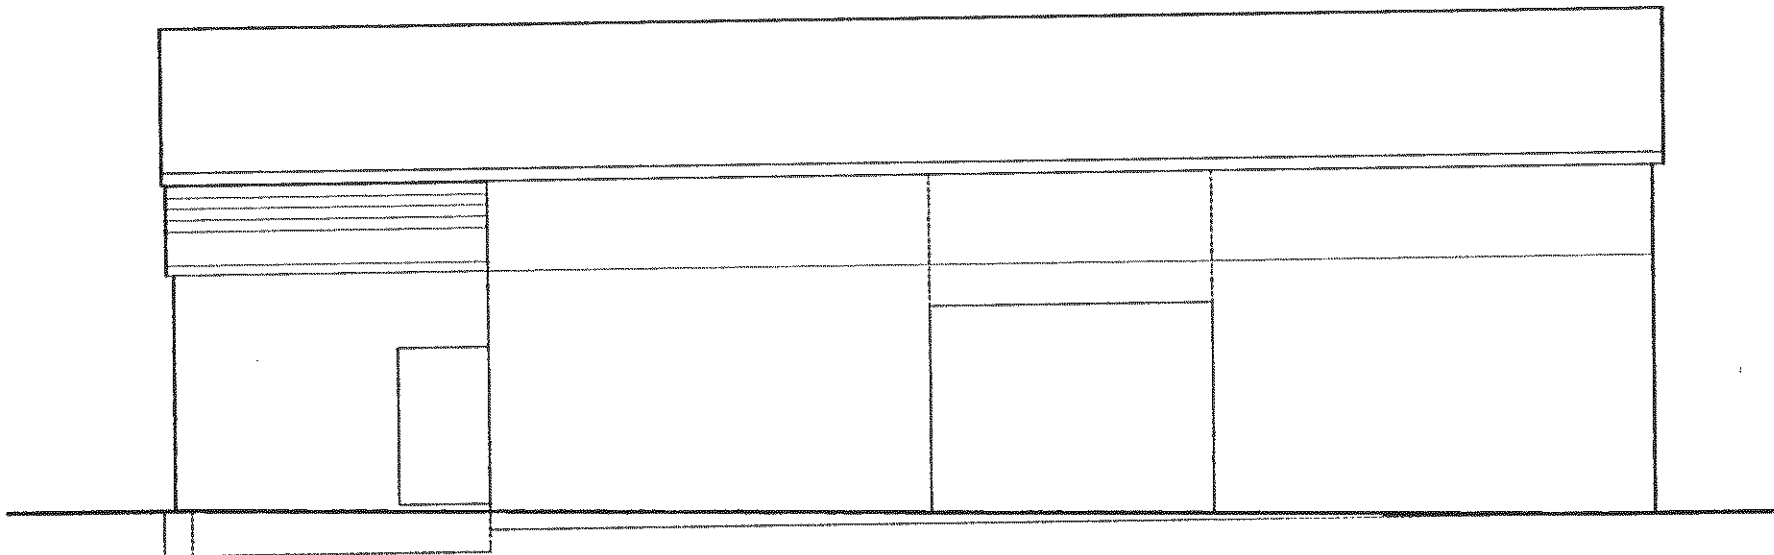


South Elevation

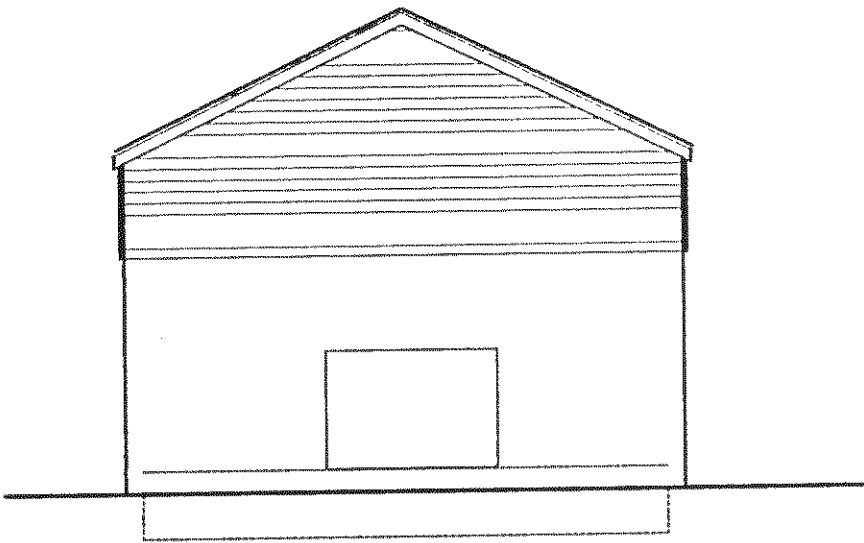

West Elevation

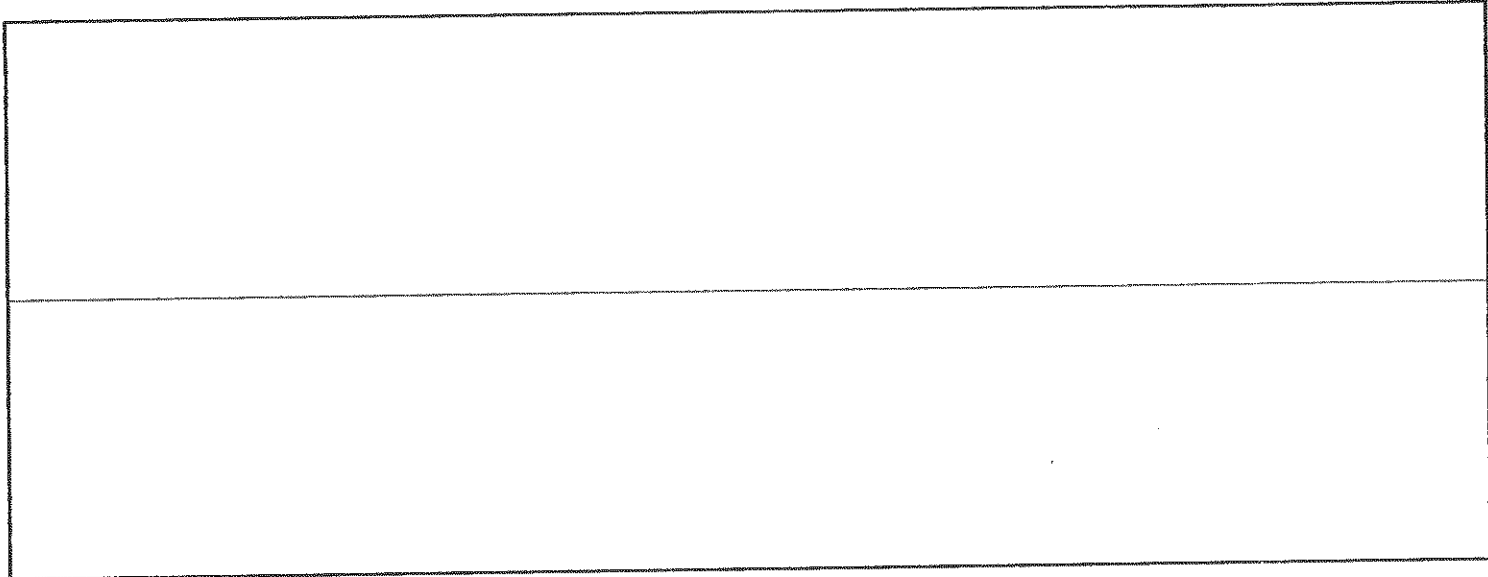

Roof Plan

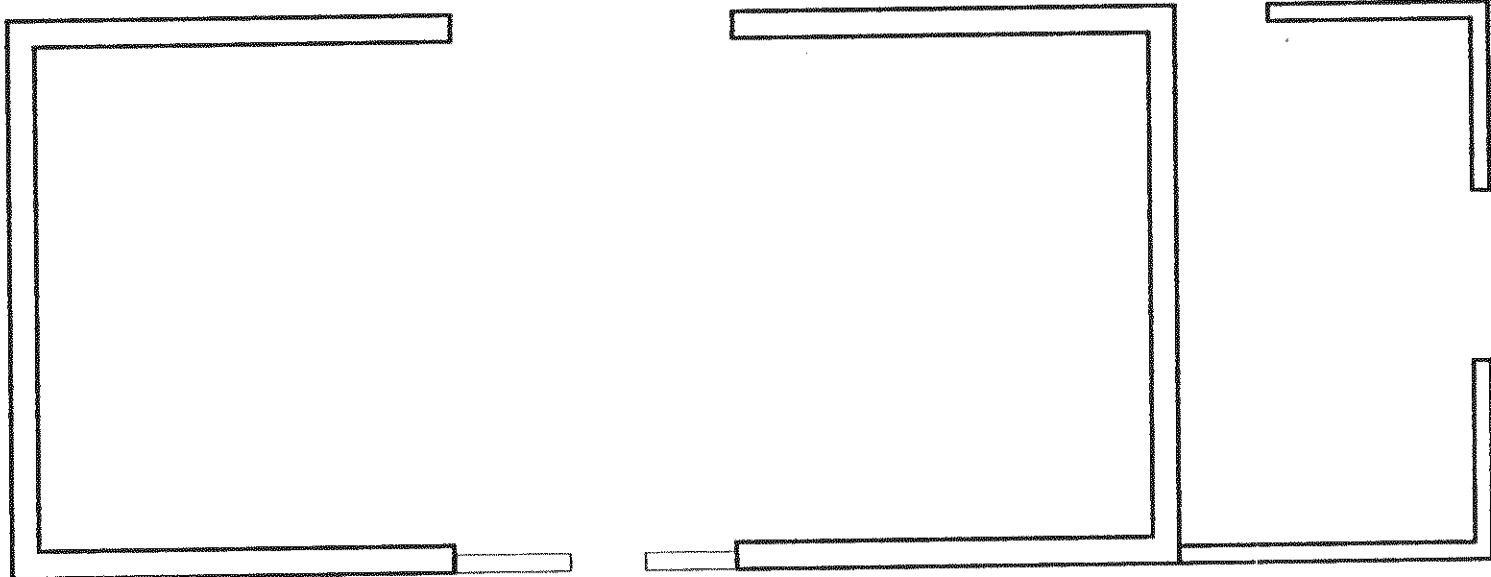

Floor Plan

Garry Mount MCIAT
 Chartered Architectural Technologist
 4A Elm Grove South
 Barnham
 West Sussex
 PO22 0EL

Tel: 01243 850614
 email : garrvmount@gmail.com

REVISION

PROJECT			Conversion of existing barn at Sack Lane Dairy, Lidsey
SUBJECT			Existing plans and elevations
SCALE	DATE	DRAWING No	
1:100	Mar 2013	2012 / 01 / 01	
DRAWN	CHECKED		