



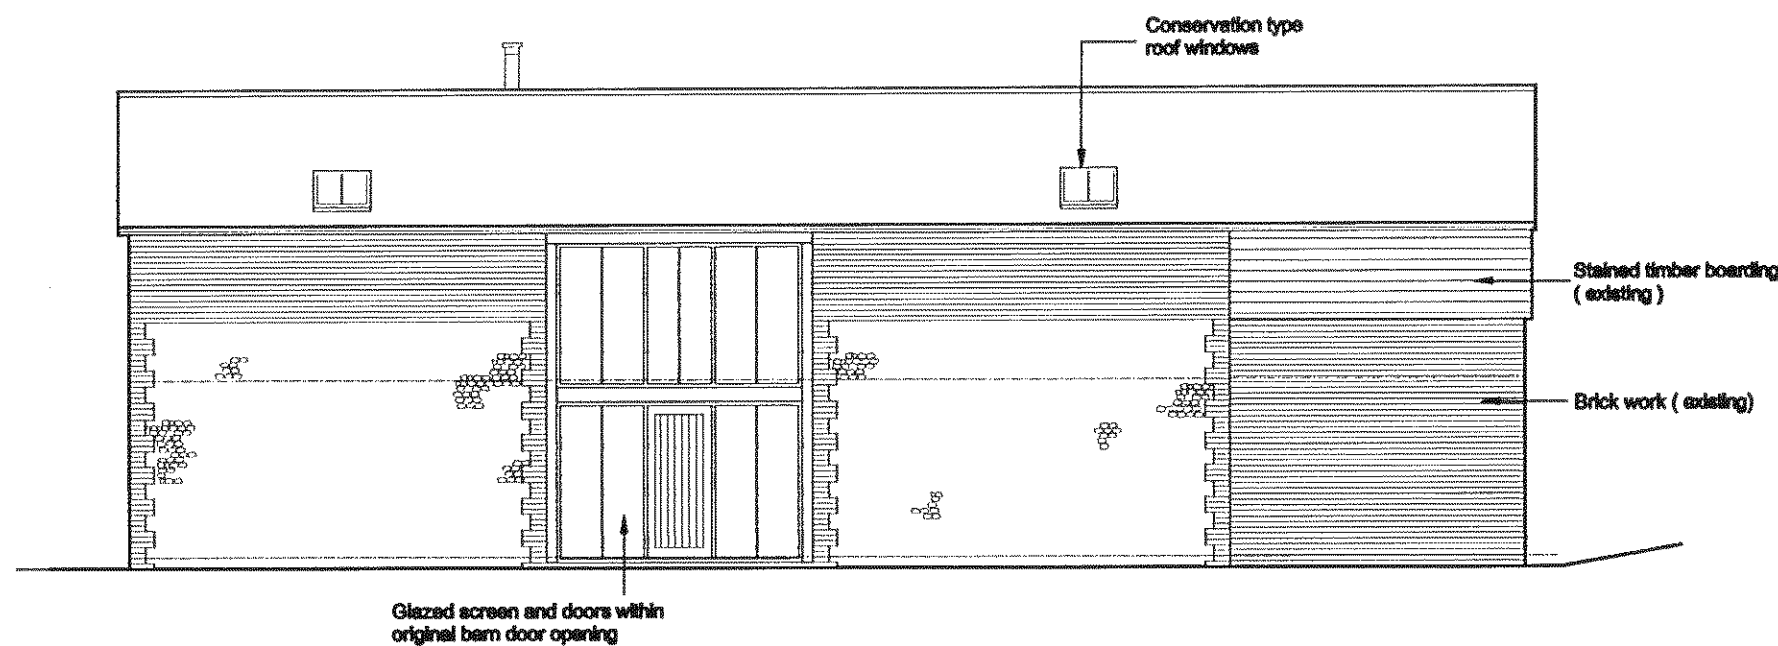

North Elevation

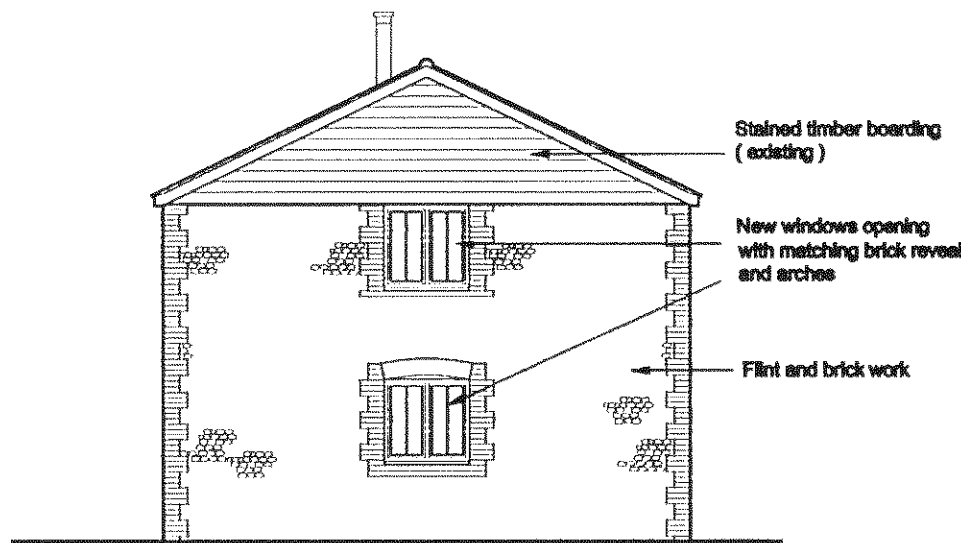

East Elevation

External Finishes

Roof


Roof to be clad with natural slates.
Re-using existing slates where possible

Walls


Existing walling and cladding to be retained
- flint and brick work, brick work and timber cladding - see elevations.
Where new opening are to be formed brick arches and reveals to be formed with matching brick work

Joinery


New doors and windows to be purpose made timber joinery, finished with a light oak stain.
Existing fascias, soffits and barge boards to be retained

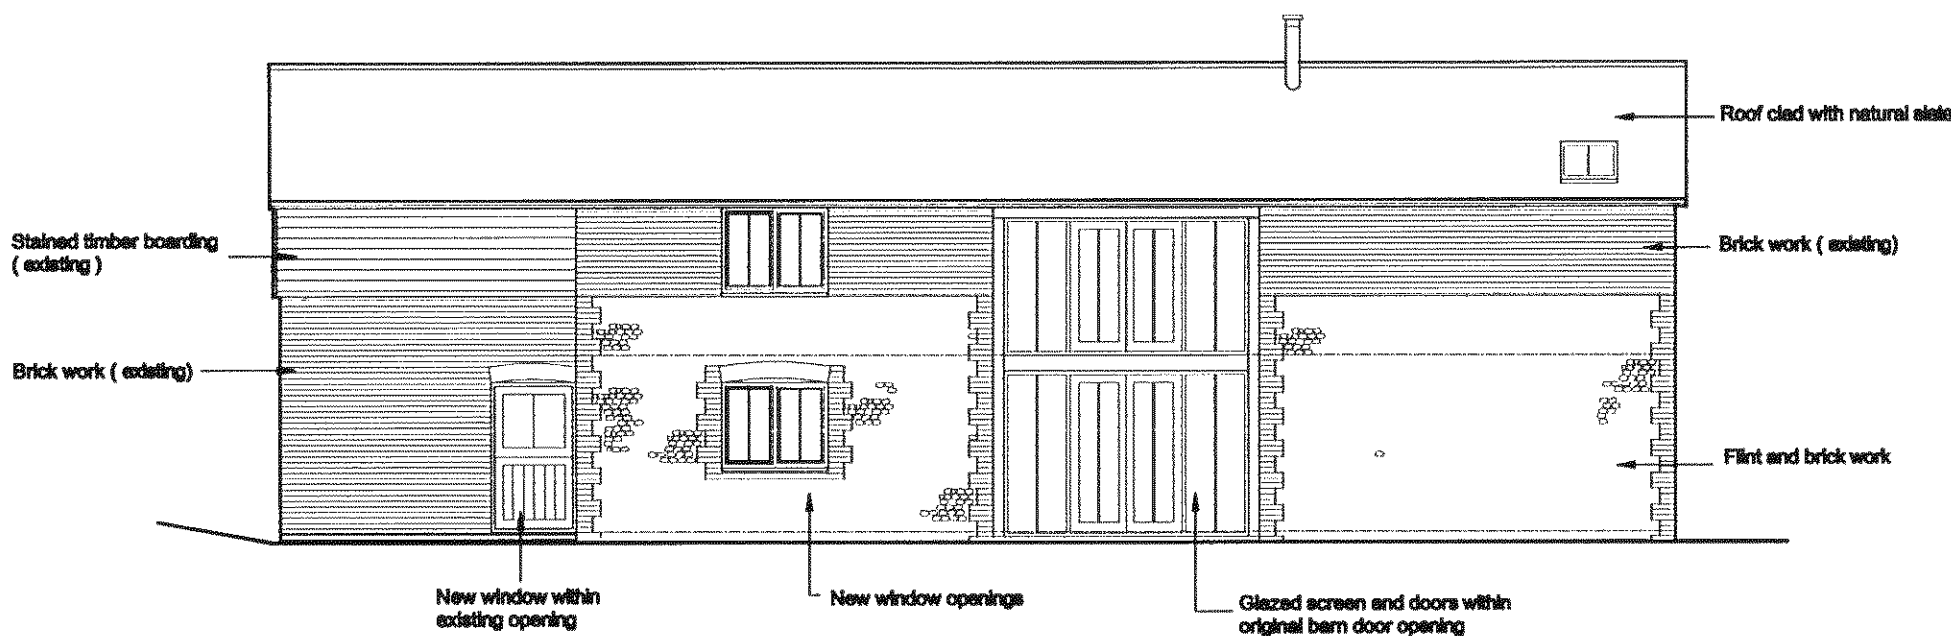


South Elevation

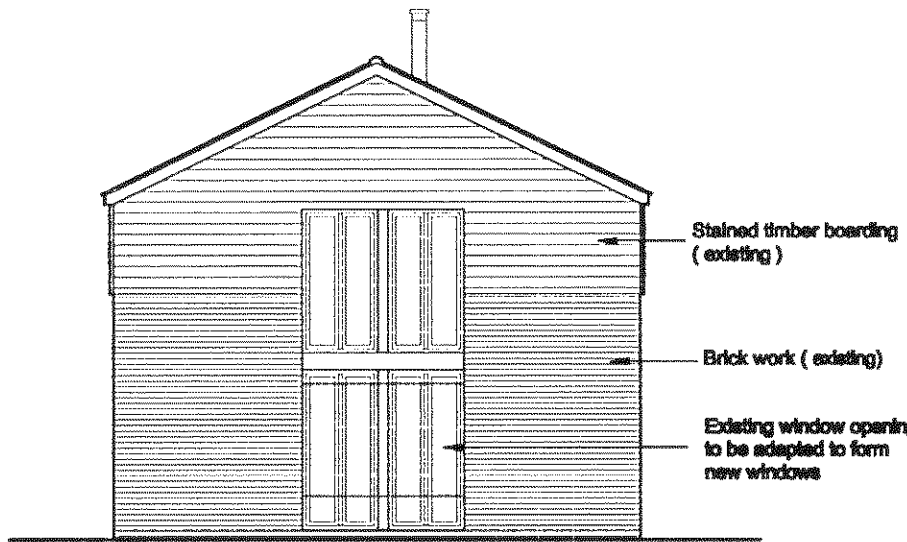

West Elevation

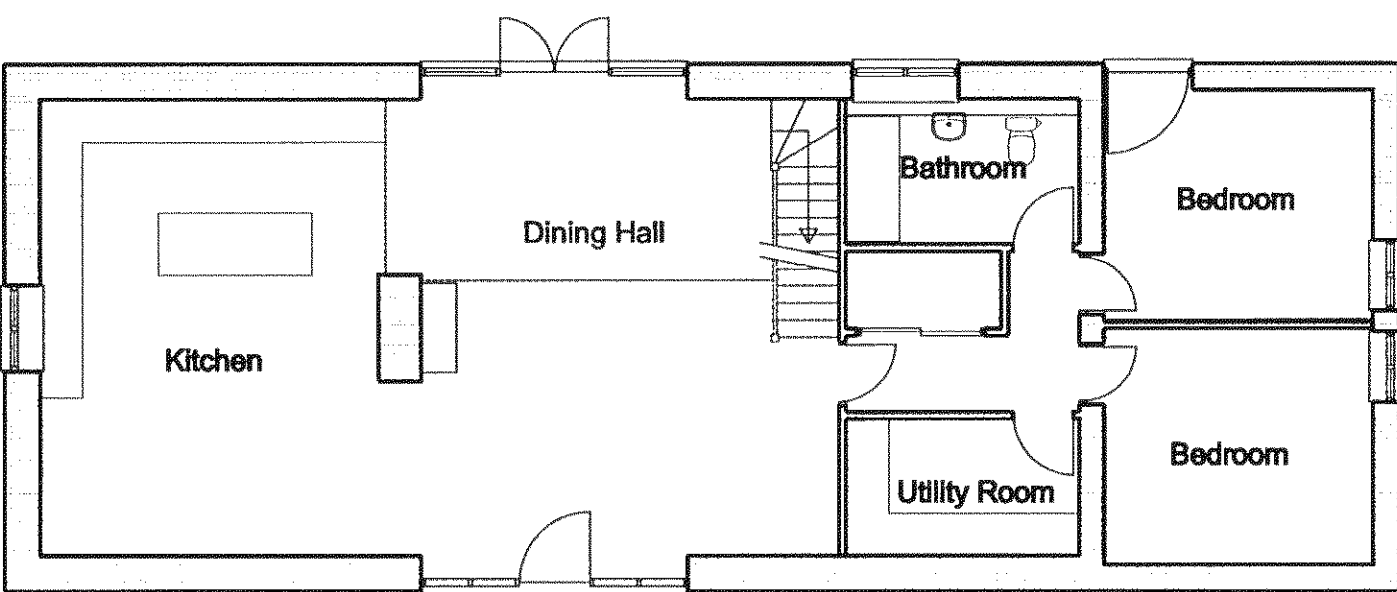

Ground Floor

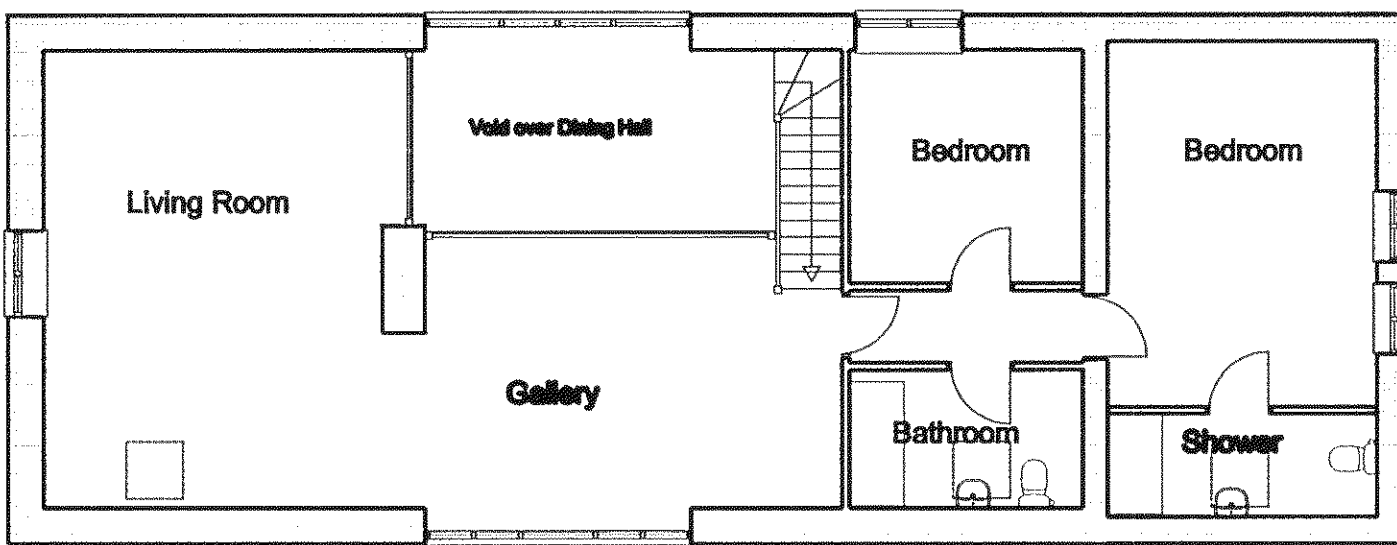

First Floor

Garry Mount MCIAT
Chartered Architectural Technologist

4A Elm Grove South
Barnham
West Sussex
PO22 0EL

Tel: 01243 850614
email : garrymount@gmail.com

Rev B Internal layout and windows to east elevation amended Dec 2013
Rev A Layout amended to single dwelling Sept 2013

REVISION			
PROJECT			
Proposed conversion of existing barn at Sack Lane Dairy, Lidsey.			
SUBJECT			
Proposed Plans and elevations			
SCALE	DATE	DRAWING No	Rev
1:100	Mar 2013	2012 / 01 / 02	B
DRAWN	CHECKED		

DC 73 13
2012/01/02
9.12.13