



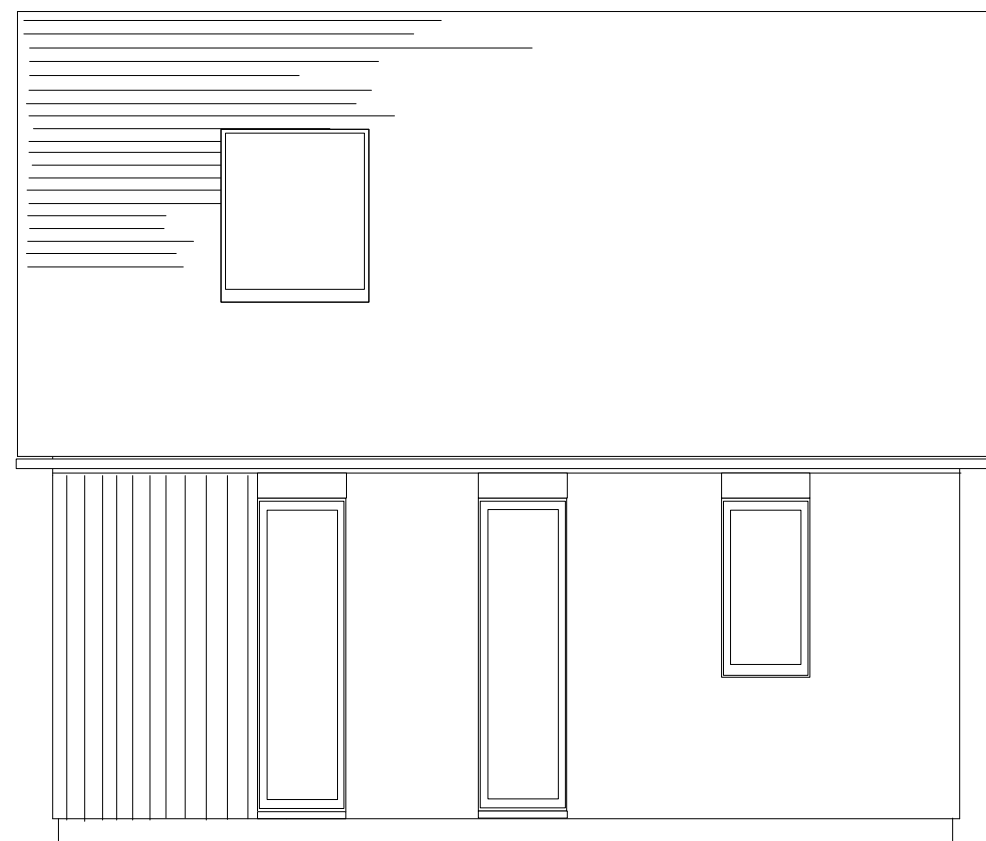


North elevation

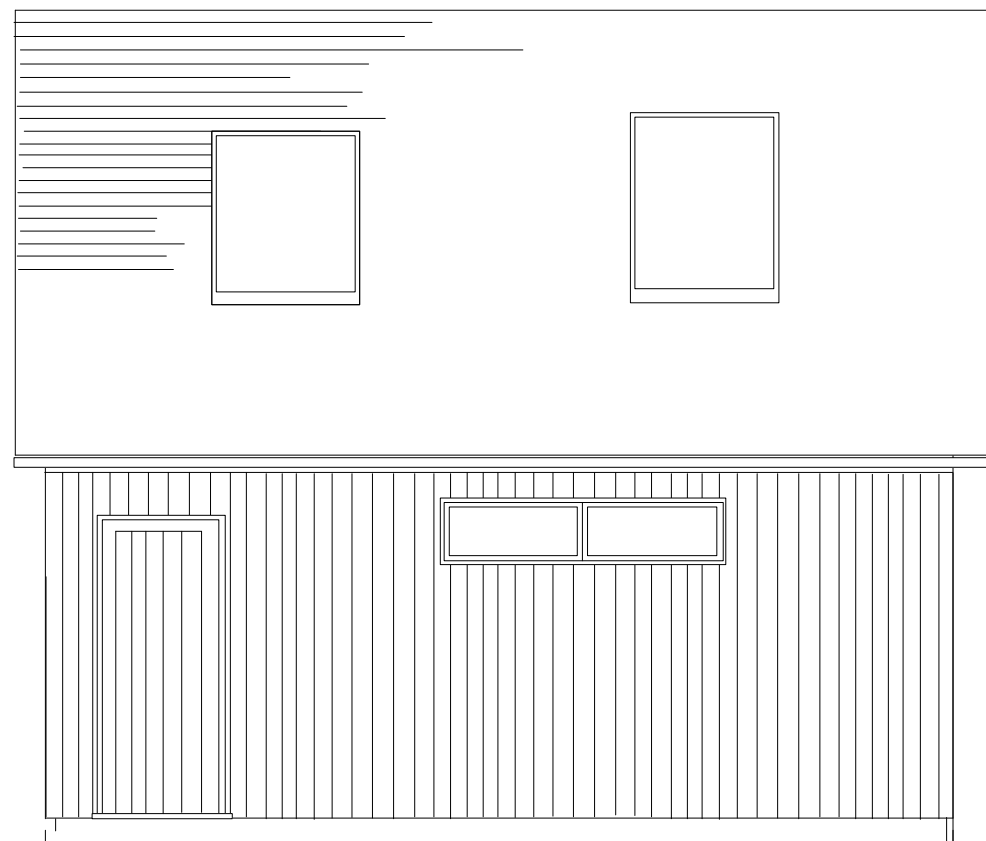


South elevation
6000

Clay tile roof to match existing house


Larch cladding

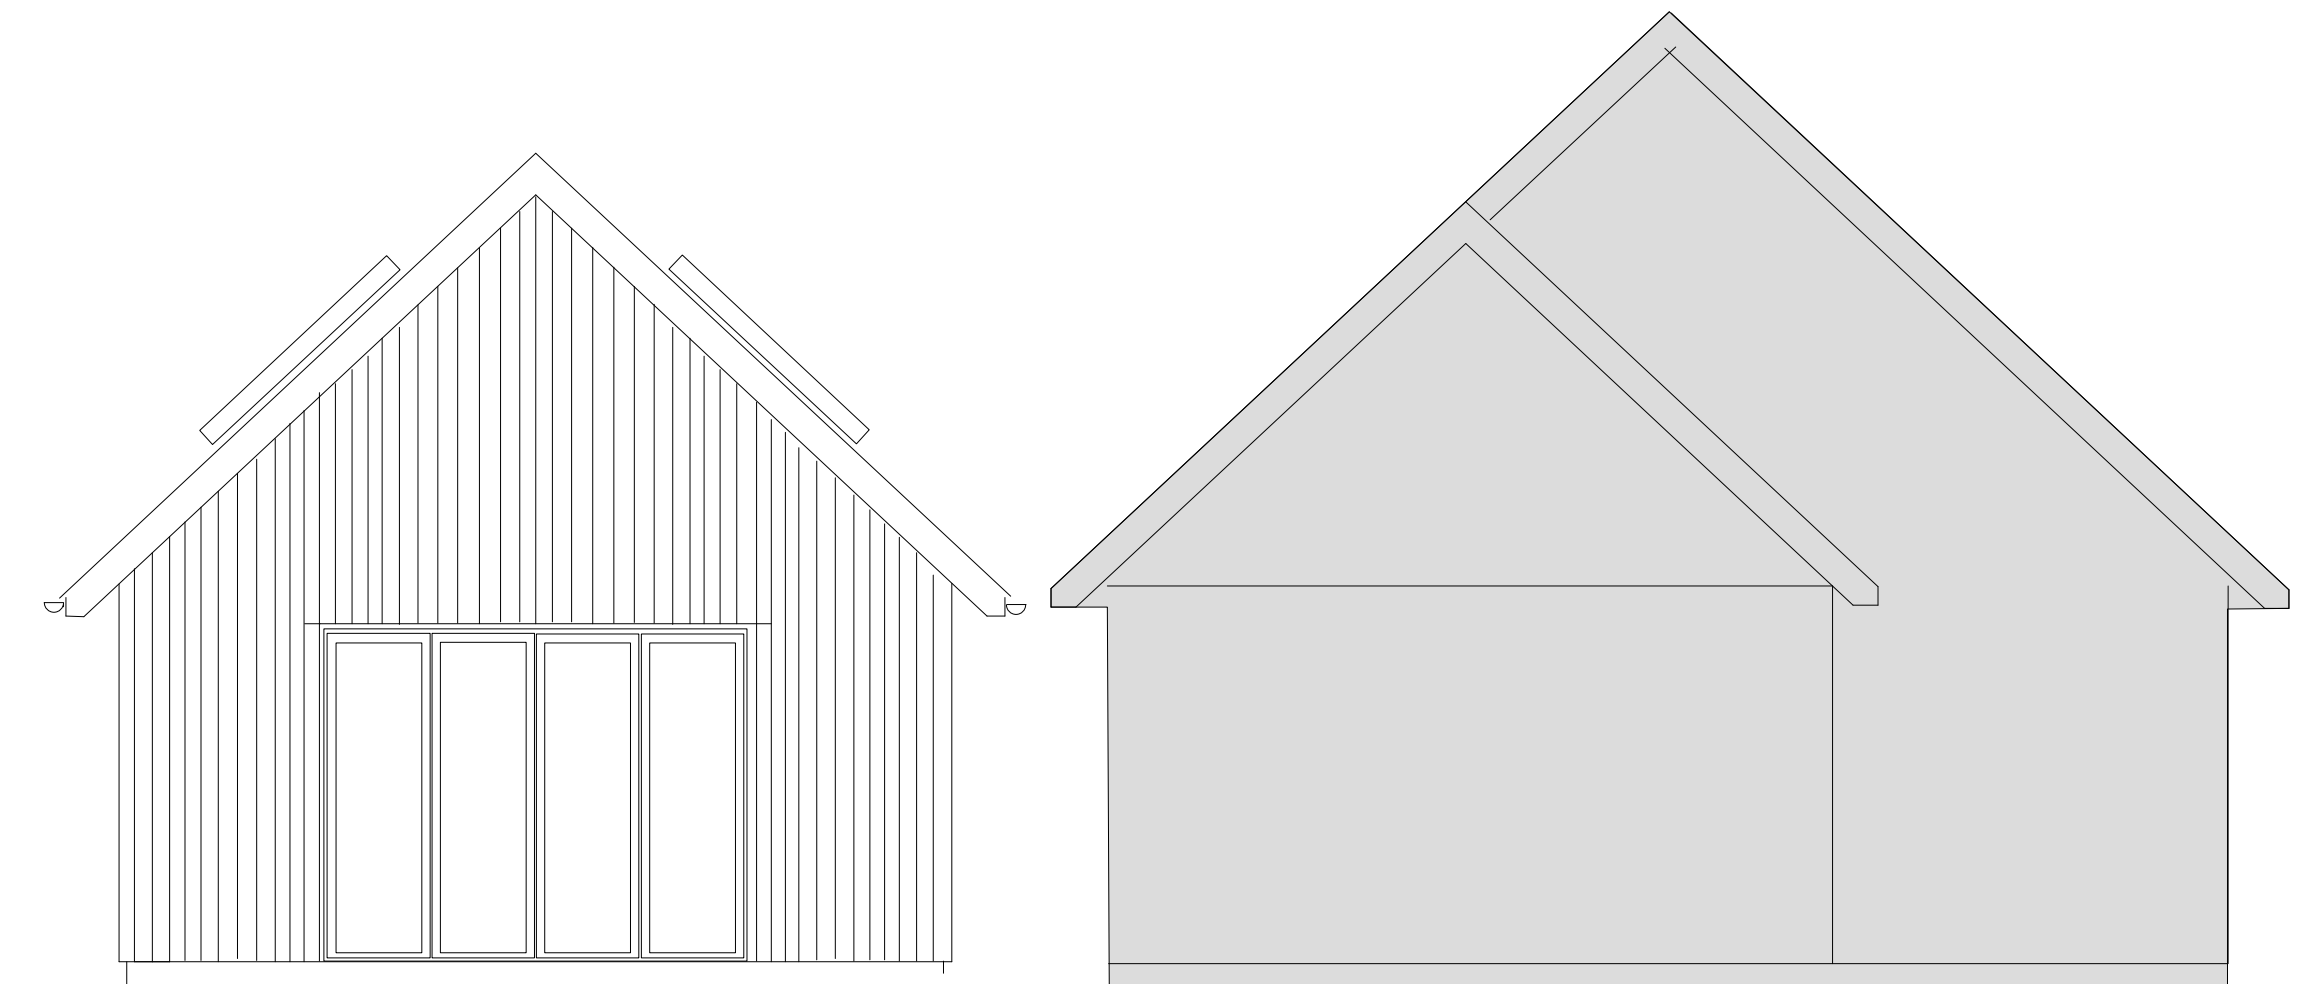


East elevation
5500

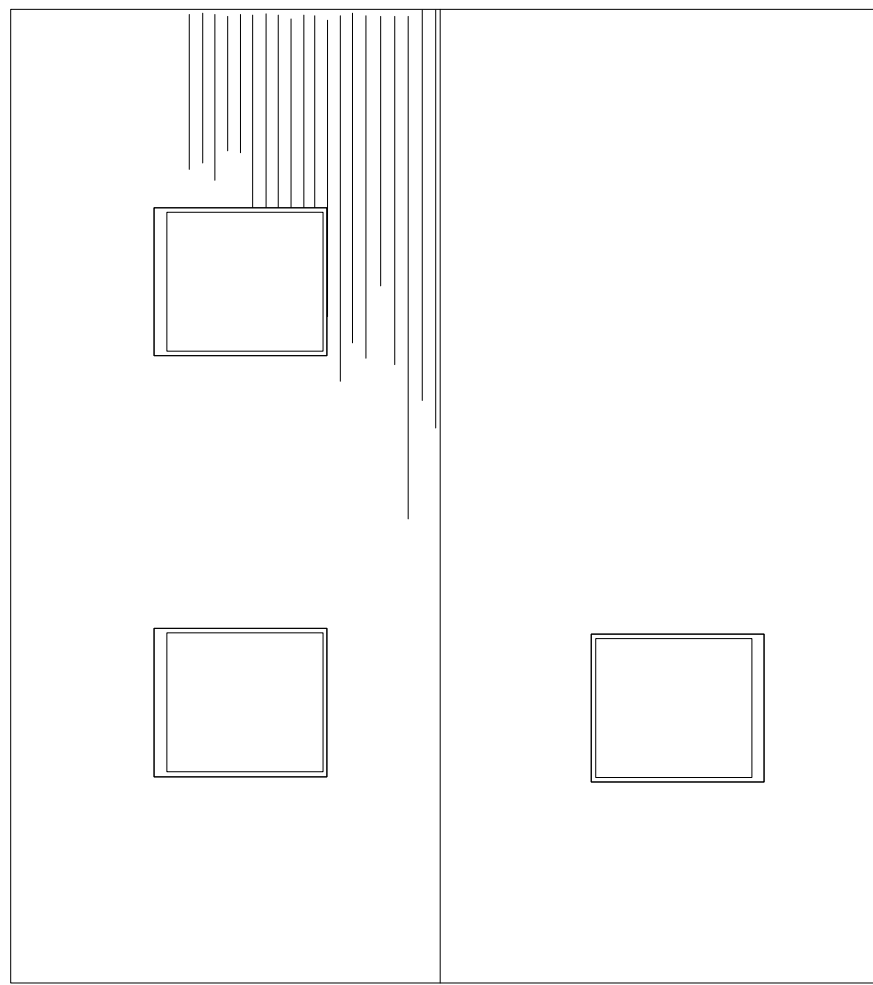

Roof Plan

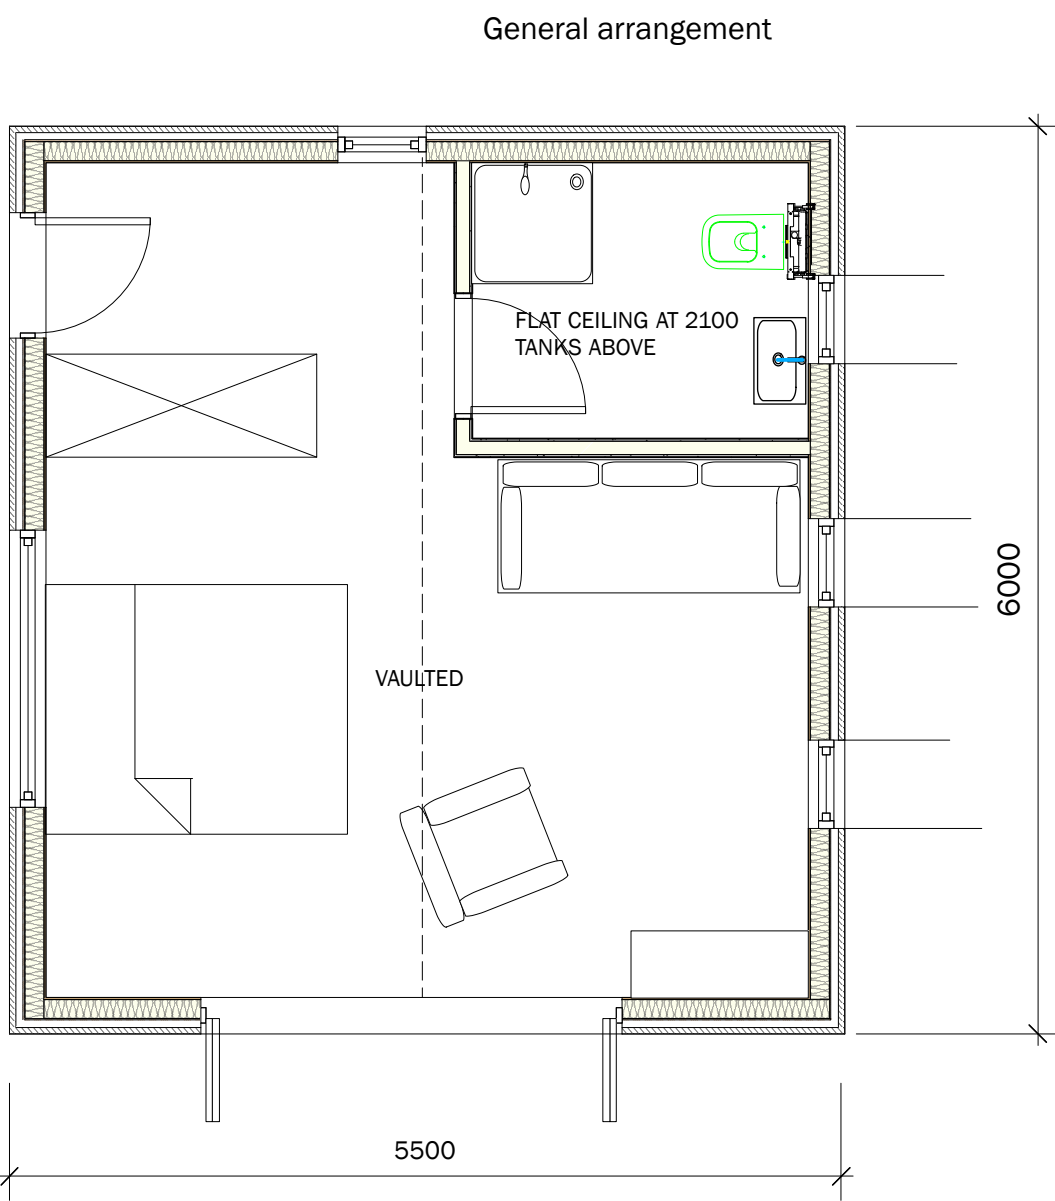

General arrangement

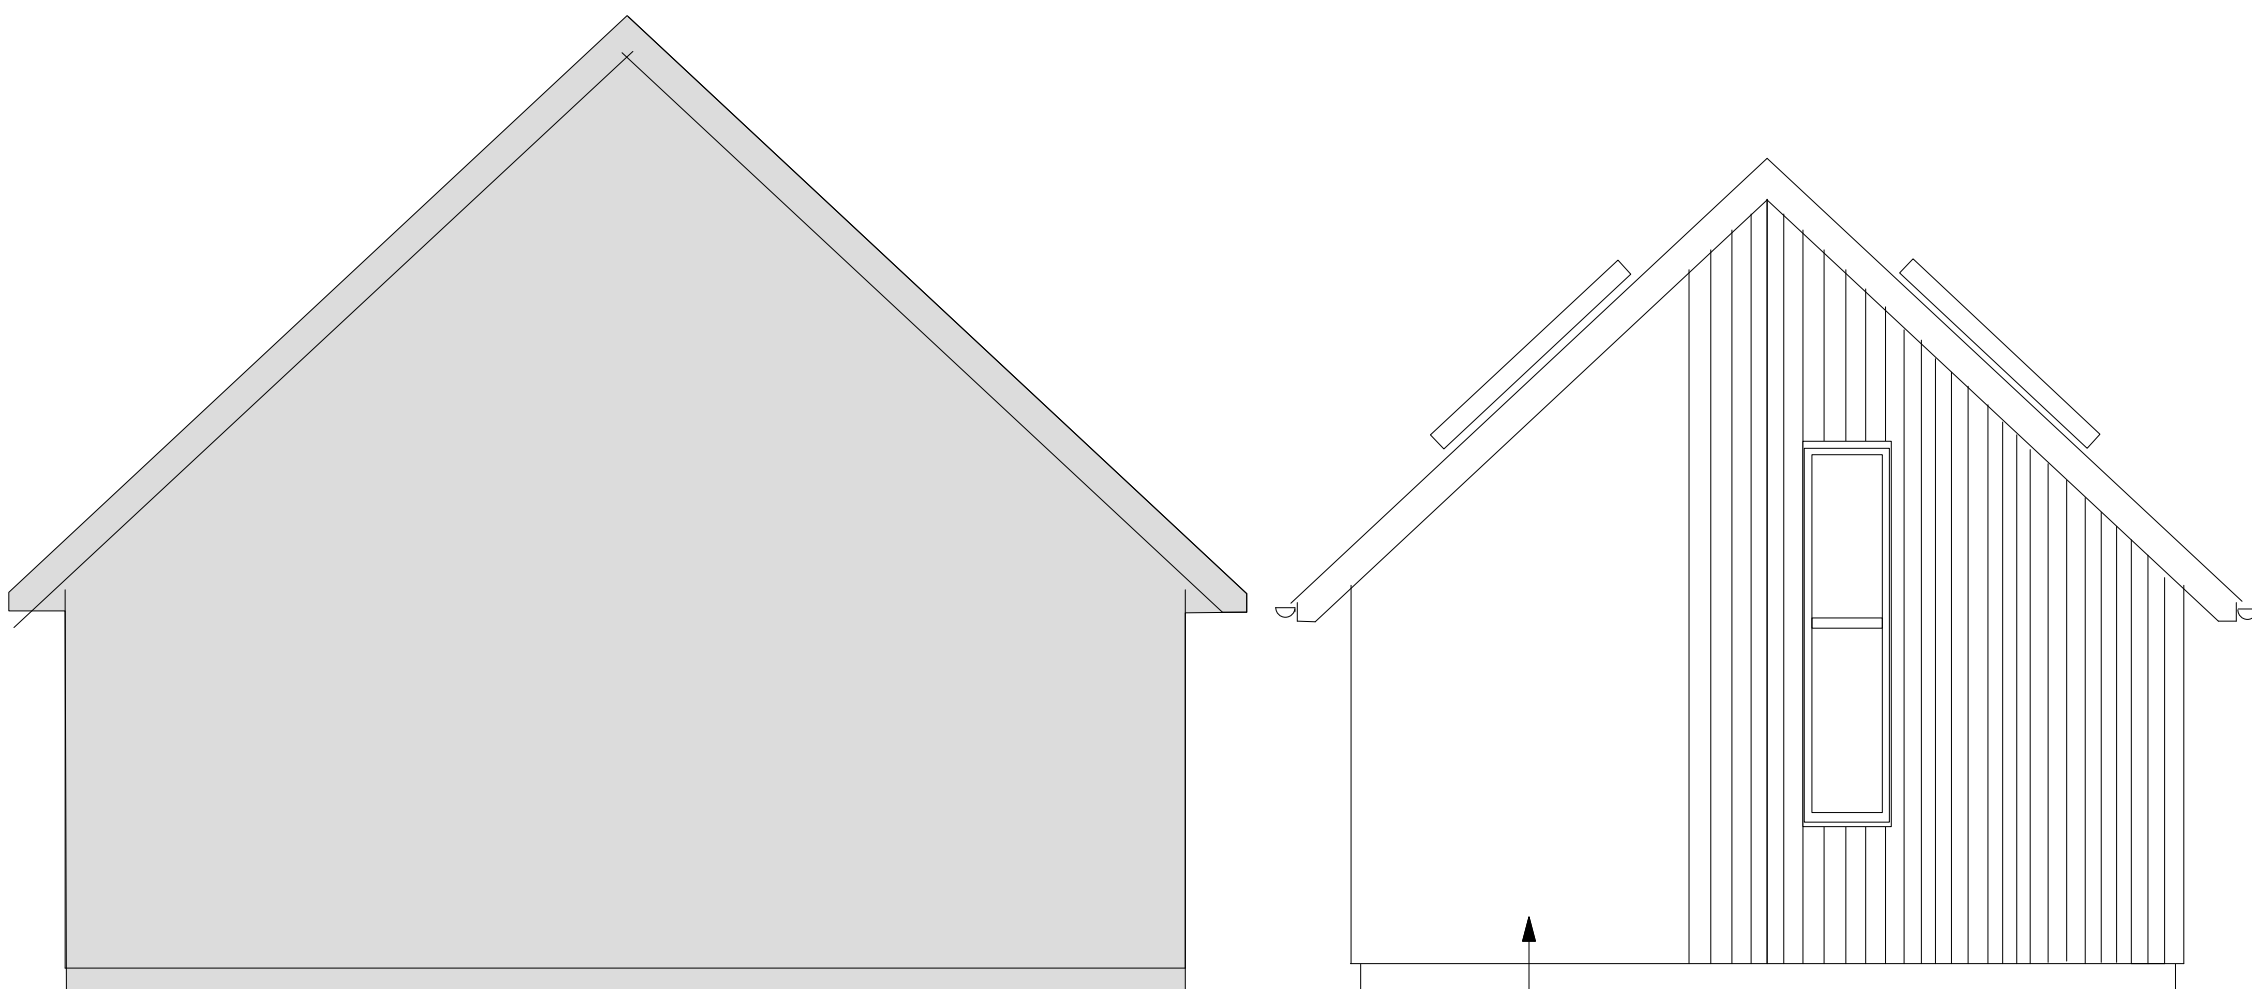

West elevation
5500

white painted render

St Helier Annexe

Location	St Helier Aldingbourne PO20 3TE
Drawing	Proposed residential annexe to replace existing garage
Date	21/09/2020
Scale	1:50 @ A1
Drawing No	DD/SH/3.1
Cd file	iMac

© Copyright Wyatt Design and Build 2020



wyatt
design&build

01243 576147
0780 221 8751