


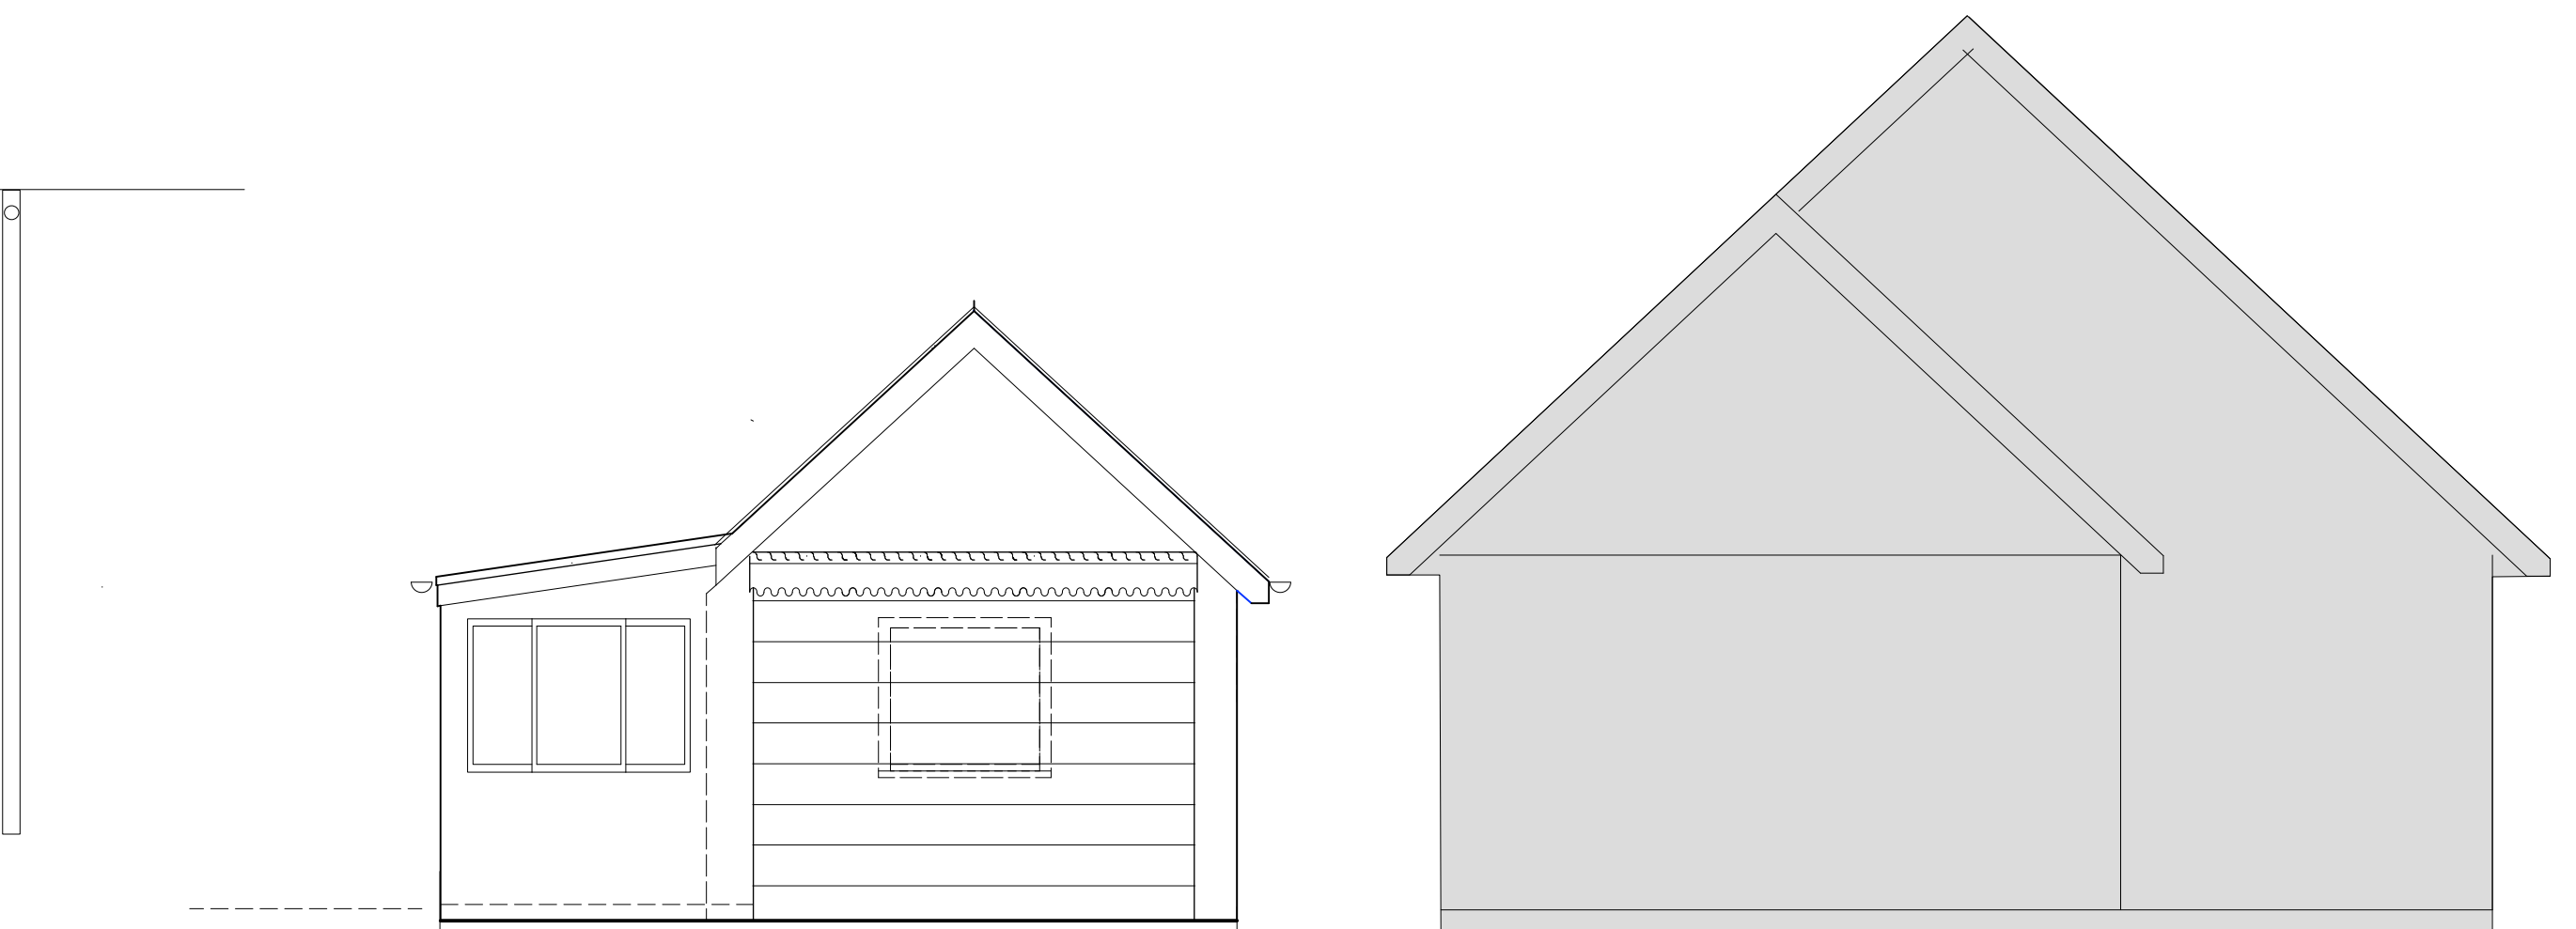


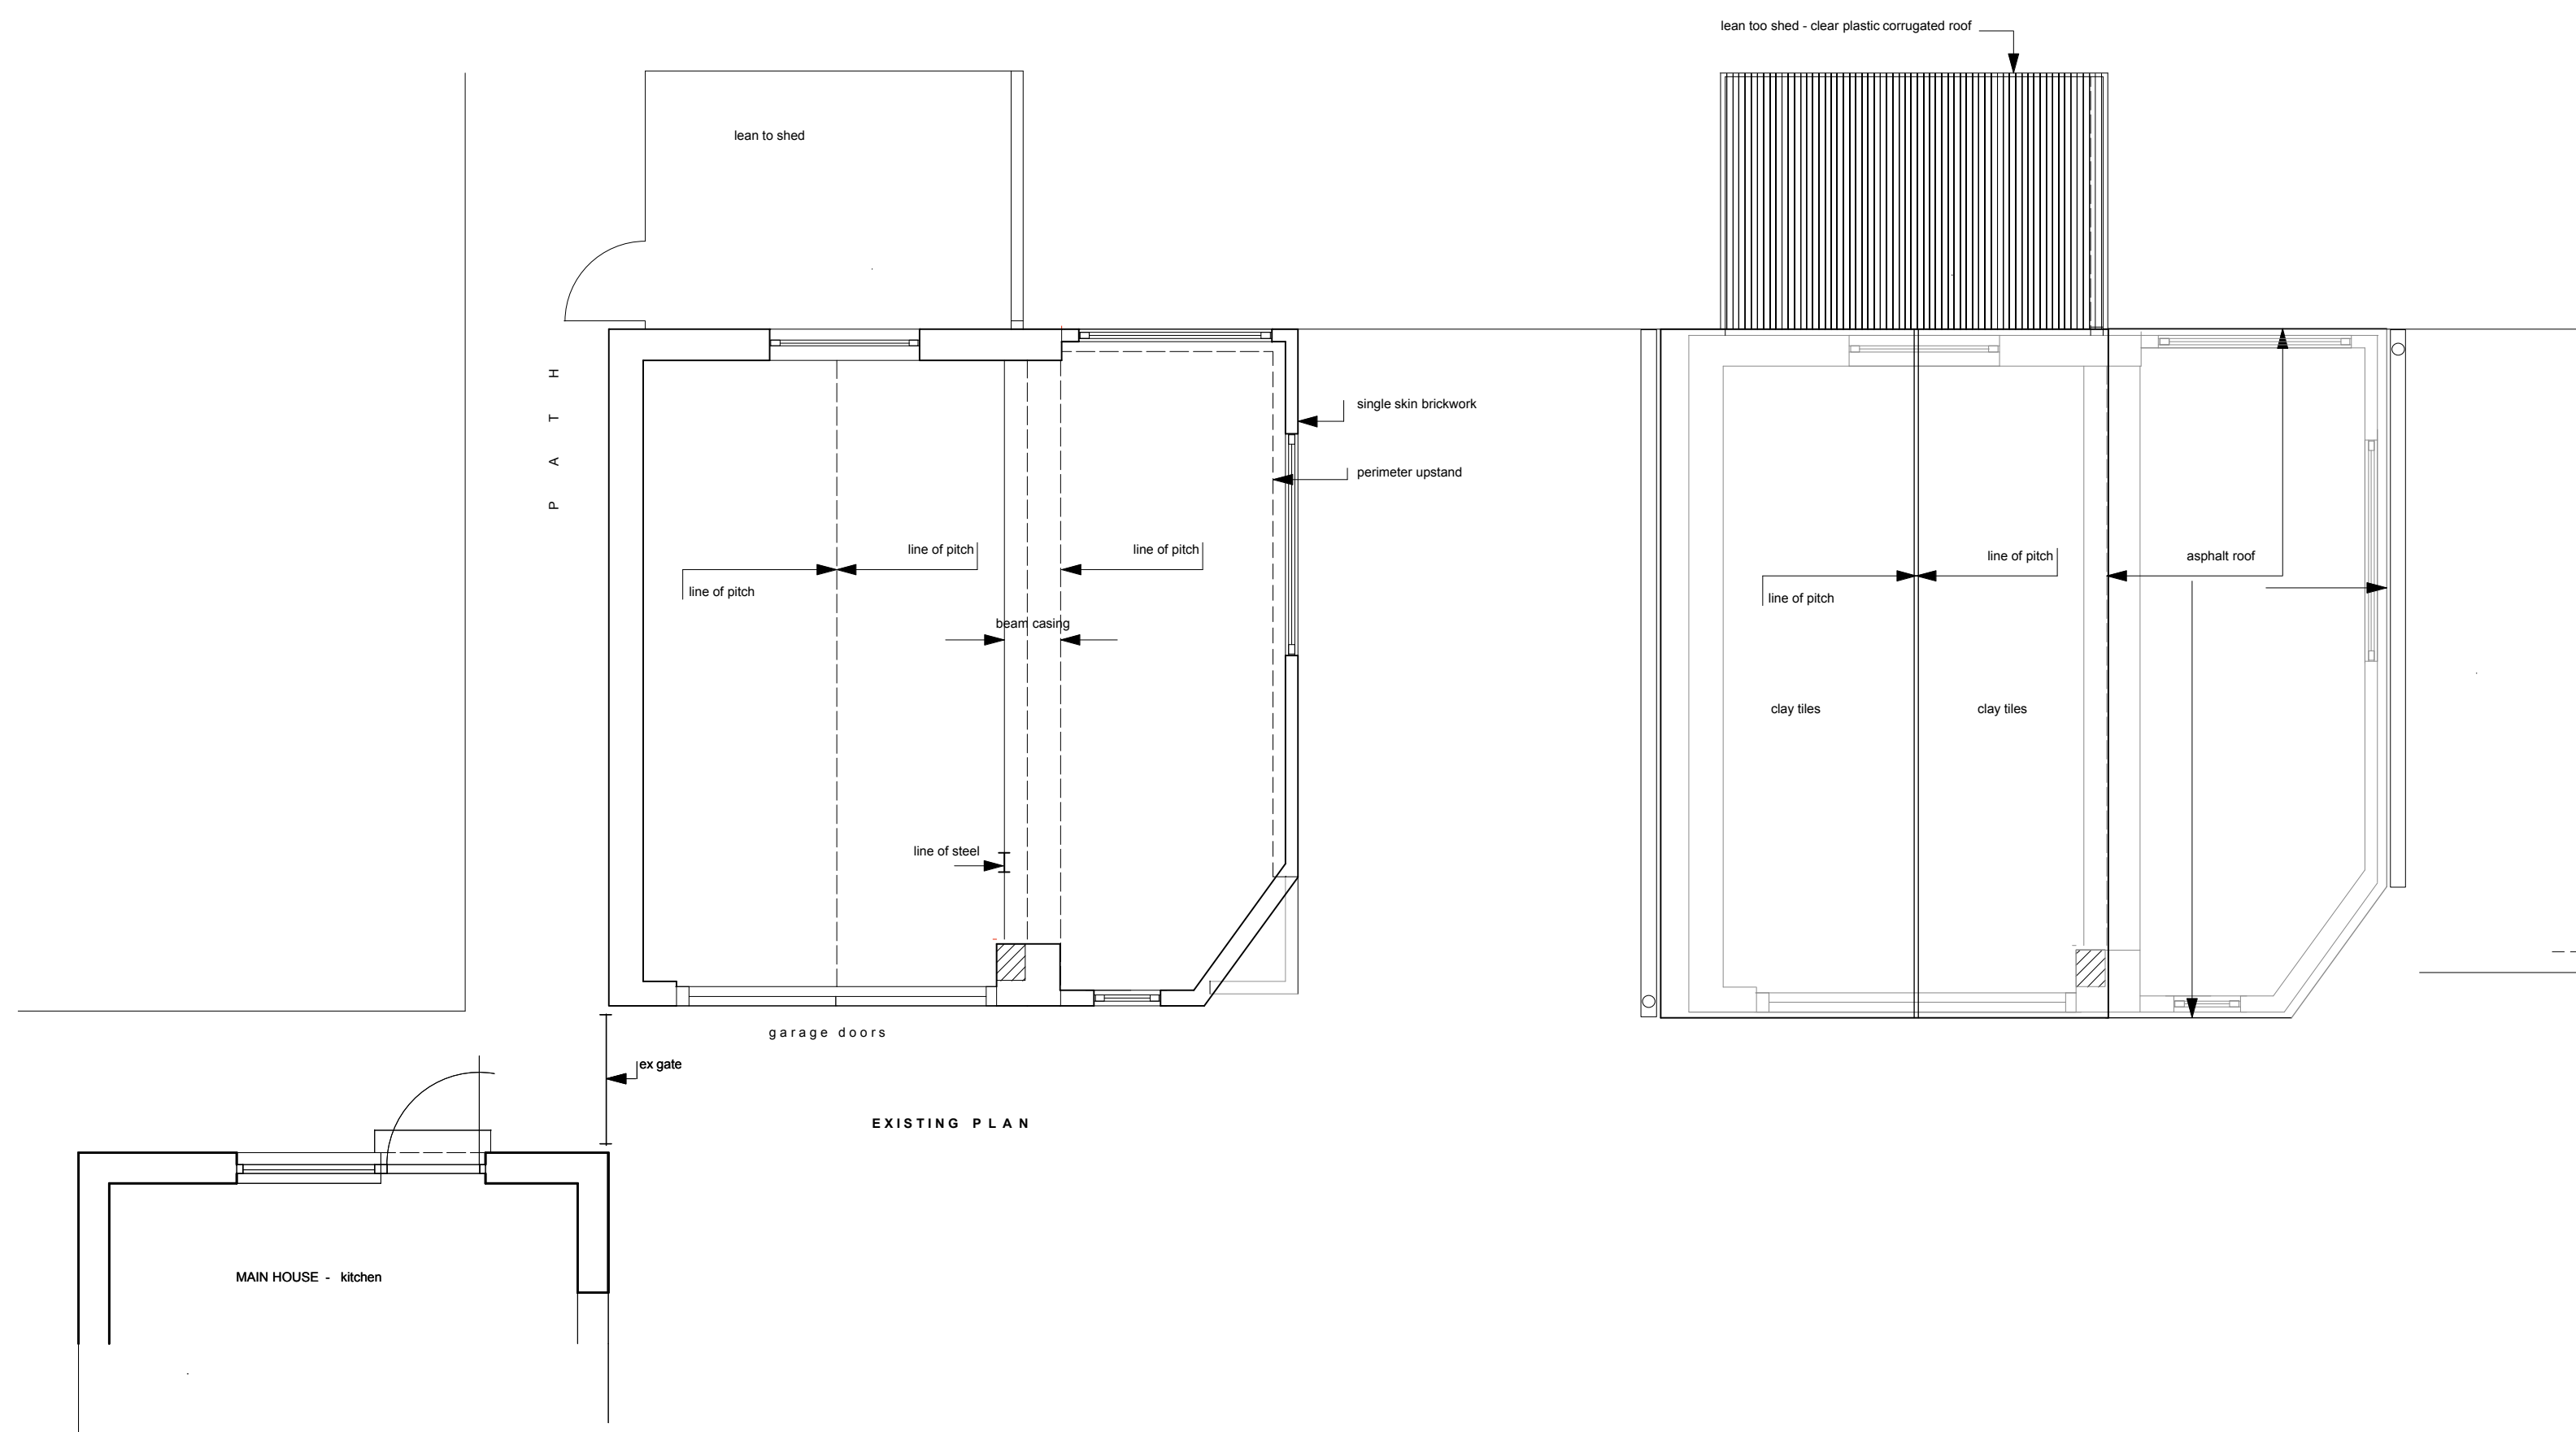


East elevation

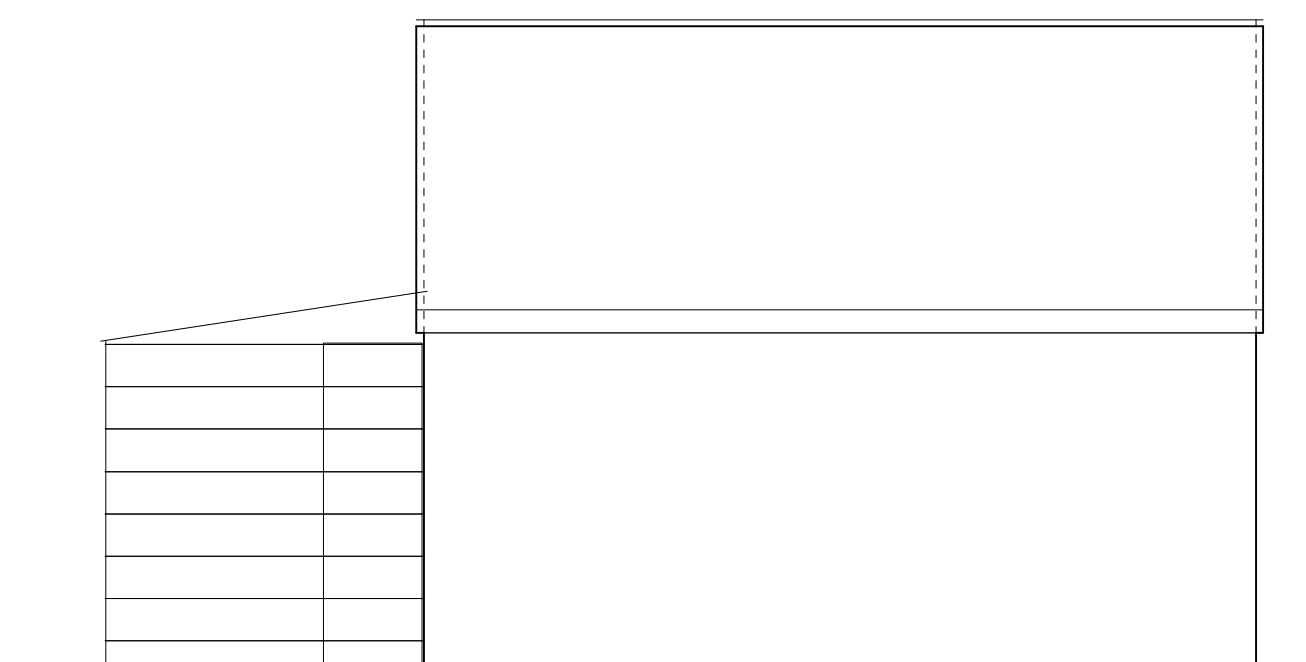

South elevation

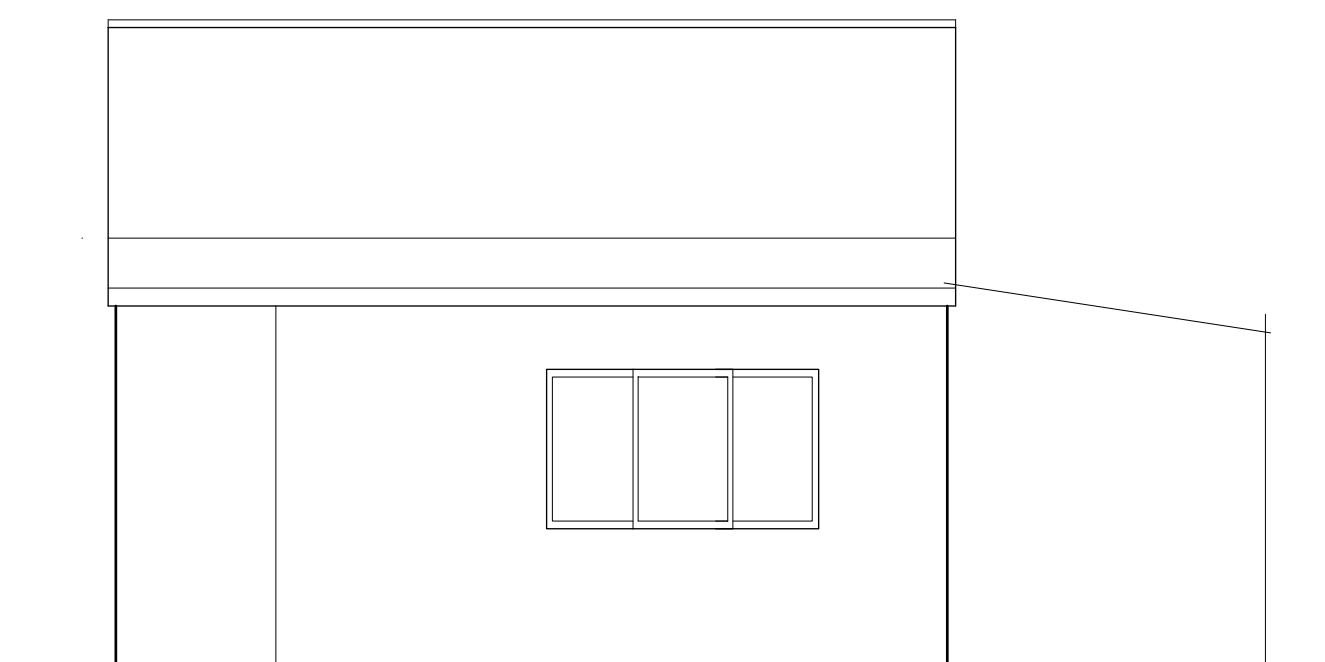

North elevation

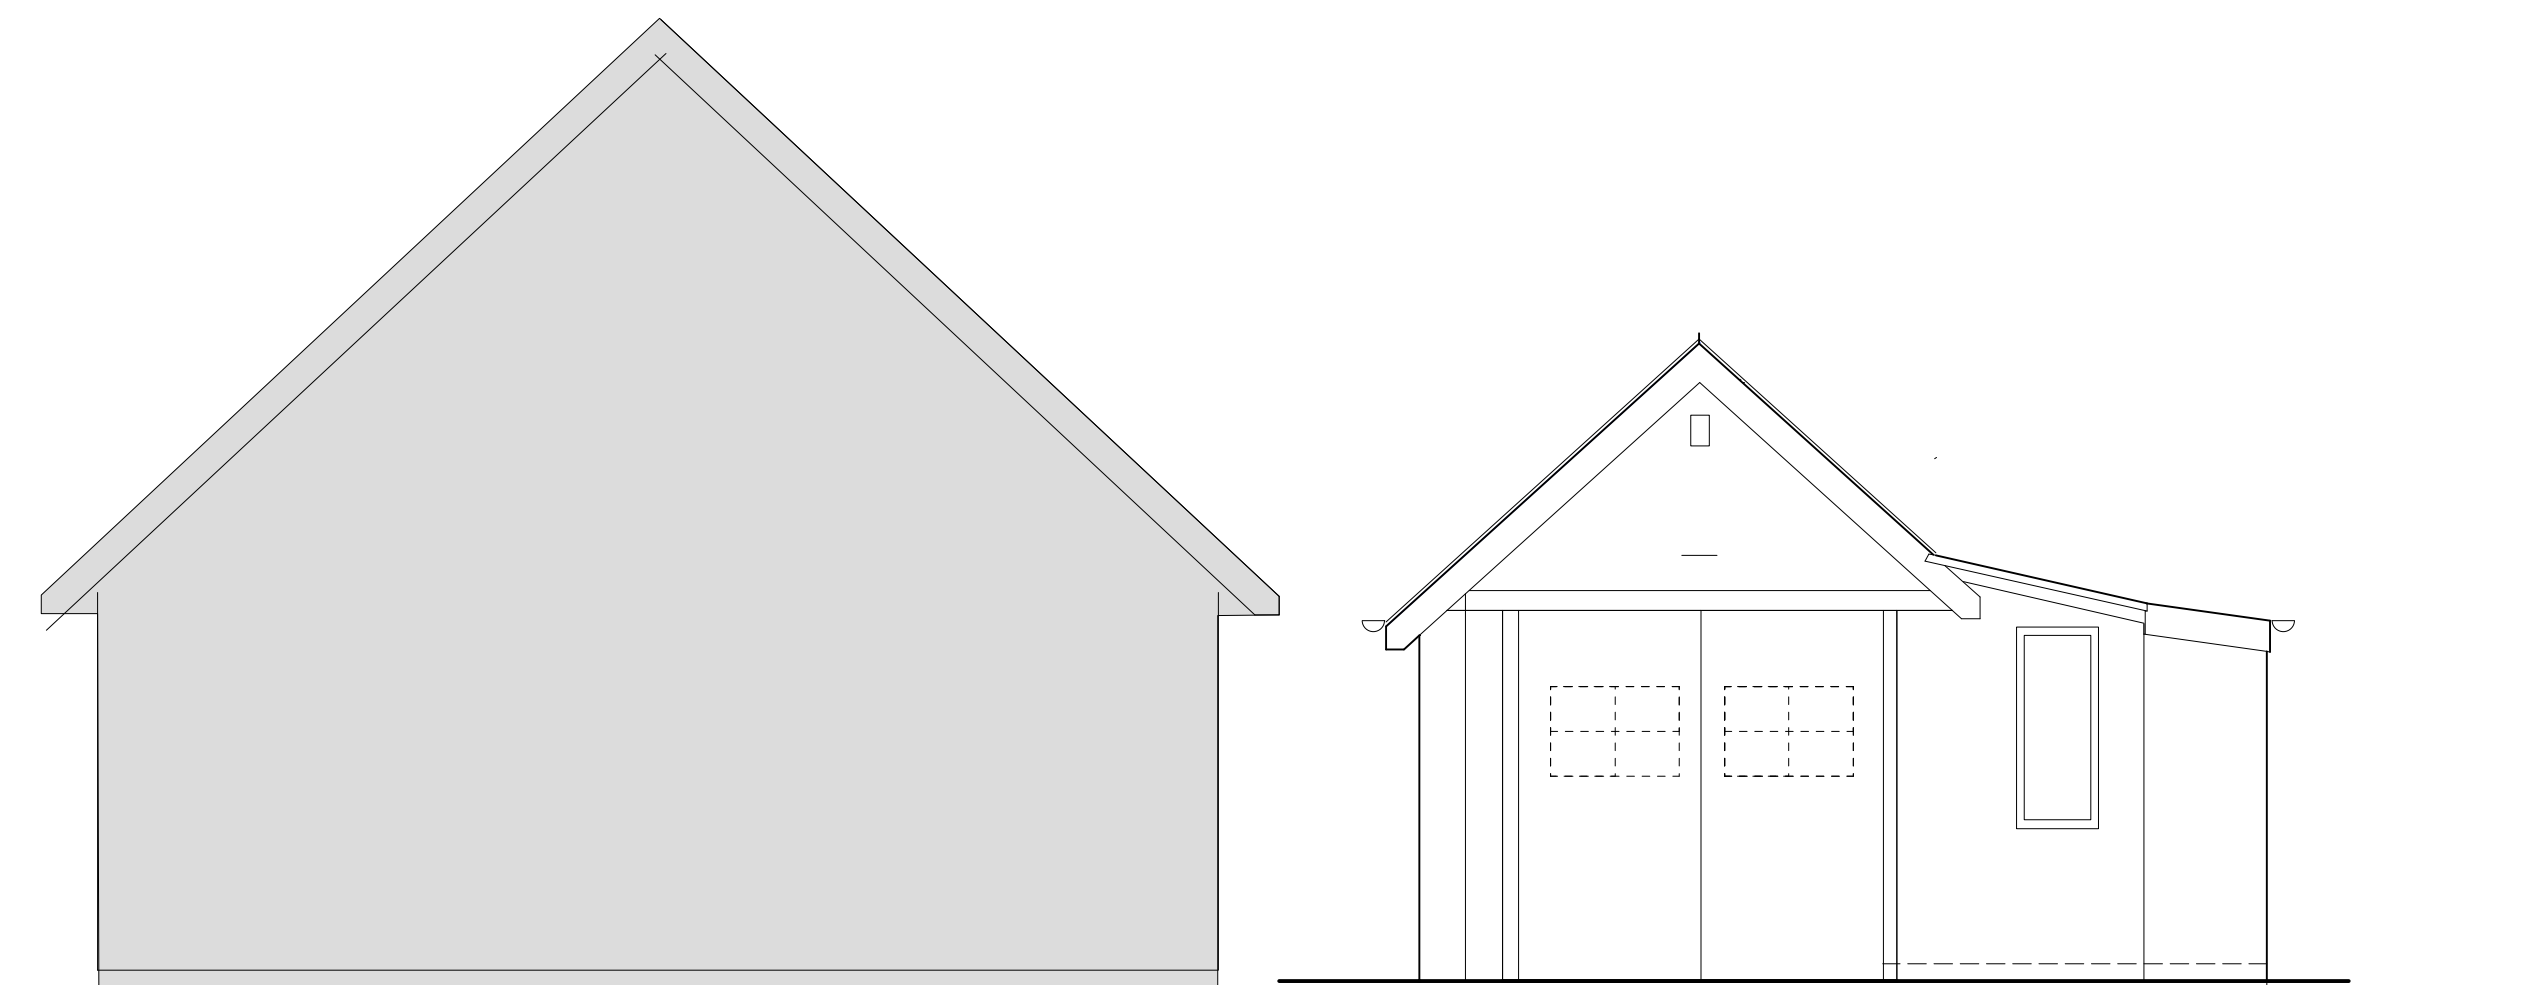

West elevation

St Helier Annexe

Location	St Helier Aldingbourne PO20 3TE
Drawing	Existing garage and store
Date	21/09/2020
Scale	1:50 @ A1
Drawing No	DD/SH/40
Cd file	iMac
© Copyright Wyatt Design and Build 2020	



wyatt
design&build

01243 576147
0780 221 8751