


Ground floor extension to be demolished and rebuilt with new works

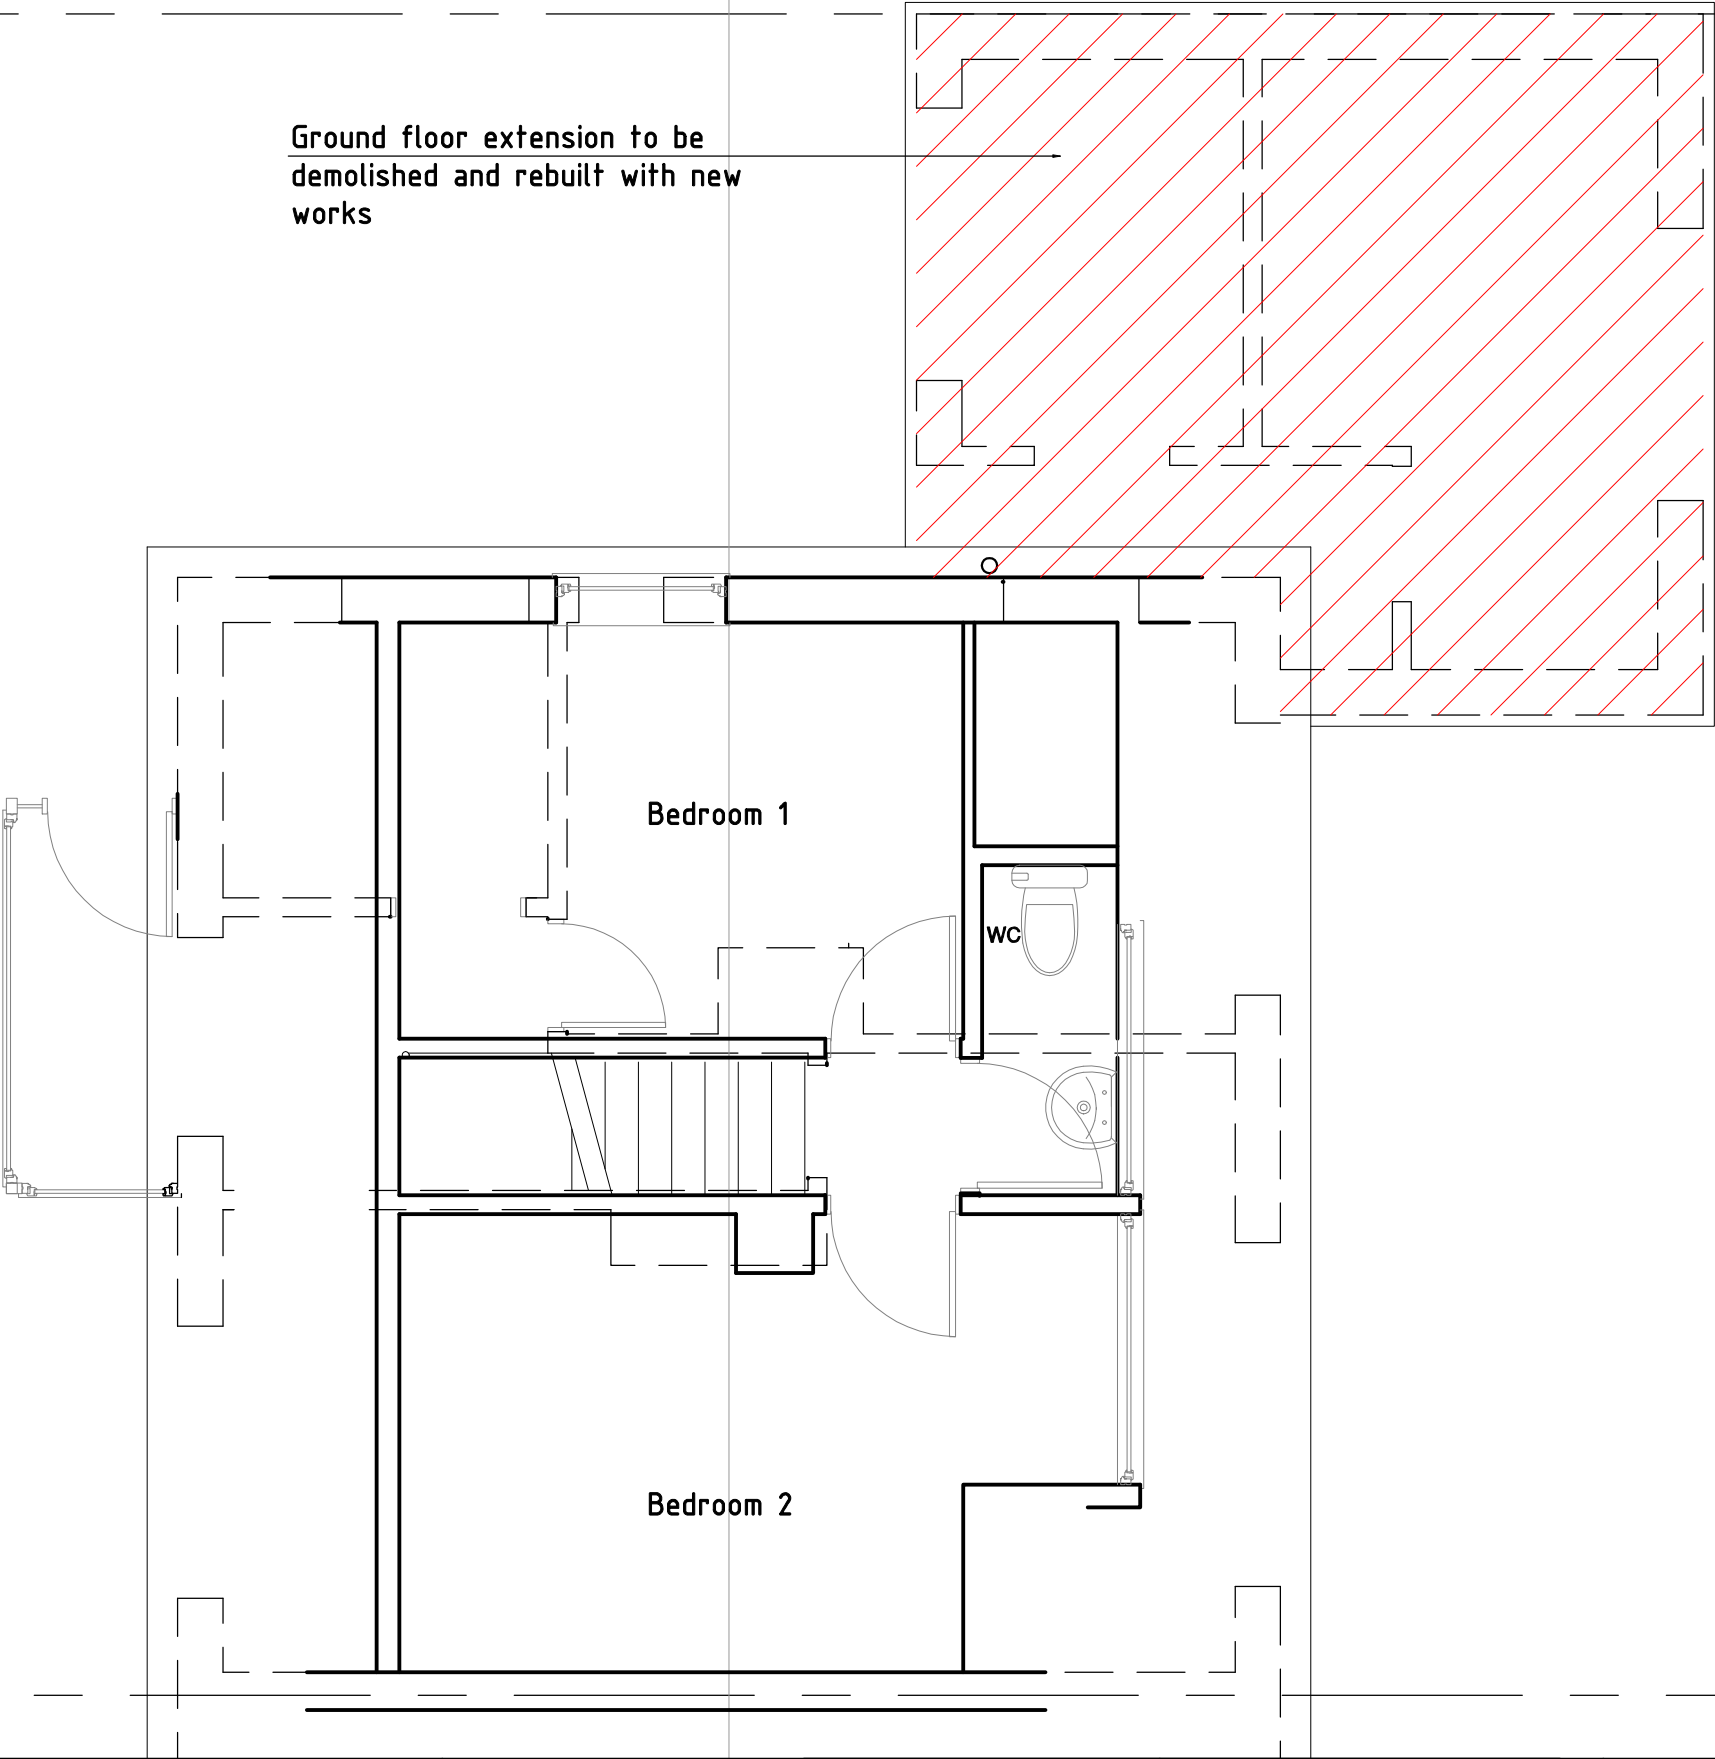

© Construction Design Projects
These drawings are not to be copied or distributed to third parties without the written consent of Construction Design Projects

project	26 Meadow way, Westergate, West sussex, PO20 3QT		drawn by	bf.sales	date	June 2021	job No	Drg No		Architectural , Civil & Structural Draughting Services
	Proposed new extension		checked by	bf.sales	date	June 2021	2134	03		
drawing title		Existing First Floor Plan		scale	1:50	rev	-			6 Tukes Avenue, Bridgemark Gosport, Hampshire, PO13 0SE tel 01329 311671 tel 07956 065421 Bernie_cdp100@hotmail.com