


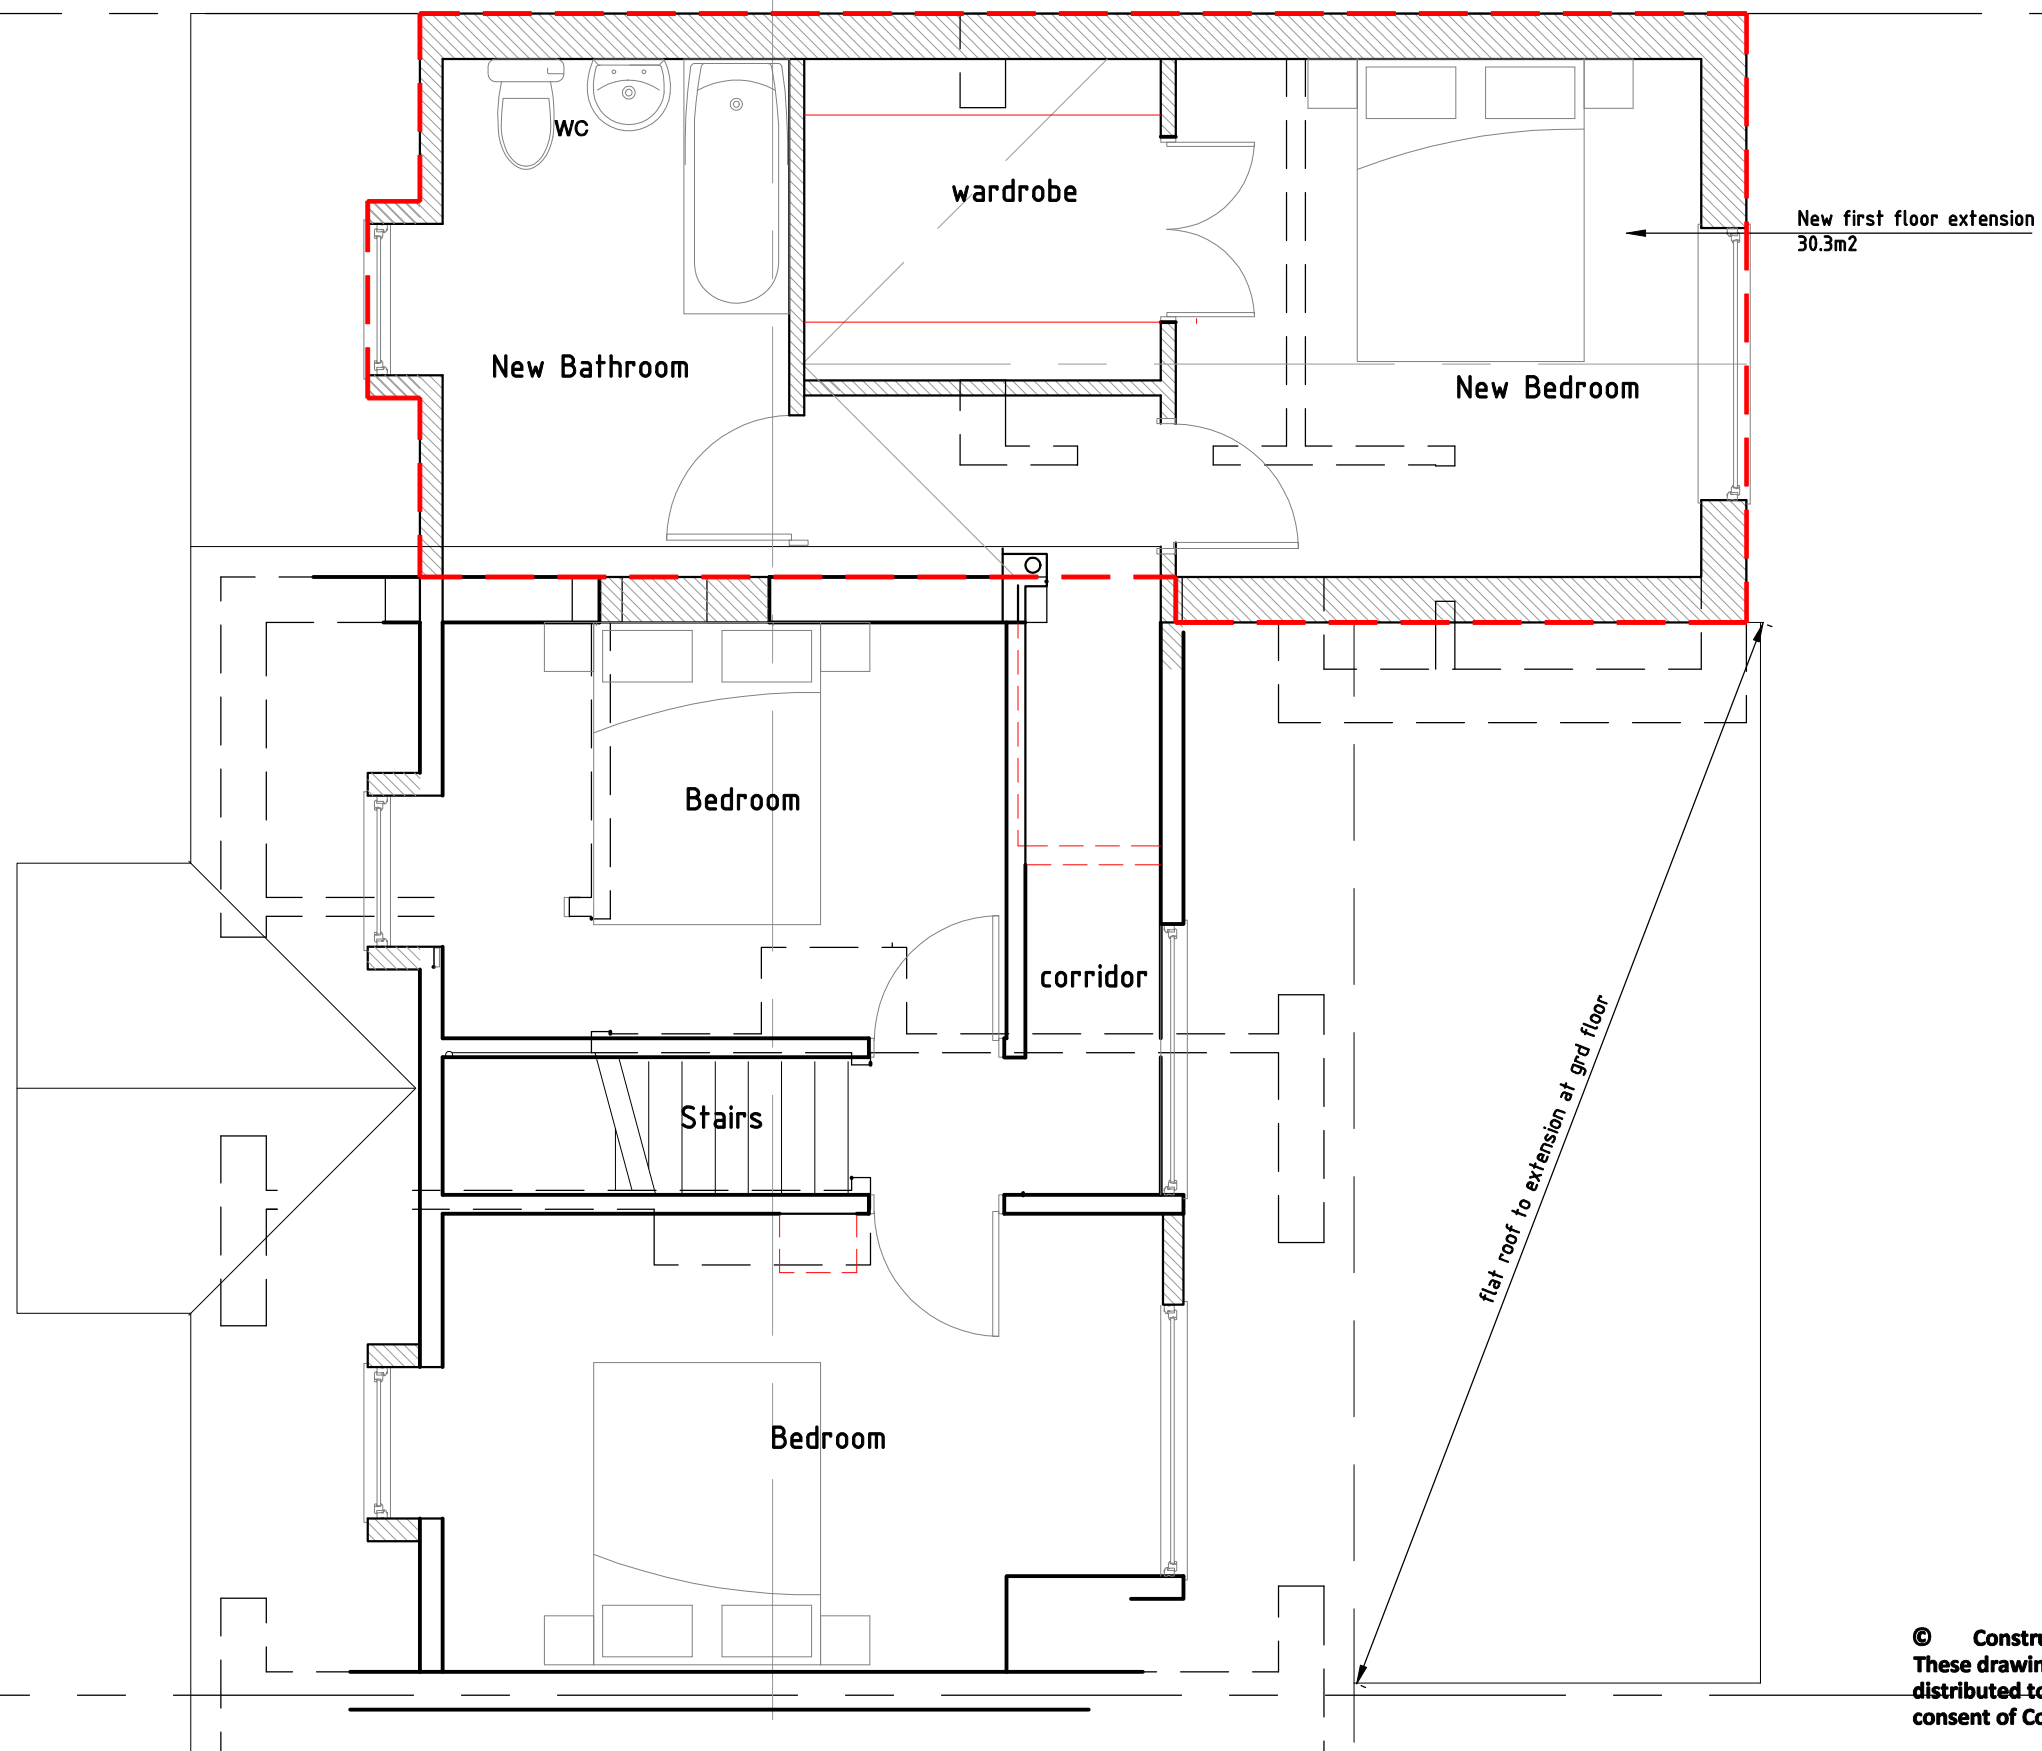

© Construction Design Projects
 These drawings are not to be copied or
 distributed to third parties without the written
 consent of Construction Design Projects

project 26 Meadow way, Westergate, West sussex, PO20 3QT Proposed new extension		drawn by bf.sales		date June 2021		job No		Drg No		 PROJECTS Architectural , Civil & Structural Draughting Services 6 Tukes Avenue, Bridgemarky Gosport, Hampshire, PO13 0SE tel 01329 311671 tel 07956 065421 Bernie_cdp100@hotmail.com
drawing title Proposed First Floor Plan		checked by bf.sales		date June 2021		2134		06		
		scale 1:50		rev						