



NORTH

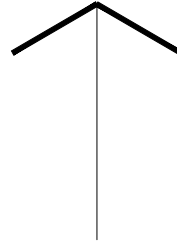

Existing Ground floor extension to be demolished and rebuild as part of new works, gross floor area = 21.9m2

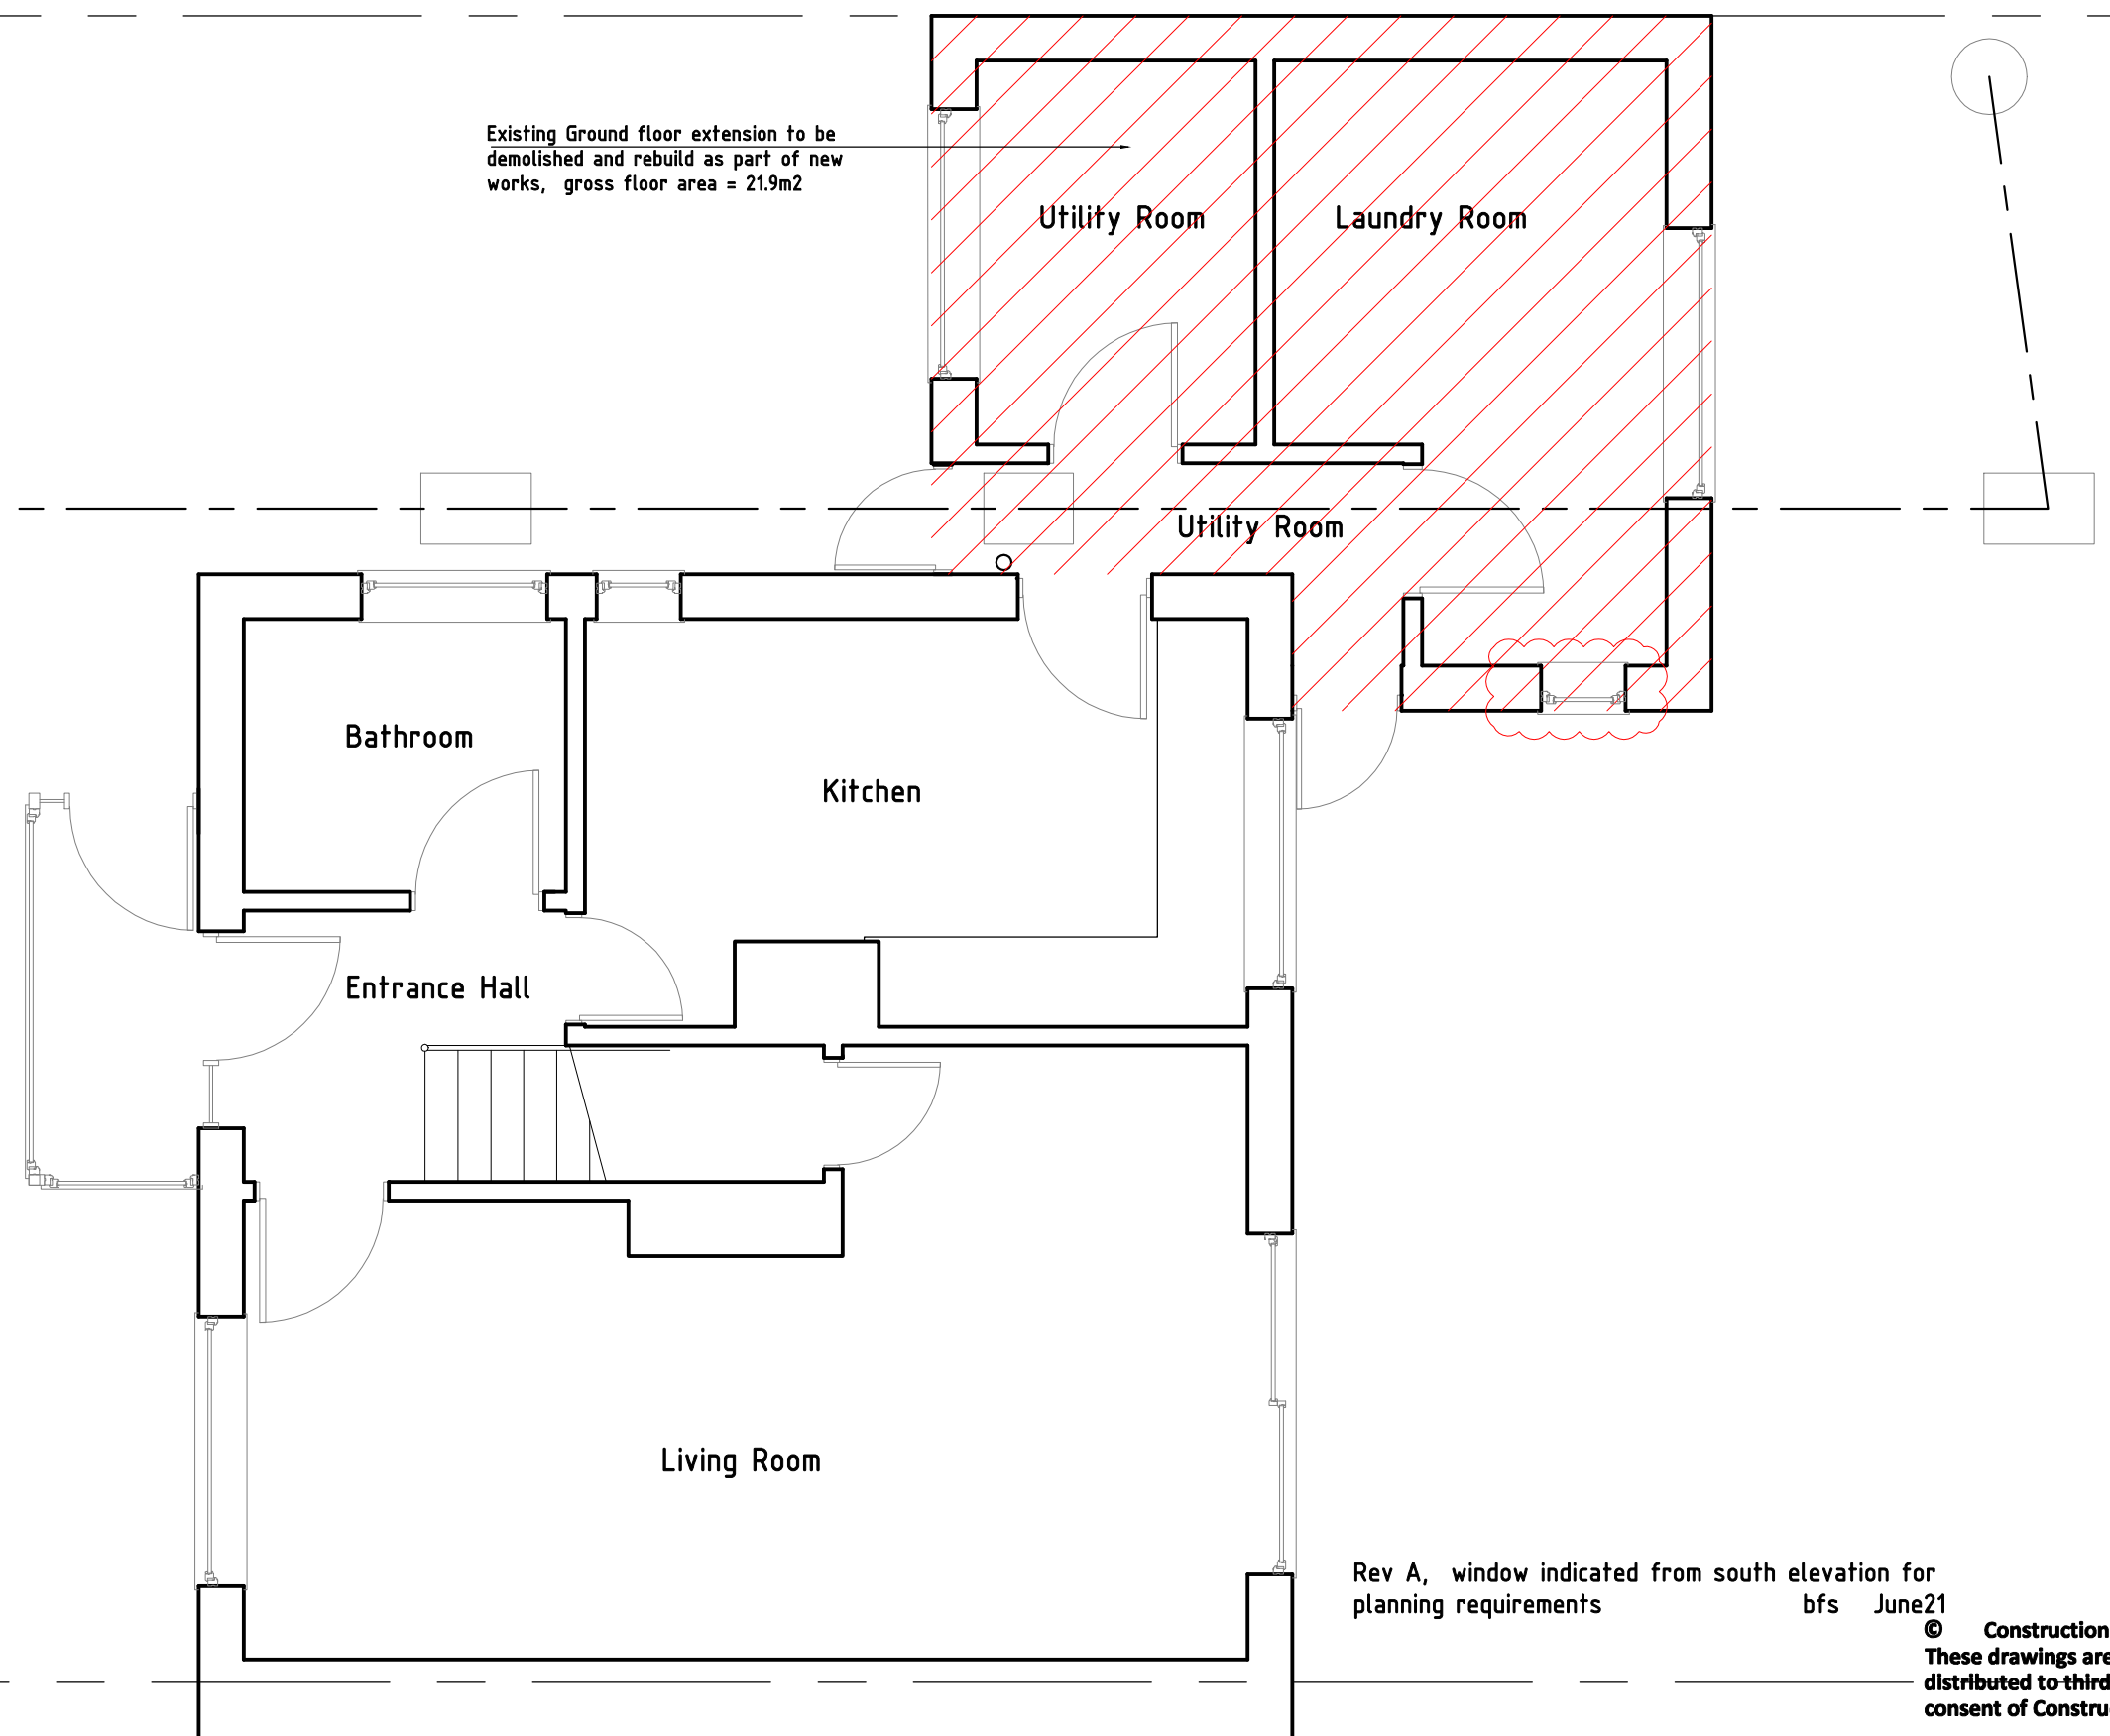

Rev A, window indicated from south elevation for planning requirements
bfs June21

© Construction Design Projects
These drawings are not to be copied or distributed to third parties without the written consent of Construction Design Projects

project 26 Meadow way, Westergate, West sussex, PO20 3QT Proposed new extension		drawn by bf.sales		date June 2021		job No		Drg No		 Architectural , Civil & Structural Draughting Services 6 Tukes Avenue, Bridgeman Gosport, Hampshire, PO13 oSE tel 01329 311671 tel 07956 065421 Bernie_cdp100@hotmail.com
drawing title Existing Ground Floor Plan		checked by bf.sales		date June 2021		2134		02		
		scale 1:50		rev A						