


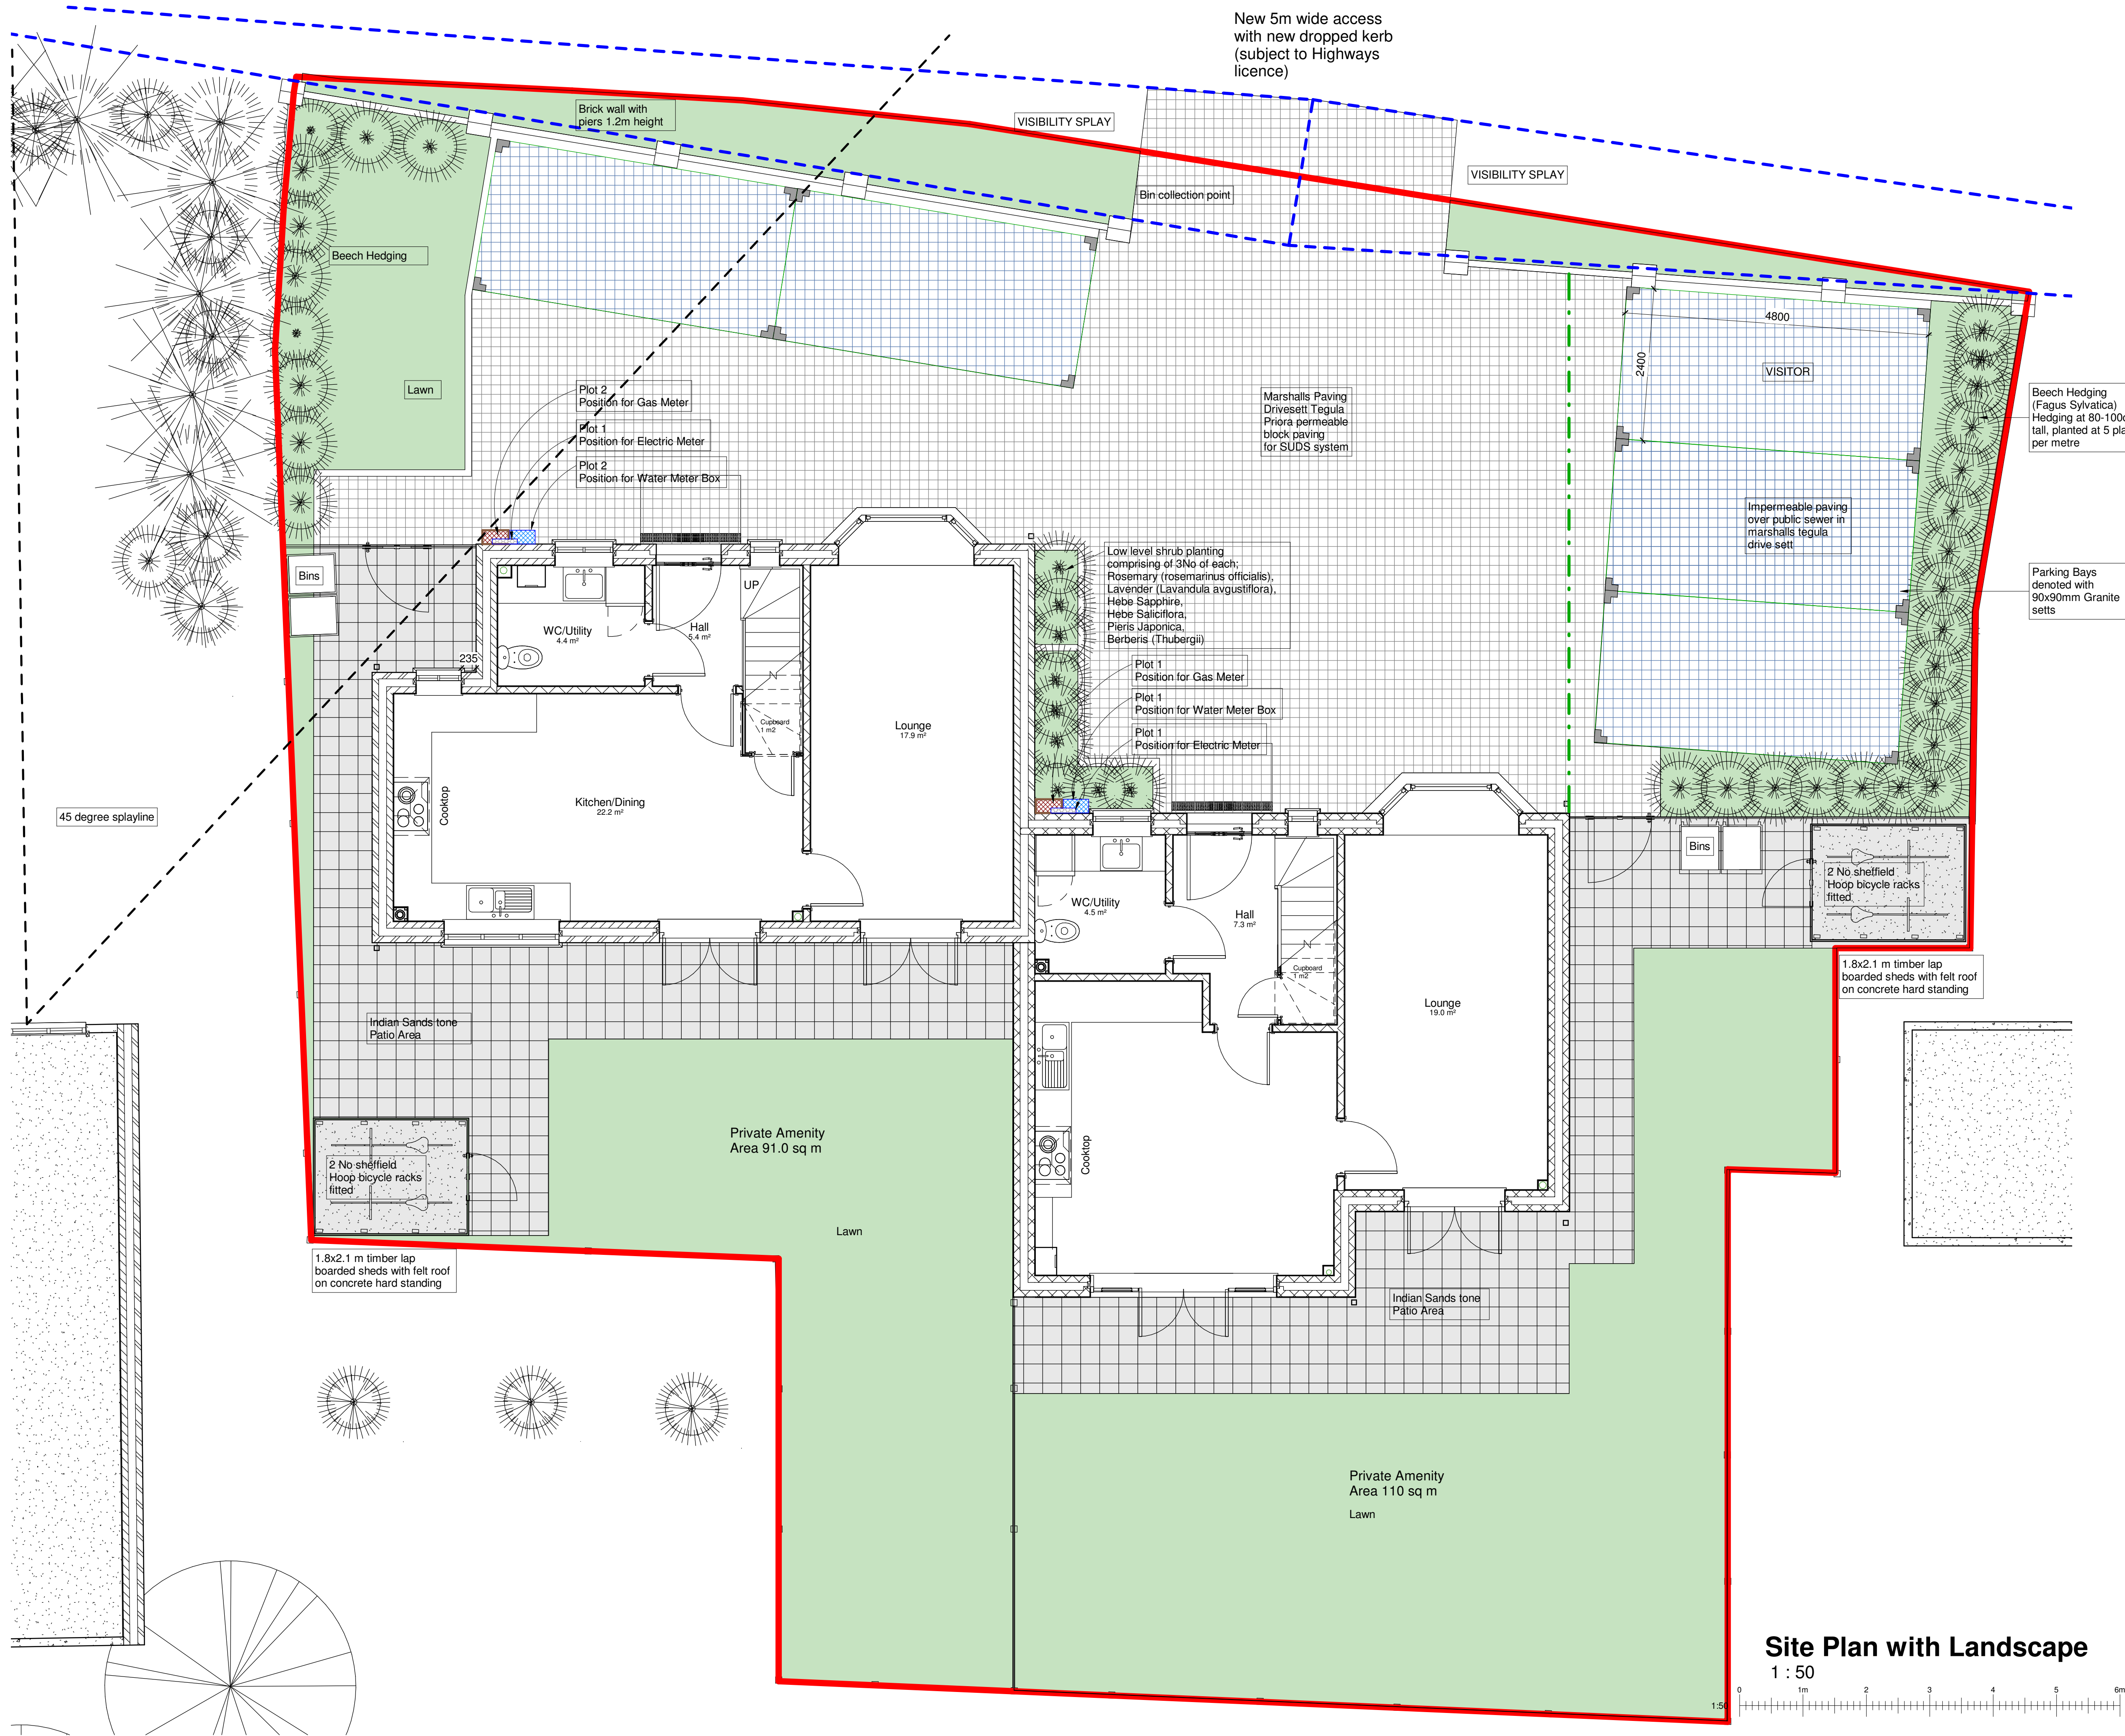

5	Minor amendments to Plot 2 layout	JF	SLH	04.04.18
4	Minor amendments to floor plans for reissue for planning	JF	SLH	26.02.18
3	Water Meter Position added	JF	JG	25.01.18
2	Gas meter position added	JF	JG	22.01.18
1	Landscape is added	JF	JG	12/01/18

rev	description	drawn	checked	date
revisions				

status: TENDER

This drawing is protected under The Copyright, Designs and Patents Act 1988. Do not scale. Figured dimensions only are to be taken from this drawing. All dimensions are to be checked on site before any work is put in hand. If in doubt, ASK.

Guilfoyle Construction Ltd

The Mill
Ideas Common
Eartham
Chichester
West Sussex
PO18 0NA

T: 01243814728
M: 07881 825519
W: www.guilfoyle.co.uk

improving the built environment



project: Land to rear of Woodgate Farm,
Hook Lane, Woodgate, Chichester,
West Sussex. PO20 3SS

title: Site Plan with Landscape

scale: 1 : 50 @ A1

date: 01/12/18

drawn: JF

checked: JG

job no: 17
drawing no: (01)101
revision: T5