


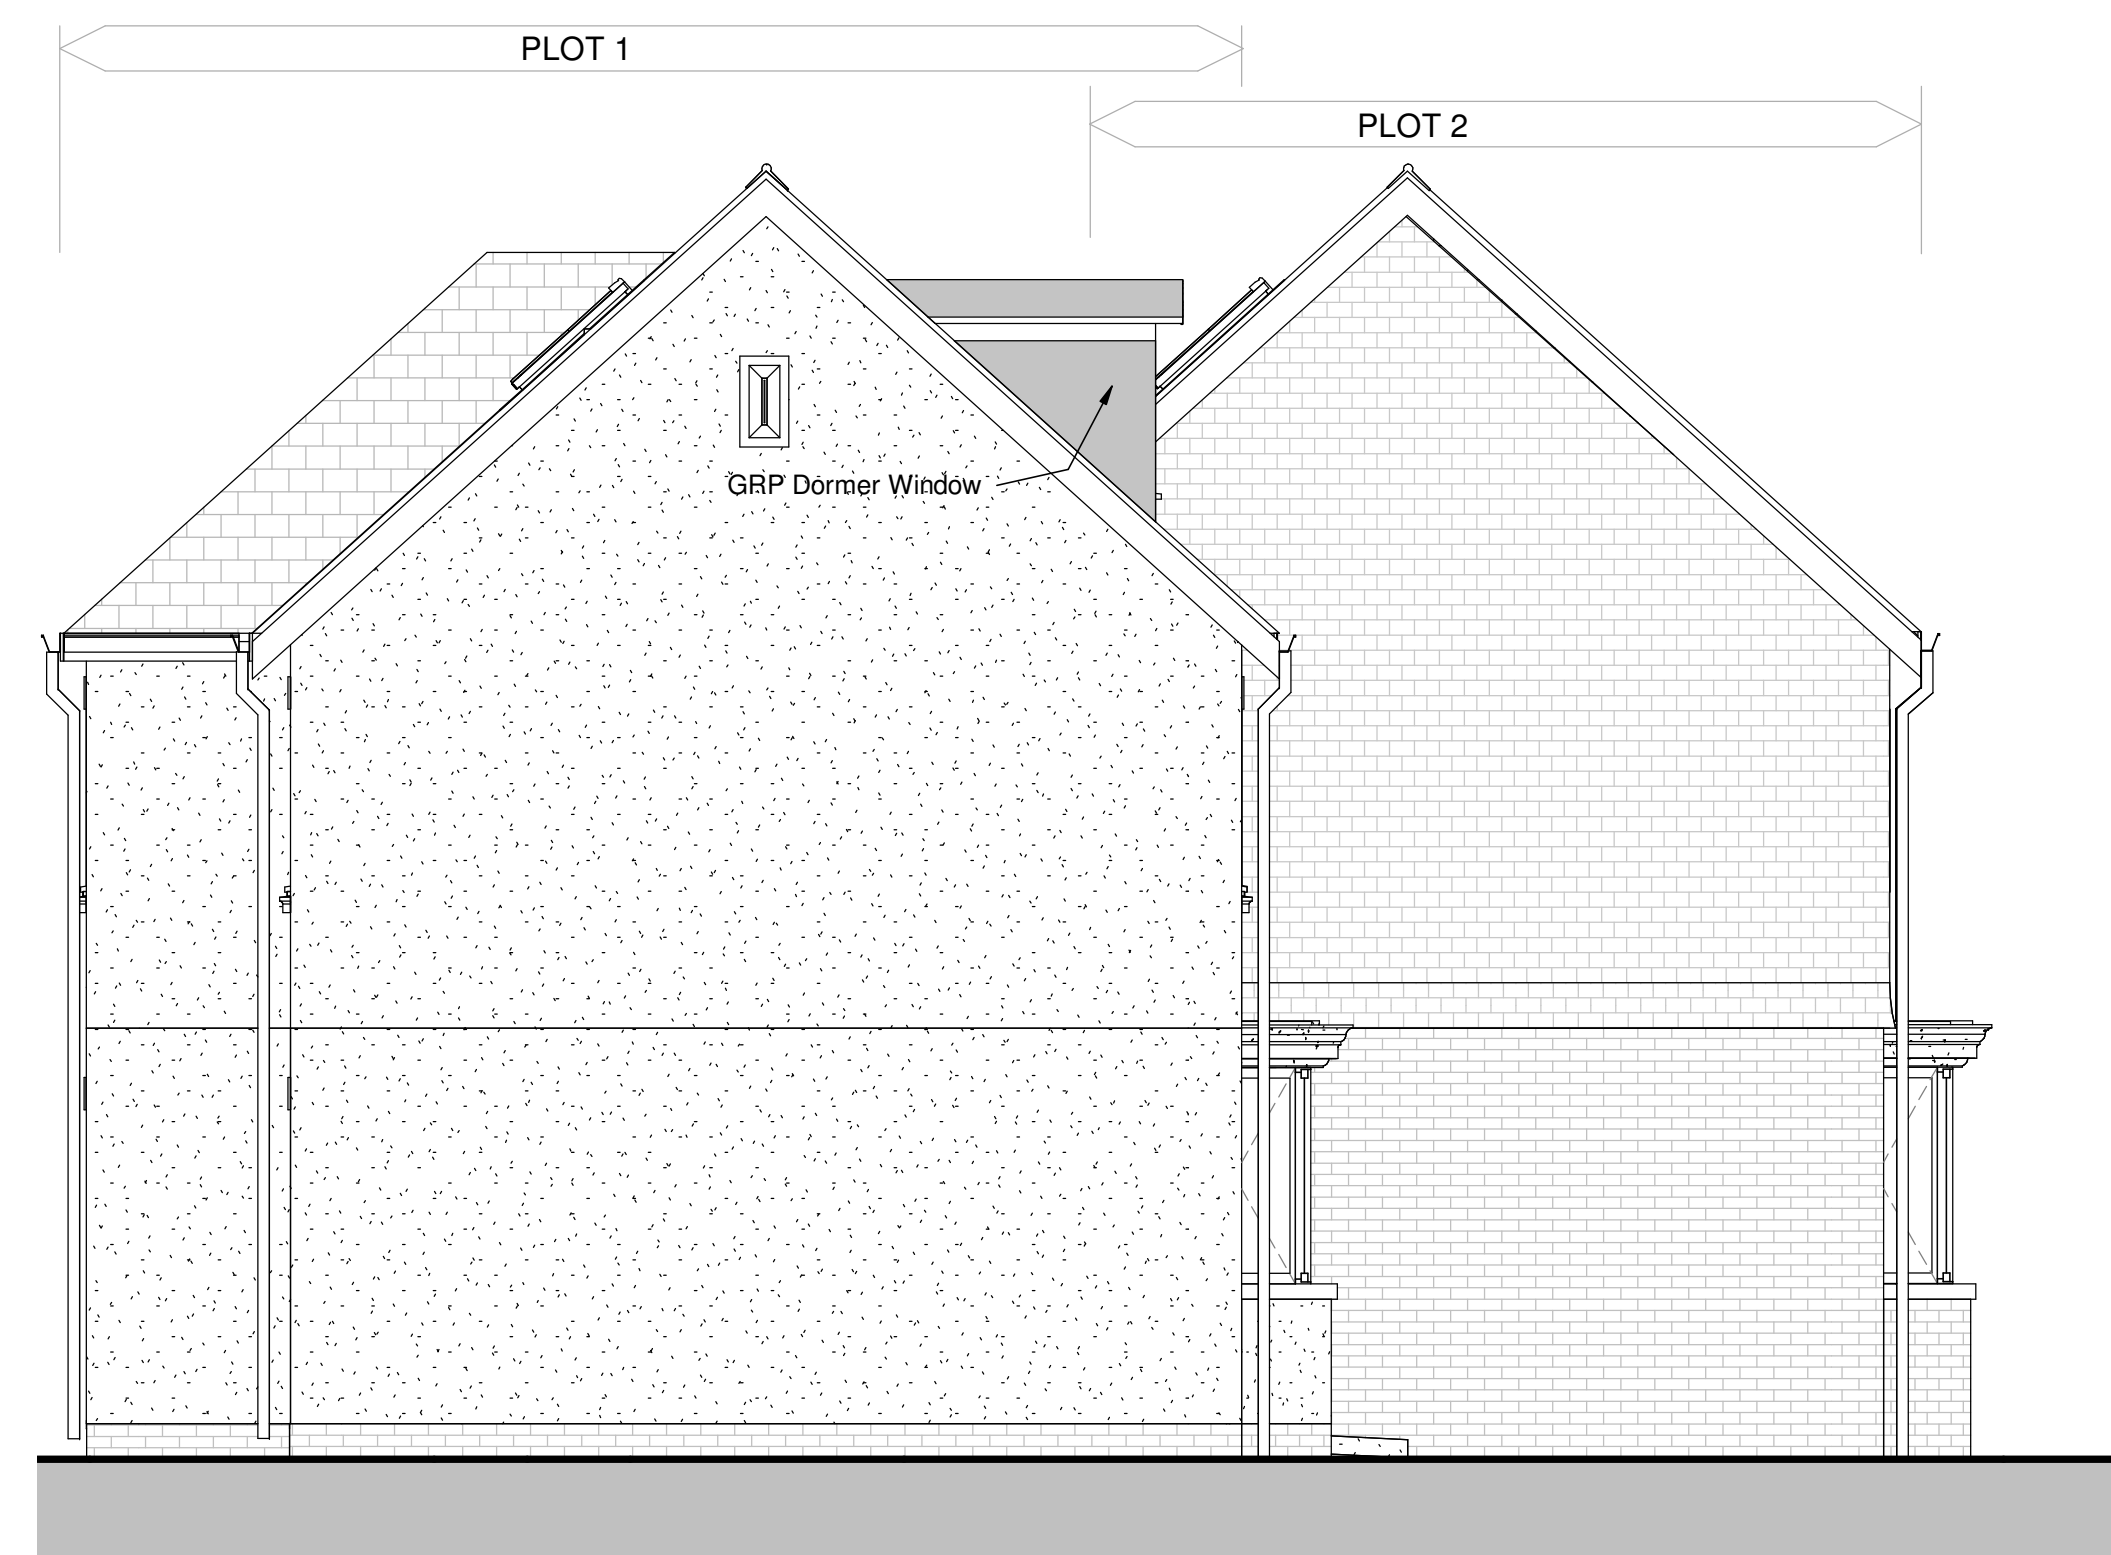


North Elevation_ Planning Amendment

1 : 50




East Elevation_Plot1_Planning Amendment

1 : 50

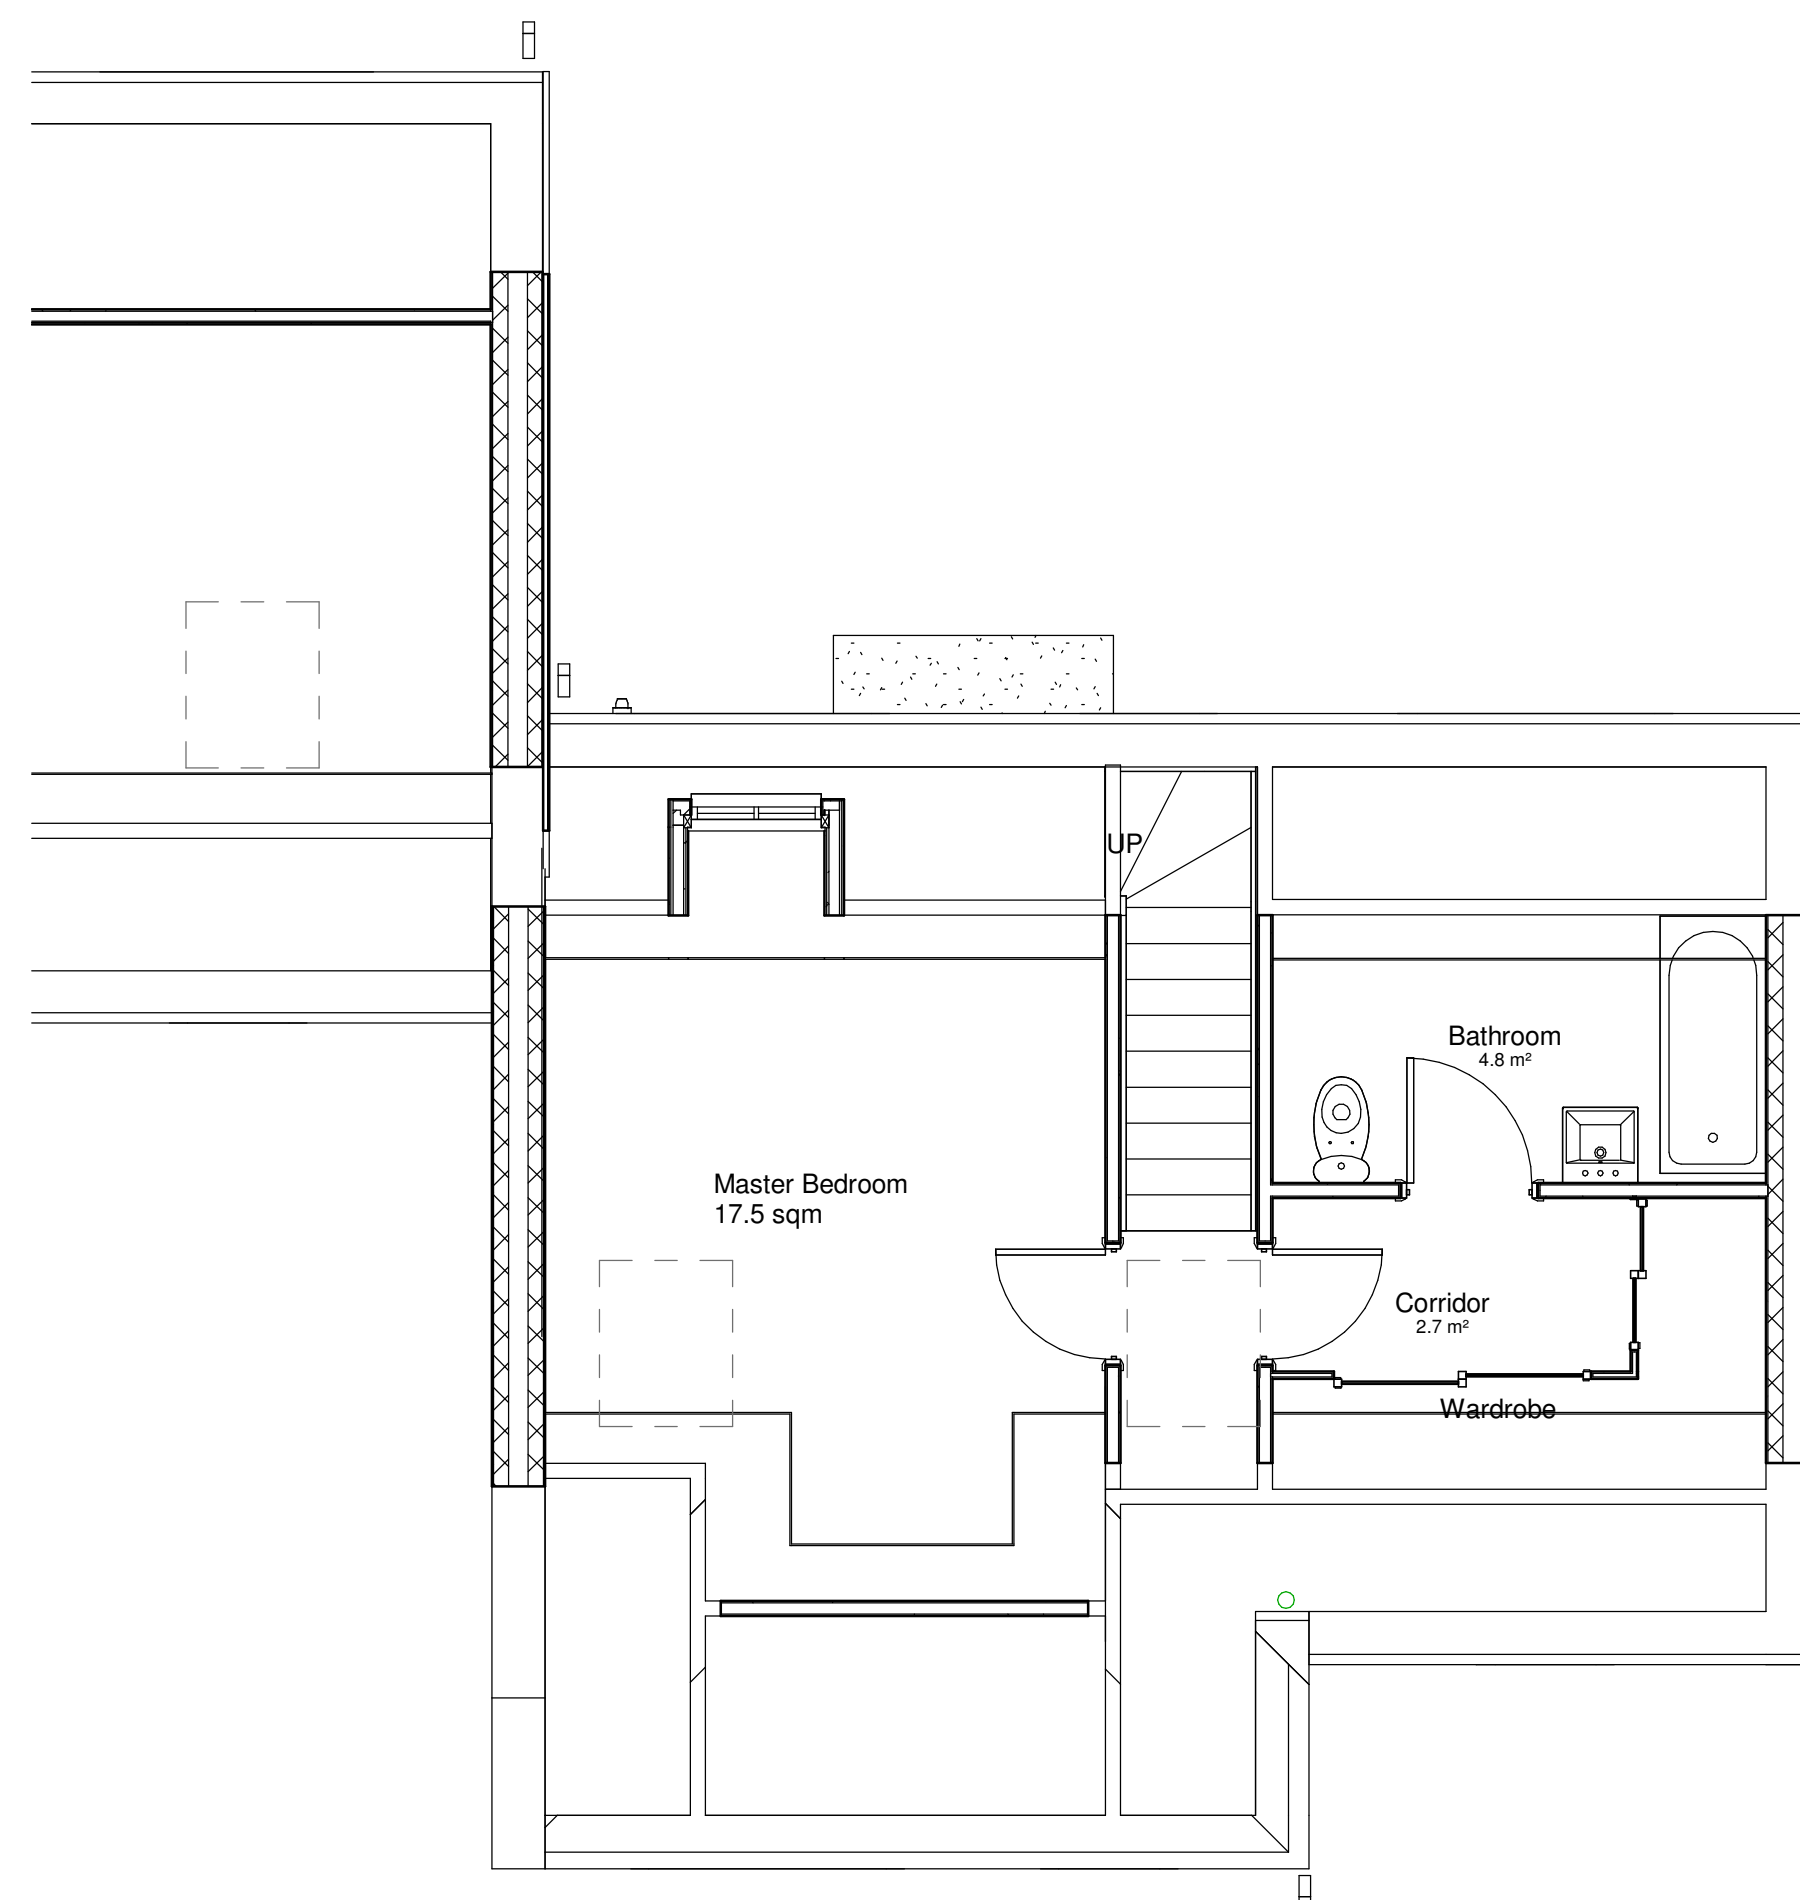

Proposed 2nd Floor Plan Planning Amendment

1 : 50

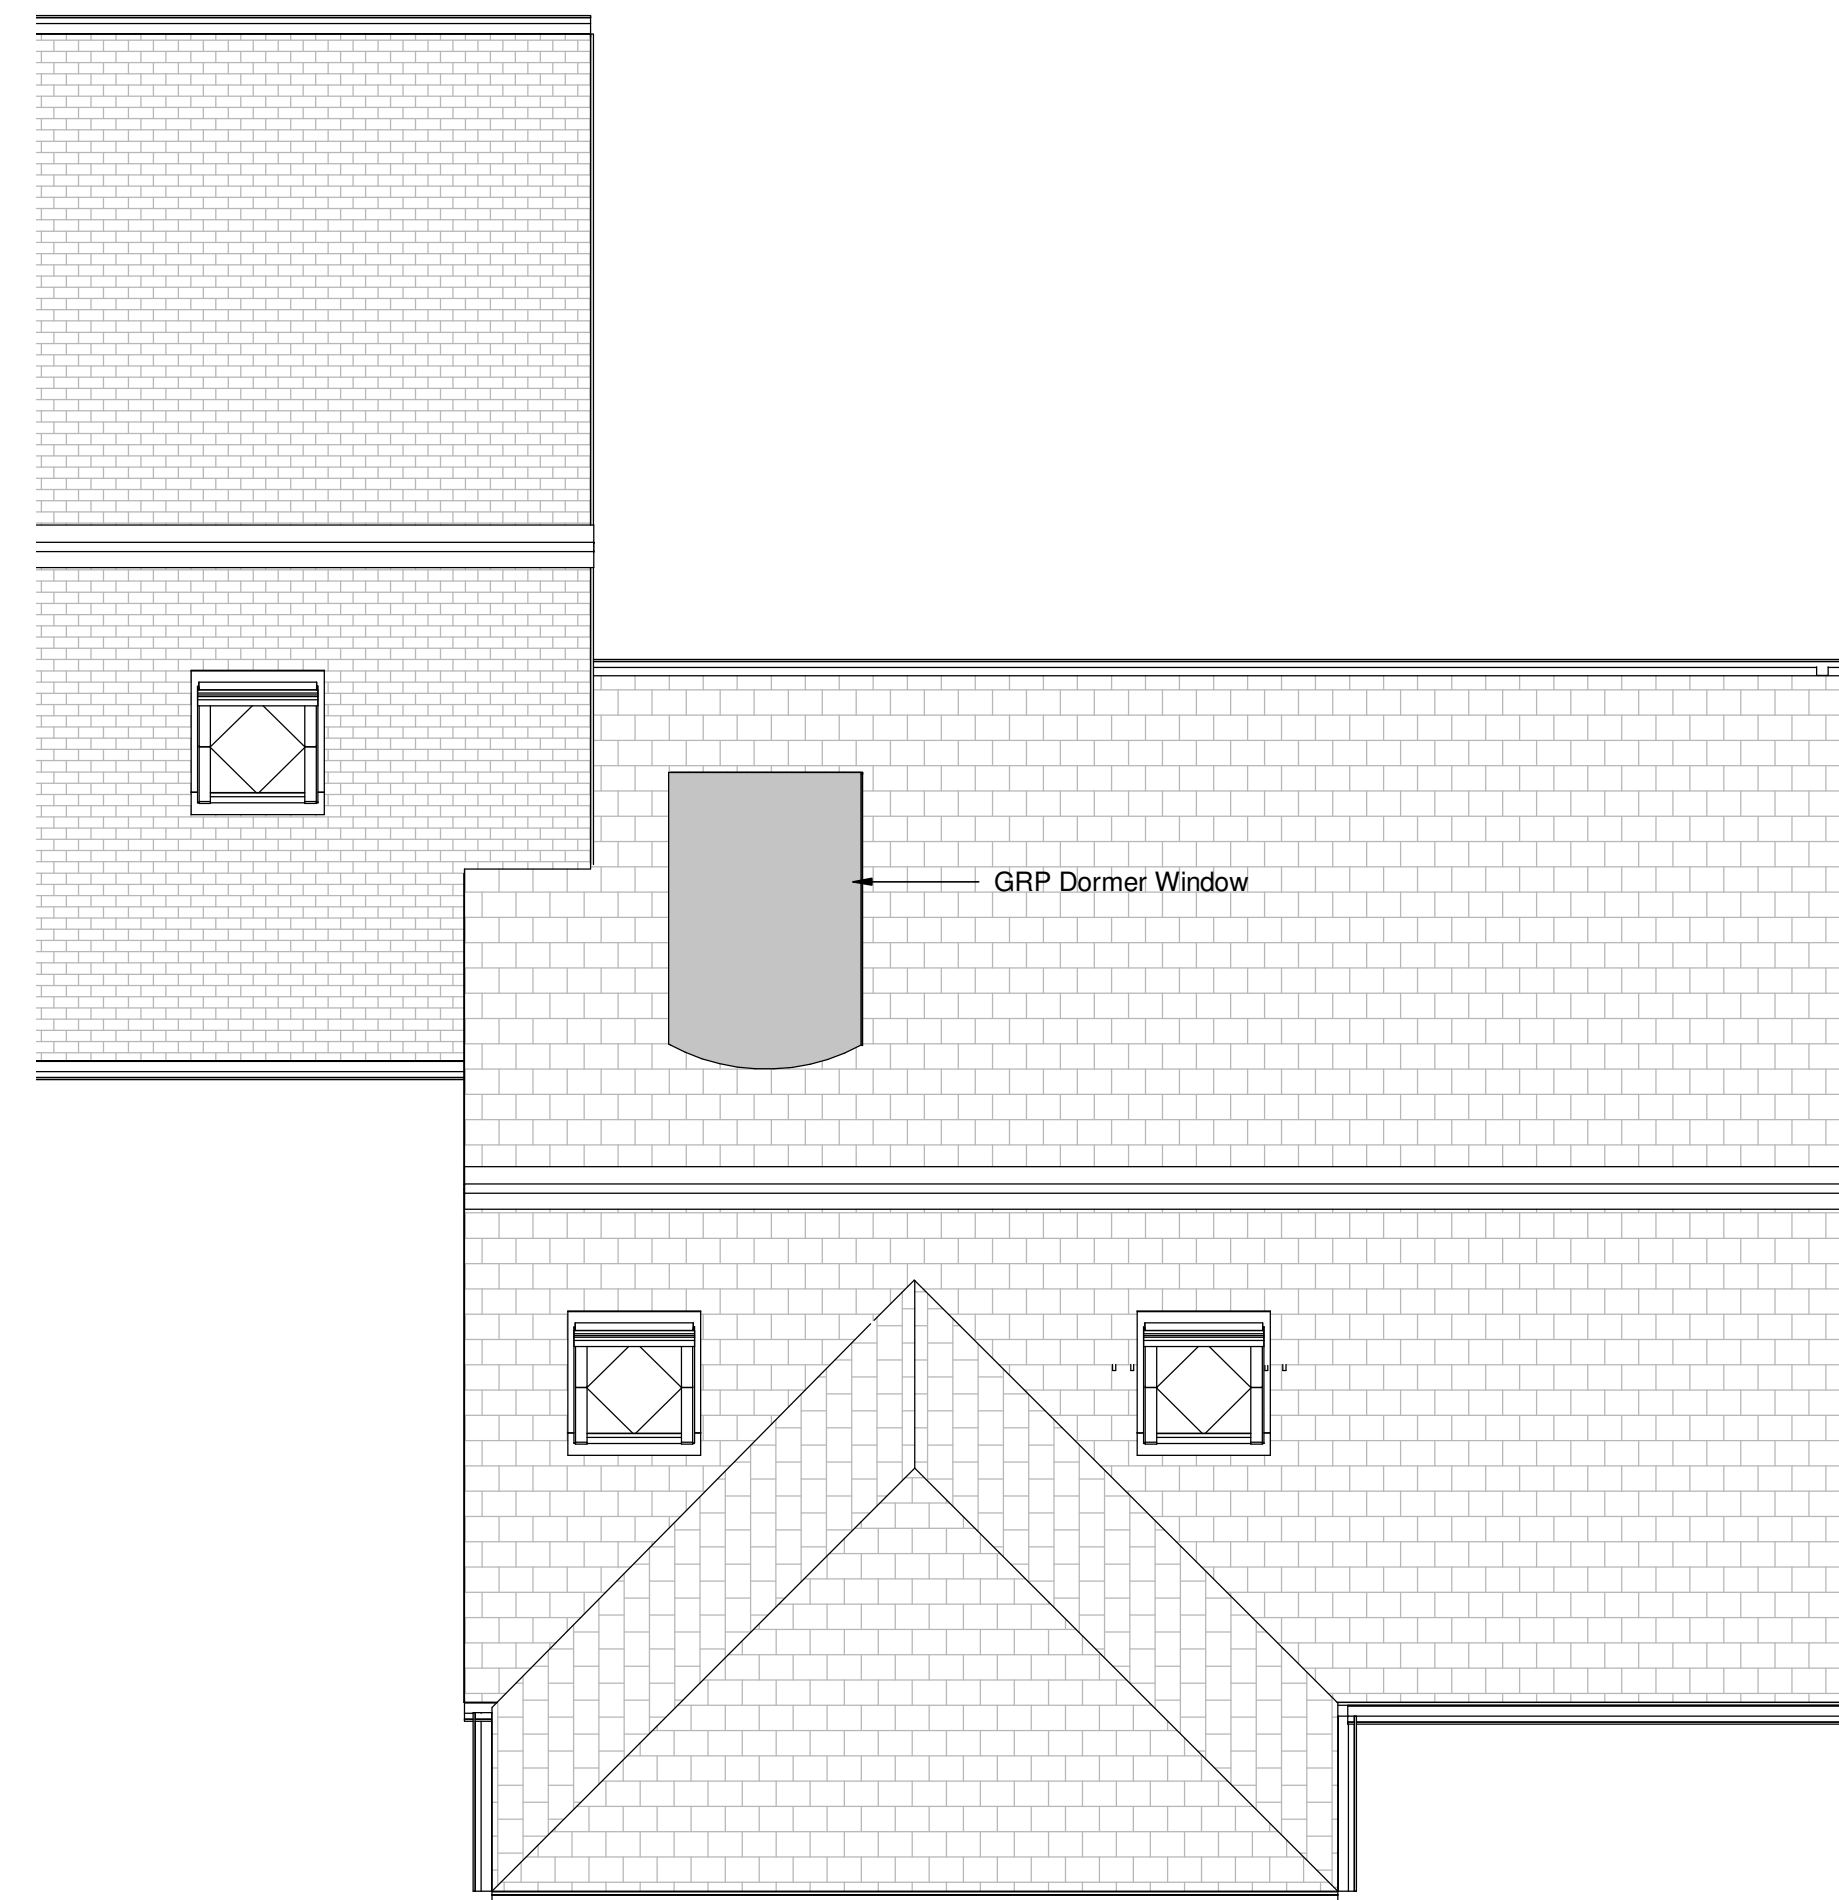

Proposed Roof Plan Planning Amendment

1 : 50



1	Plot 1 GRP Dormer window added	JF	SLH	11.06.18
rev	description	drawn	checked	date
revisions				

status: PLANNING

This drawing is protected under The Copyright, Designs and Patents Act 1988.
This drawing is produced for PLANNING PURPOSES ONLY and is not to be
used for construction.

Guilfoyle Construction Ltd

The Mill
Ideas Common
Eartham
Chichester
West Sussex
PO18 0NA

T: 01243814728
M: 07881 825519
W: www.guilfoyle.co.uk

improving the built environment



project: Land to rear of Woodgate Farm,
Hook Lane, Woodgate, Chichester,
West Sussex. PO20 3SS

title:	Plot 1 Elevation, 2nd Floor Plan & Roof Plan
--------	--

scale: 1 : 50 @ A1

date: 06/11/18

drawn: JF

checked: SLH

job no: 17 drawing no: (03)350

1