



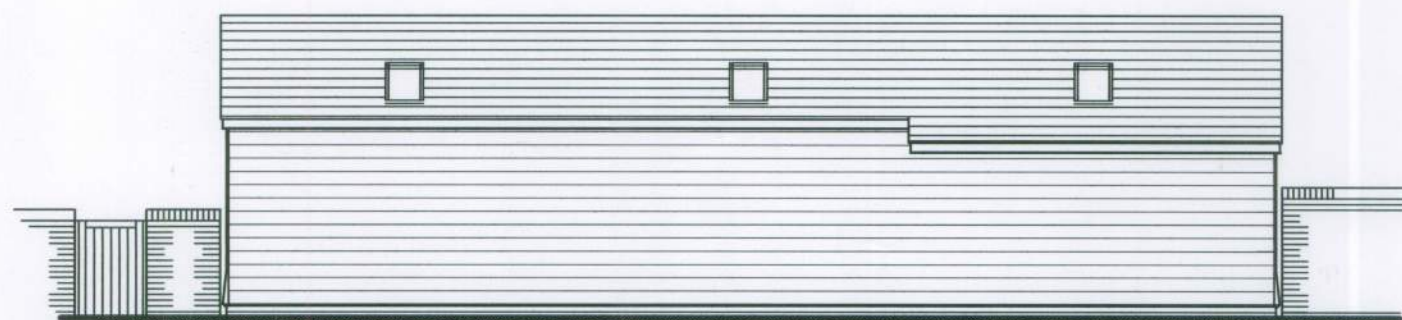

WEST ELEVATION - 1:100

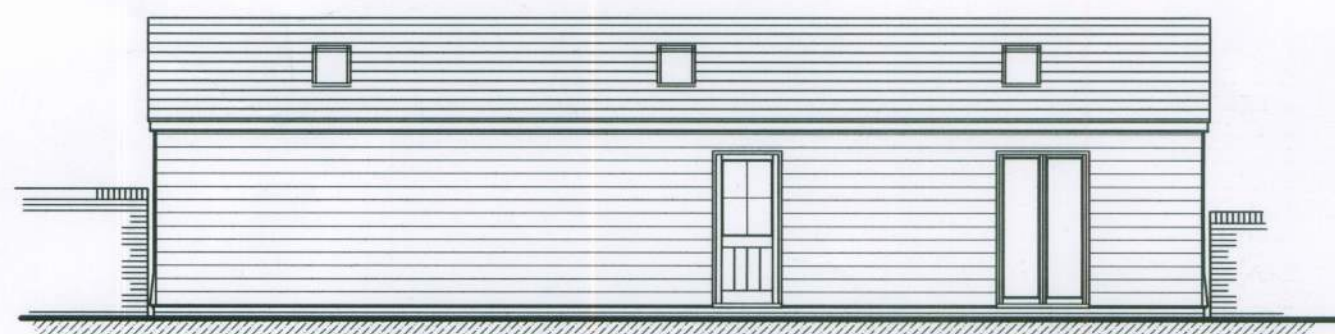


NORTH ELEVATION - 1:100




SOUTH ELEVATION - 1:100


THIS ELEVATION ONLY - ETERNIT CEDRAL
FIBRE CEMENT WEATHERBOARDING -
CLASS O RATED

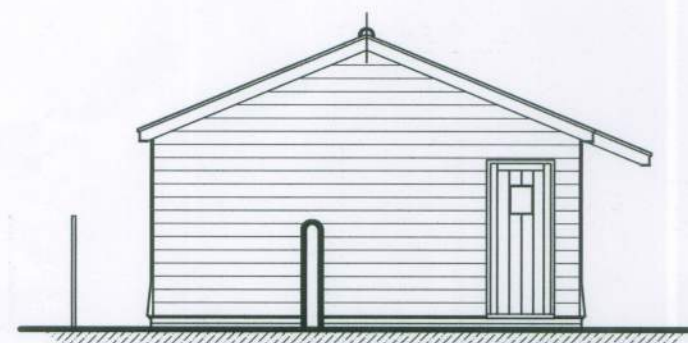

EAST ELEVATION - 1:100

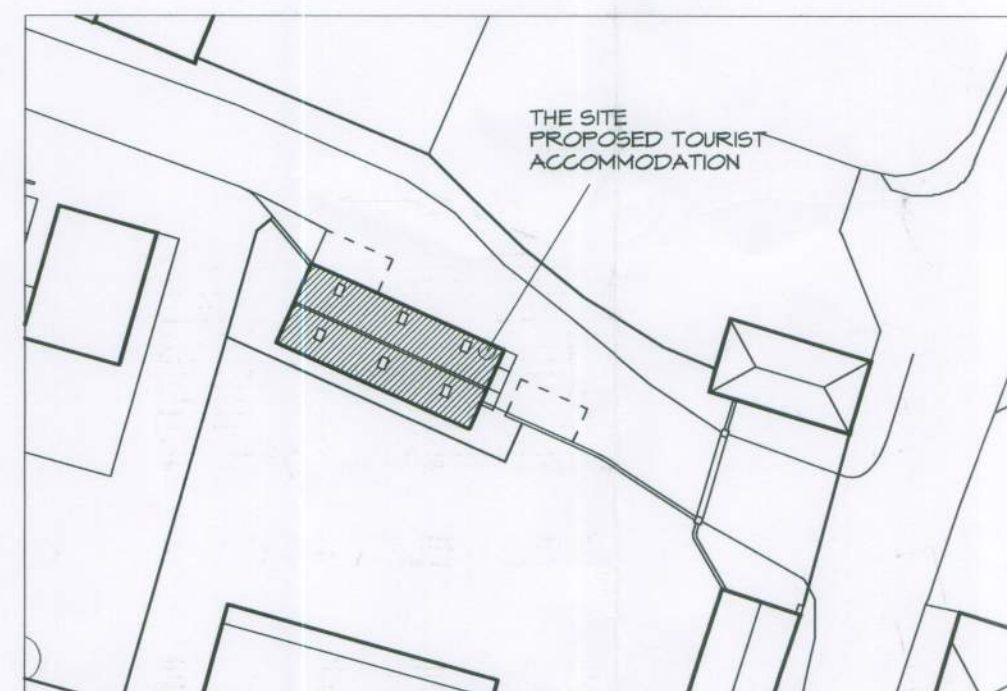

BLOCK PLAN - 1:500

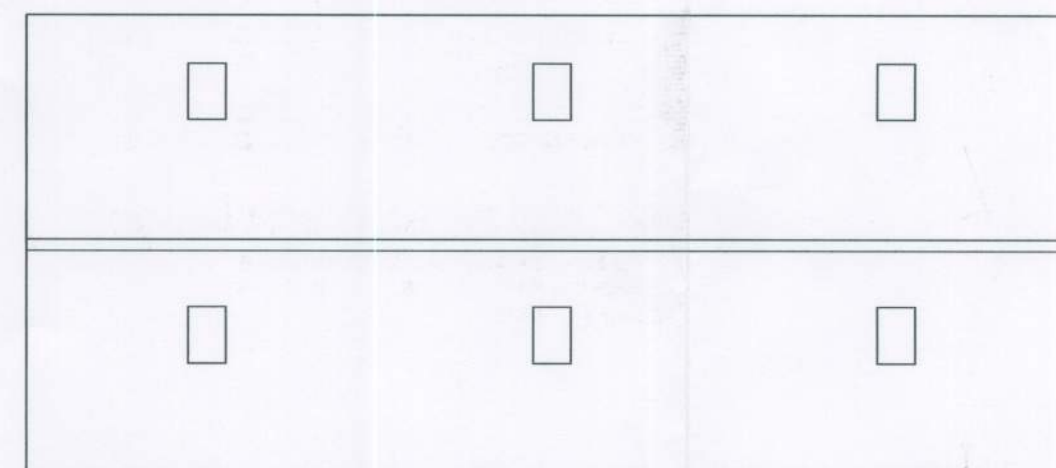


ROOF PLAN - 1:100




Note:

Do not Scale from this Drawing (except for planning approval).
All dimensions are in millimetres and to be checked on site.
All Dimensions relating to subcontractors or suppliers work must be checked
and agreed between the main contractor and the sub-contractors and suppliers.

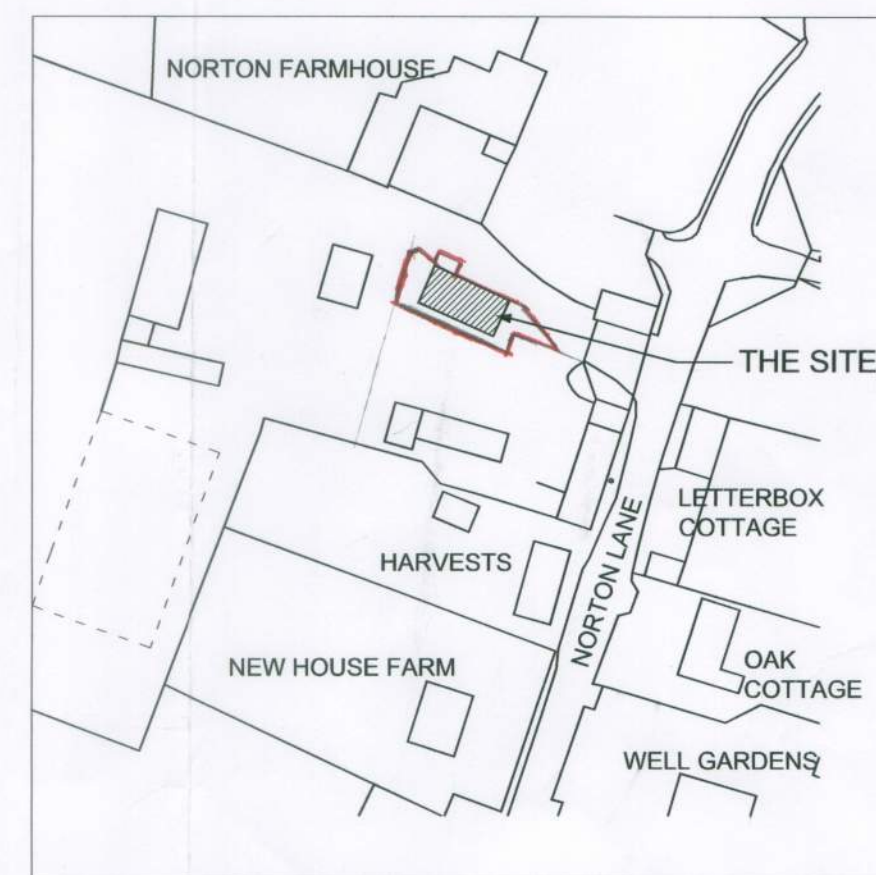

LOCATION PLAN - 1:1250

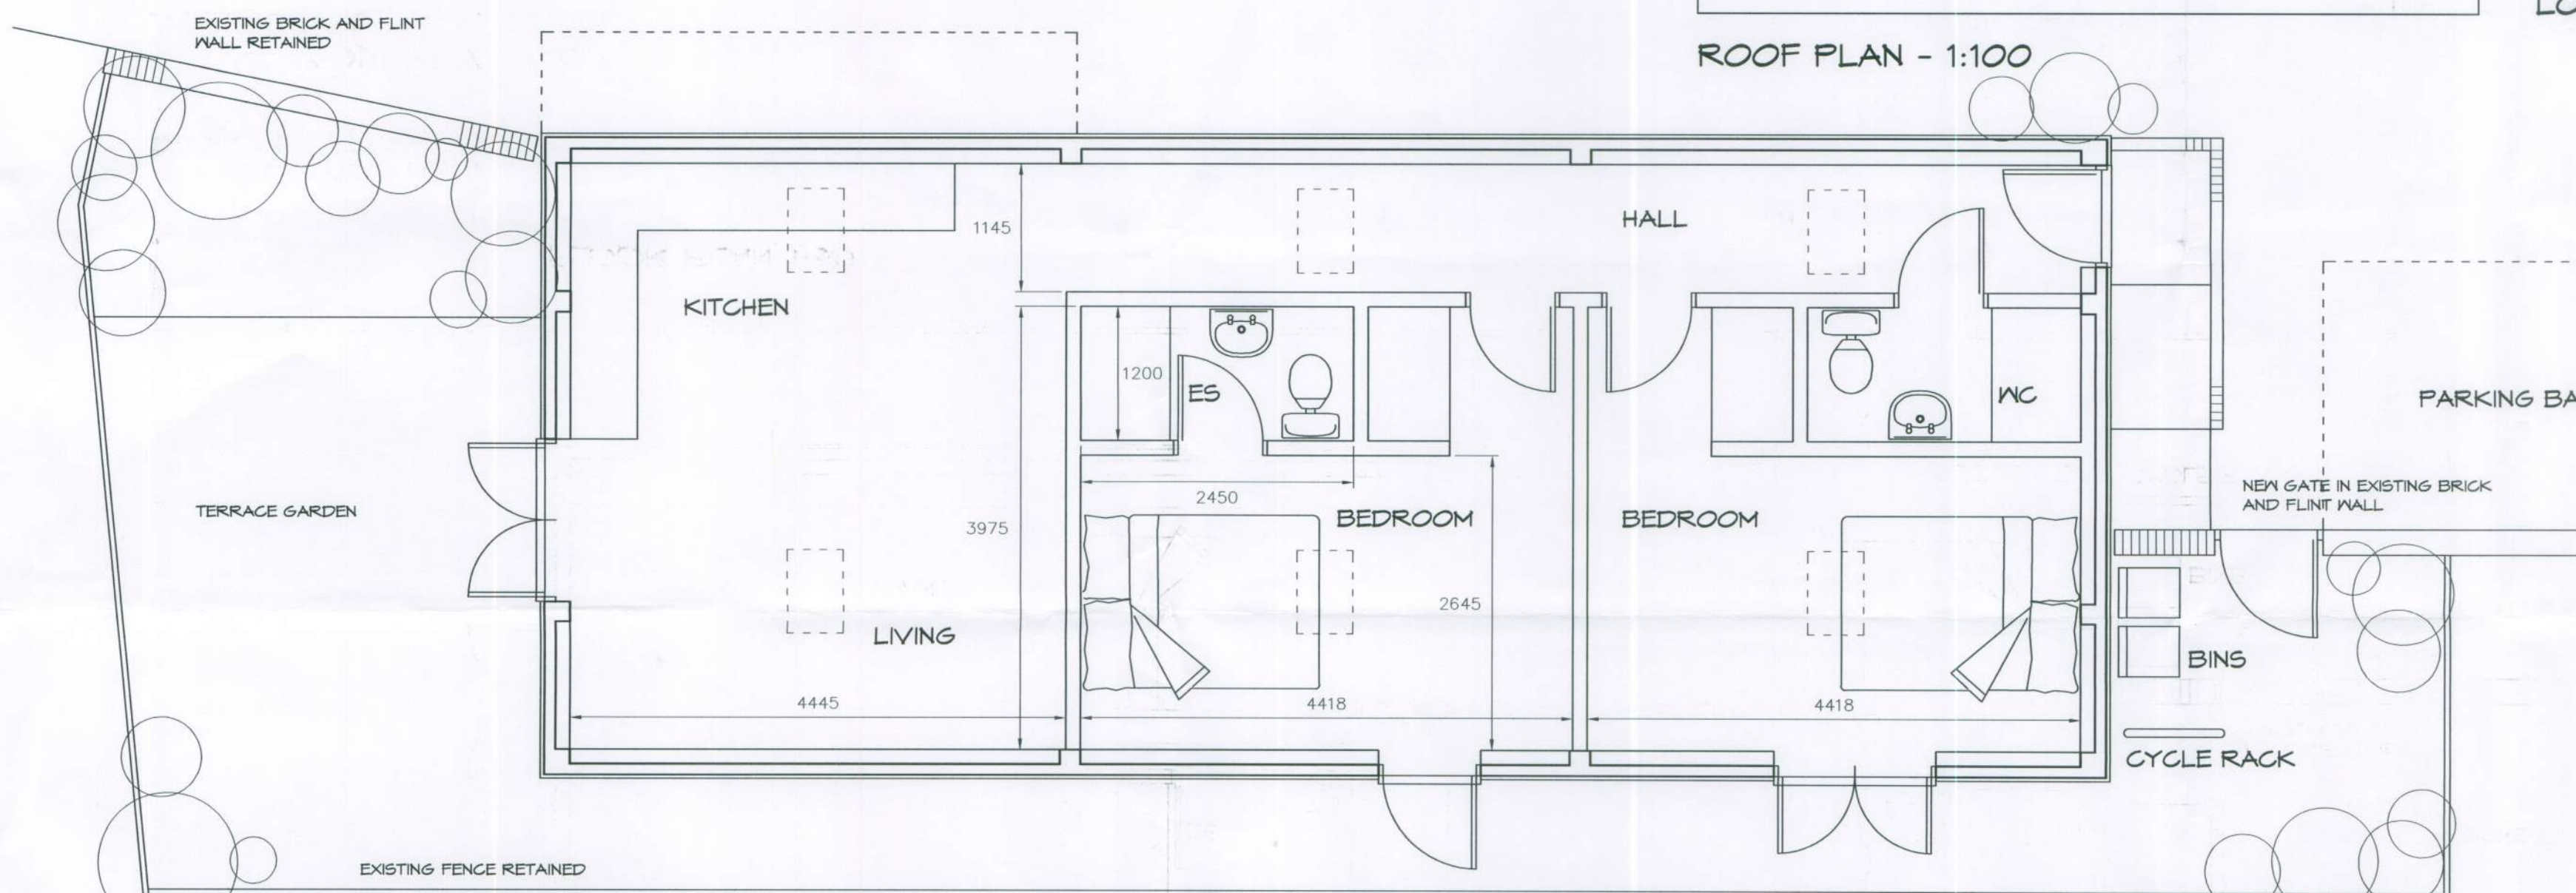

FLOOR PLAN 1:50

Conversion of Implement Store to Tourist Accommodation

MJW architectural design

71 Harbour Road
Pagham
Wst Sussex PO8 9PD
mike_wood_biat@hotmail.com
01243 267042 / 07805 251454

ELEVATIONS & PLANS
EAST BARN, OLD DAIRY LANE,
NORTON LANE, ALDINGBOURNE

Drawn by: MJW
Scale: Various@A1 Date: MAR 2012
Job No: 0006 Drawing: PL002