


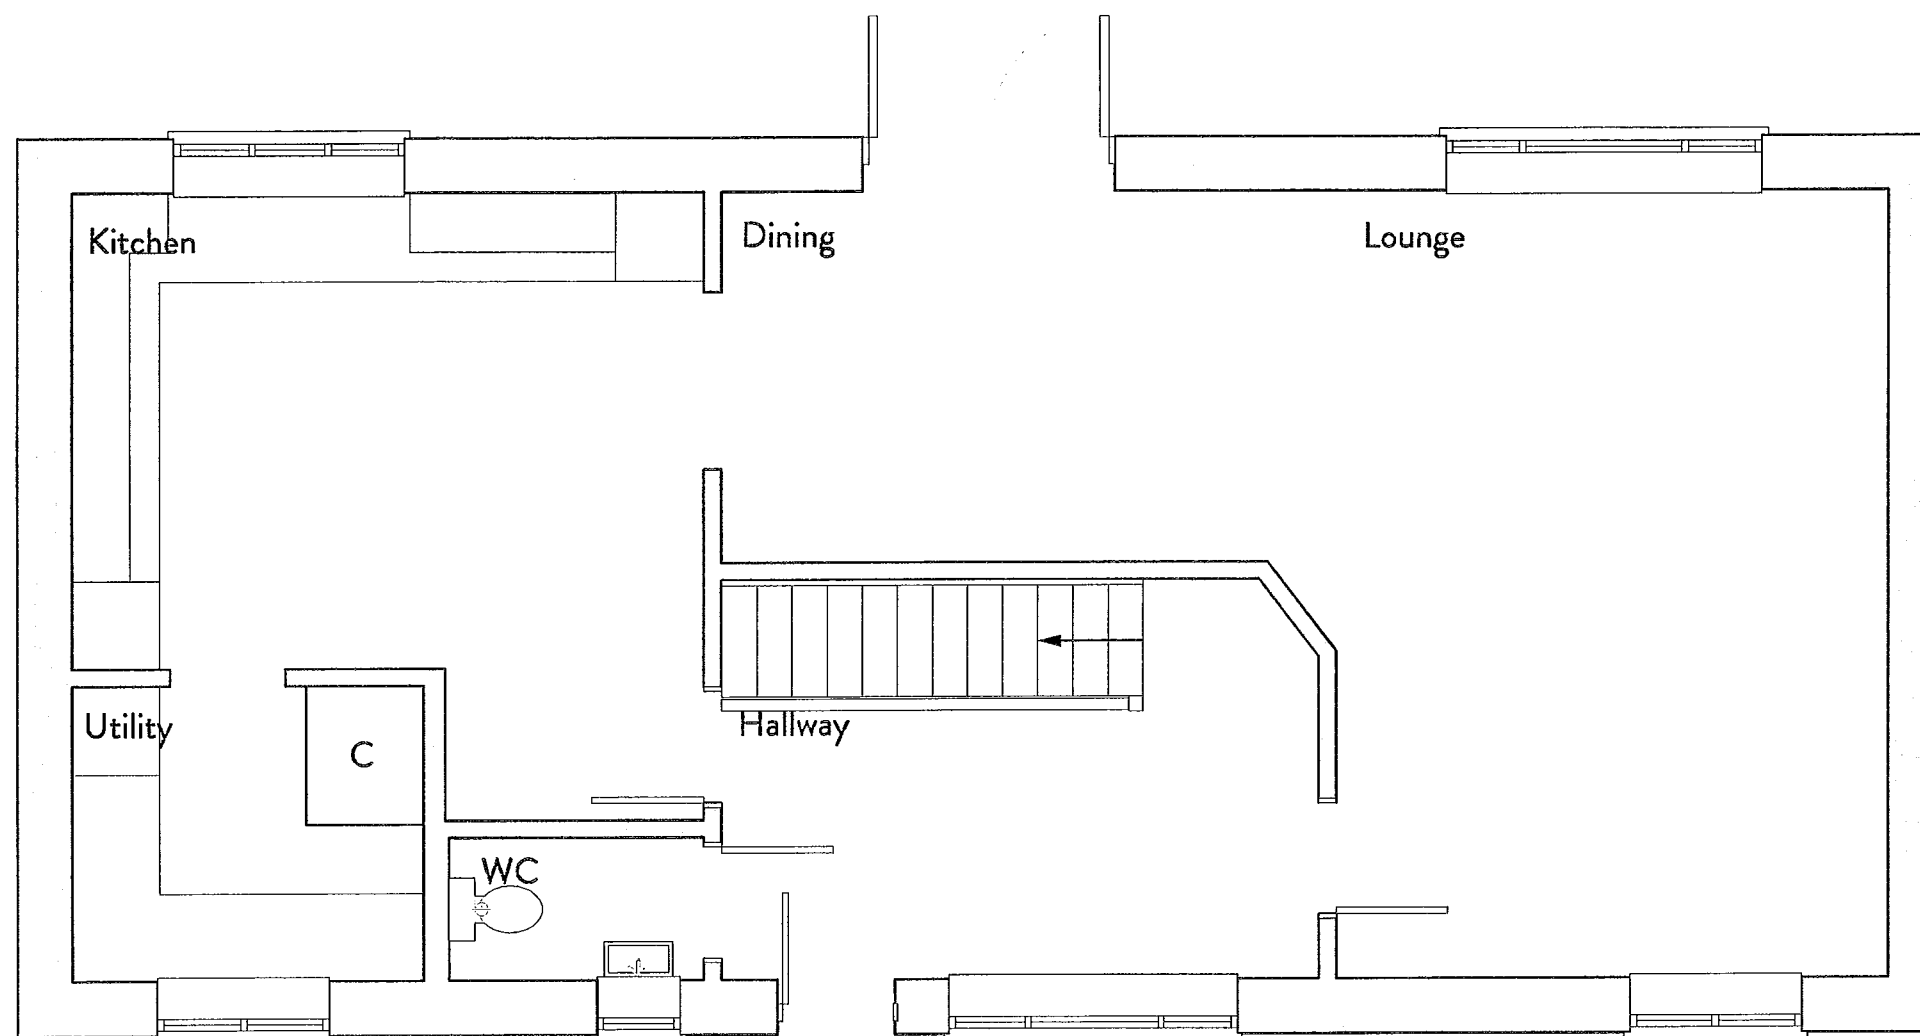

Ground Floor Plan

Scale 1:50




Project: Evergreens
Level Mare Lane
Eastergate
Chichester
PO20 3SA

Date: January 2013

Scale: 1:50 @ A3

Job No. 1399

Revision –

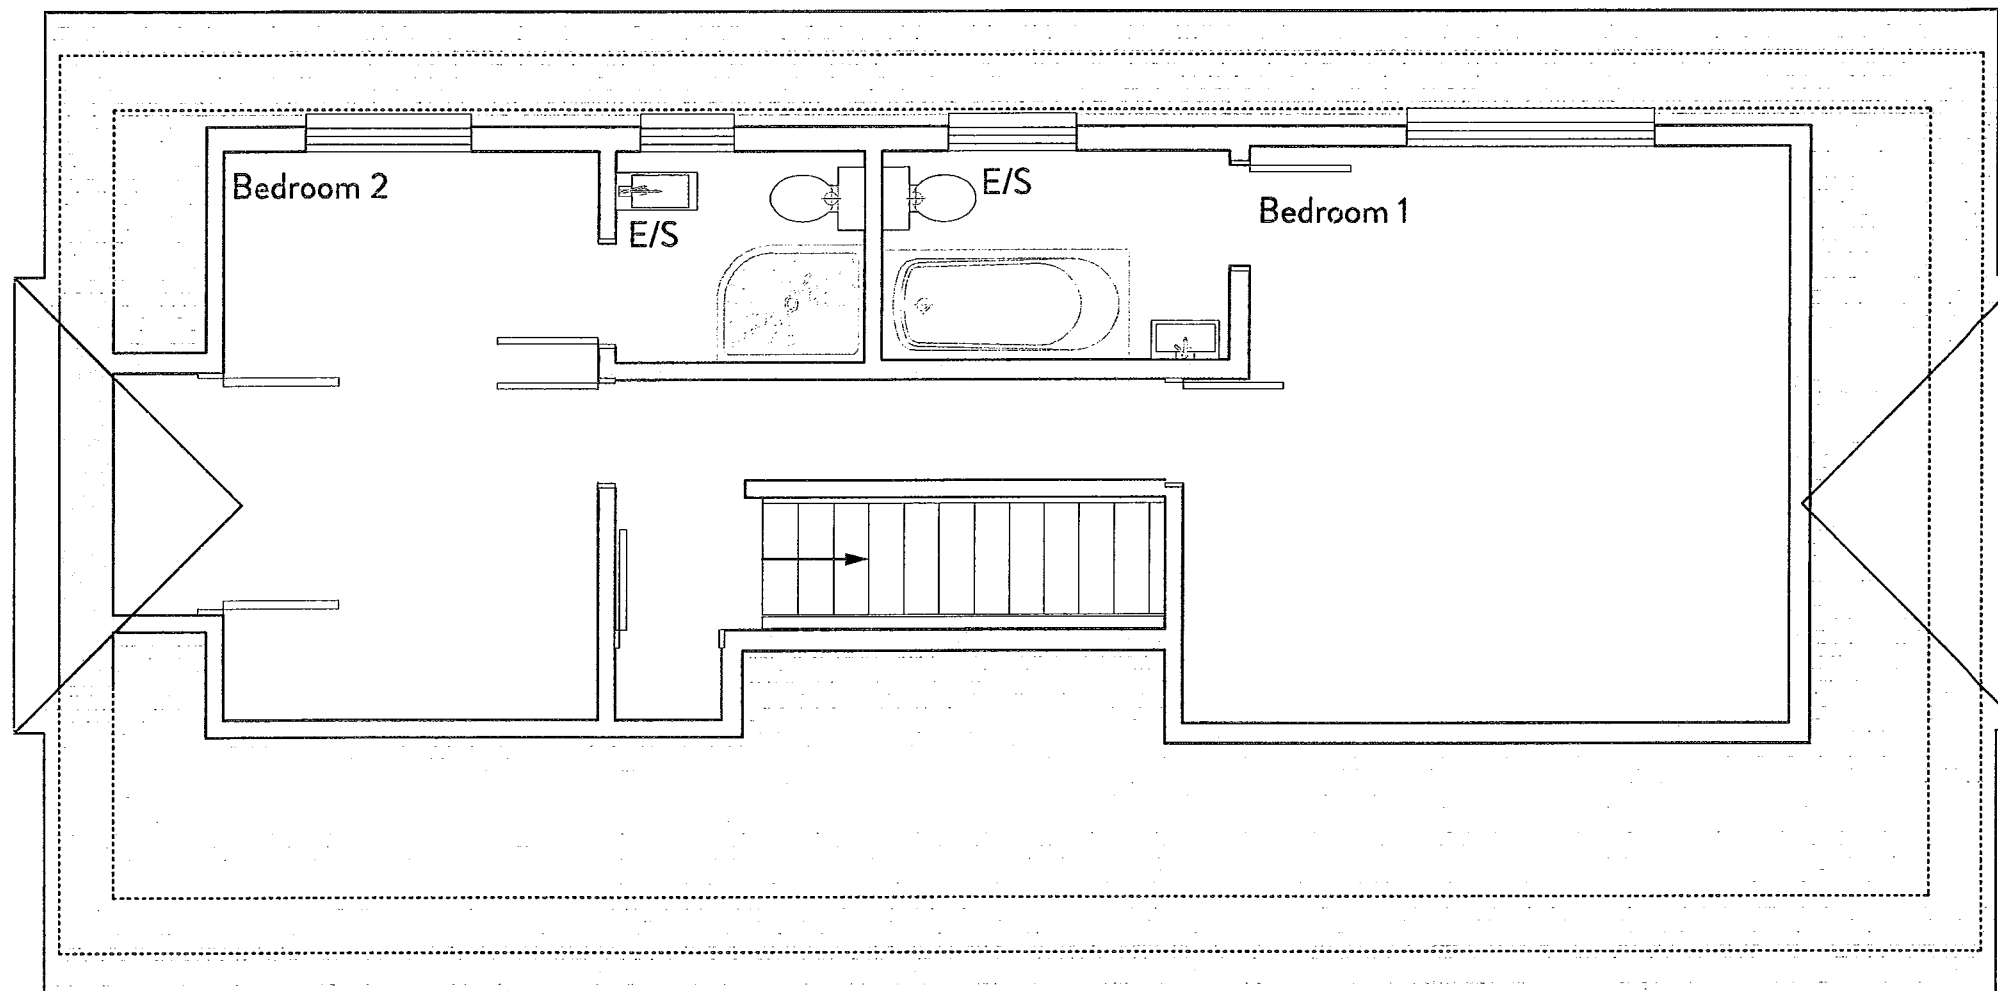

First Floor Plan

Scale 1:50




Project: Evergreens
Level Mare Lane
Eastergate
Chichester
PO20 3SA

Date: January 2013

Scale: 1:50 @ A3


Job No. 1399

Revision –

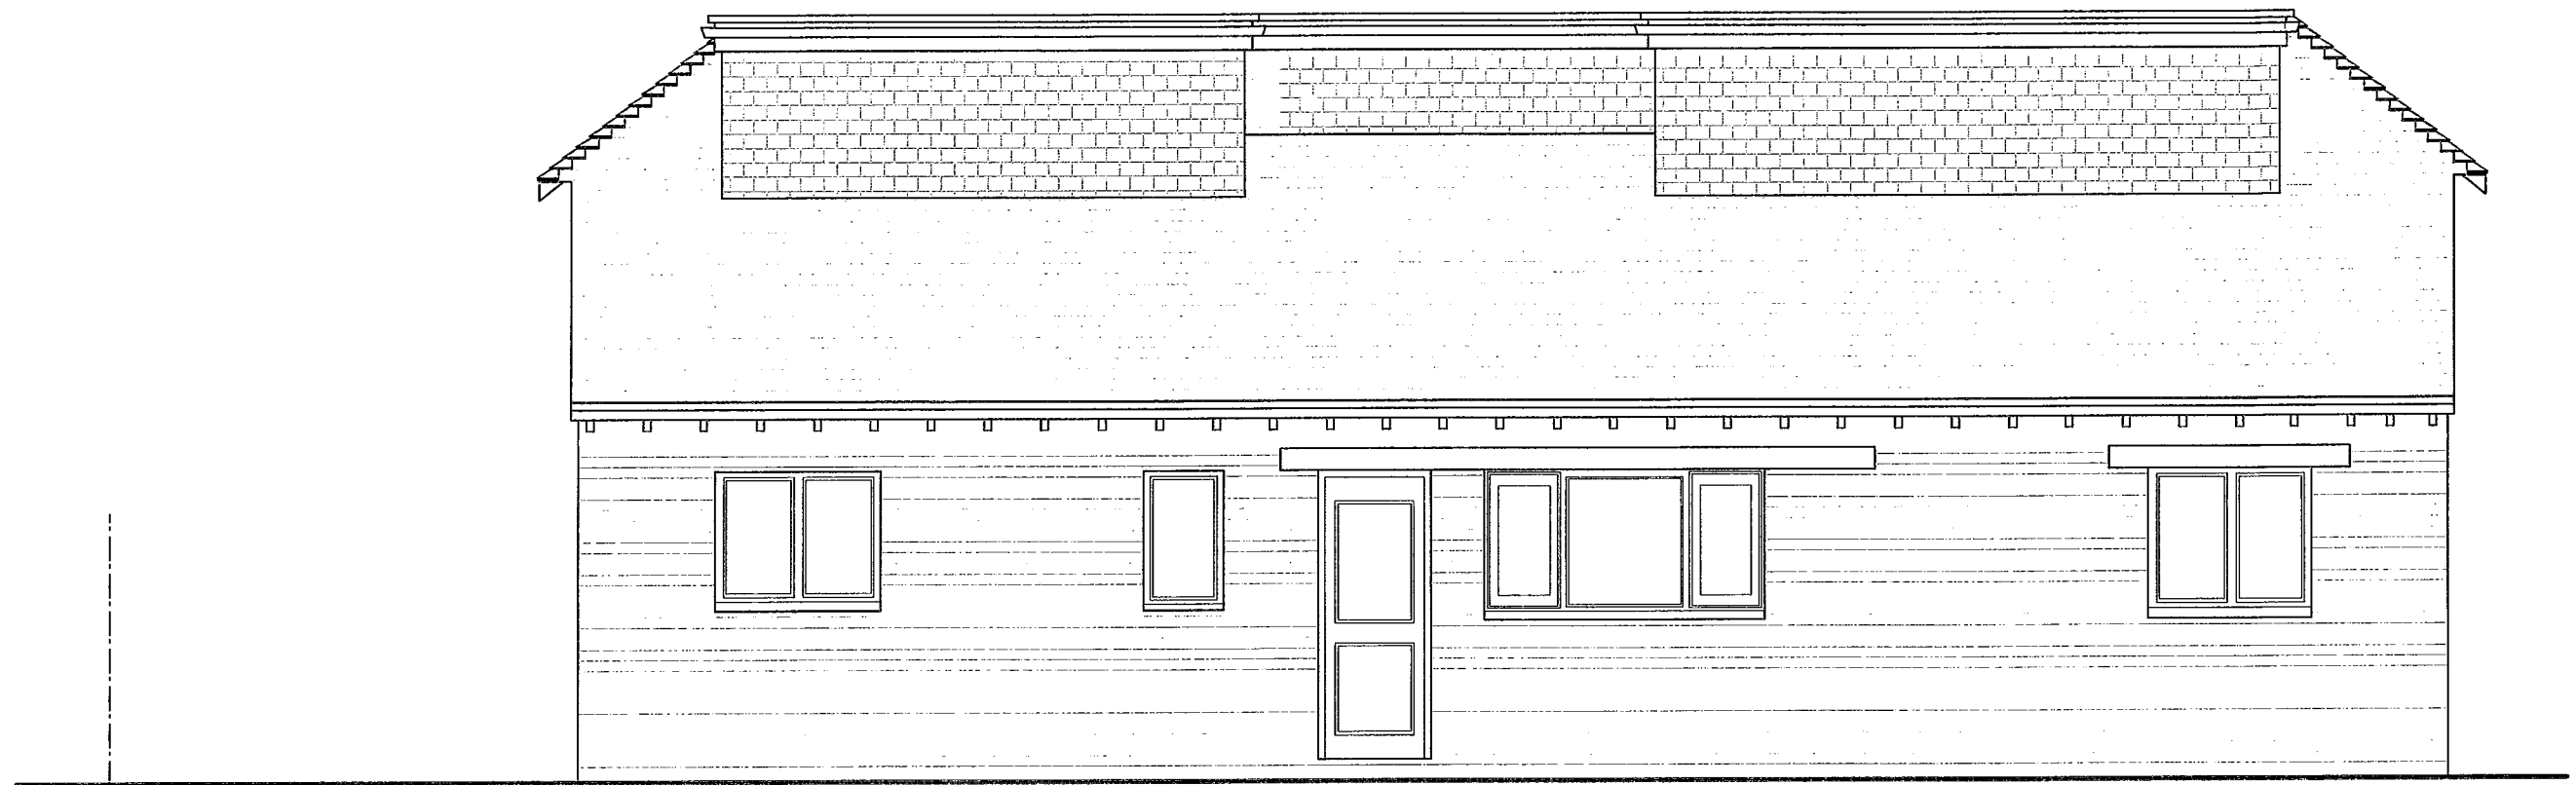

South Elevation

Scale 1:50

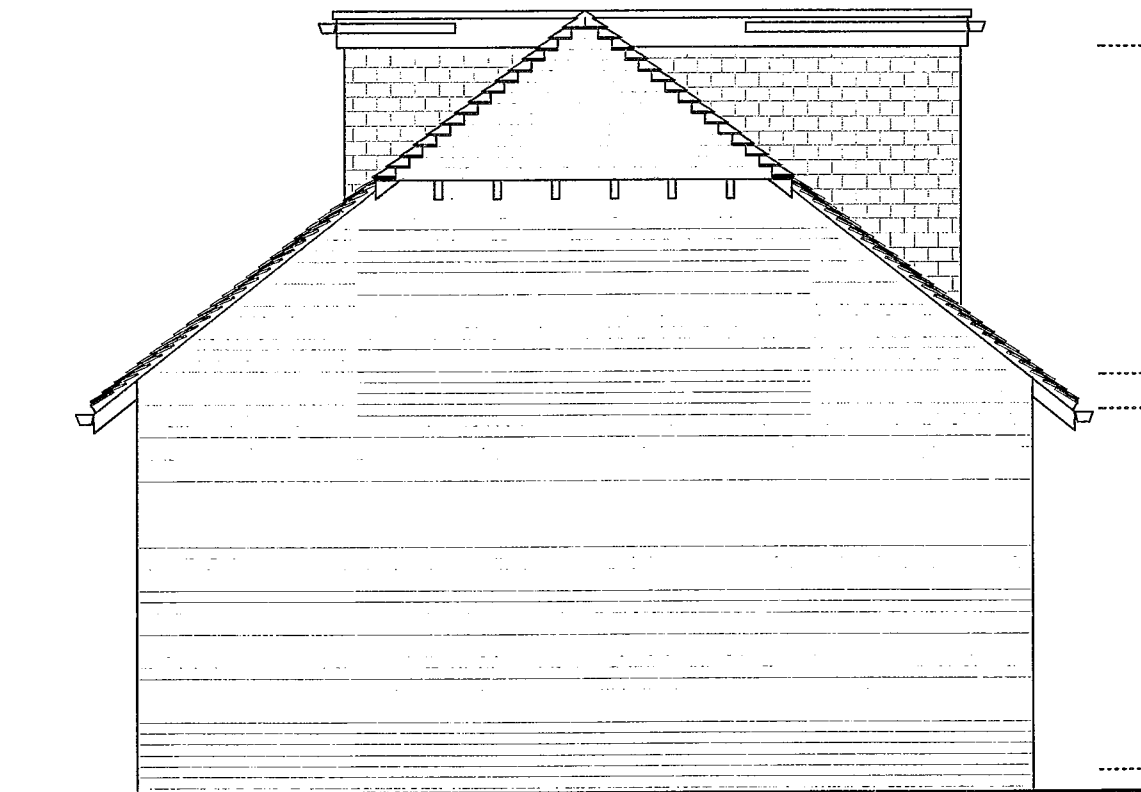

East Elevation

Scale 1:50


Project: Evergreens
Level Mare Lane
Eastergate
Chichester
PO20 3SA

Date: January 2013

Scale: 1:50 @ A3


Job No. 1399

Revision –

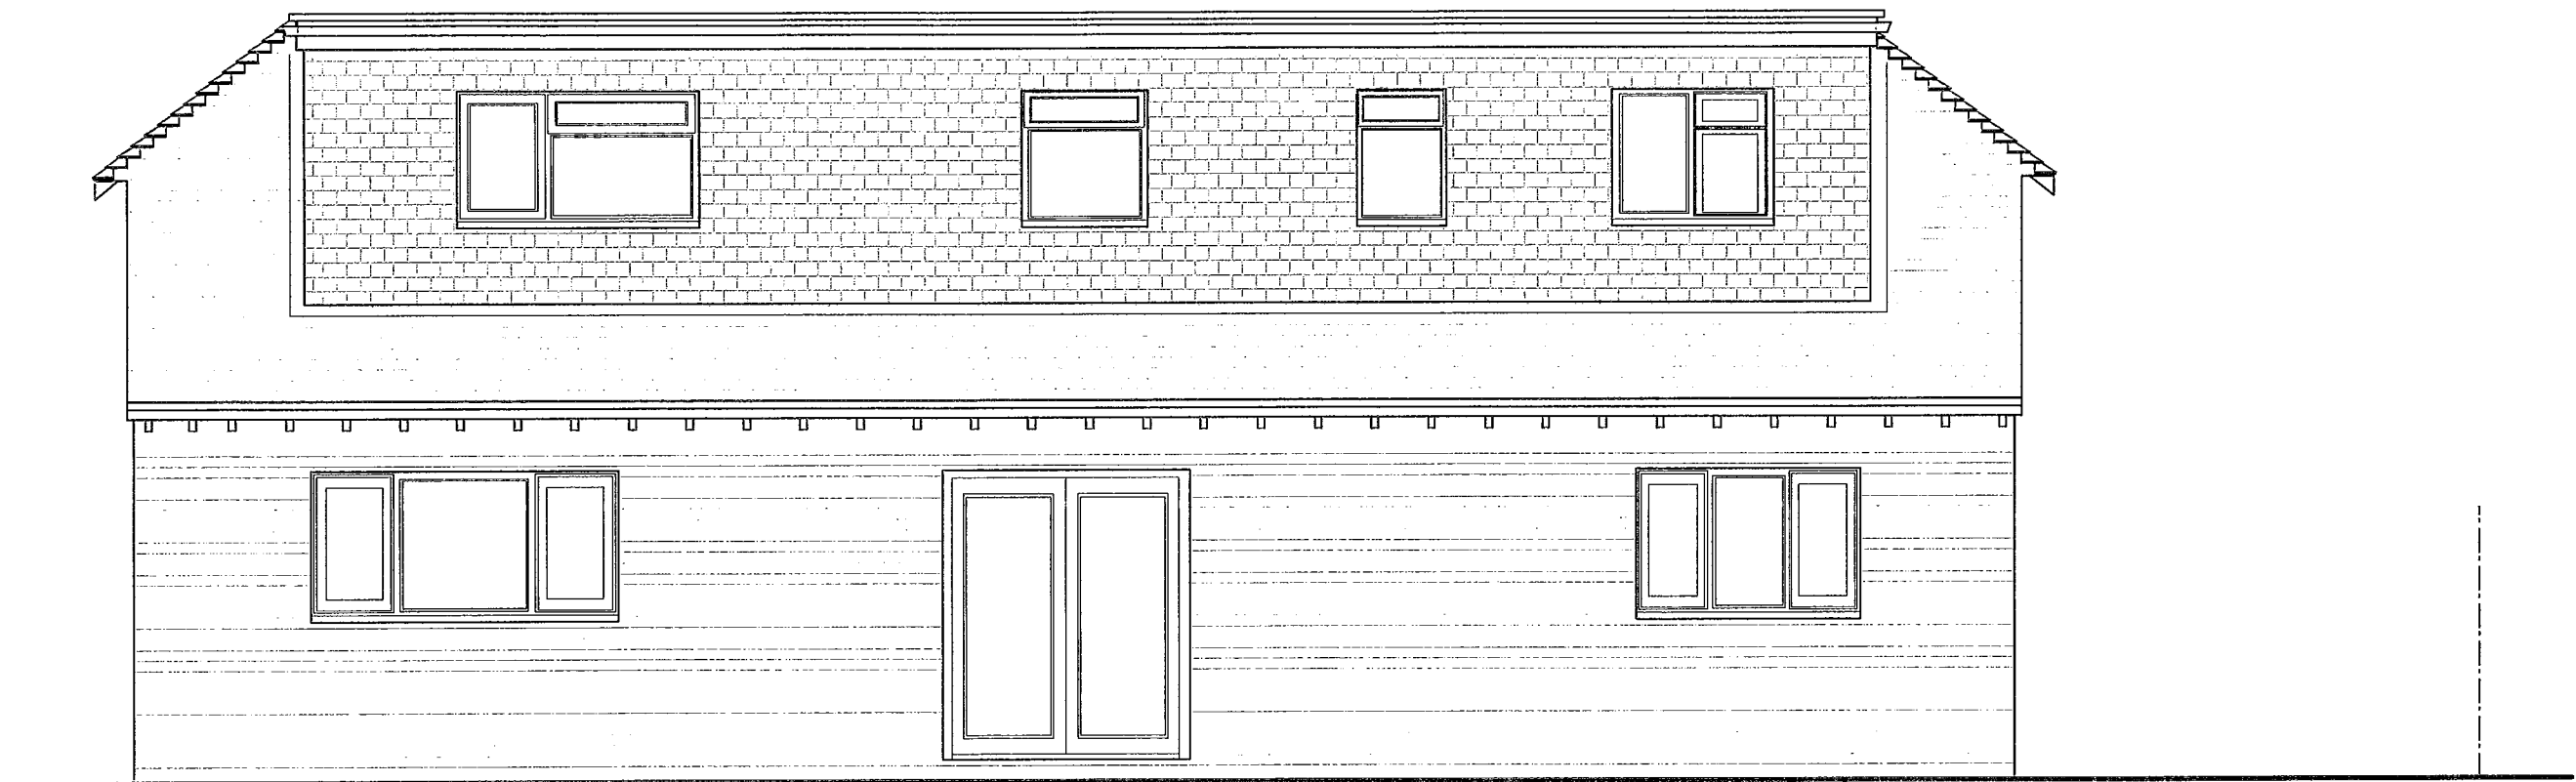

North Elevation

Scale 1:50

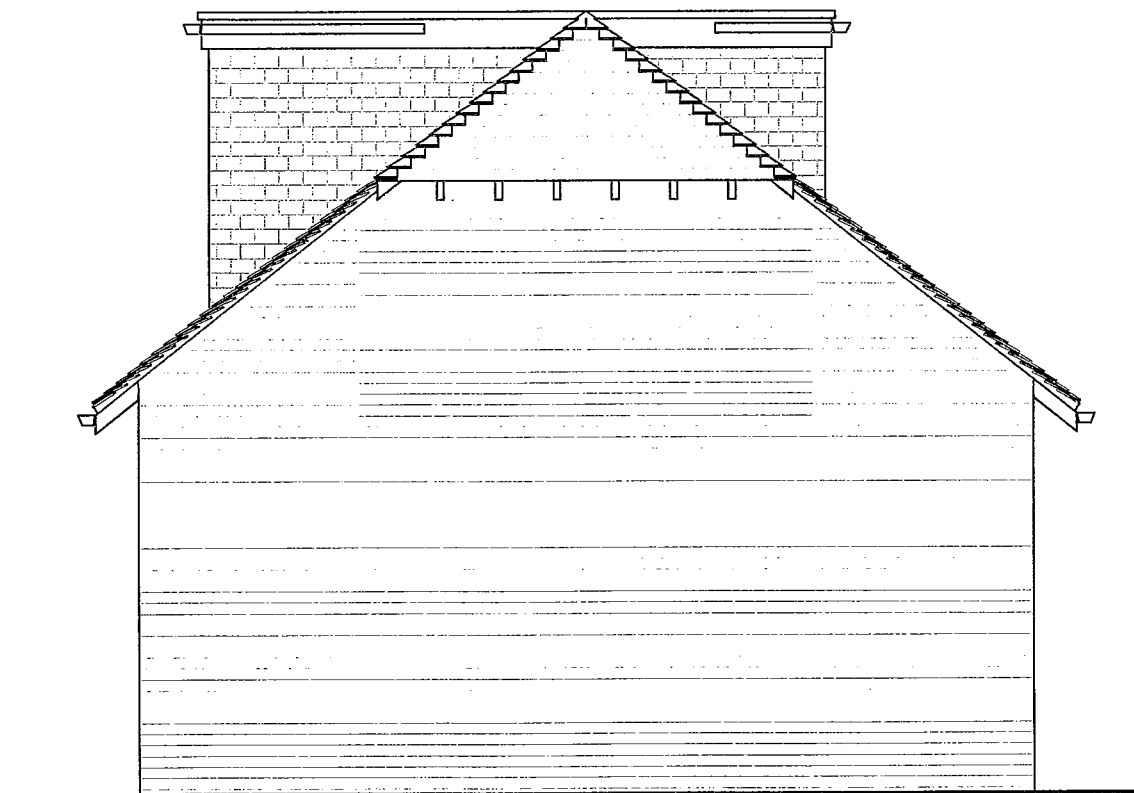

West Elevation

Scale 1:50

Project: Evergreens
Level Mare Lane
Eastergate
Chichester
PO20 3SA

Date: January 2013

Scale: 1:50 @ A3

Job No. 1399

Revision –