




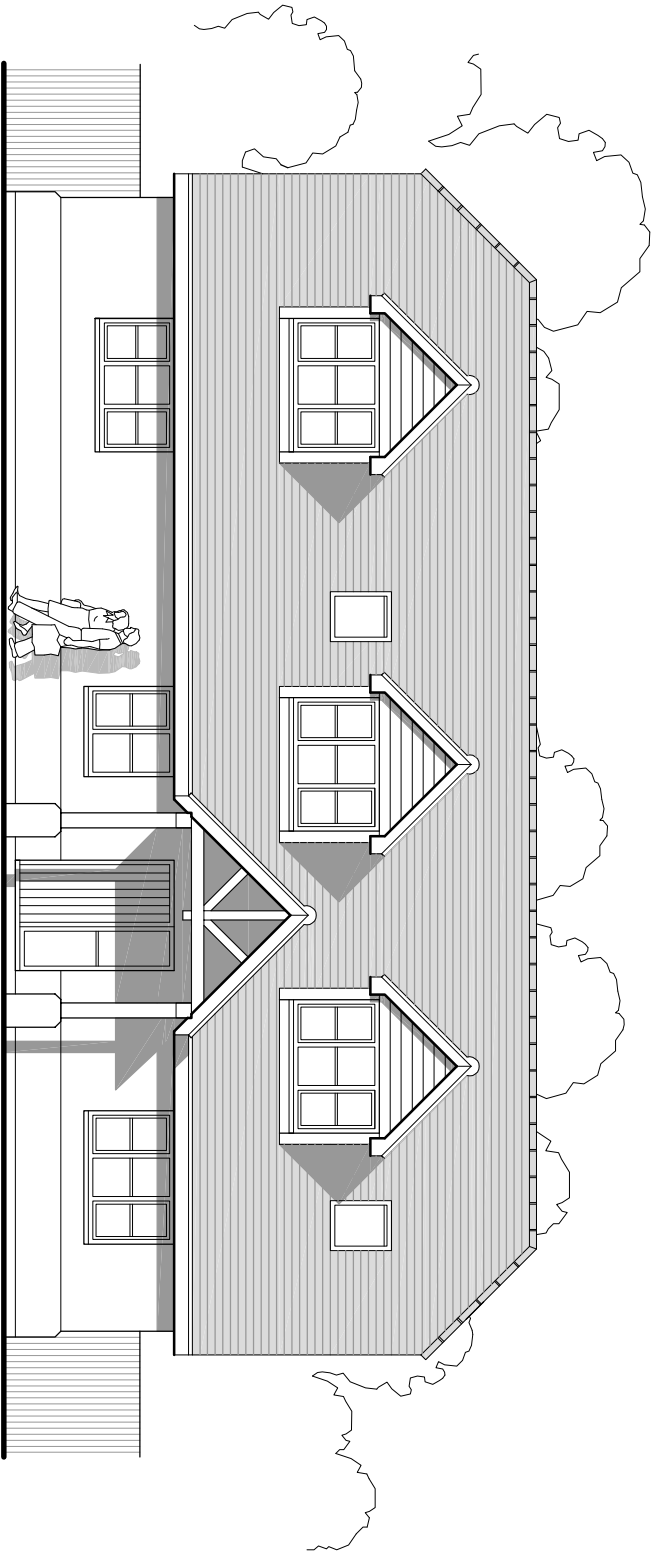


South elevation

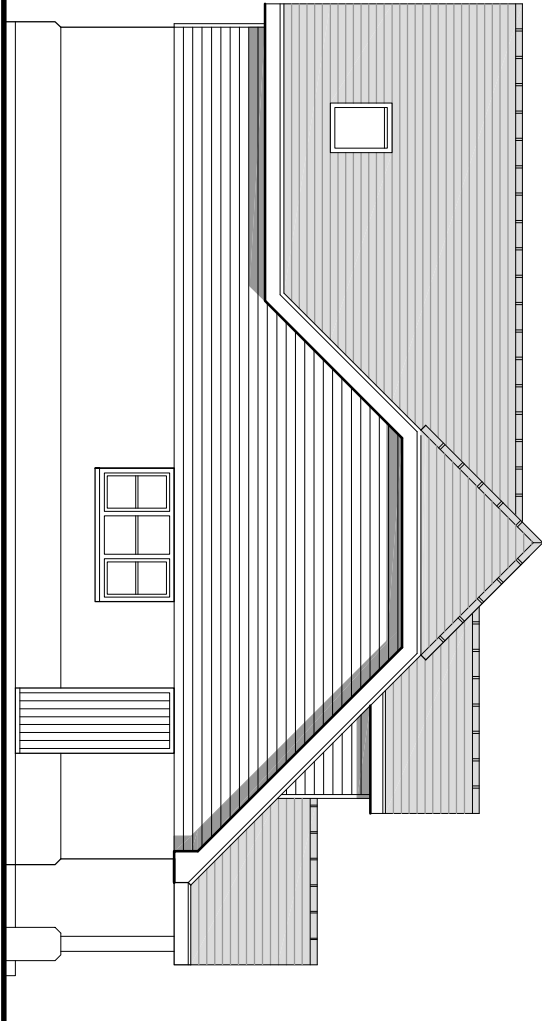

West elevation

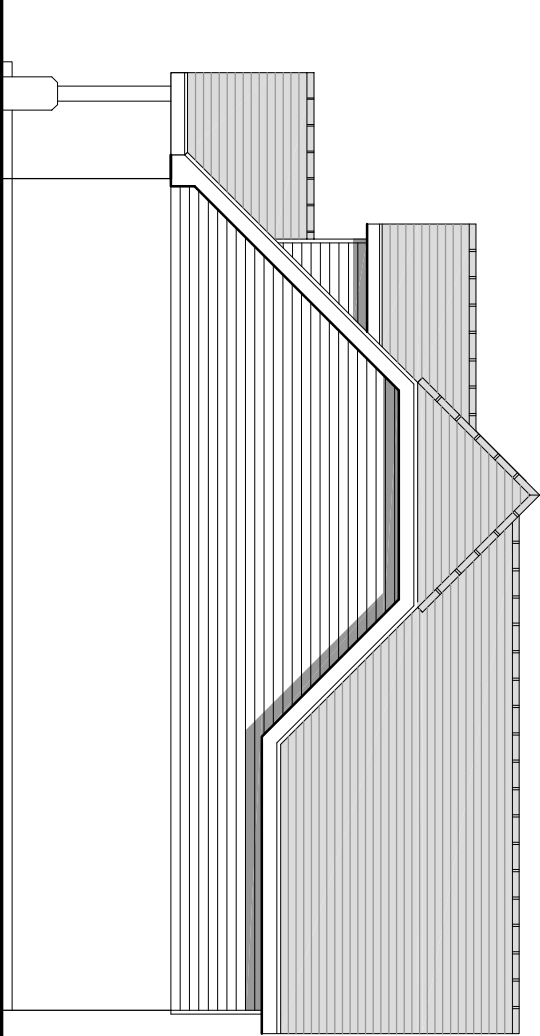

East elevation

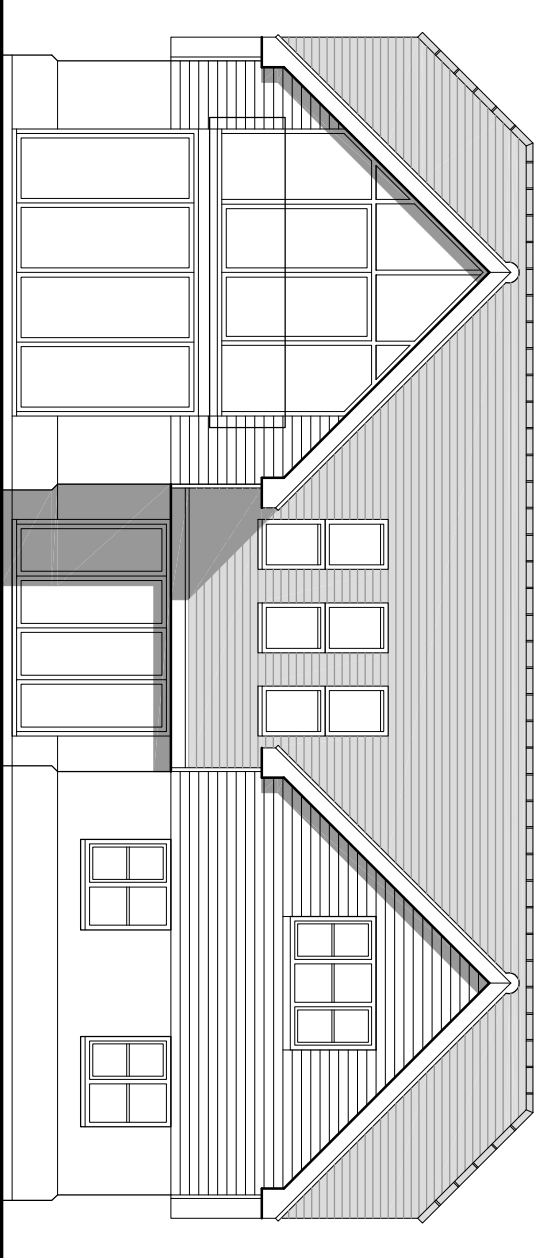

North elevation

Demolition of existing dwelling and erection of replacement 3 bedroom chalet style dwelling.	Elevations Confiers Level Mere Lane Fontwell West Sussex	Materials Roof: Clay pain tile Walls: Facing brickwork/timber cladding Doors/Windows: UVPC/Aluminium casement	Plan No: PL/CN/01R1 Scale: 1:100	Drawing size: A3 Scale 0 1 2 3 4 5	All dimensions to be verified on site by the Contractor before the commencement of any works. No work is to extend over adjoining properties without express permission. Do not scale from drawing. All dimension are in millimetres.	 07769 952066 01403 214666 concept design planning applications building regulations
--	--	--	-------------------------------------	--	--	--