




East Elevation: Scale 1:100


0m 5.0m

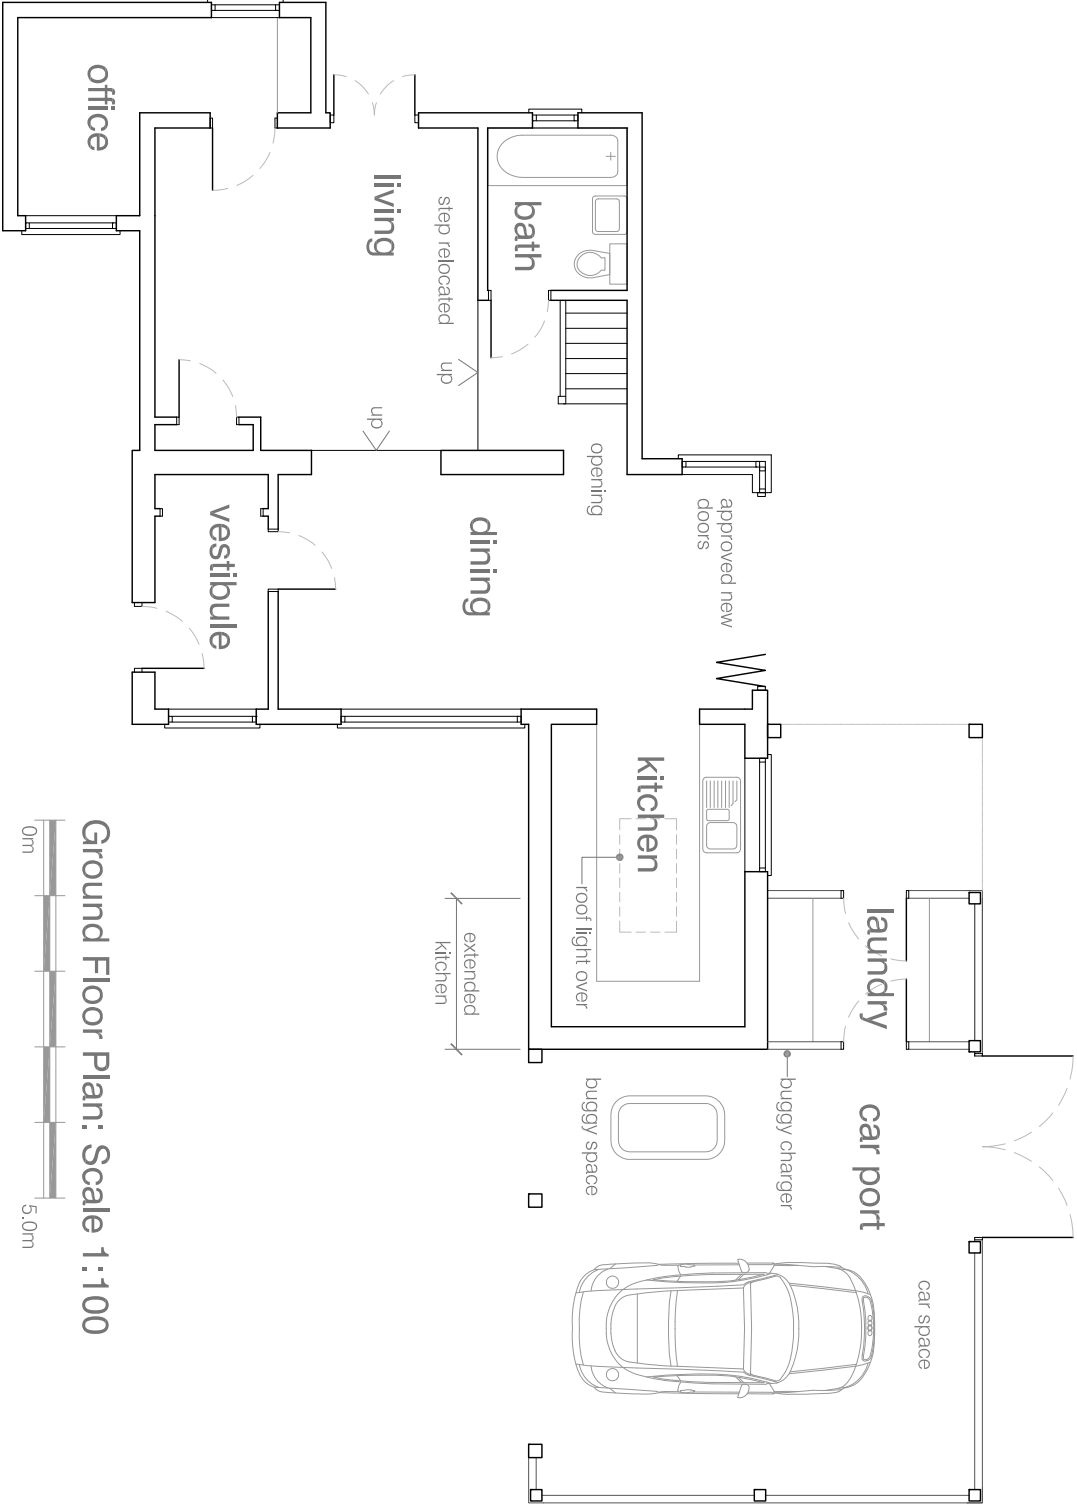

Ground Floor Plan: Scale 1:100

0m 5.0m

Note: First Floor plan unchanged from original application

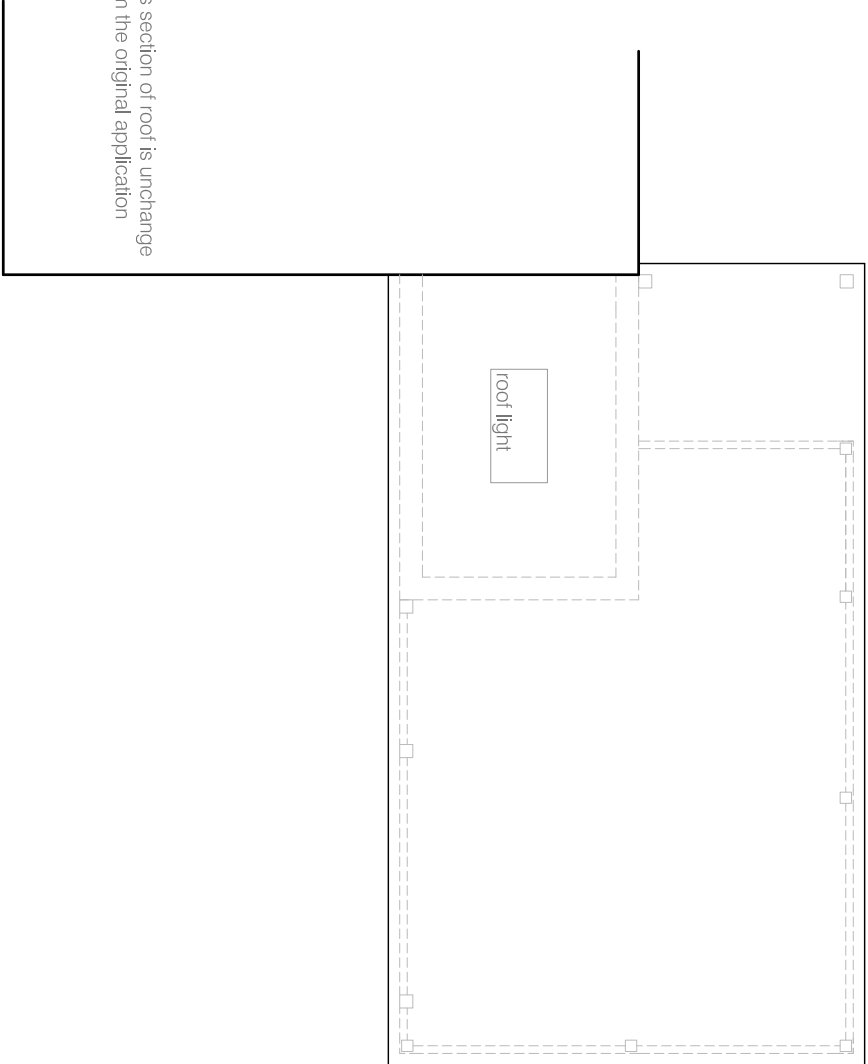

Roof Plan: Scale 1:100

0m 5.0m

notes

Permission is granted to scale from this drawing for the purpose of Local Authority Planning Approval only. In all other cases DO NOT scale from this drawing. Please contact this office for any additional information required.

Contractors, Sub-Contractors and Suppliers are to check all relevant dimensions, levels and details of the site and any existing buildings before commencing any shop drawings or building work. Any discrepancies should be reported to this office.

This drawing must be read in conjunction with all related drawings and documents relevant to this project, including those prepared by appointed consultants, specialists and sub-contractors etc.

This drawing is the copyright of RDV a Design.

revisions

A	step moved	29/08/2019
B	note and part roof plan added	09/09/2019

RDV a Design

9 Oak End | Arundel | West Sussex
Tel: 01903 884013

project
The Studio
Tudor Drive Westergate
West Sussex

drawing
Ground Floor Plan, Roof Plan and
East Elevation
As proposed

scale	date	rev
1:100	@ A3 July 2019	
job no	drawing no	
19150	02.01	B