




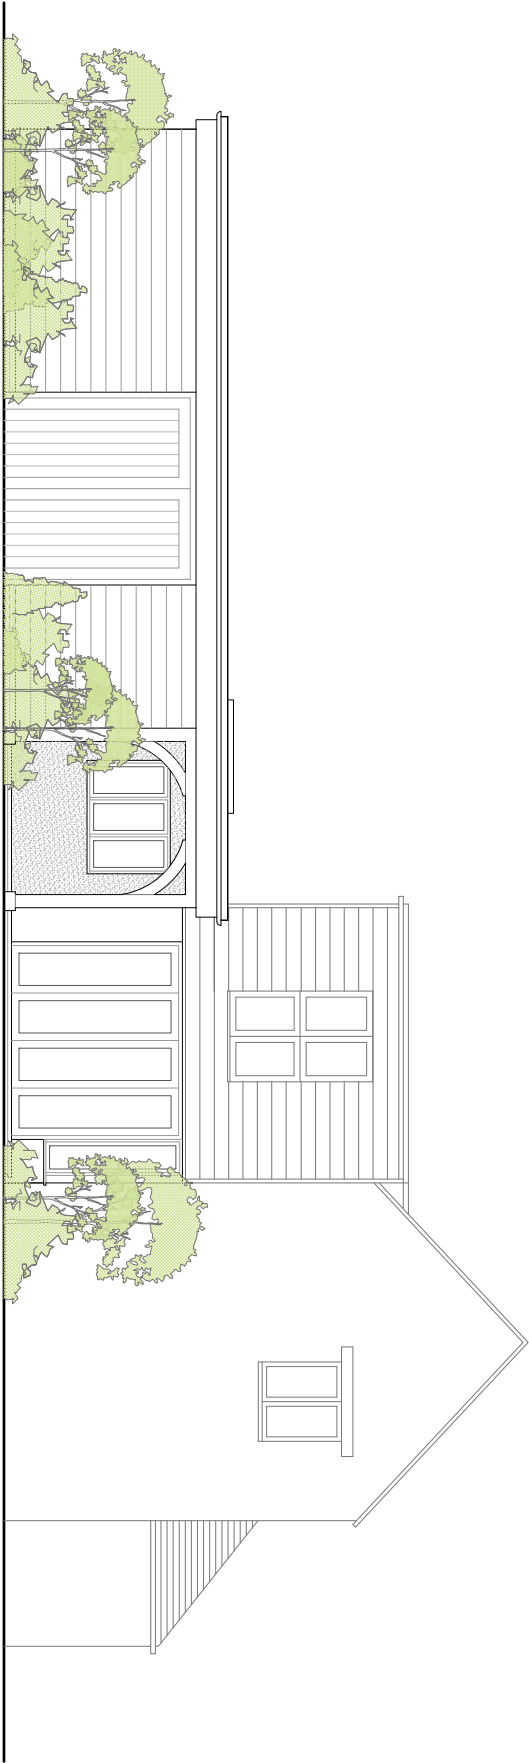


West Elevation: Scale 1:100

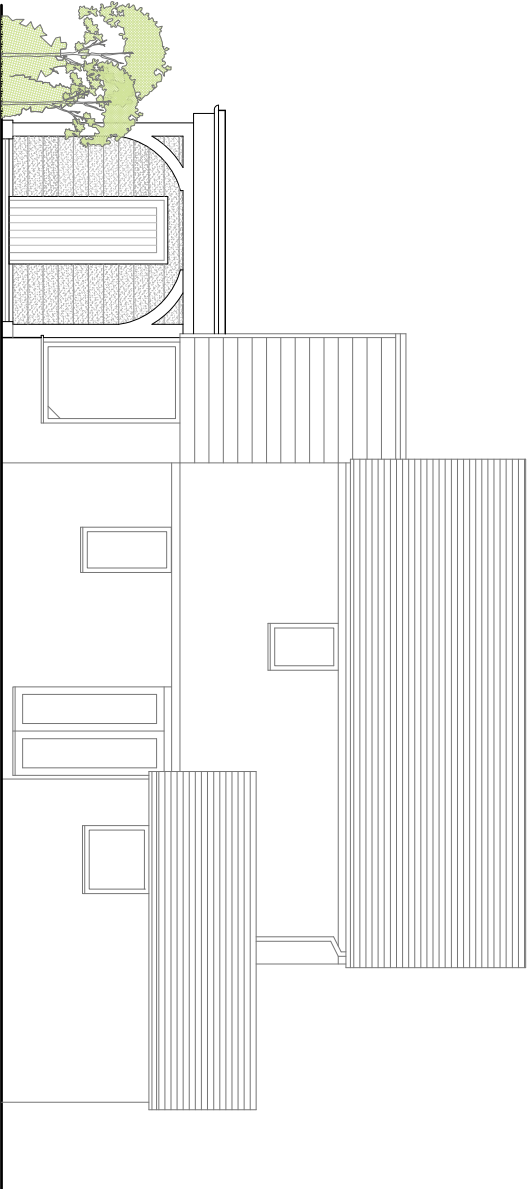

South Elevation: Scale 1:100

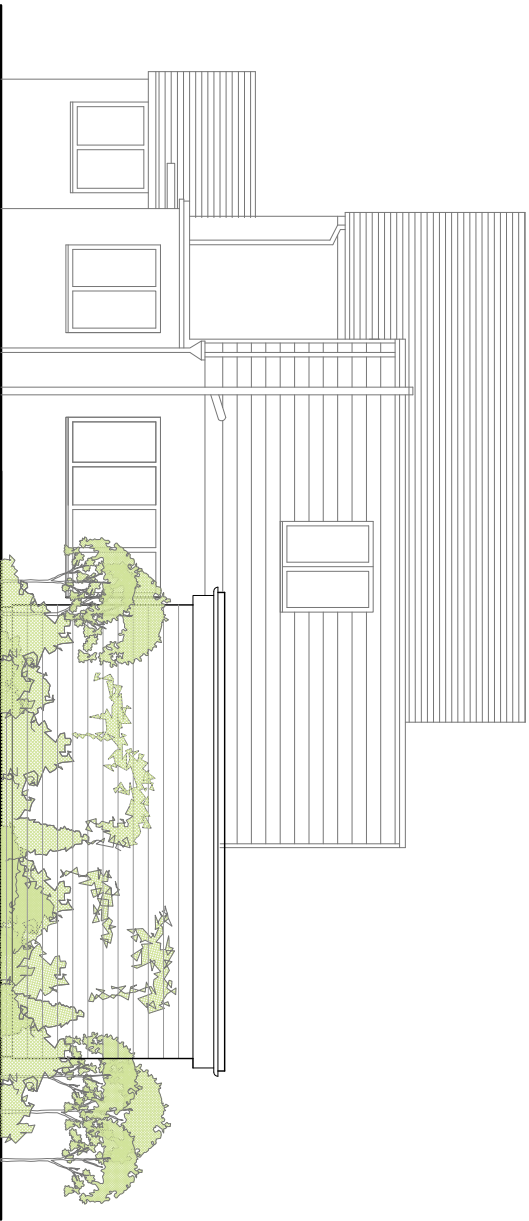

North Elevation: Scale 1:100

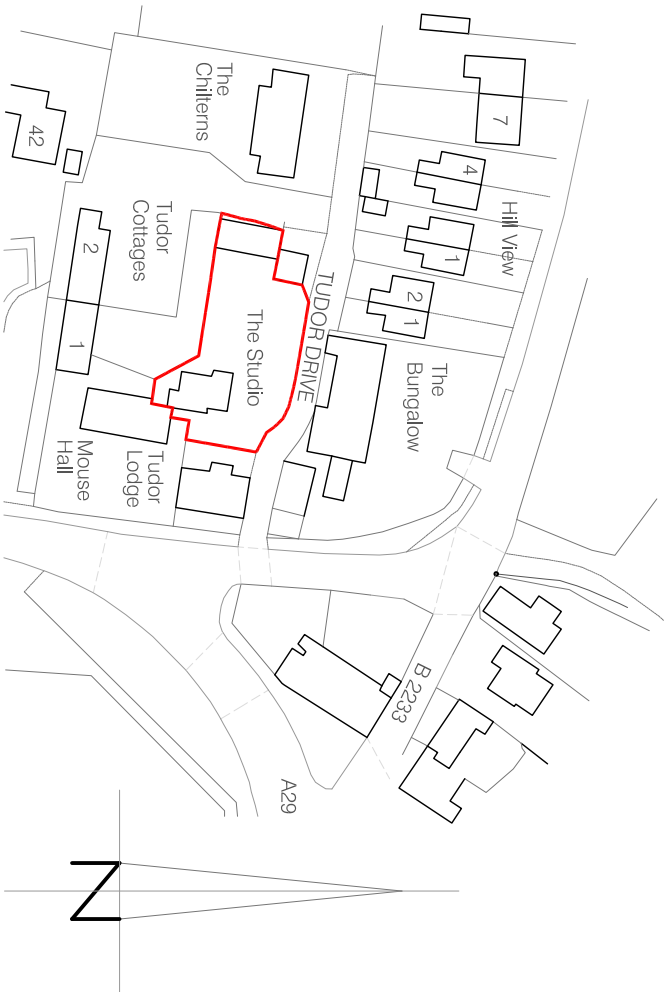

Location Plan: Scale 1:1250

Ordnance Survey (c) Crown Copyright 2019. All rights reserved. Licence number 100022432



notes

Permission is granted to scale from this drawing for the purpose of Local Authority Planning Approval only. In all other cases DO NOT scale from this drawing. Please contact this office for any additional information required.

Contractors, Sub-Contractors and Suppliers are to check all relevant dimensions, levels and details of the site and any existing buildings before commencing any shop drawings or building work. Any discrepancies should be reported to this office.

This drawing must be read in conjunction with all related drawings and documents relevant to this project, including those prepared by appointed consultants, specialists and sub-contractors etc.

This drawing is the copyright of RDV a Design

revisions

A location plan added

29/08/2019

RDV a Design

9 Oak End | Arundel | West Sussex
Tel: 01903 884013

project	The Studio		
	Tudor Drive Westergate		
	West Sussex		
drawing	Location Plan and Elevations		
	As Proposed		
scale	1:100	@ A3	July 2019
job no	19150	drawing no	02.02
rev	A		