




OUTLINE OF EXISTING ELEVATIONS

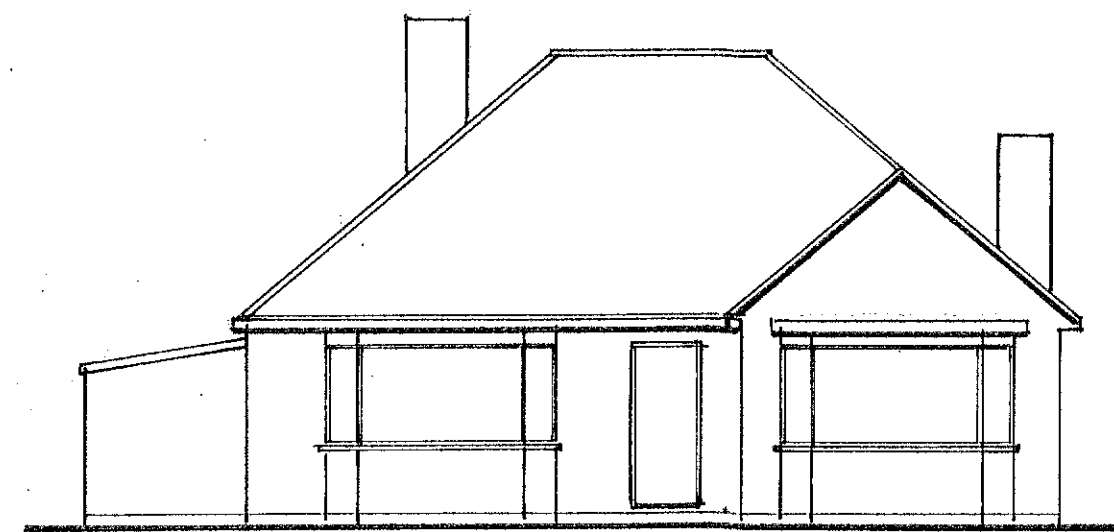


FRONT ELEVATION

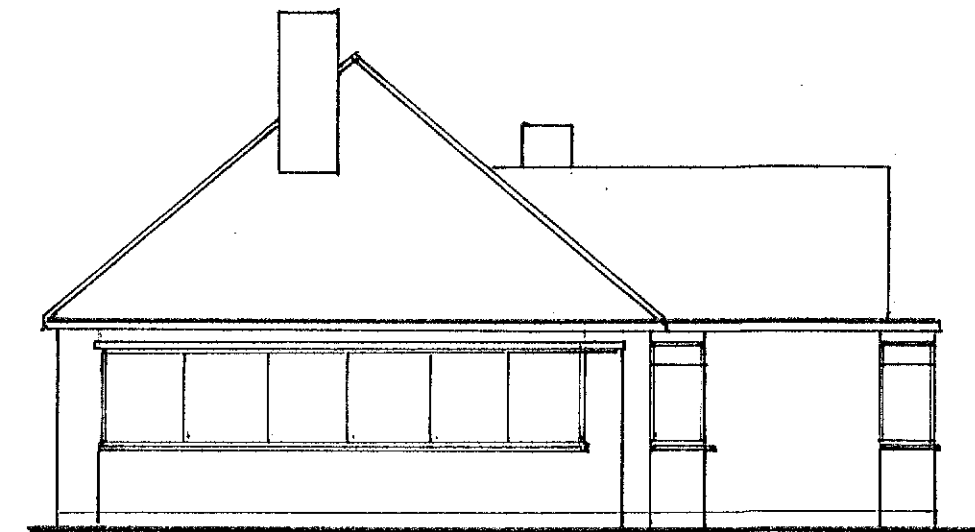


EAST ELEVATION

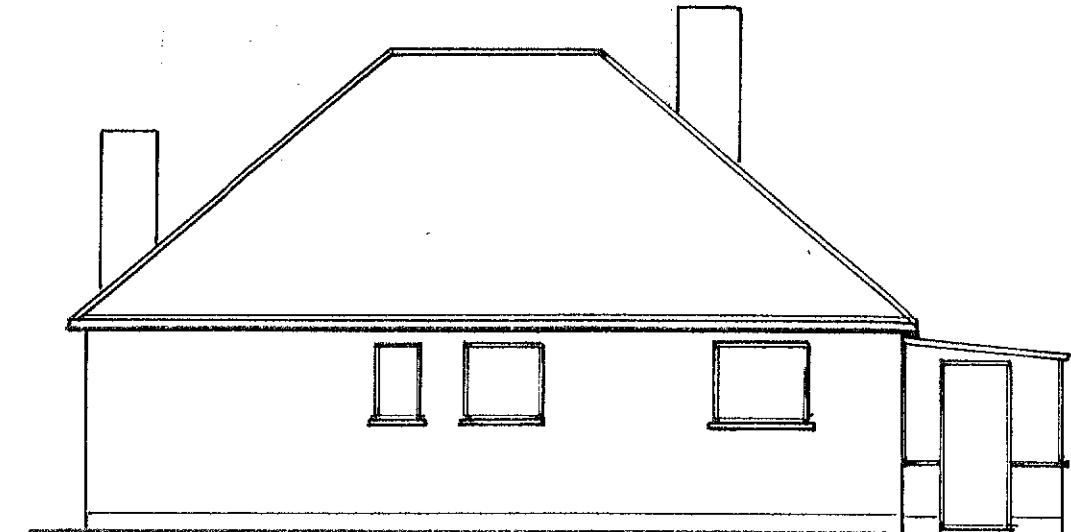


REAR ELEVATION

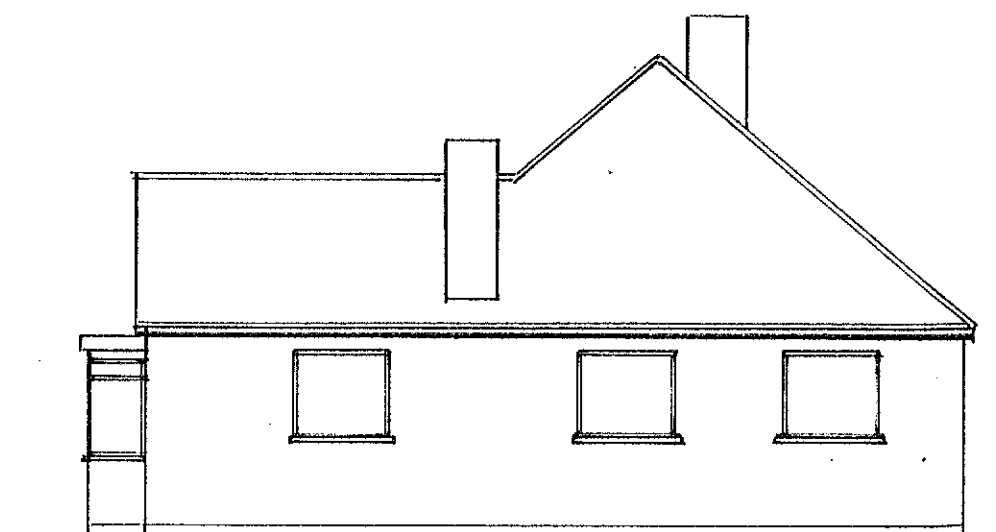


WEST ELEVATION

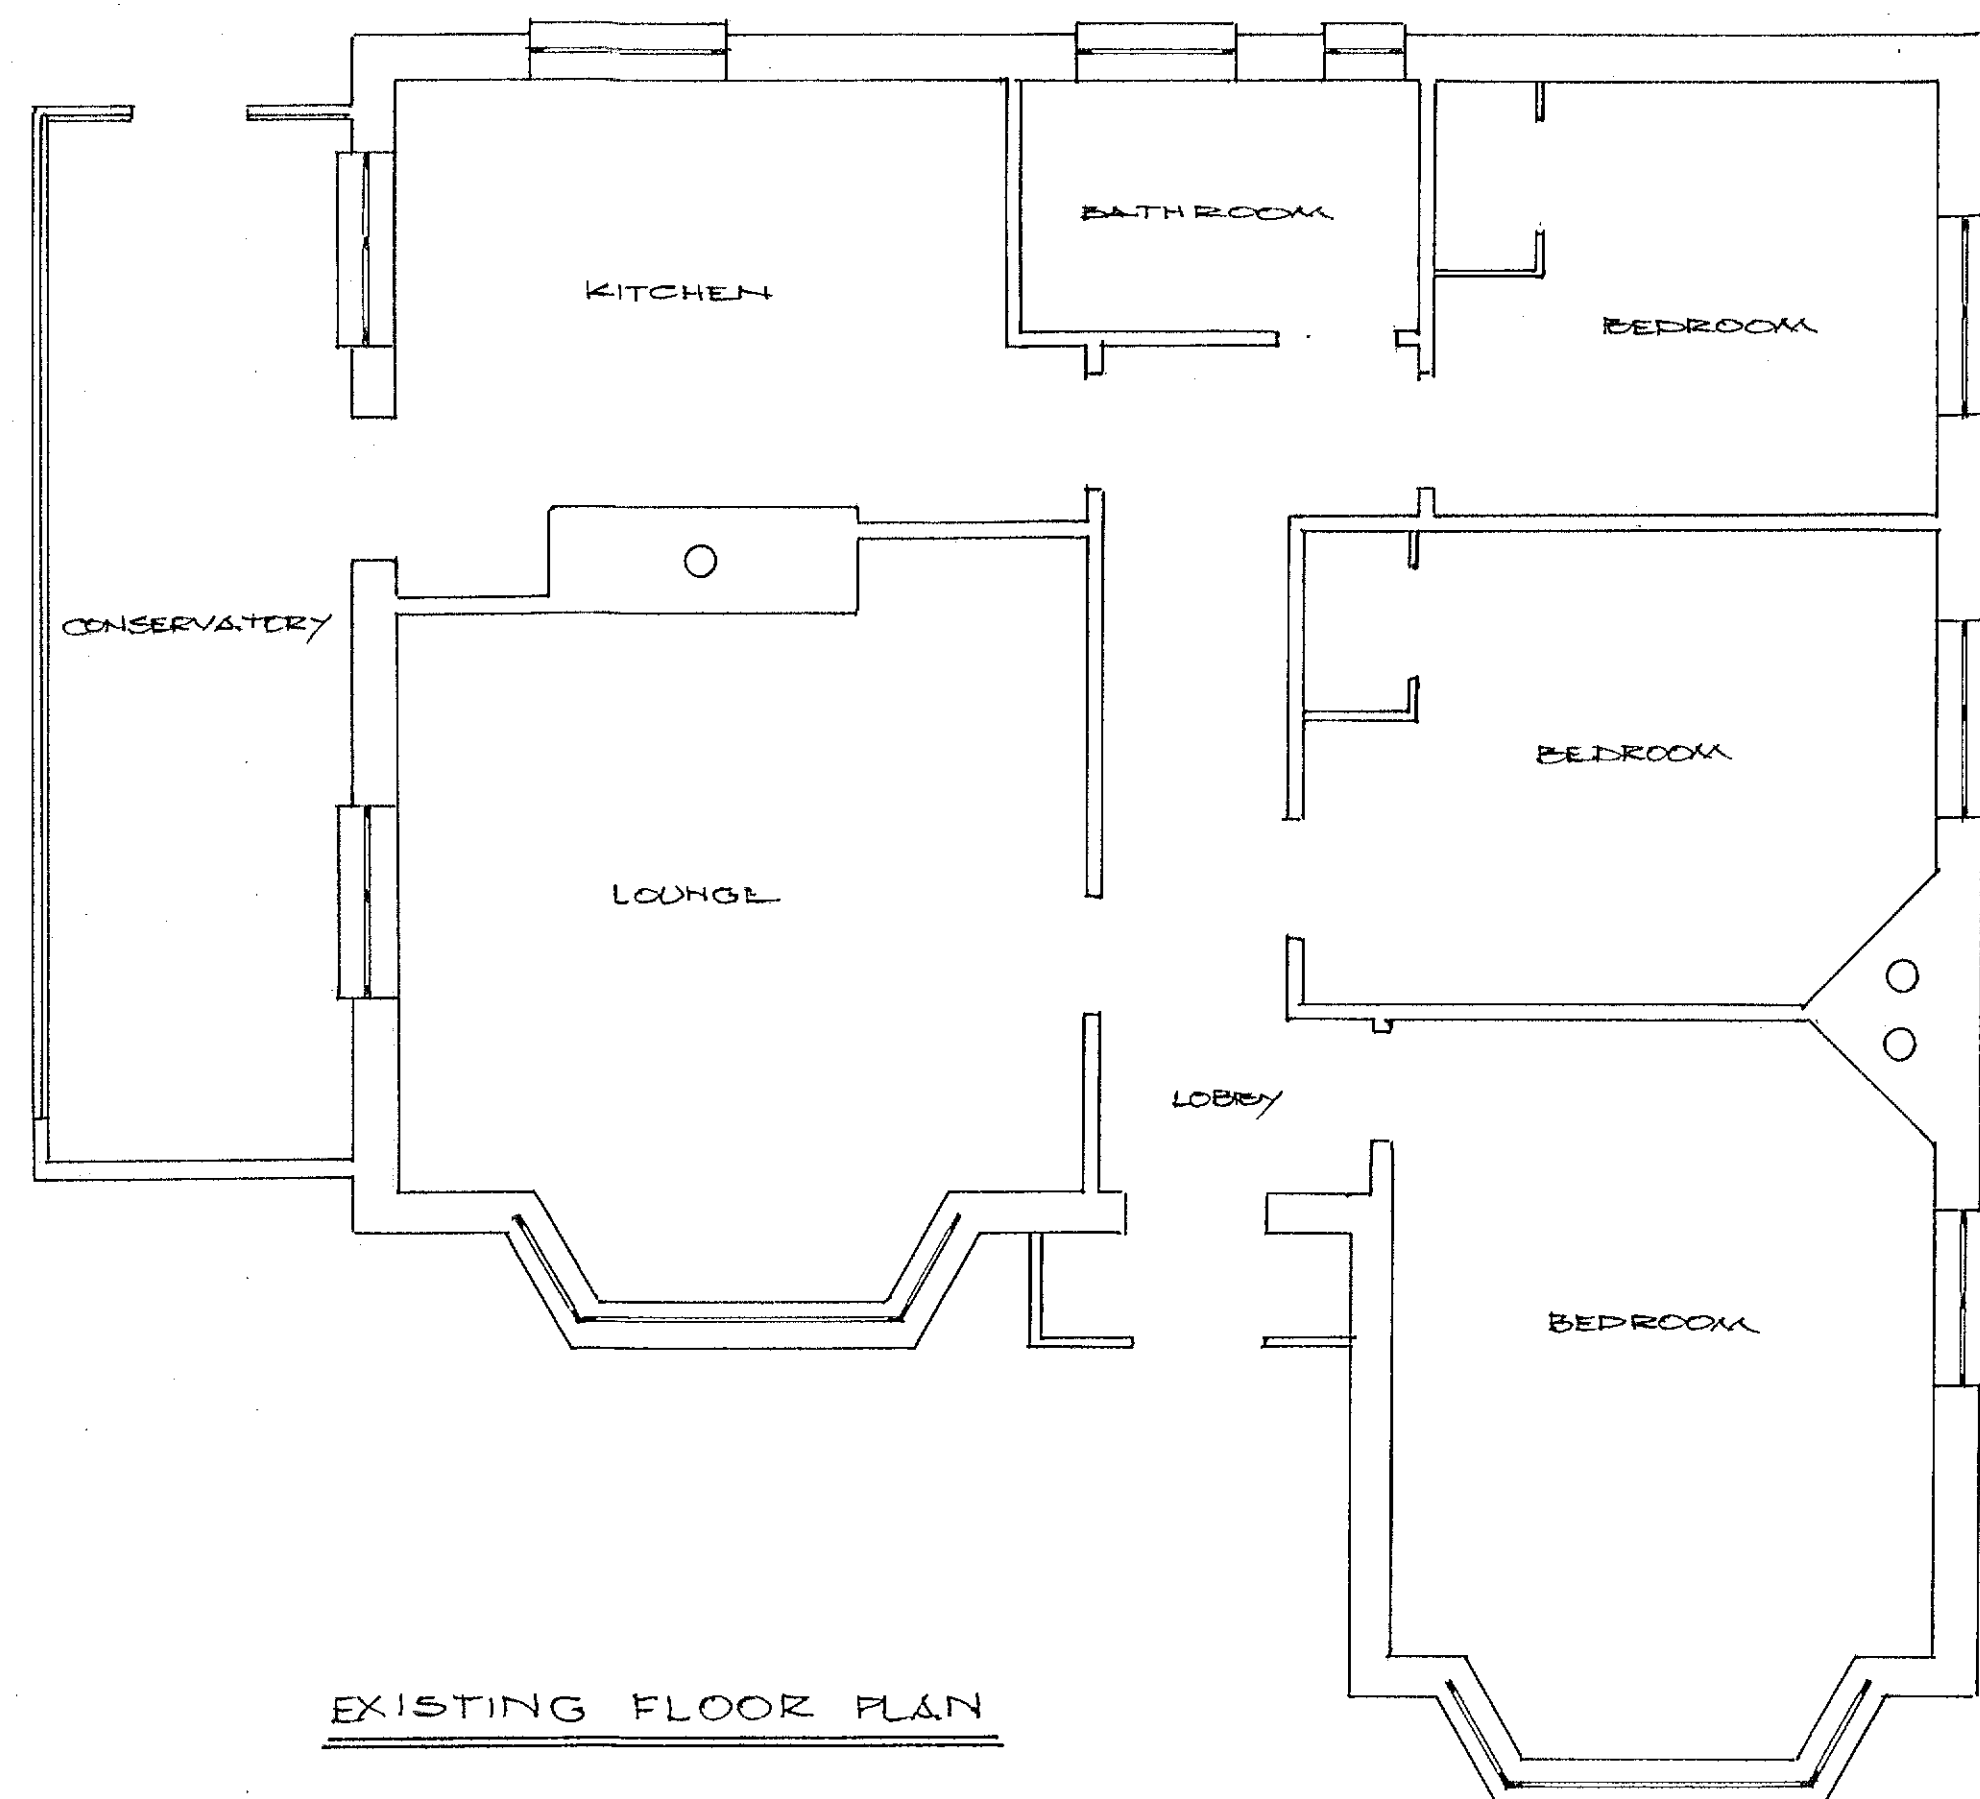

EXISTING FLOOR PLAN

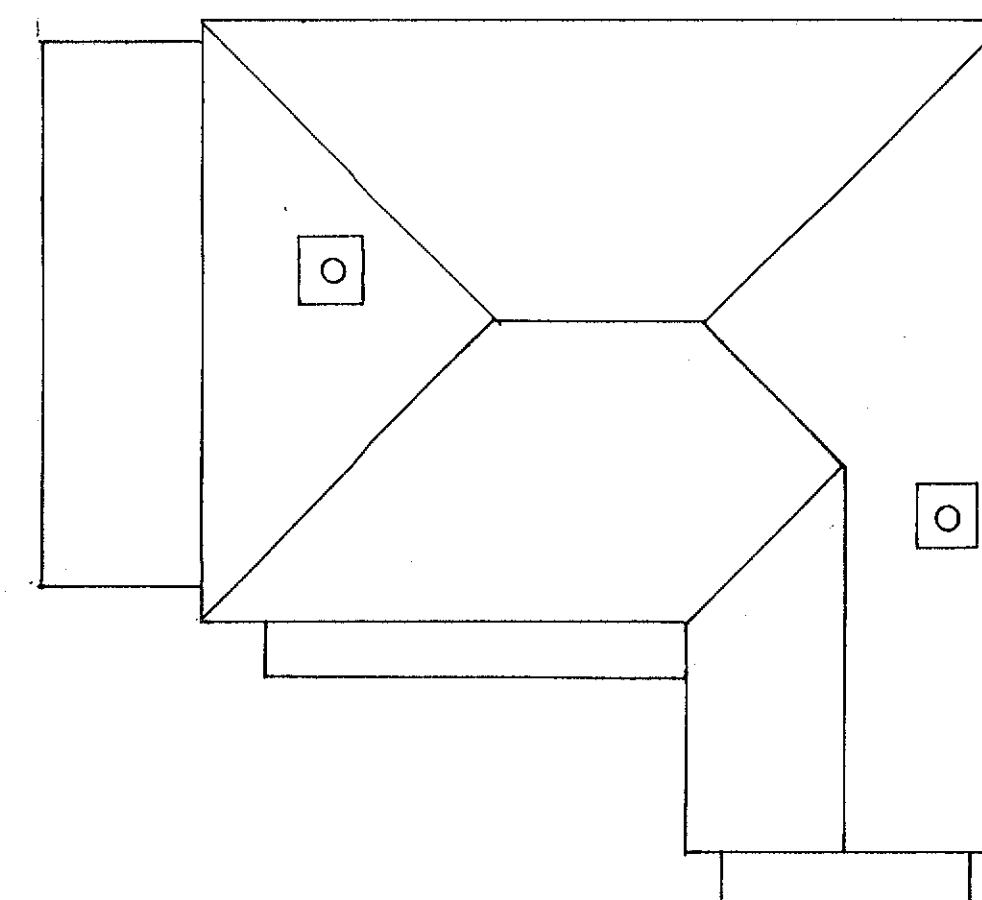

EXISTING ROOF PLAN

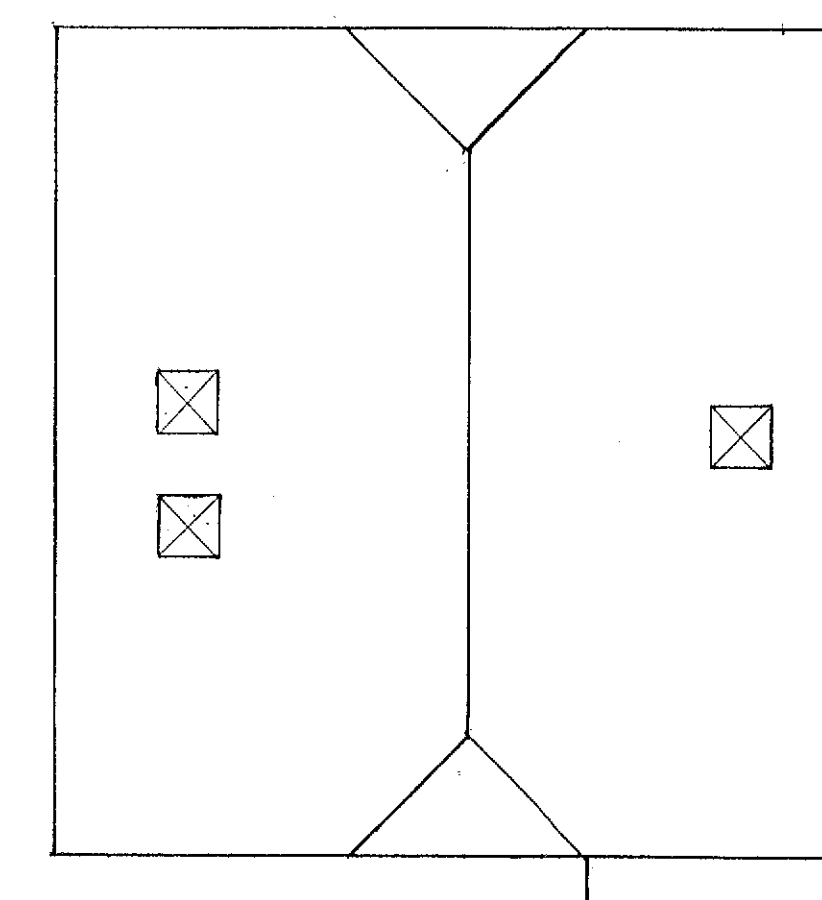

PROPOSED ROOF PLAN

NOTES:  
All dimensions must be checked on site and not scaled from this drawing.  
EXCEPT ARUN D.C. USE

|   |  |  |
|---|--|--|
| E |  |  |
| D |  |  |
| C |  |  |
| B |  |  |
| A |  |  |

Date Revisions

© copyright

**JOHNSON  
DESIGNS**  
Architectural & Planning Services  
Building Plans  
CHICHESTER, West Sussex  
01243 775700  
FOUR MARKS, Hampshire  
01429 563303  
Email: johnsonplans@yahoo.co.uk  
www.johnsondesigns.co.uk

Client  
MS J. BUSBY

Job Title  
KITTENASH  
HOOK LANE  
ALDINGBOURNE  
PO20 3TE

Drawing Title  
EXISTING DETAILS &  
PROPOSED ROOF PLAN

Scale 1:100 AT A1 1:50

Date JAN 19 Drawn by JP

Drg. No. 304345/02 Rev.