




NOTES:
All dimensions must be checked on site and not scaled from this drawing.
EXCEPT ARUN DC USE.

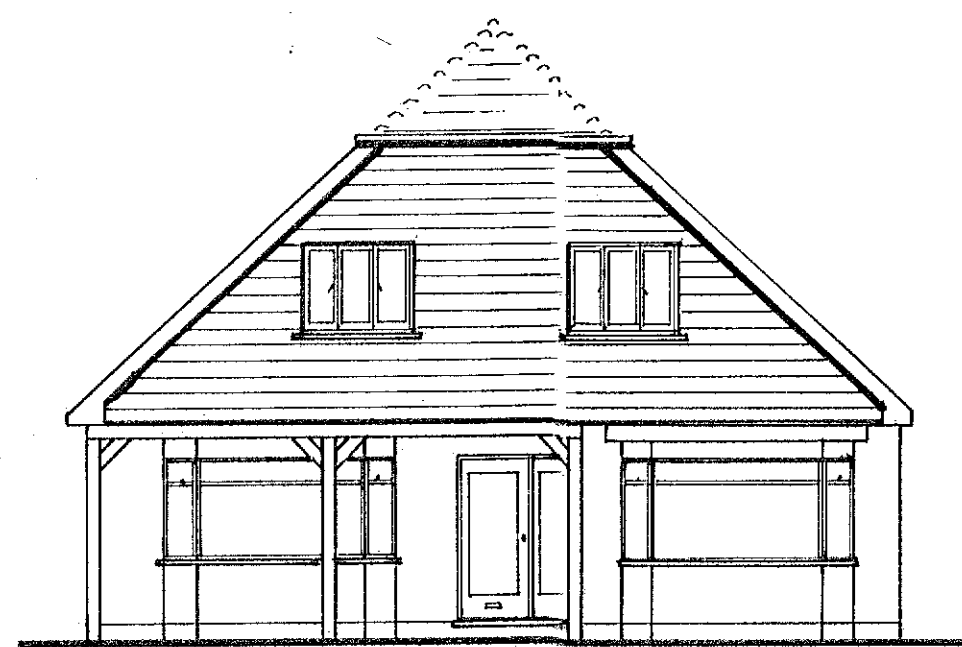


FRONT ELEVATION

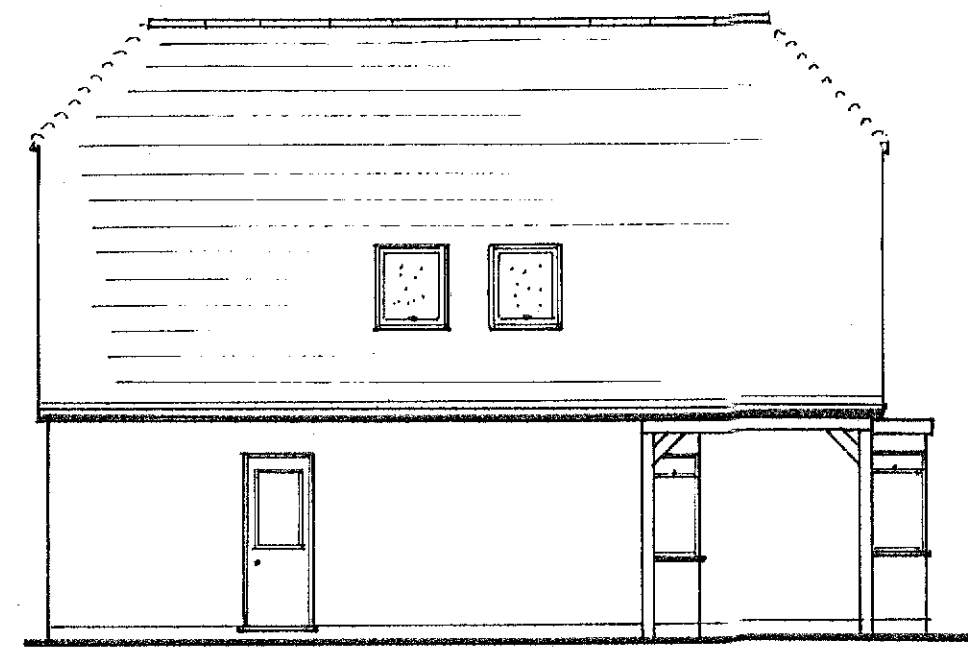


EAST ELEVATION

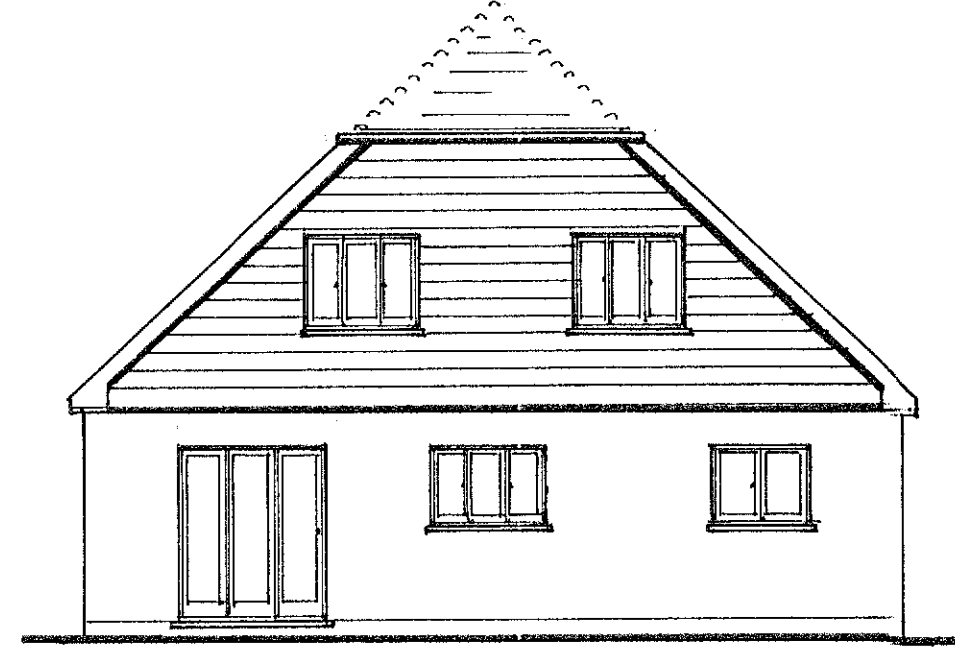


REAR ELEVATION

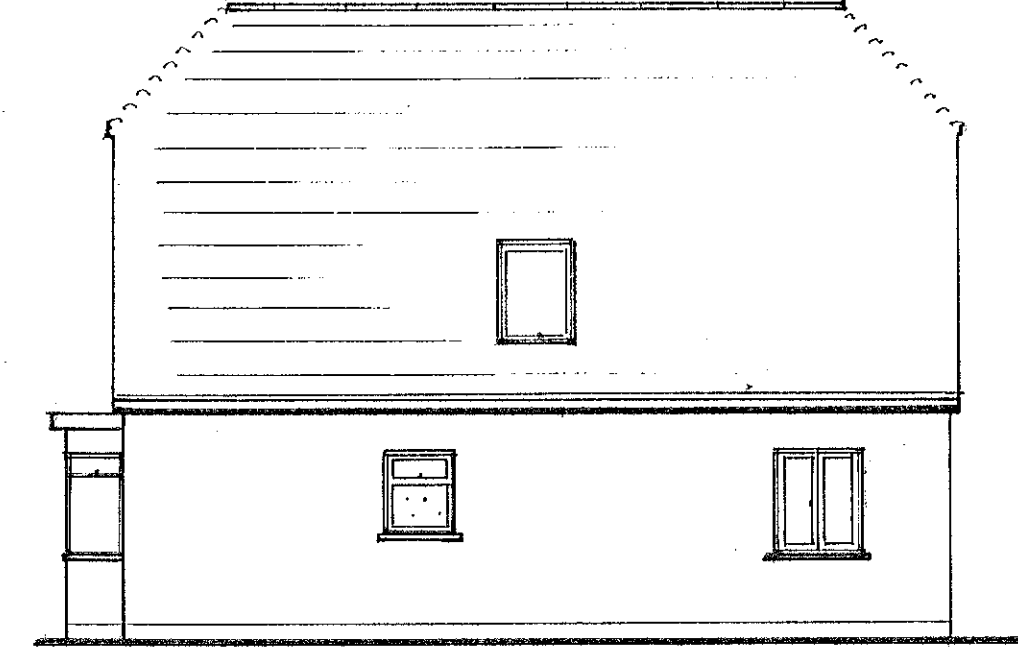

WEST ELEVATION

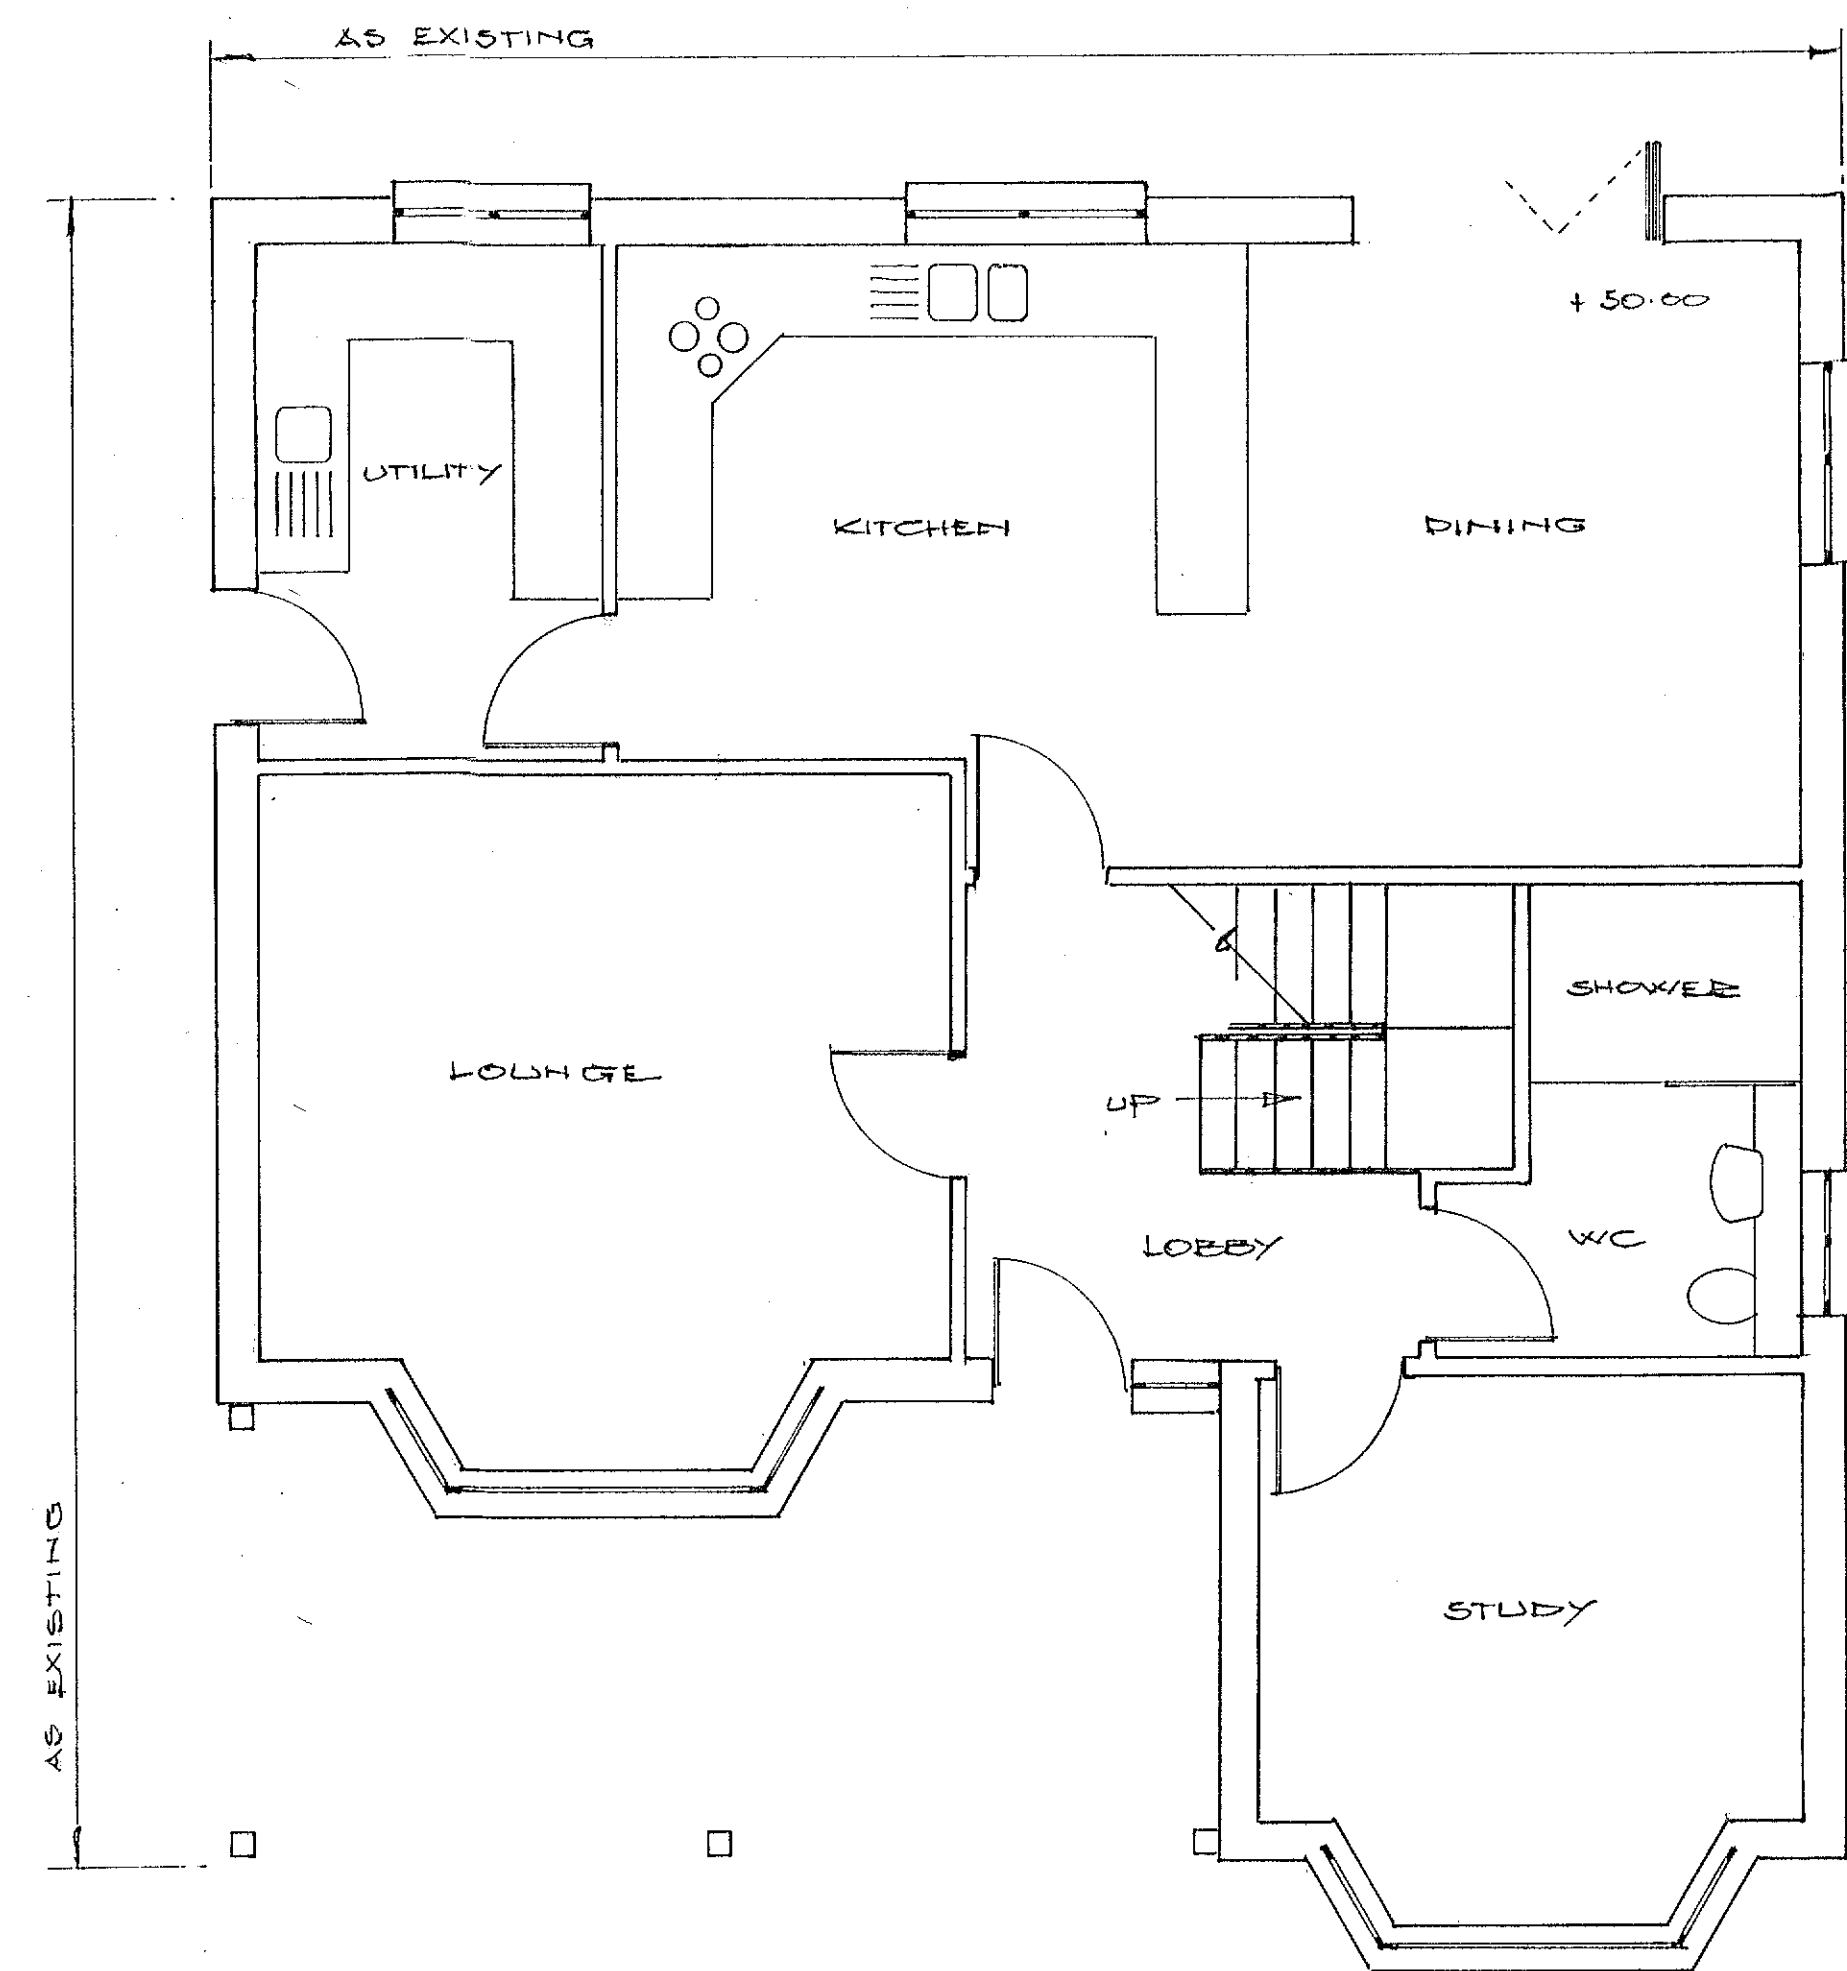

GROUND FLOOR

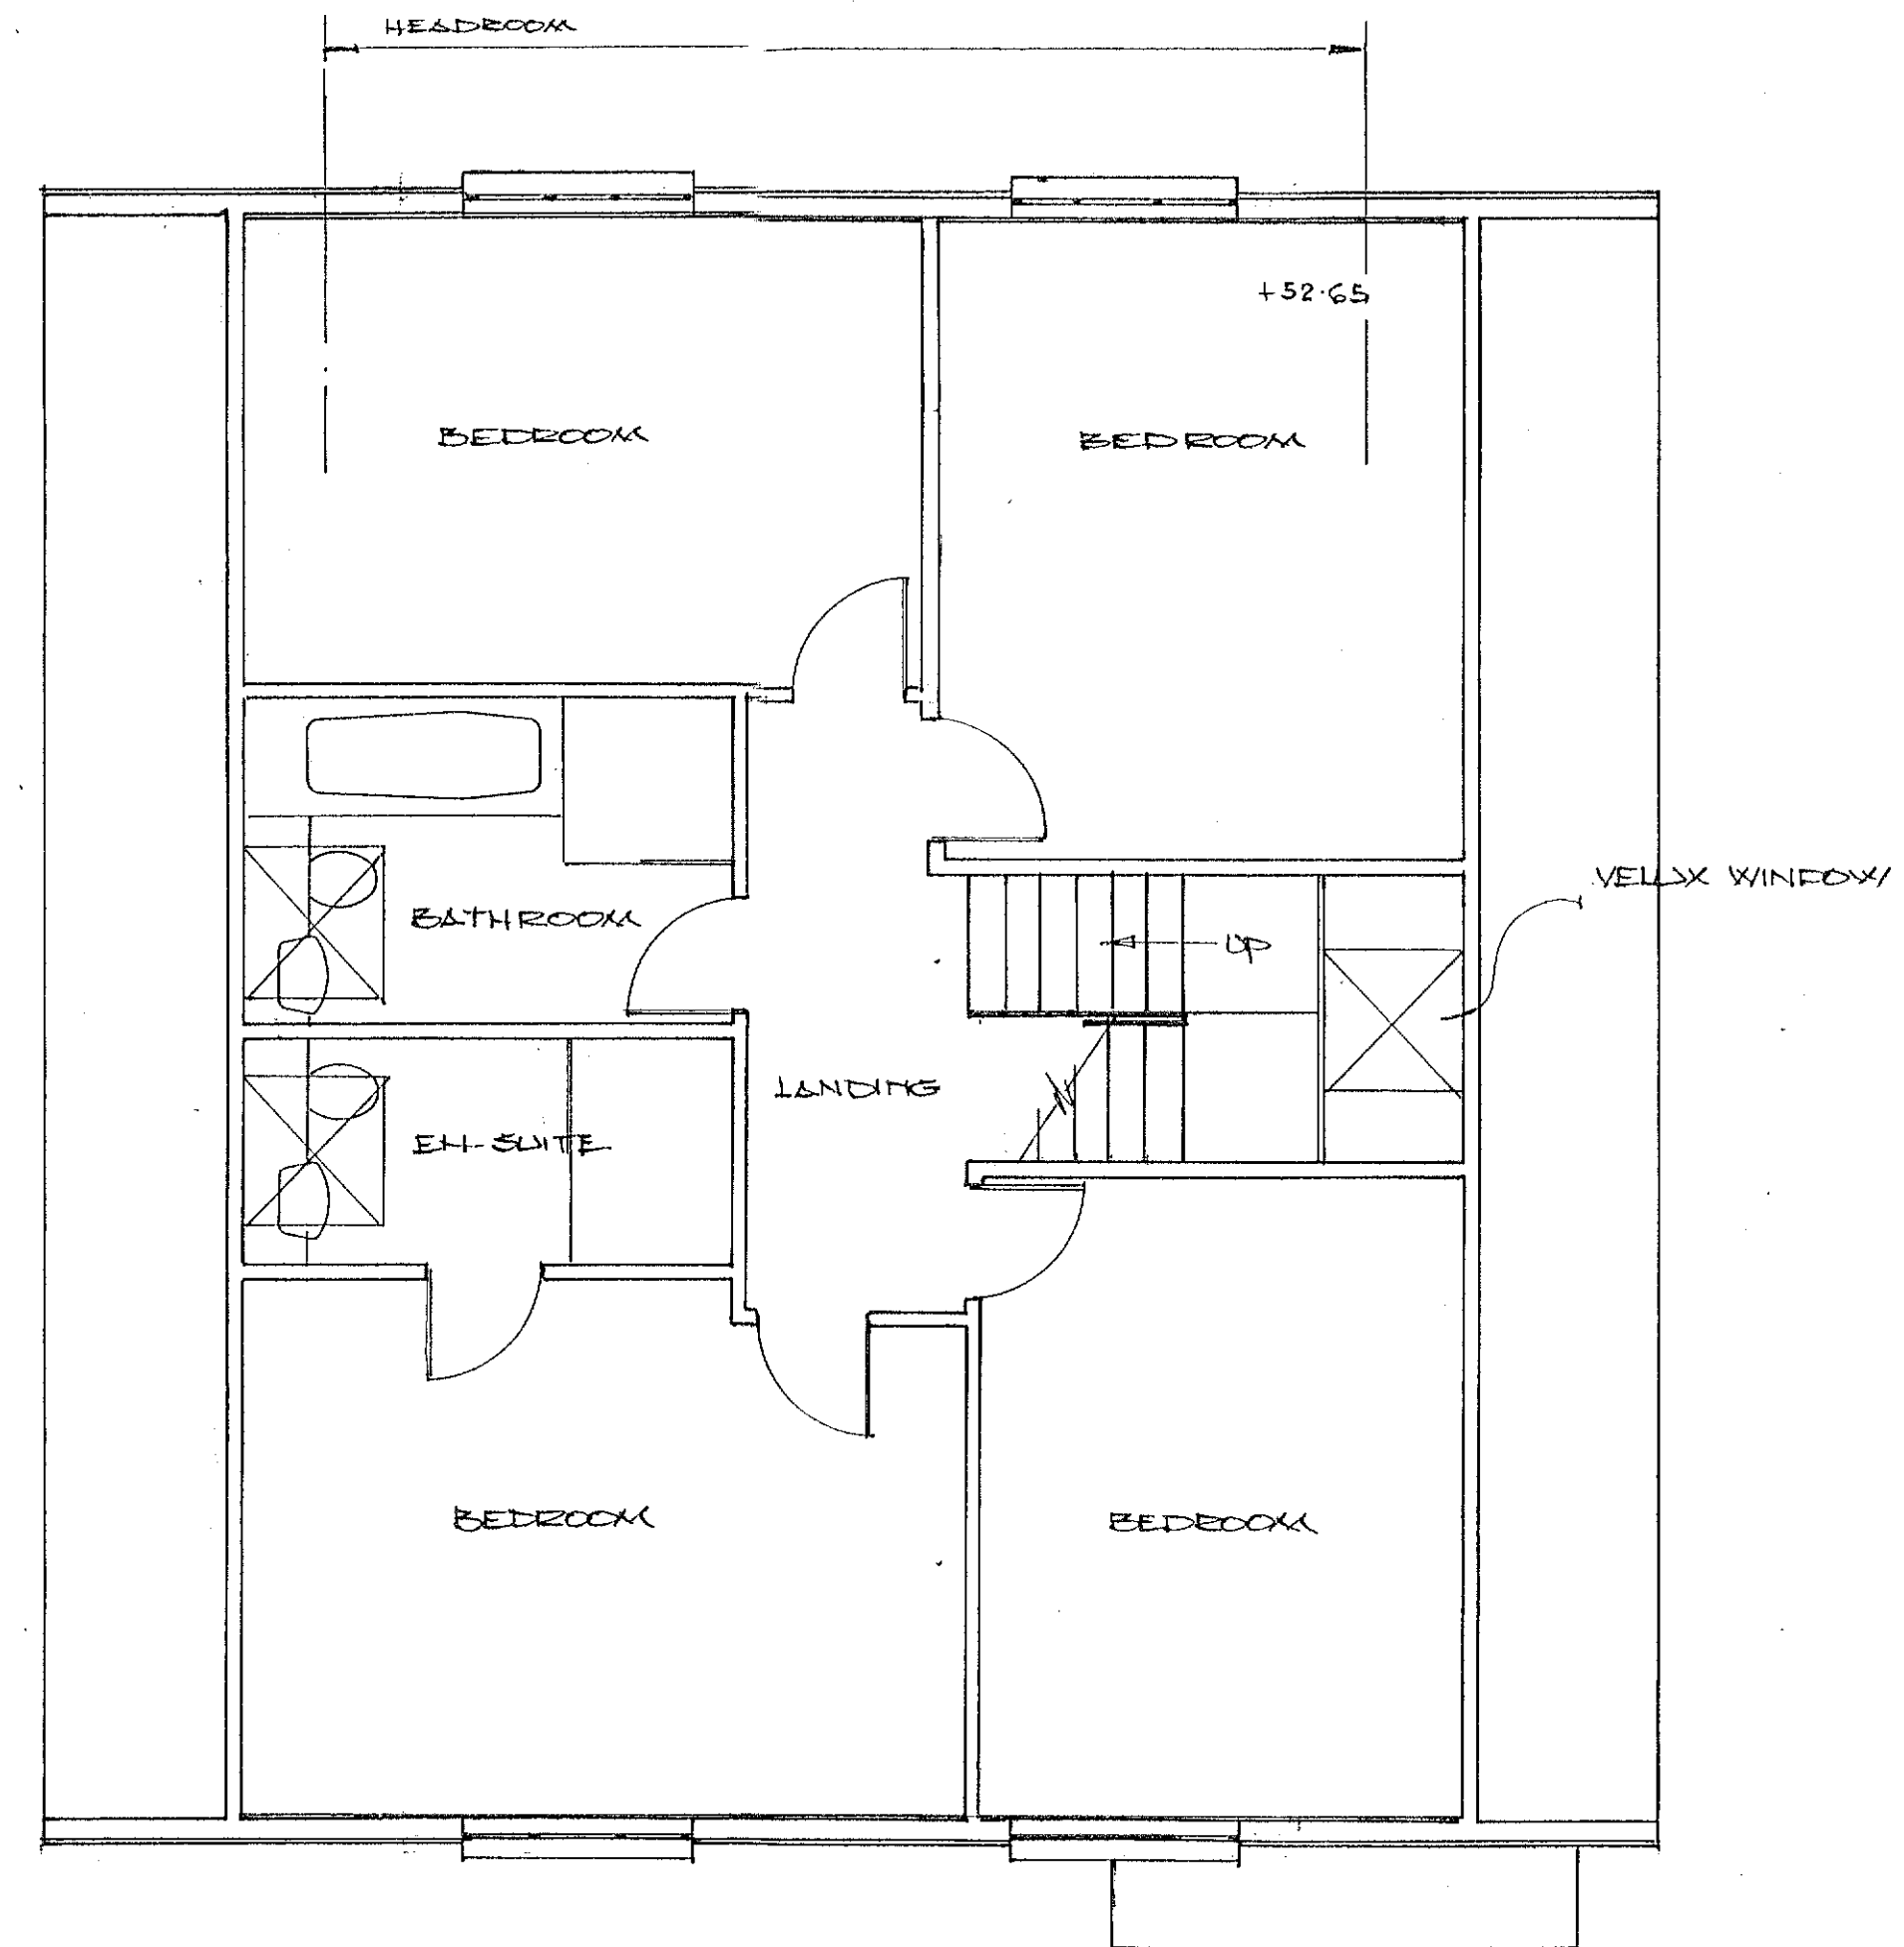

ATTIC FLOOR

E	
D	
C	
B	
A	

Date	Revisions
------	-----------

© copyright

**JOHNSON
DESIGNS**

Architectural & Planning Services
Building Plans

CHICHESTER, West Sussex
01243 775700

FOUR MARKS, Hampshire
01420 563303

Email: johnsonplans@yahoo.co.uk
www.johnsondesigns.co.uk

Client
MS. J. BUSBY

Job Title
**KITTENASH
HOOK LANE
ALDINGBOURNE
PO20 3TE**

Drawing Title
**PROPOSED PLANS
& ELEVATIONS**

Scale 1:100 & 1:50

Date **JAN 10** Drawn by **JP**

Drg. No. **904315/01** Rev.