


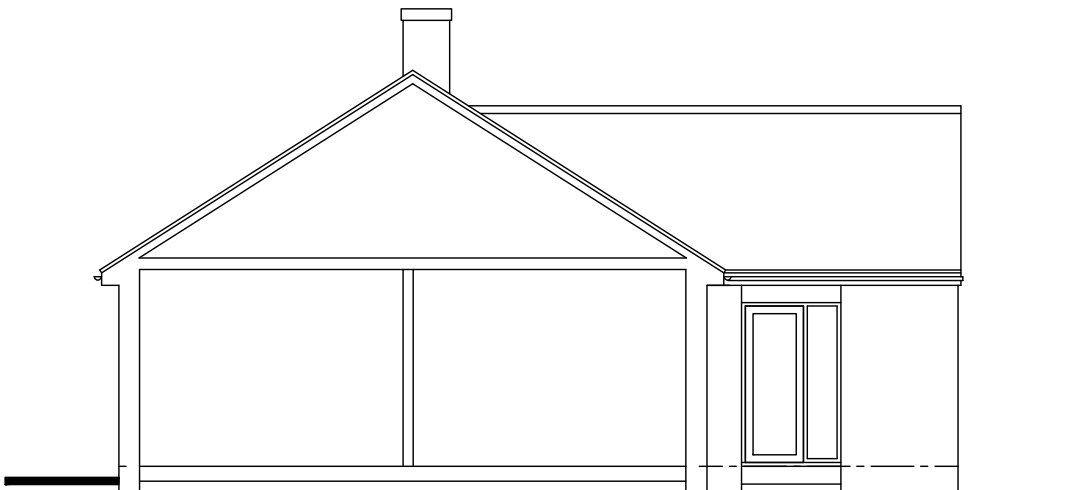

SIDE EAST ELEVATION





REAR SOUTH ELEVATION





SIDE WEST ELEVATION

EXISTING ELEVATIONS

Scale 1:100

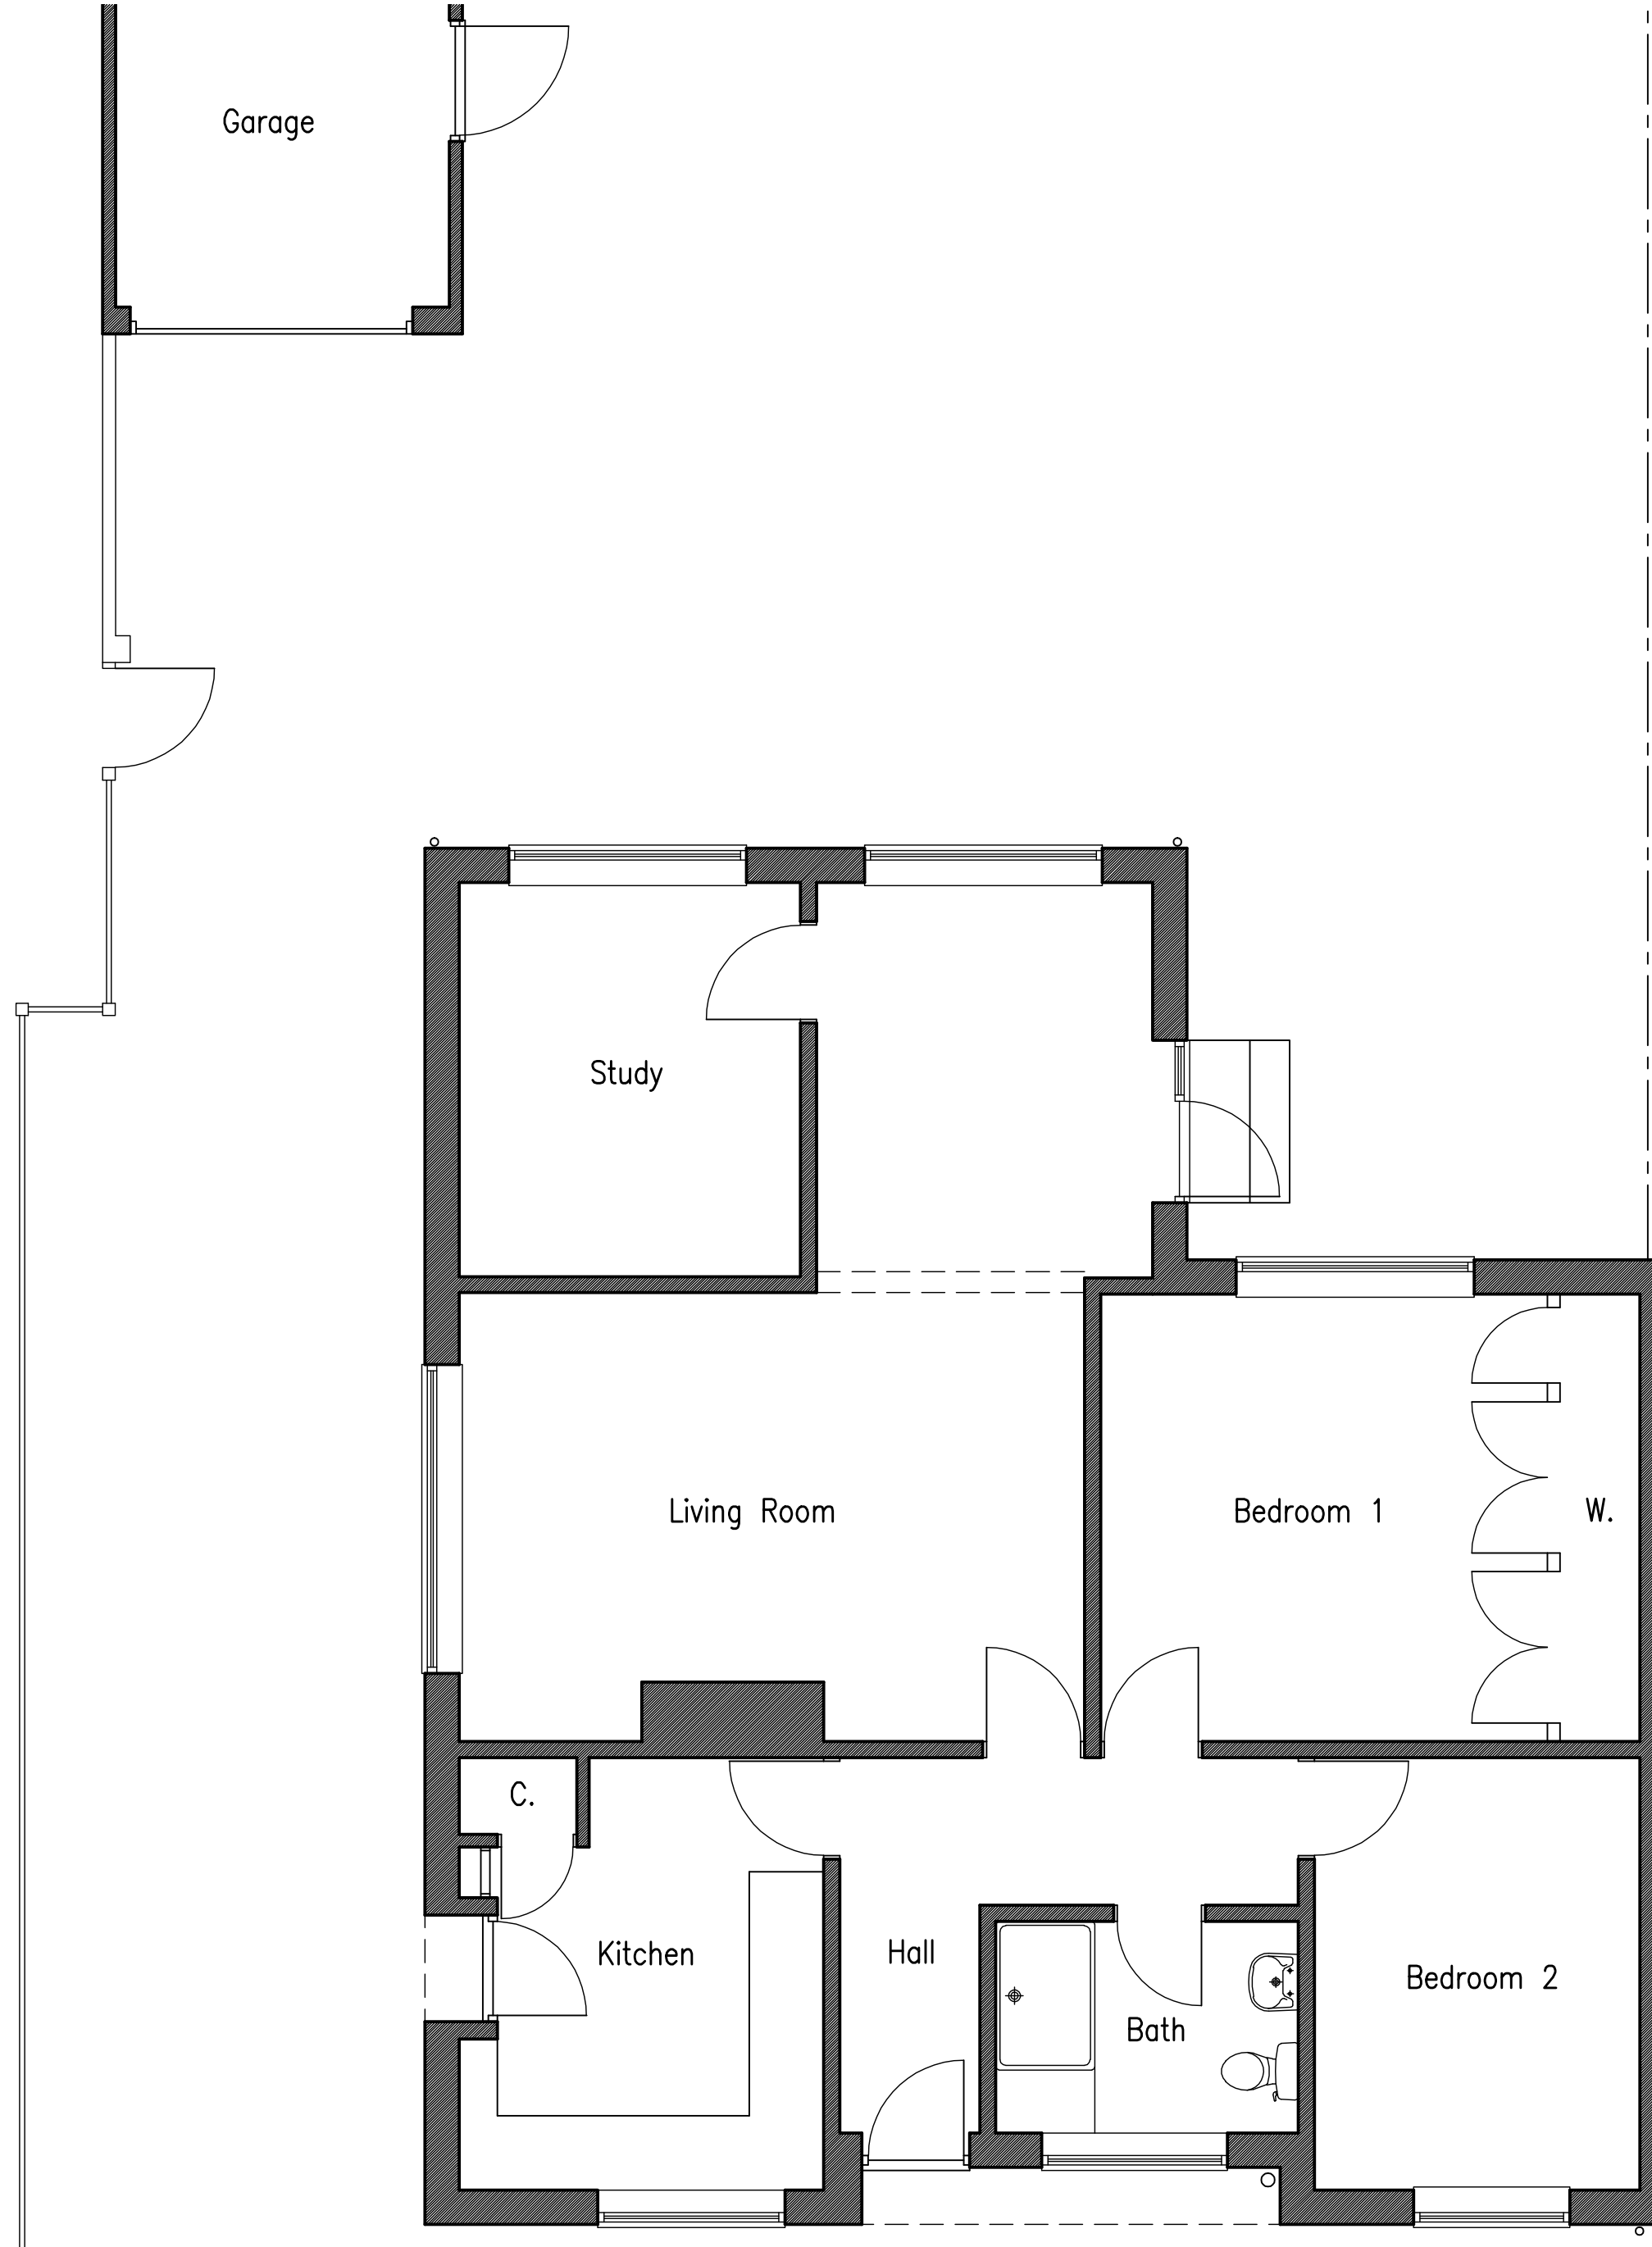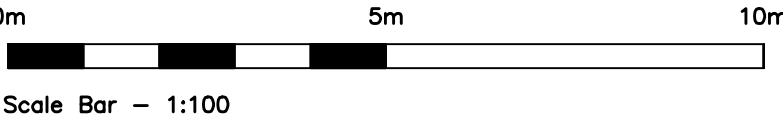

GROUND FLOOR
EXISTING FLOOR PLAN
Scale 1:50

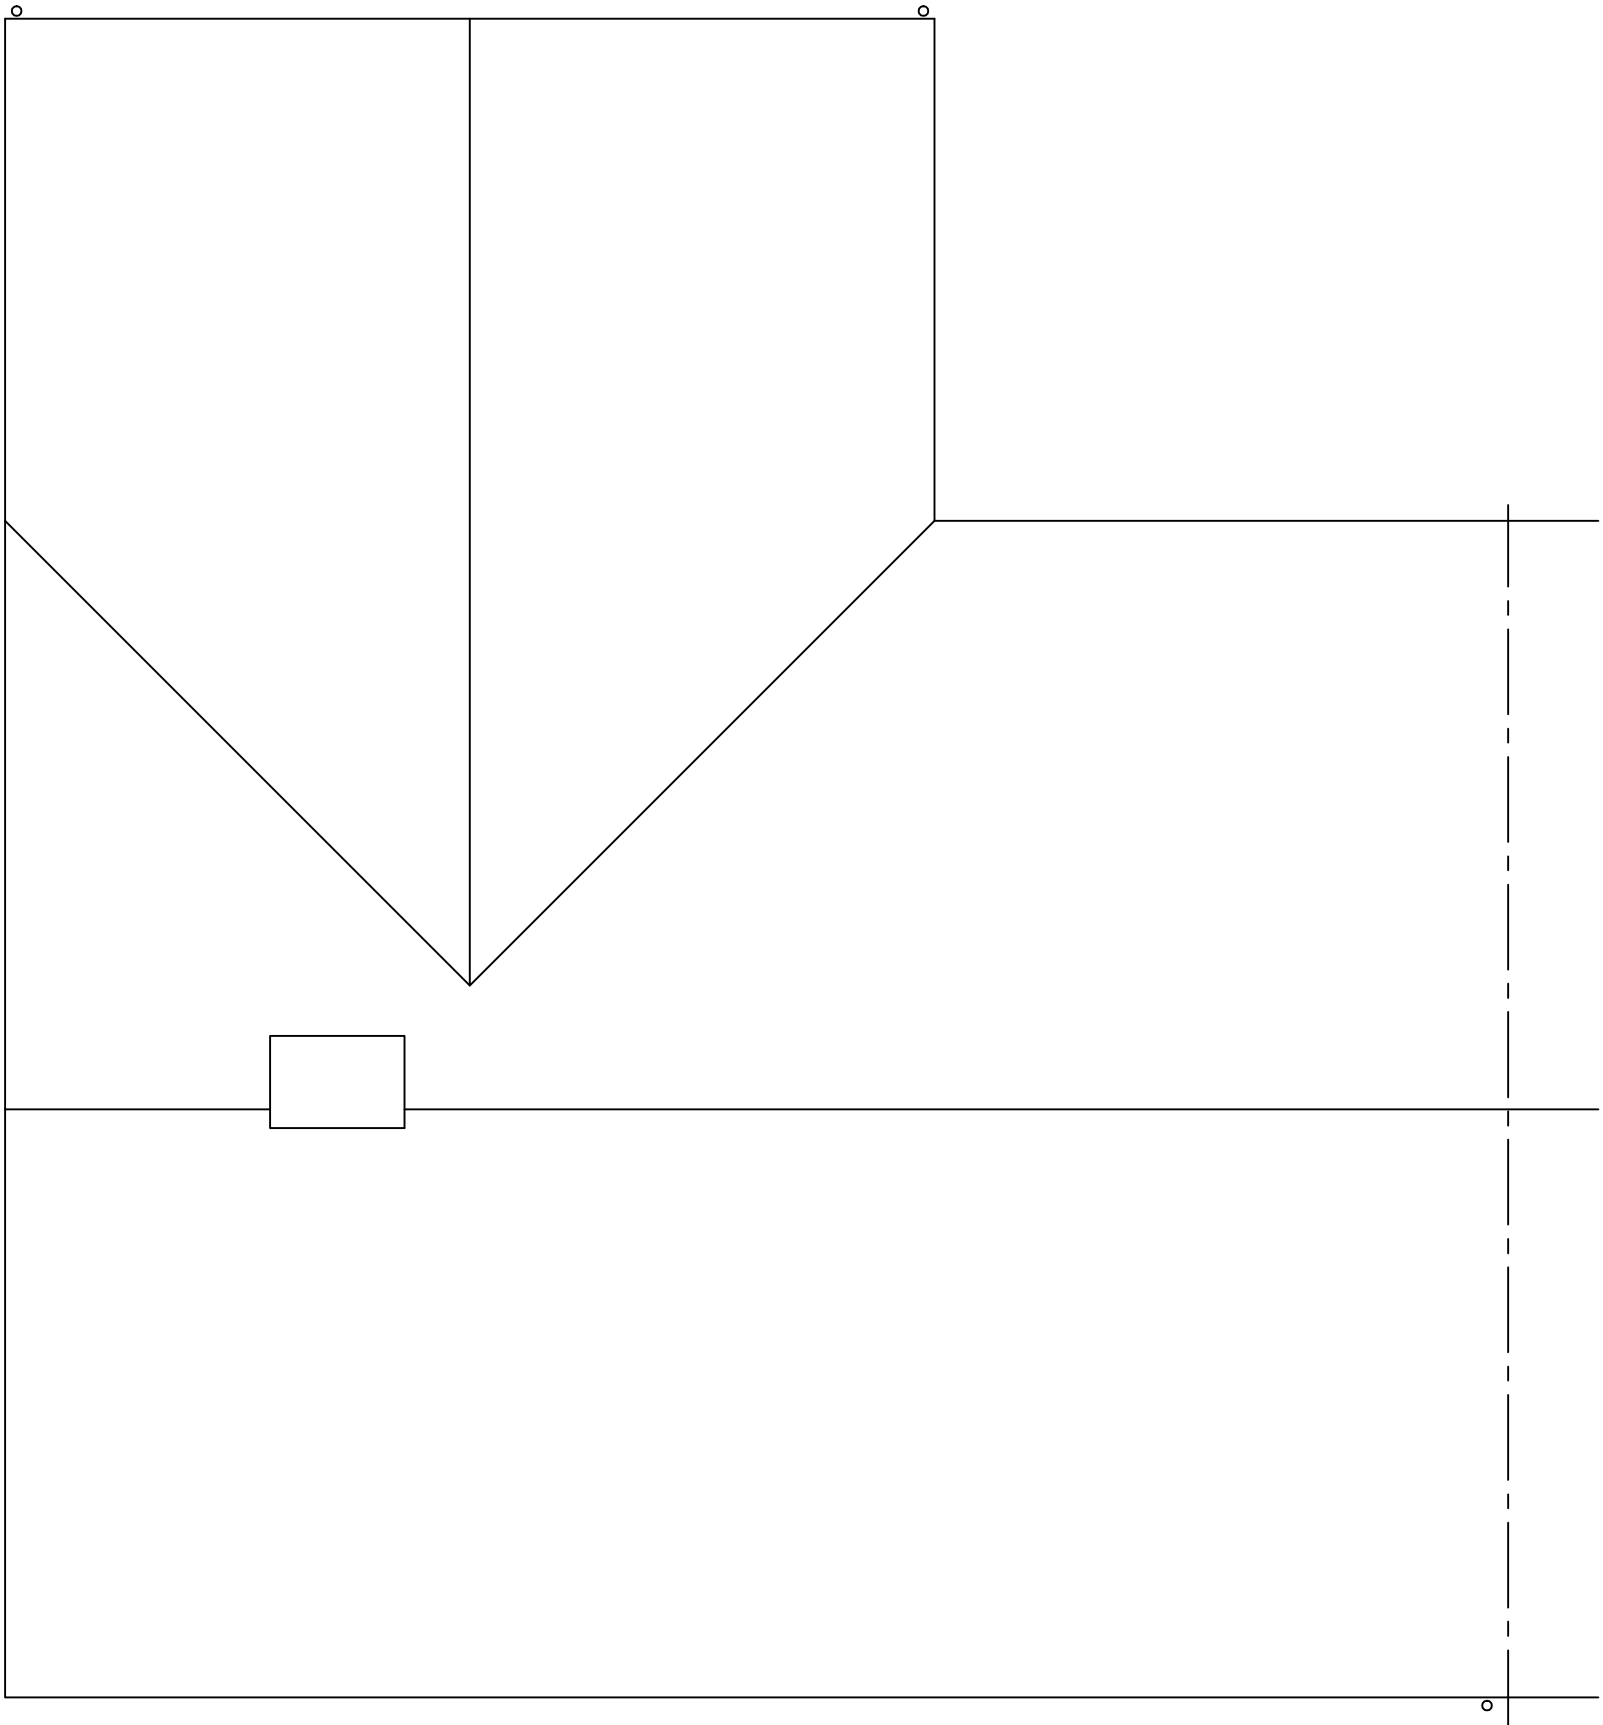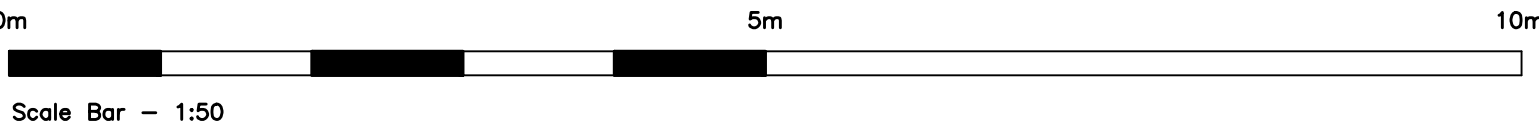

EXISTING ROOF PLAN
Scale 1:50


No dimensions to be scaled from drawing except for planning purposes.
The contractor should check all dimensions on site.
It is the contractors responsibility to ensure compliance with Building Regulations.
C.D.M. Regs. 2015. The Client is advised of his responsibilities to appoint a Planning Supervisor under these Regs.
All works to comply with the C.D.M. Regs. 2015.
The Party Wall Act. 1996 The property owner is advised of the requirements of the Act, & the requirement to serve a Party Wall Notice on any adjoining owners as required under the act.

REVISIONS:



LOCATION PLAN

Scale 1:1250

 

Information supplied based on Promap.
All dimensions and distances subject to an accurate site survey being undertaken.

ADCS

Architectural Design

Computer Services

30 Foxley Lane
Worthing
West Sussex
BN13 3AD
Tel: 01903 280701
E-mail:
adcs@sky.com

Client

MR N. & MRS L. MARTER

Project

PROPOSED REAR EXTENSION
GRINDEL, LEVEL MARE LANE
EASTERGATE
WEST SUSSEX PO20 3SA

Drawing

EXISTING FLOOR PLANS &
ELEVATIONS

Scale

1:50 &
1:100 @ A1

Date

20.01.20

Drawn

TP

Drawing No.

Revision

1434/P01