





SIDE EAST ELEVATION
PROPOSED ELEVATIONS
Scale 1:100

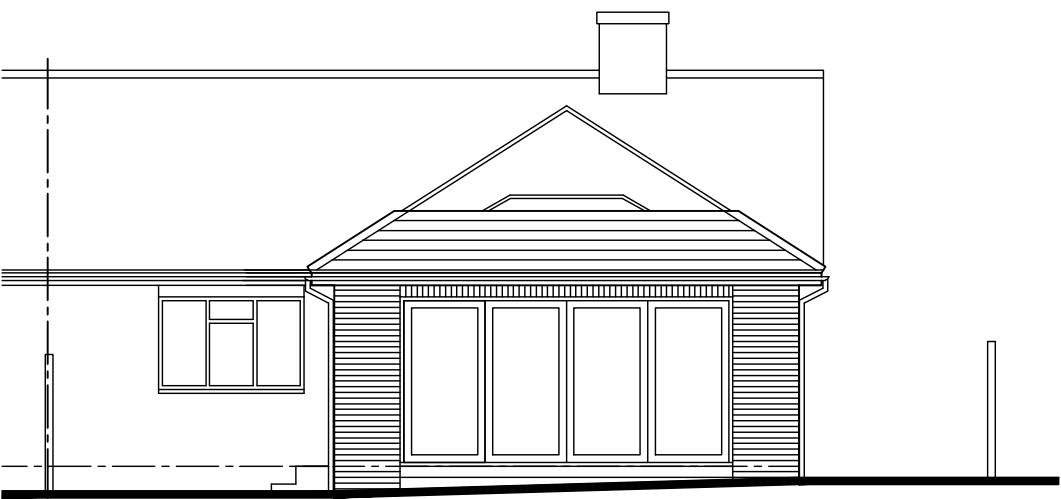


REAR SOUTH ELEVATION

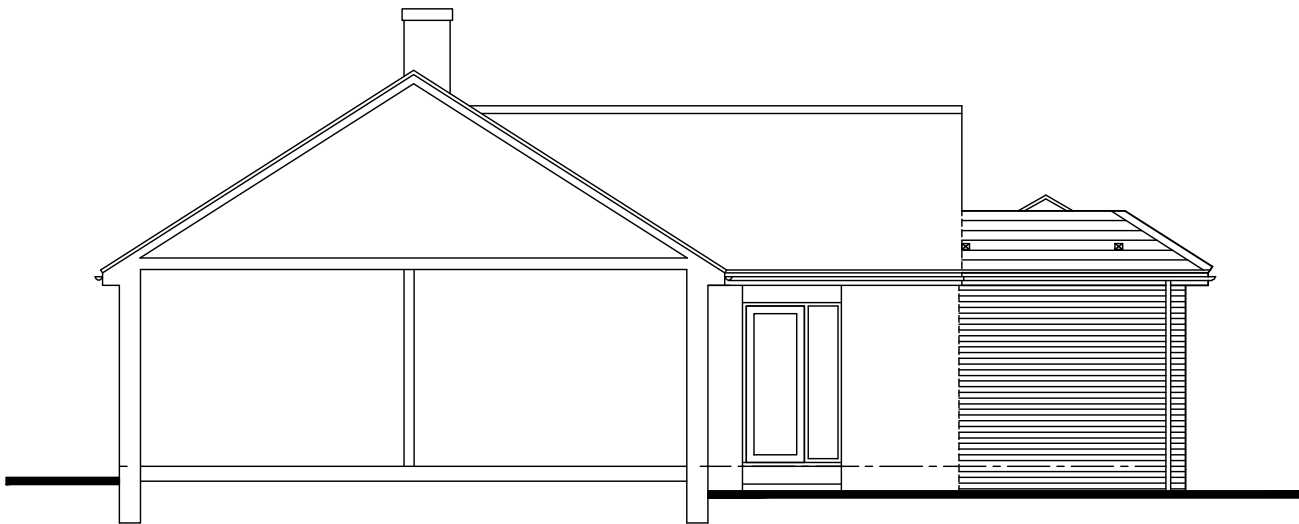


SIDE WEST ELEVATION



SCHEDULE OF MATERIALS - REAR EXTENSION
WALLS - FACING BRICKWORK TO MATCH EXISTING
ROOF - NEW ROOF TILES TO MATCH EXISTING
ROOF LANTERN - NEW PVCu COLOUR GREY
WINDOW - NEW PVCu WINDOW COLOUR WHITE
EXTERNAL DOORS - NEW SLIDING DOORS COLOUR WHITE
RAINWATER GOODS - NEW UPVC COLOUR BLACK

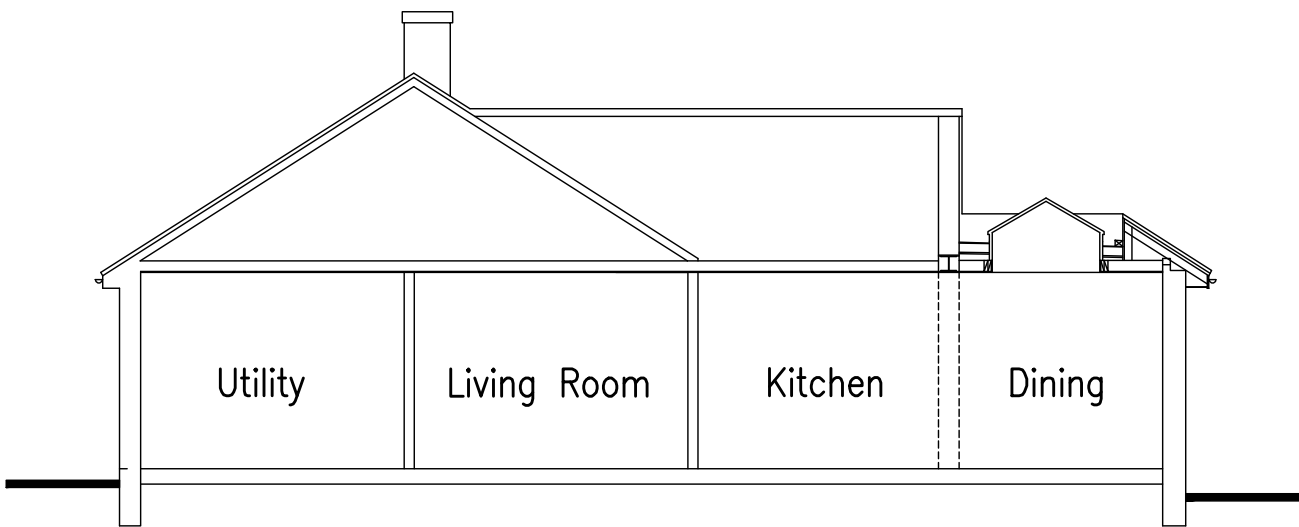

PROPOSED SECTION
Scale 1:100

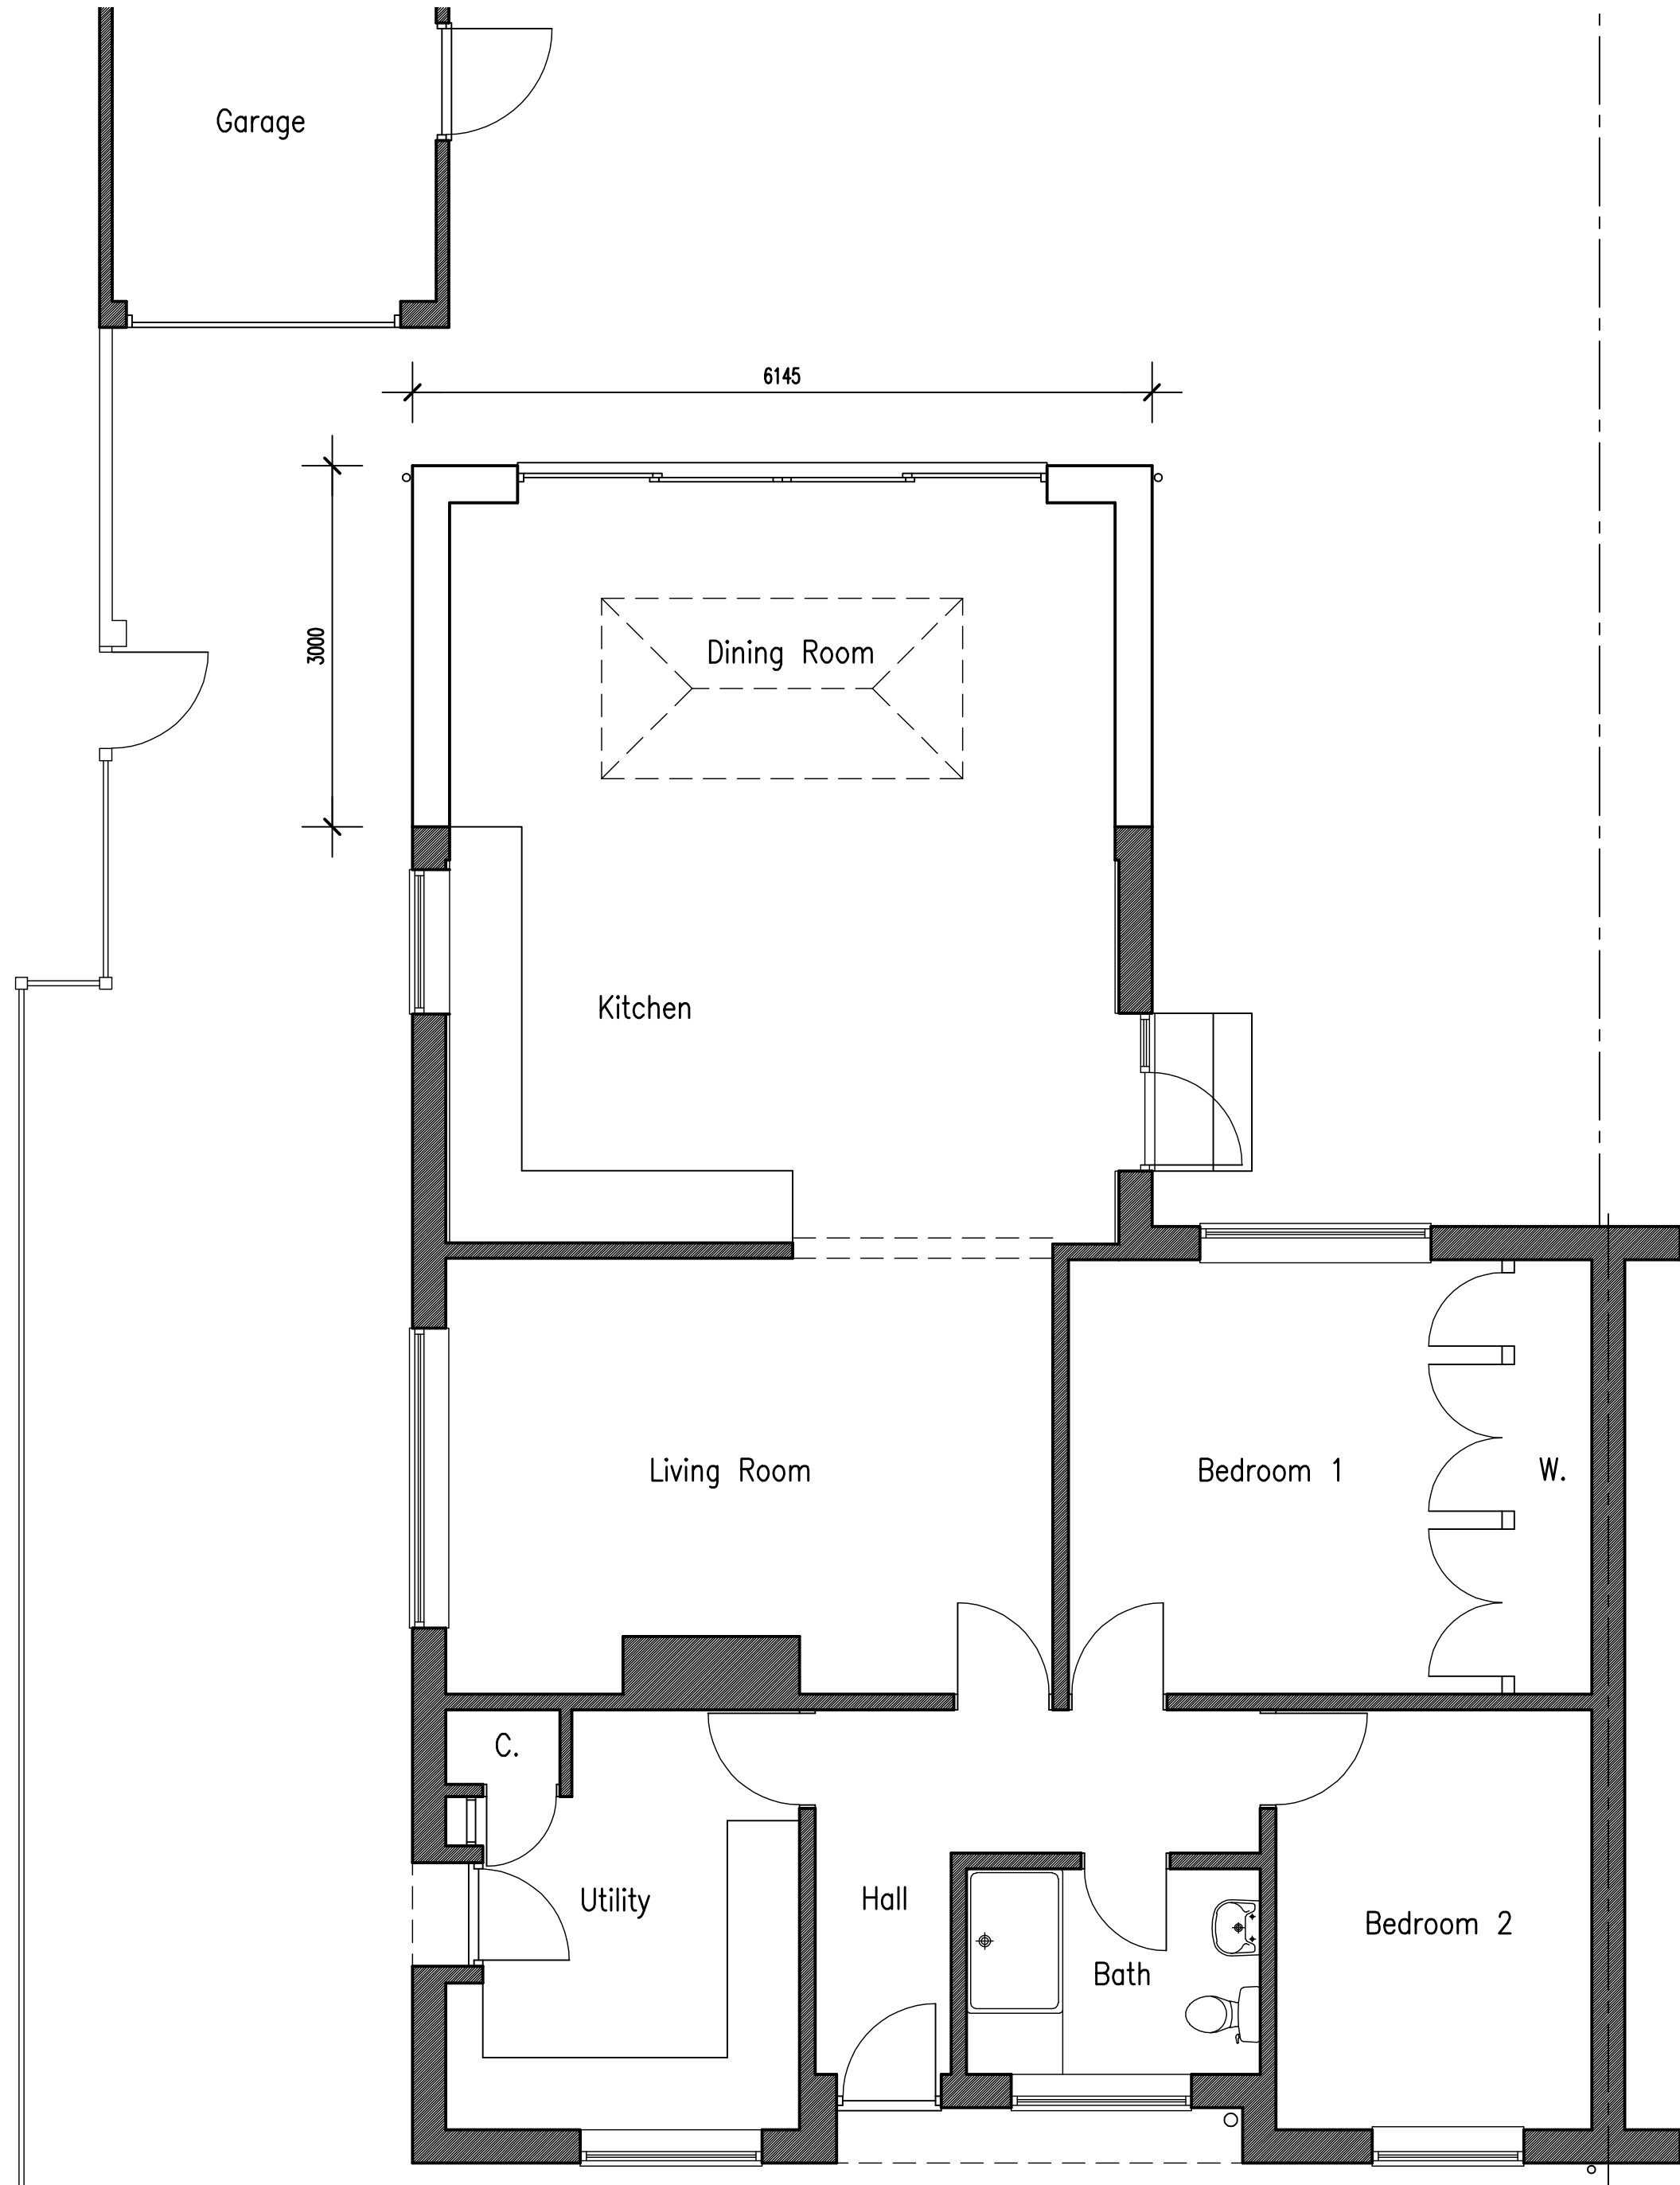

GROUND FLOOR
PROPOSED FLOOR PLAN
Scale 1:50

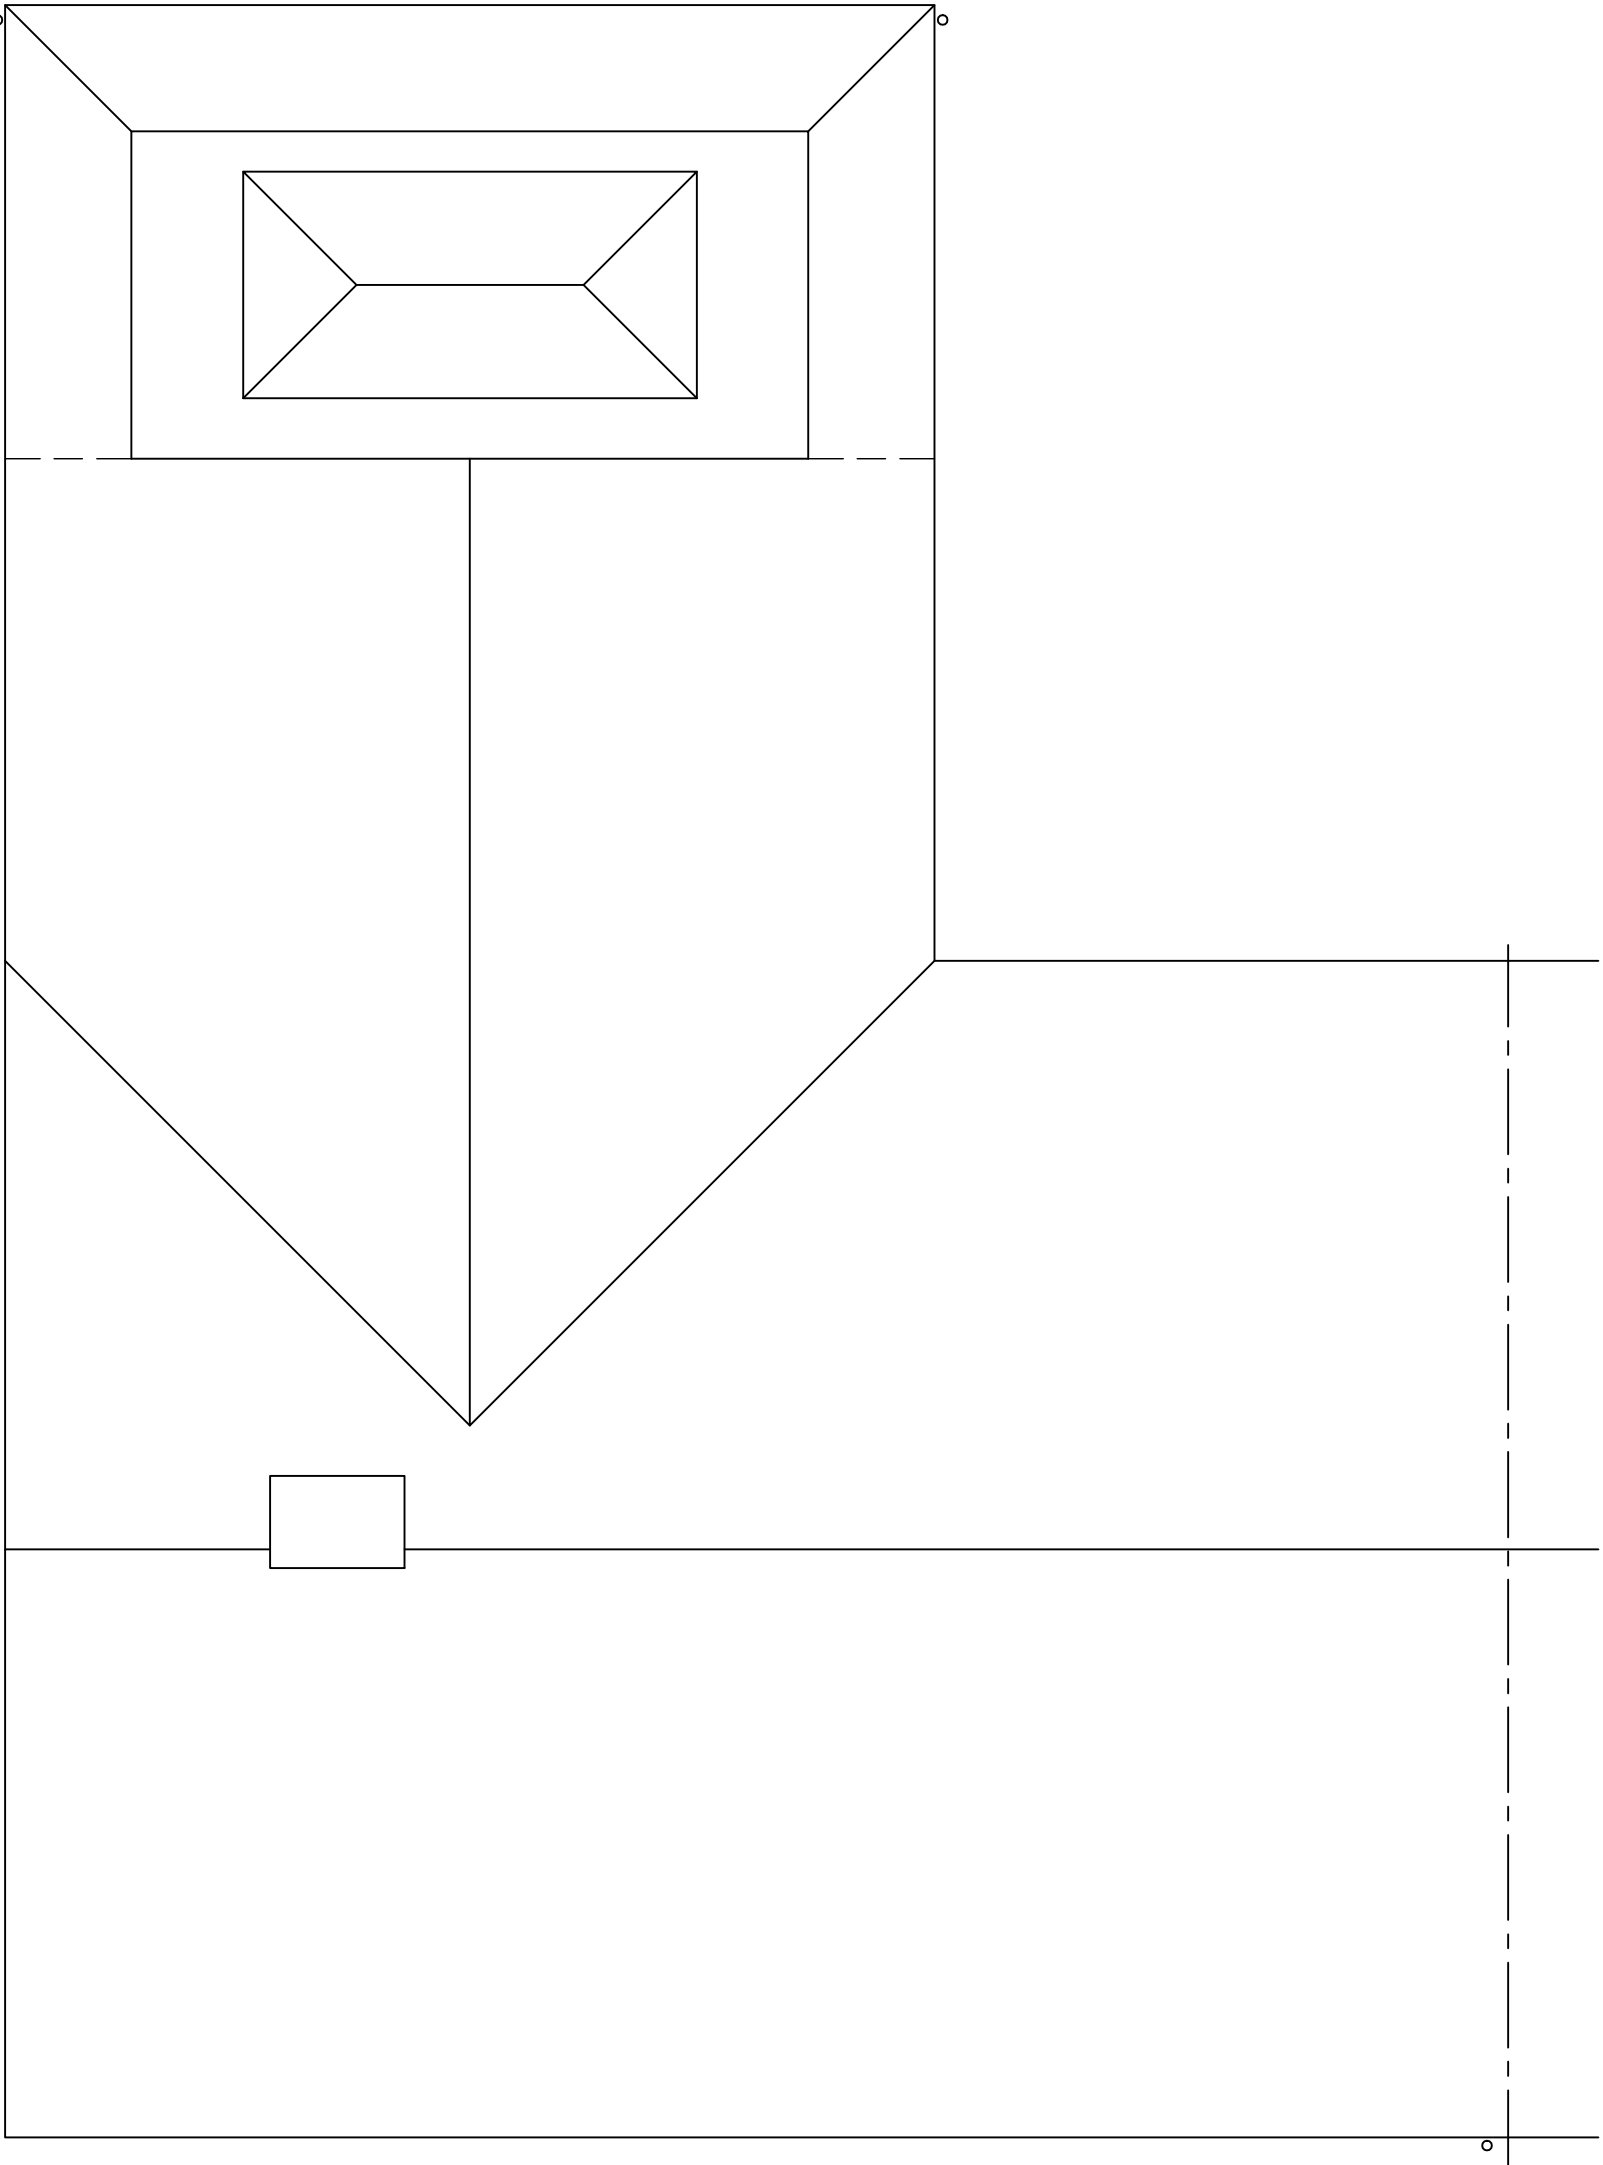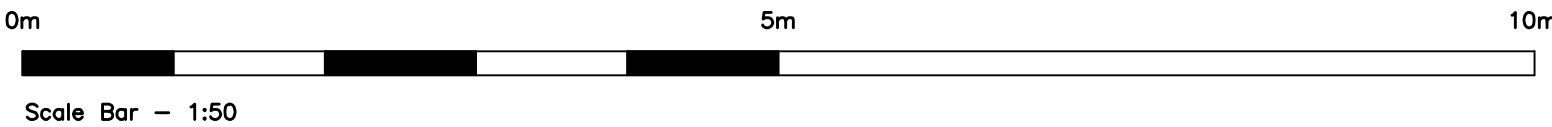

PROPOSED ROOF PLAN
Scale 1:50

No dimensions to be scaled from drawing except for planning purposes.
The contractor should check all dimensions on site.
It is the contractors responsibility to ensure compliance with Building Regulations.
C.D.M. Regs. 2015. The Client is advised of his responsibilities to appoint a Planning Supervisor under these Regs. All works to comply with the C.D.M. Regs. 2015.
The Party Wall Act. 1996 The property owner is advised of the requirements of the Act, & the requirement to serve a Party Wall Notice on any adjoining owners as required under the act.

REVISIONS:
A. 29.01.20. Kitchen window depth amended to 1050mm.

ADCS

Architectural Design

Computer Services

30 Foxley Lane
Worthing
West Sussex
BN13 3AD
Tel: 01903 280701
E-mail:
adcs@sky.com

Client
MR N. & MRS L. MARTER

Project
PROPOSED REAR EXTENSION
GRINDEL, LEVEL MARE LANE
EASTERGATE
WEST SUSSEX PO20 3SA

Drawing
PROPOSED FLOOR PLANS &
ELEVATIONS

Scale	Date	Drawn
1:50 & 1:100 @ A1	20.01.20	TP

Drawing No.	Revision
1434/P02	A