


SCALE 1:100

THE LONG HOUSE NYTON ROAD EASTERGATE
ROOF PLAN EXISTING

FRONT

SIDE

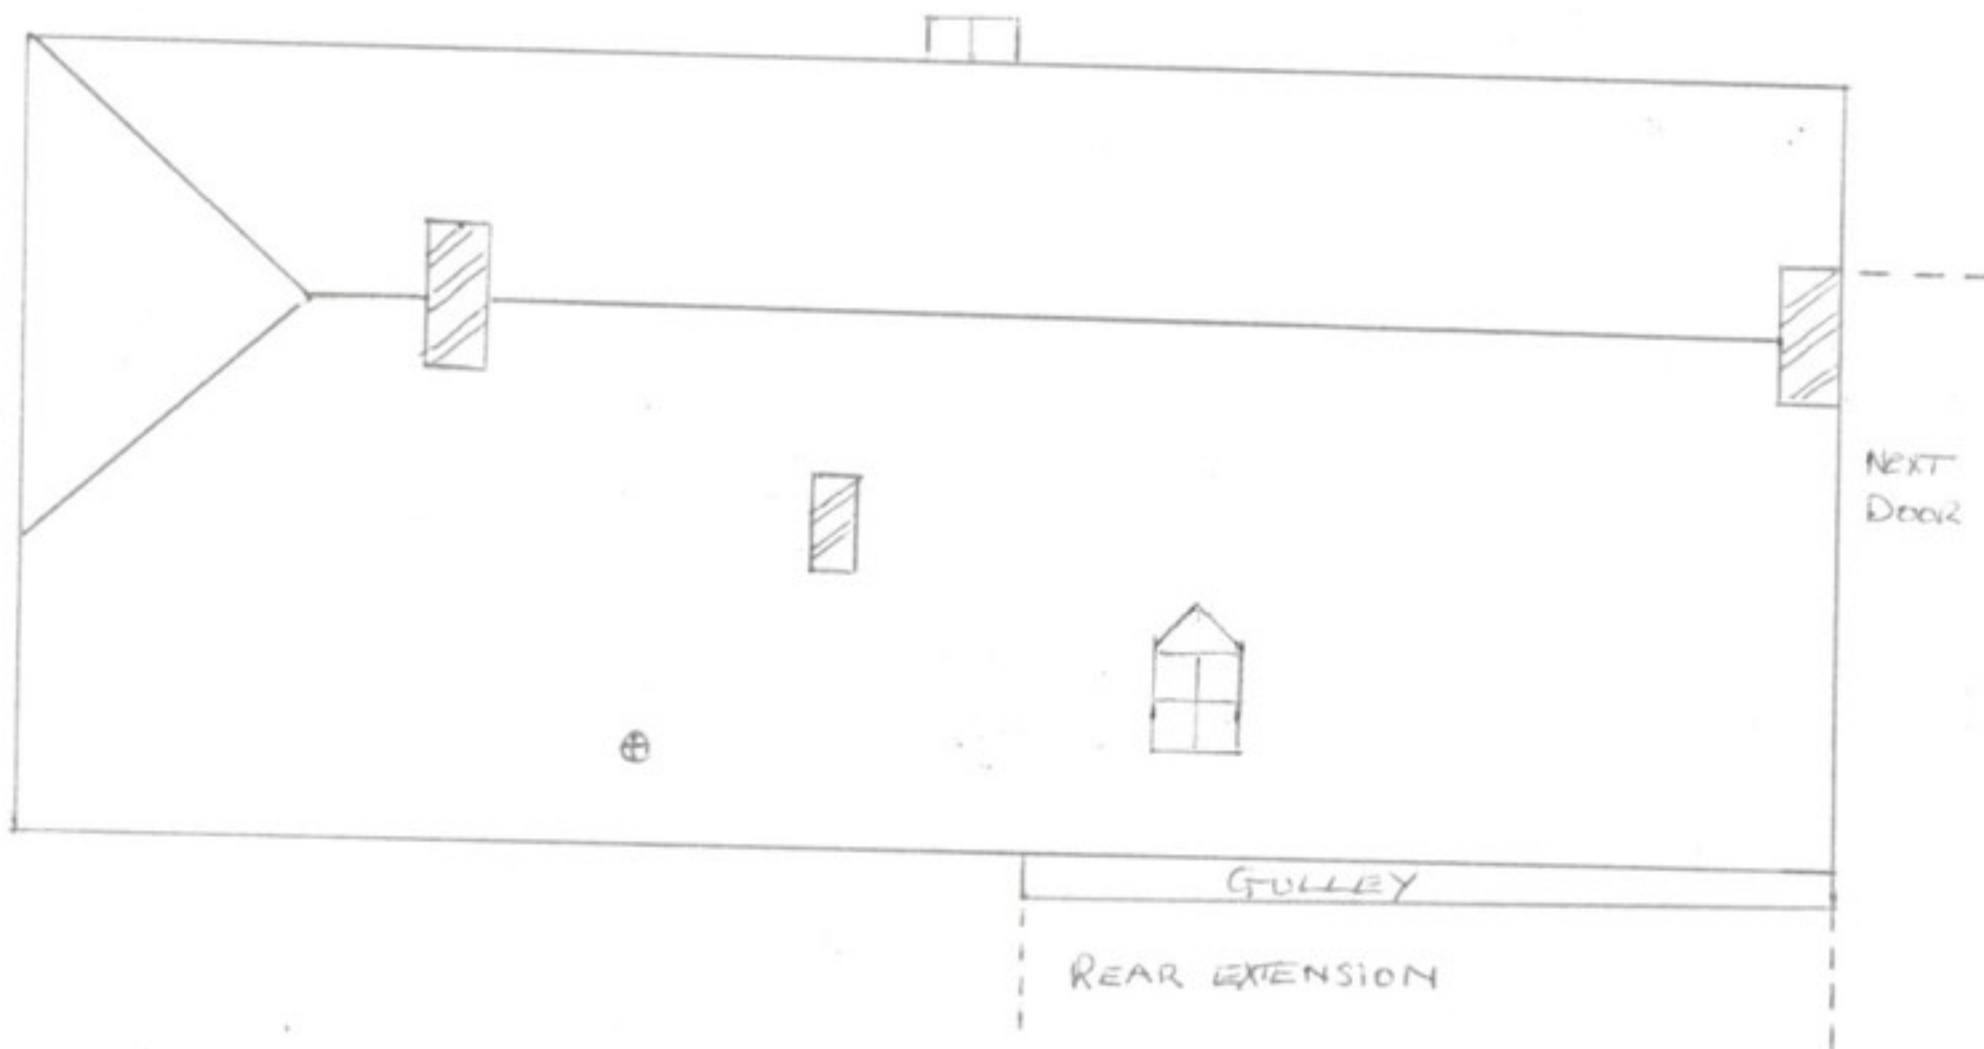

REAR



House member of
Checkatrade.com
Where separation matters

FILDES ROOFING LTD
Specialists in Slating & Tiling
Station Yard, Lyon Street West, Bognor Regis, West Sussex. PO21 1BT
Telephone: 01243 828718
Email: fildesroofing@yahoo.co.uk
Website: fildesroofing.co.uk



7NFRC
LEADING ROOFING EXCELLENCE