




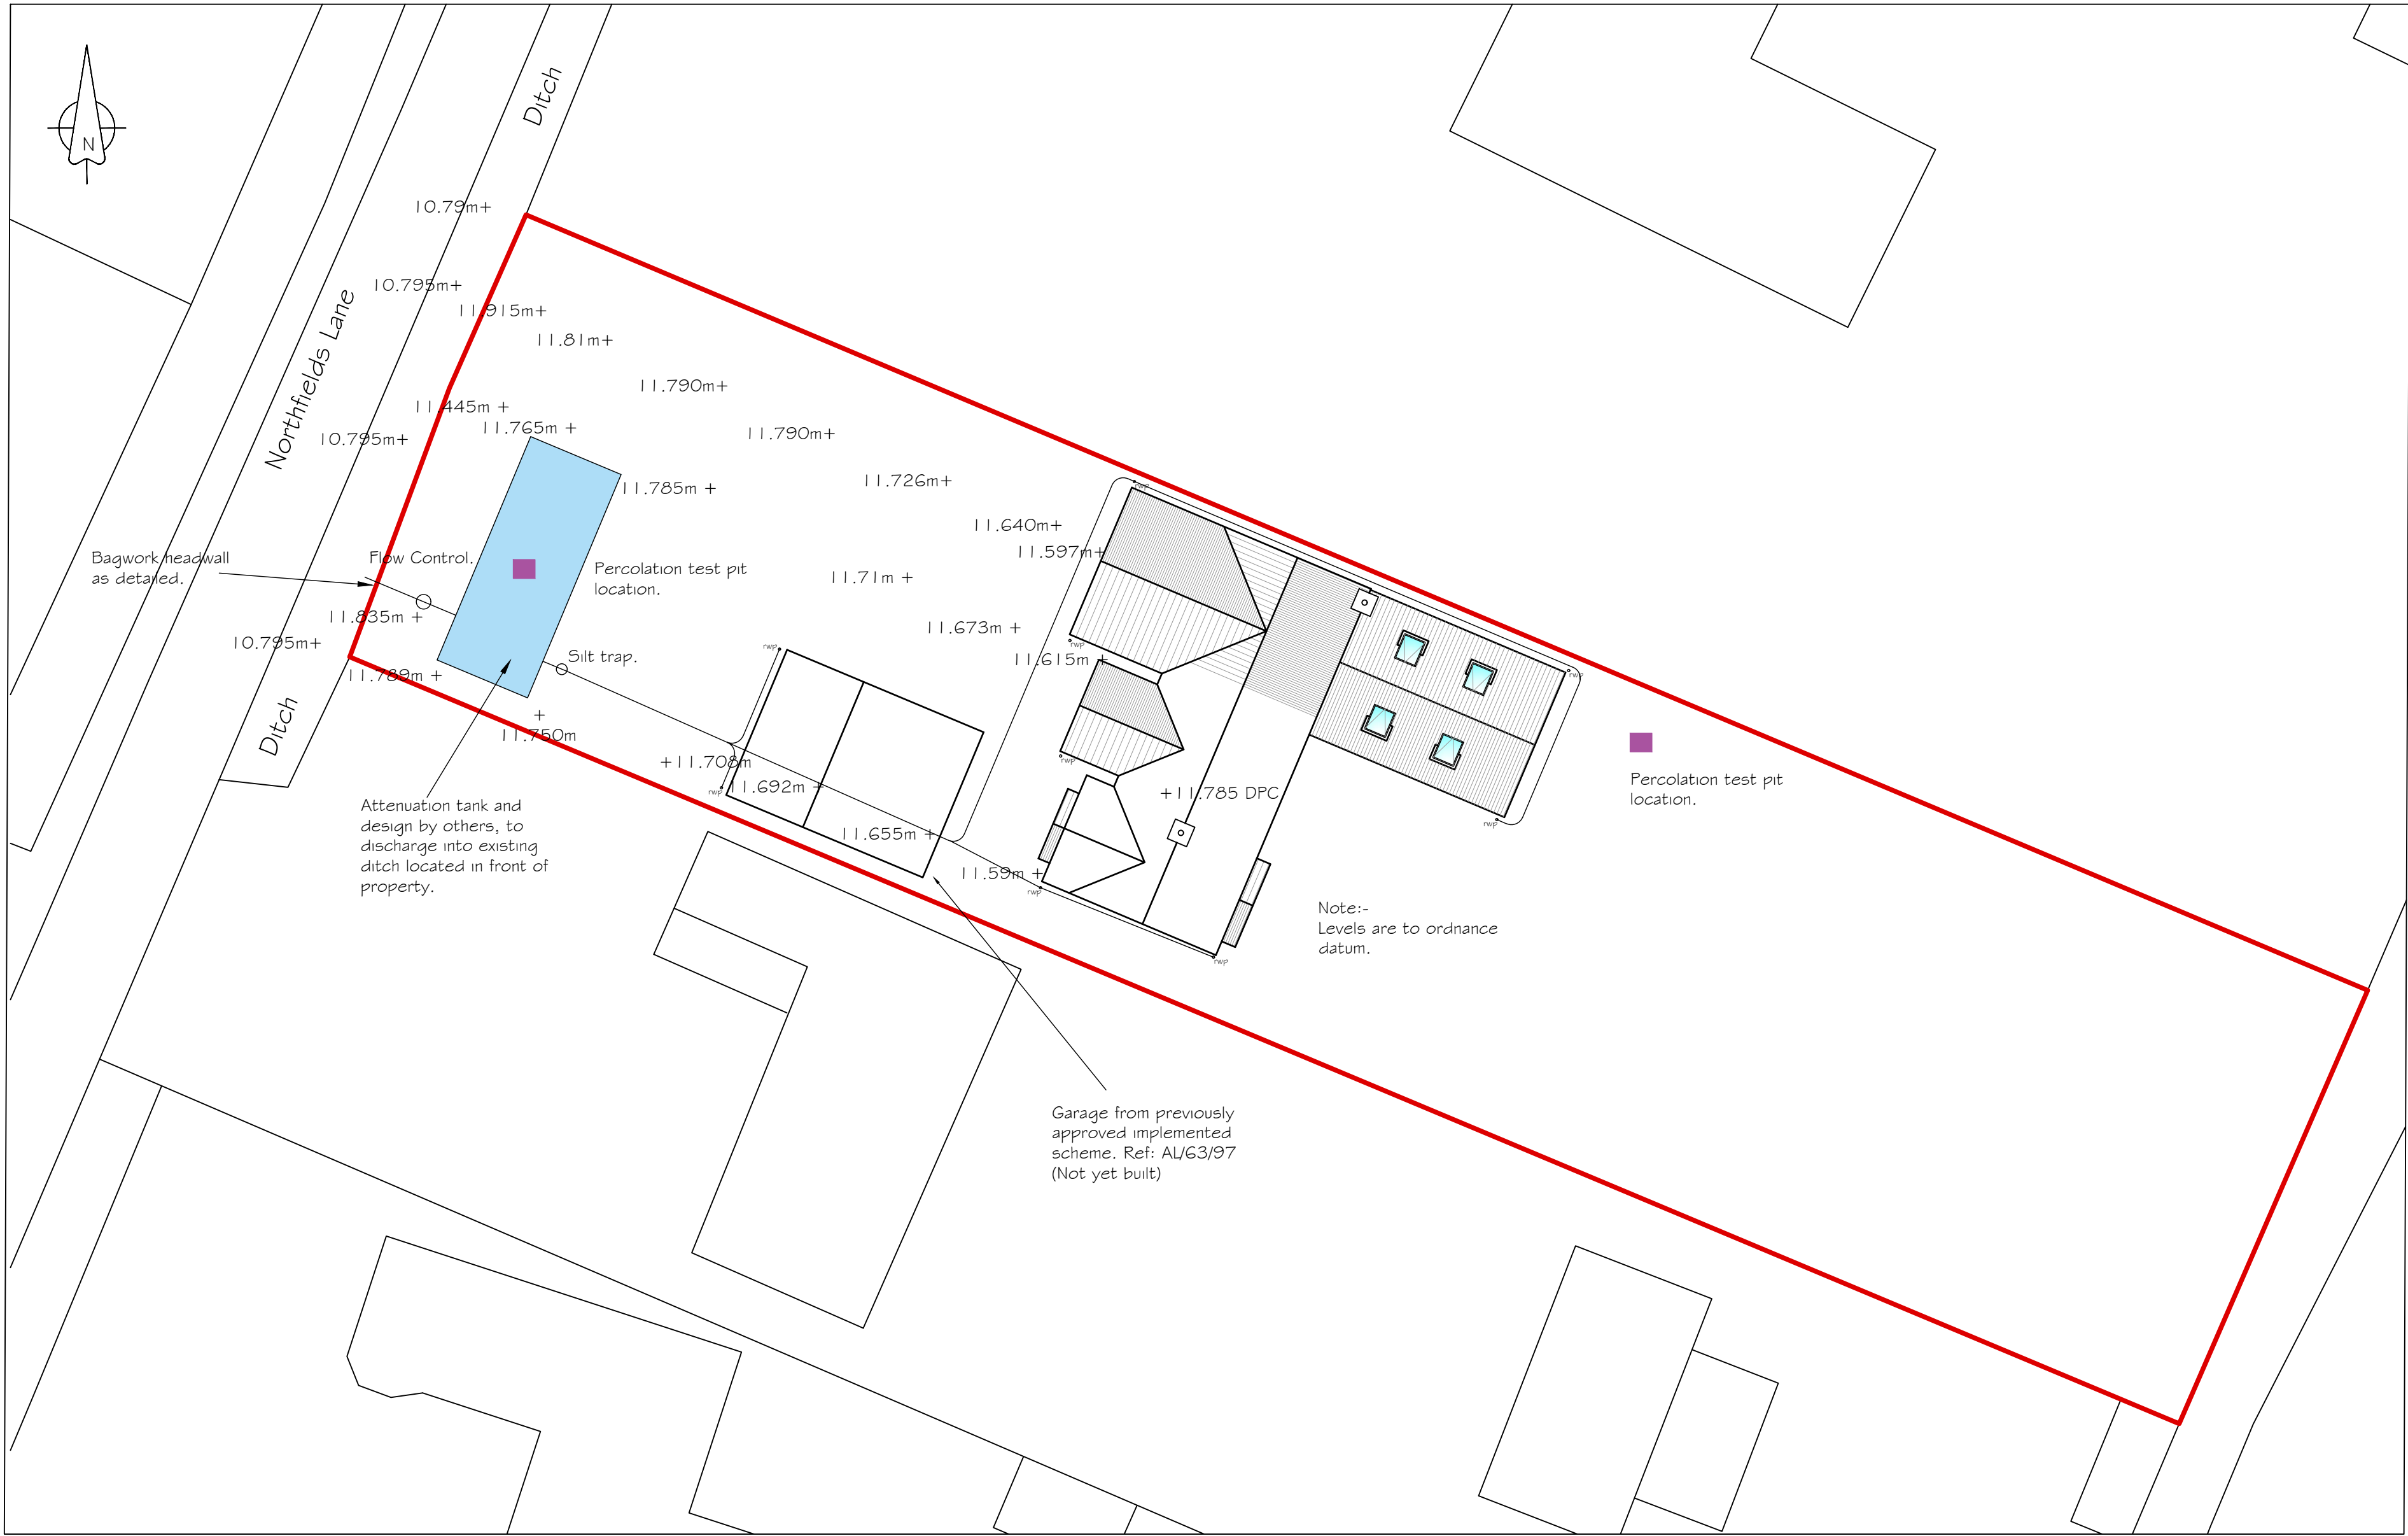


Site Plan with
OS Datum Levels and Tank Position
1:500

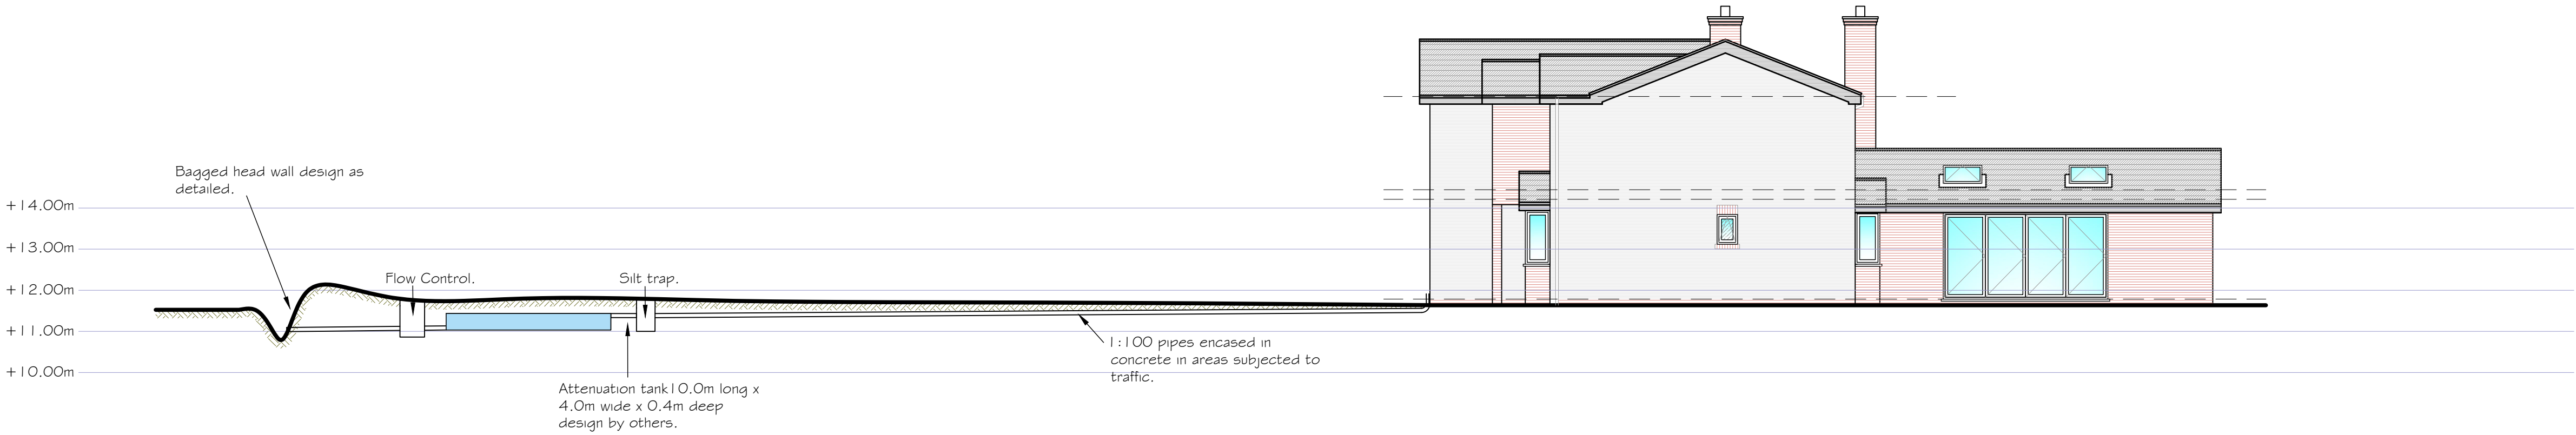

Section Through 1:100

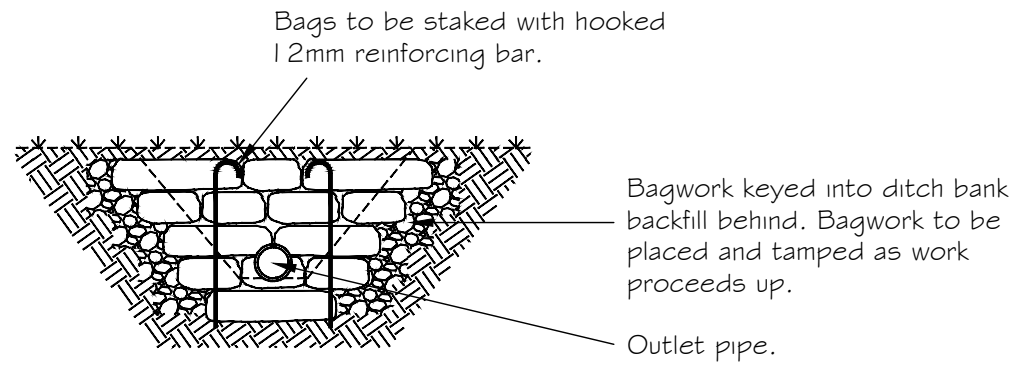

Bagwork Headwall
Elevation 1:20

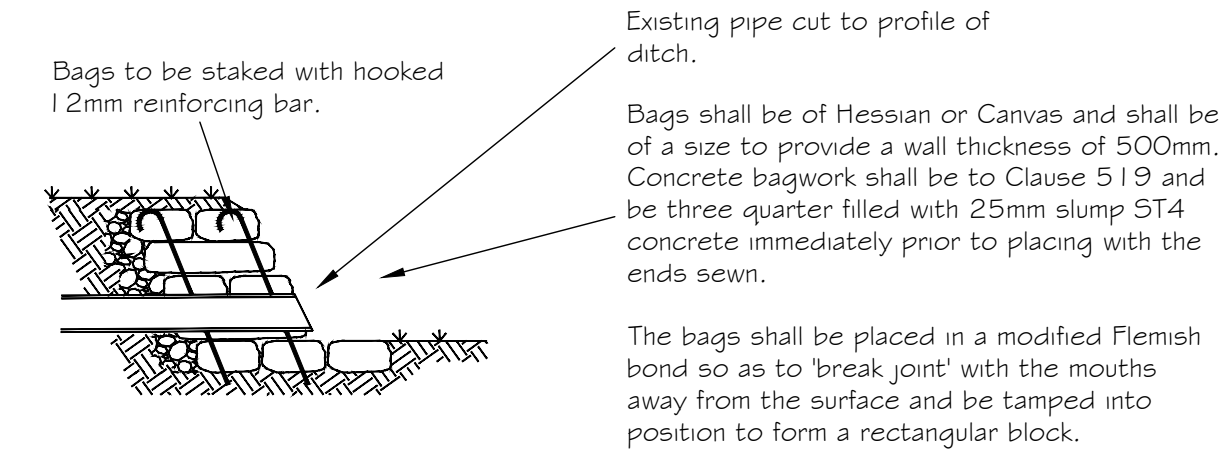

Bagwork Headwall
Section 1:20

Drawing Notes:

The copyright of this drawing belongs solely with BPS Design Consultants Ltd, it should not be copied or reproduced without their written consent.

Written dimensions to take precedent over scaling the drawing however all dimensions to be checked and verified on site prior to commencing works. The Contractor shall take all responsibility for setting out. Any discrepancies should be clarified prior to proceeding with work.

All workmanship and materials shall comply with BS 8000 Parts 1-15.

BPS Design Consultants Ltd
Architectural Services and Structural Engineers

Seafields, Dodwell lane, Bursledon, Southampton, SO31 1DJ

Tel: 023 8040 4017

robert@bpsdesign.co.uk
Mobile: 07915 604 293

colin@bpsdesign.co.uk
Mobile: 07886 855 897

www.bpsdesign.co.uk

Project: Stanwick
Northfields Lane
Westergate
Chichester
PO20 3UH

Client: Mr and Mrs Vos

Dwg Title: Rainwater Attenuation

Dwg No: PL/03


Revision: A

Date: May 2021

By: rjn

Scale: As Shown

The Copyright of this drawing belongs solely to BPS Design Consultants Ltd. It should not be copied or reproduced without consent from BPS Design Consultants Ltd. Original drawing at A1 size.

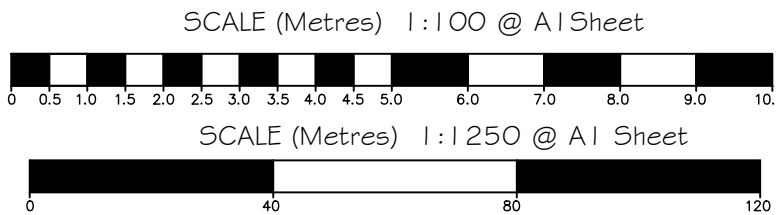

Issued for Planning Conditions Discharge