




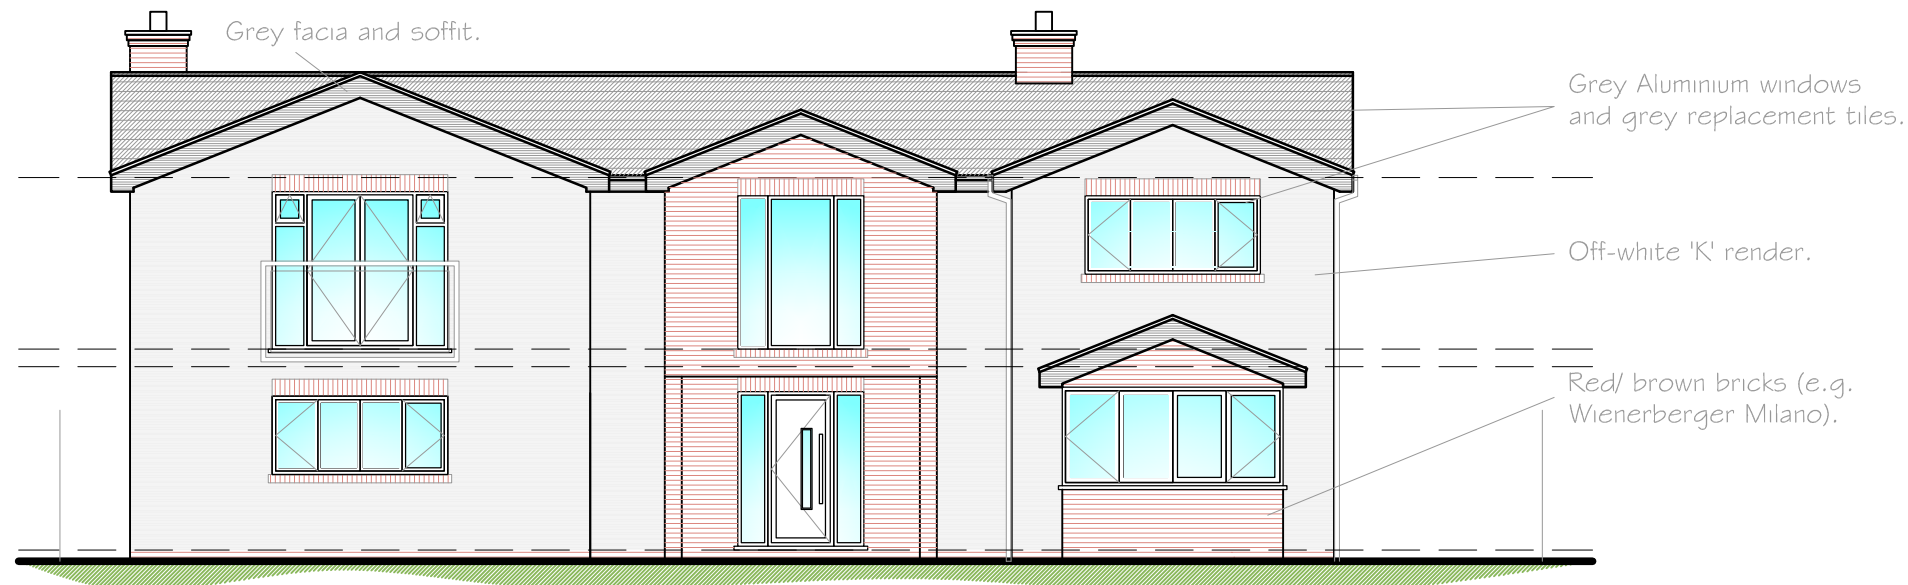

Proposed Front Elevation

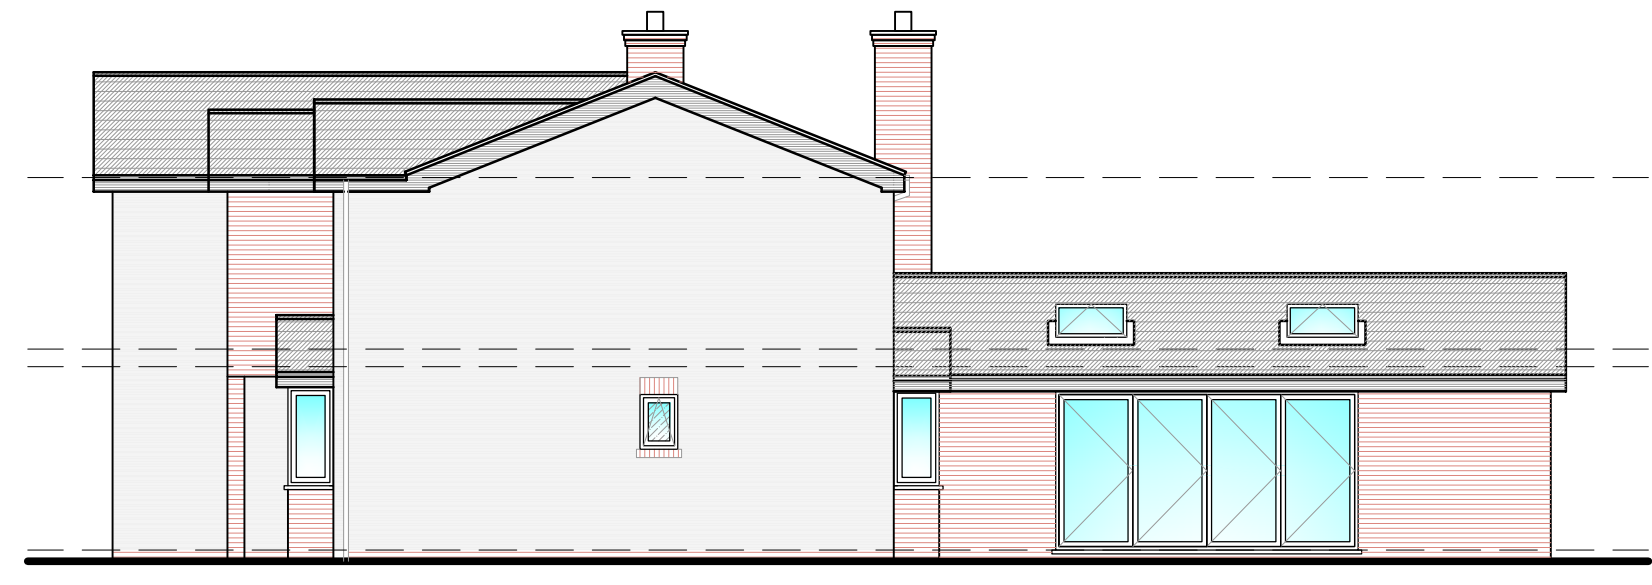


Proposed Side Elevation

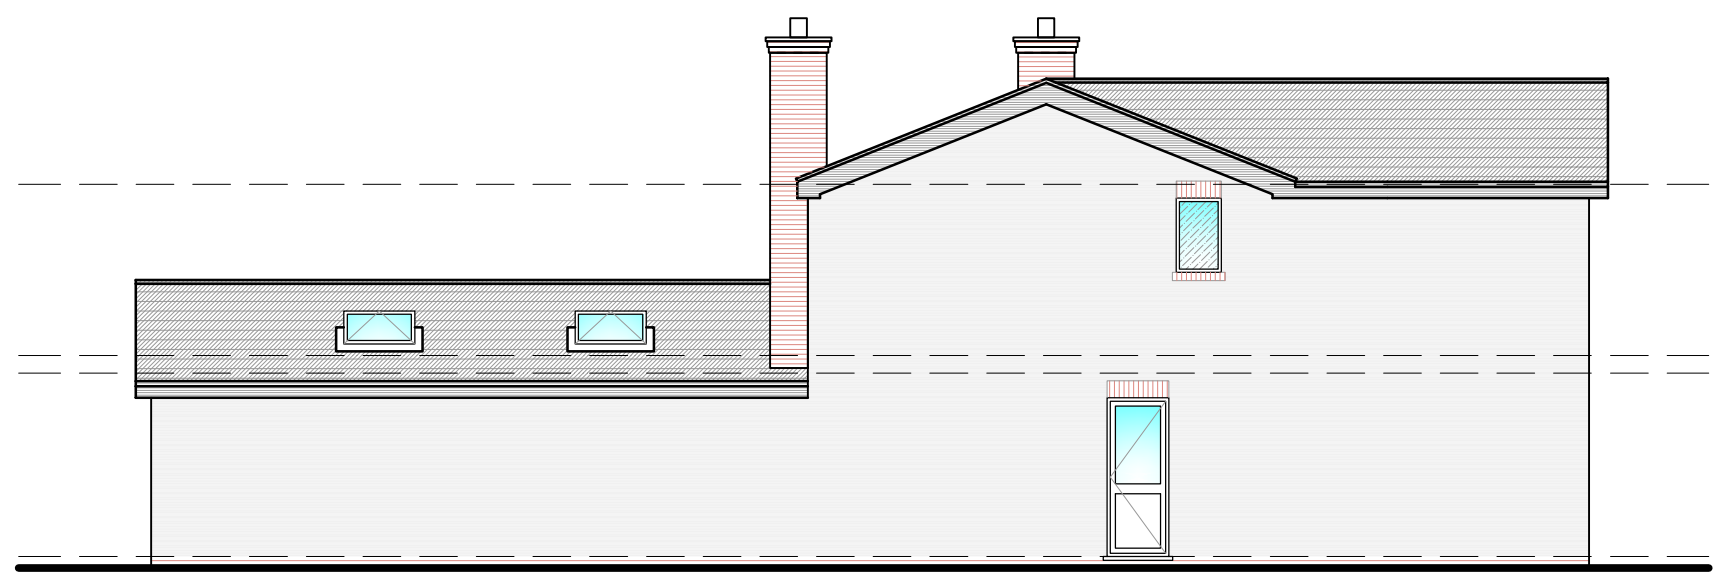


Proposed Side Elevation




Proposed Rear Elevation

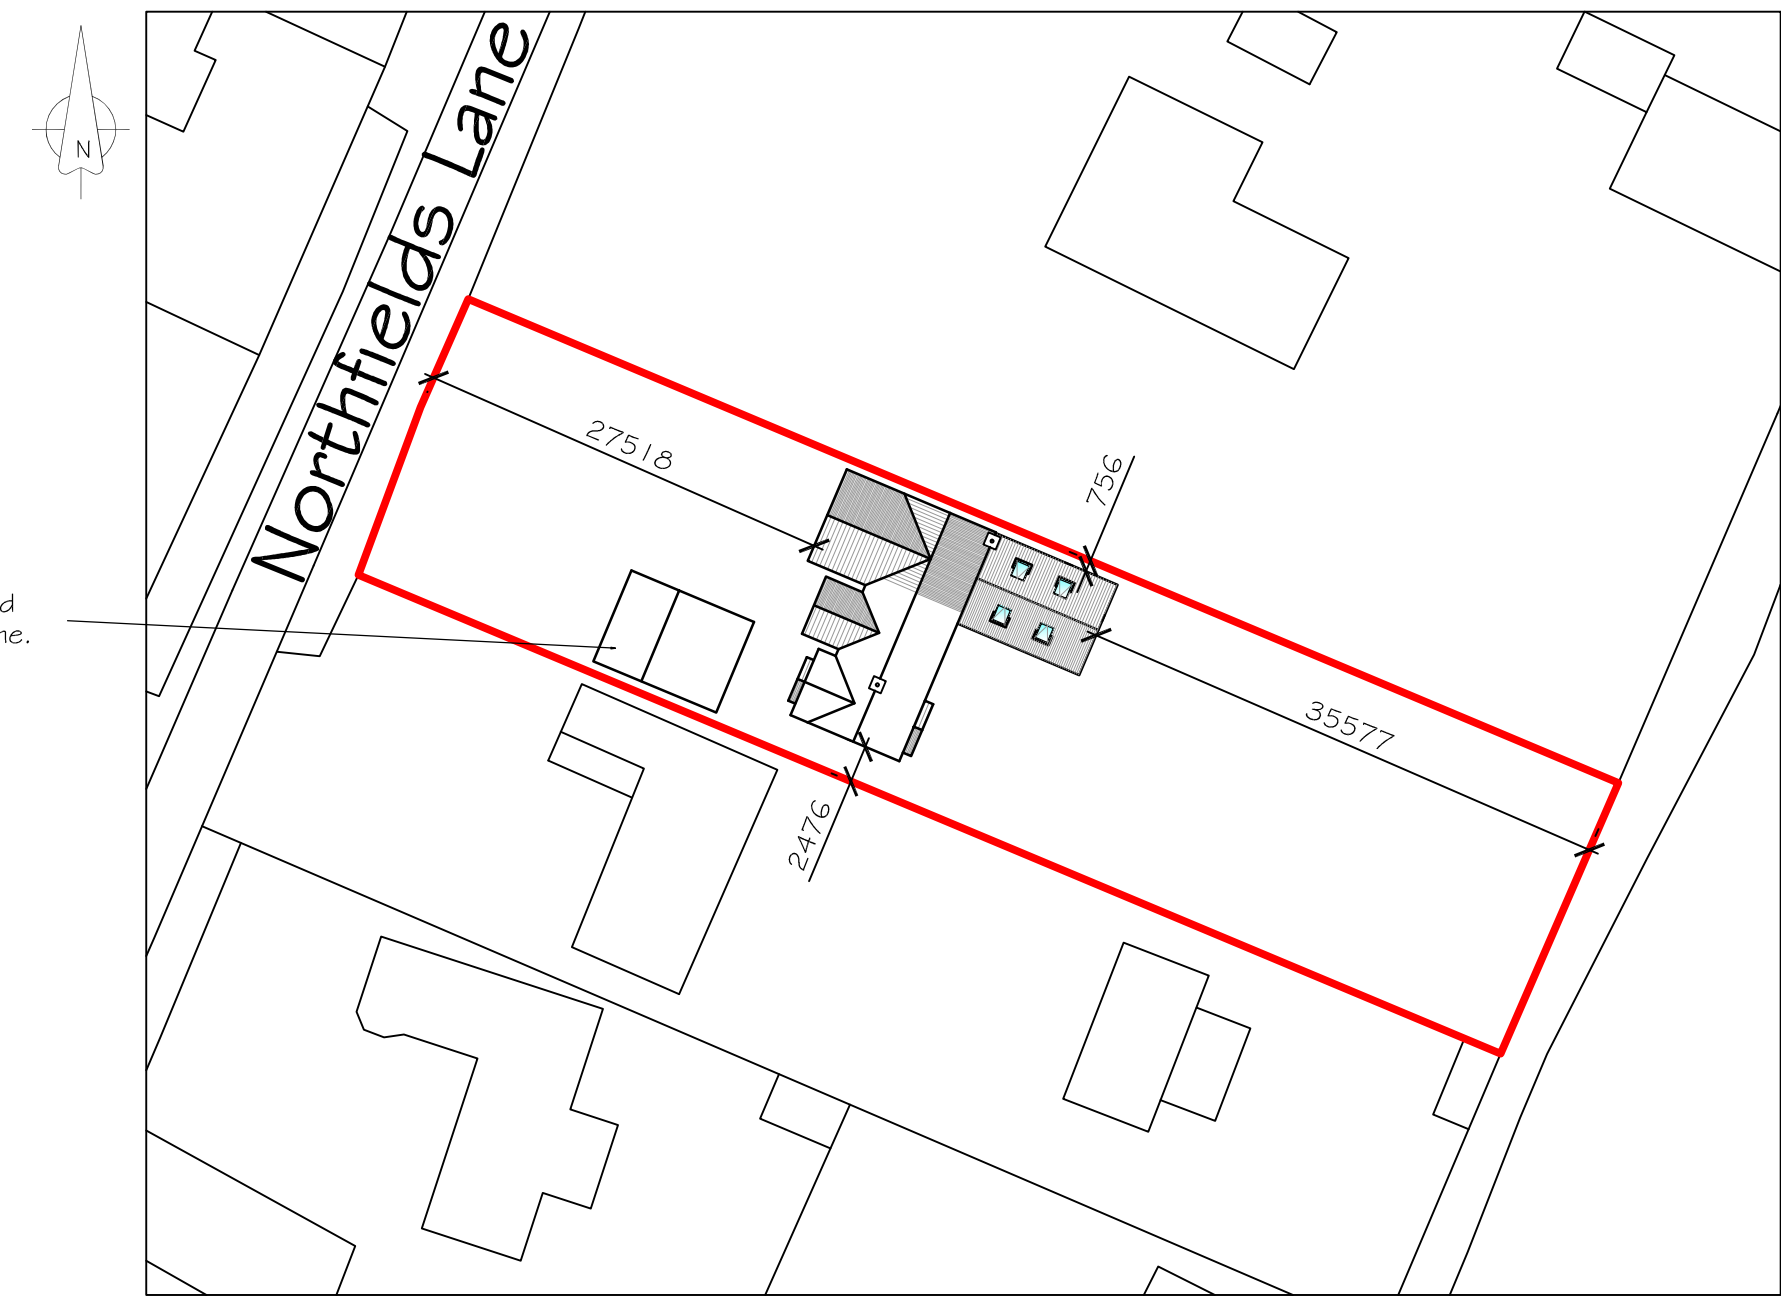


Block Plan 1:500

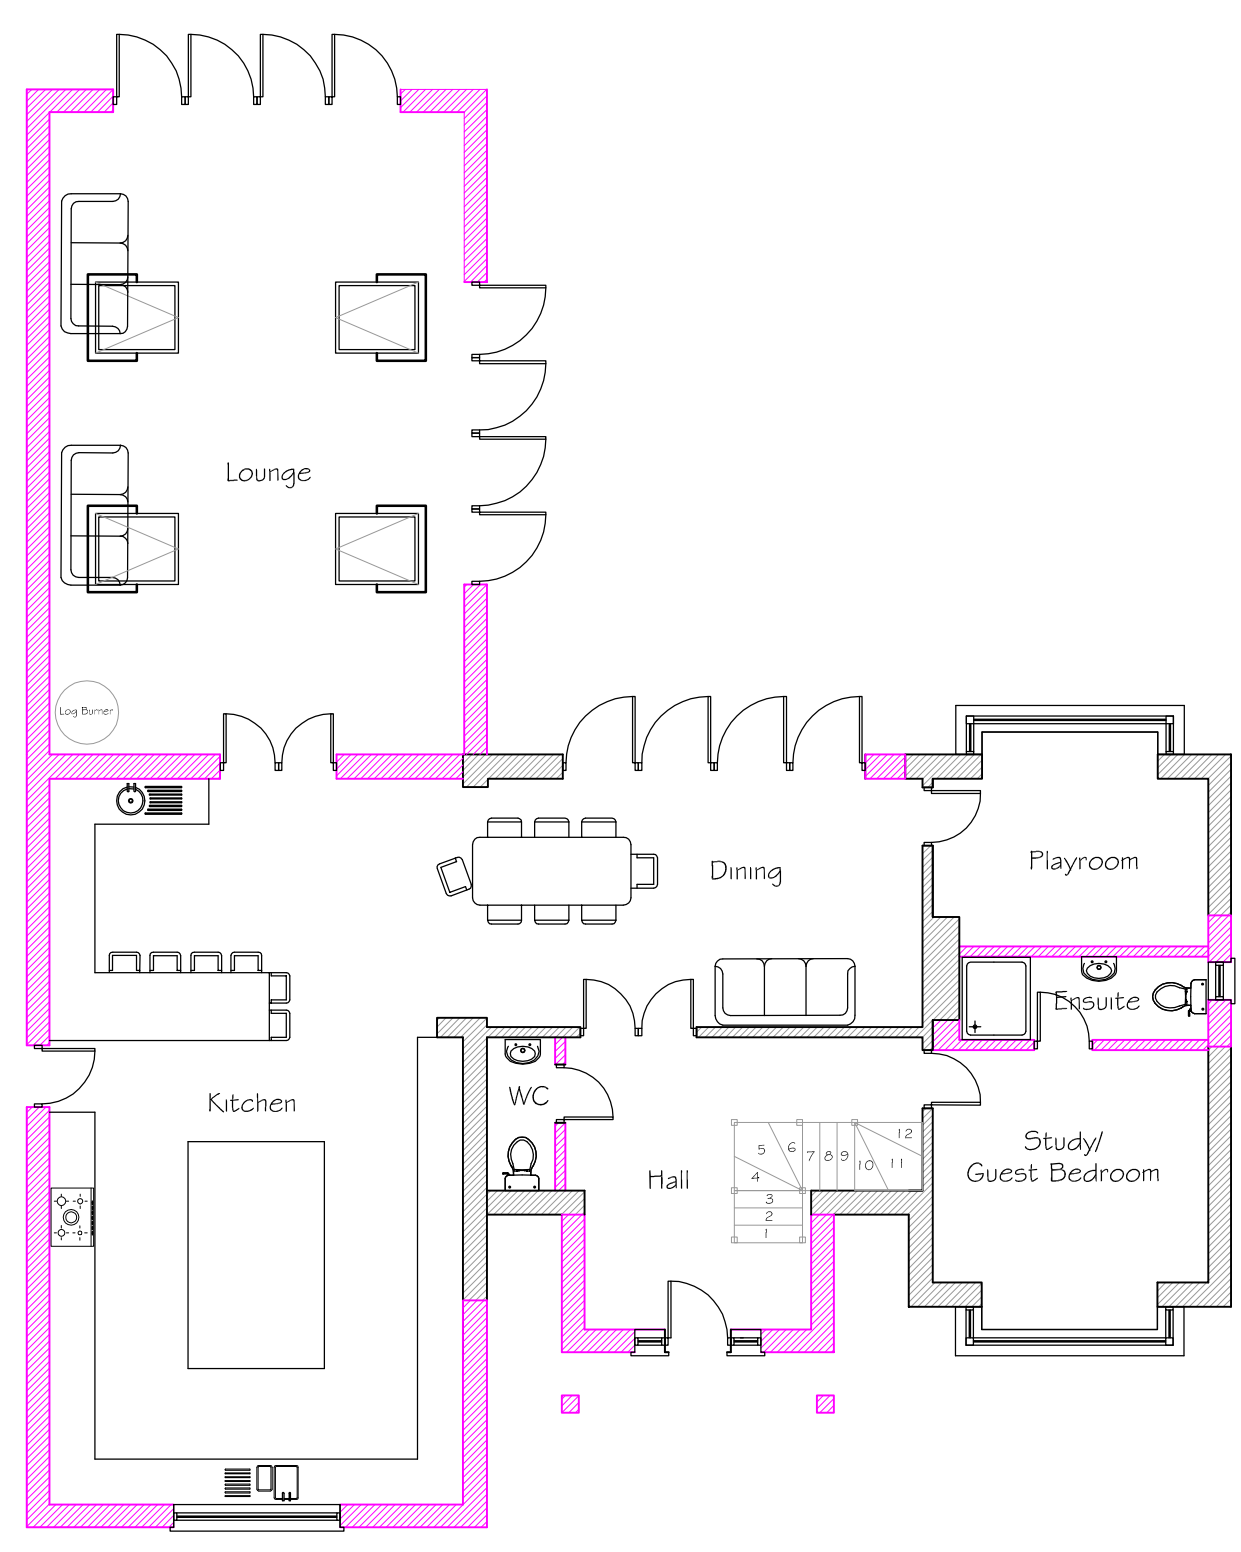

Proposed Ground Floor Plan

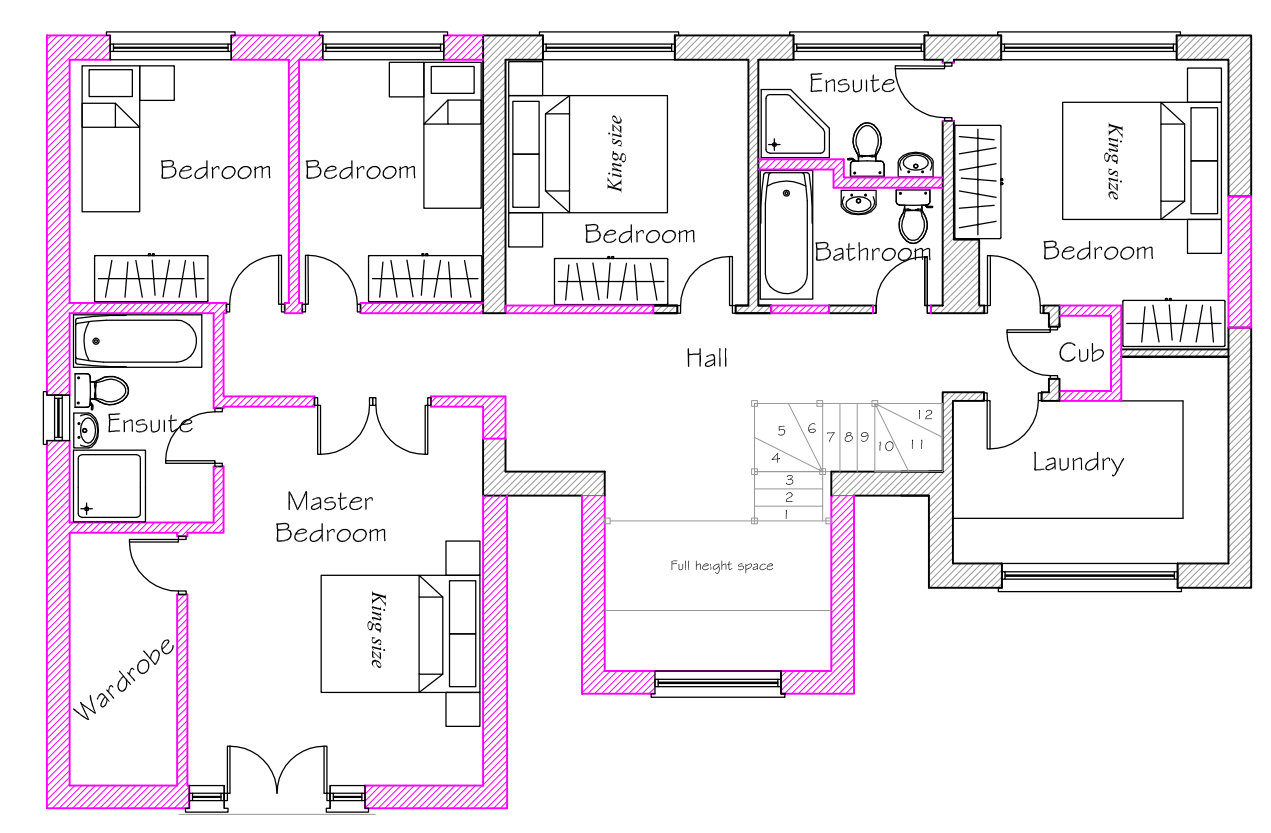


Proposed First Floor Plan

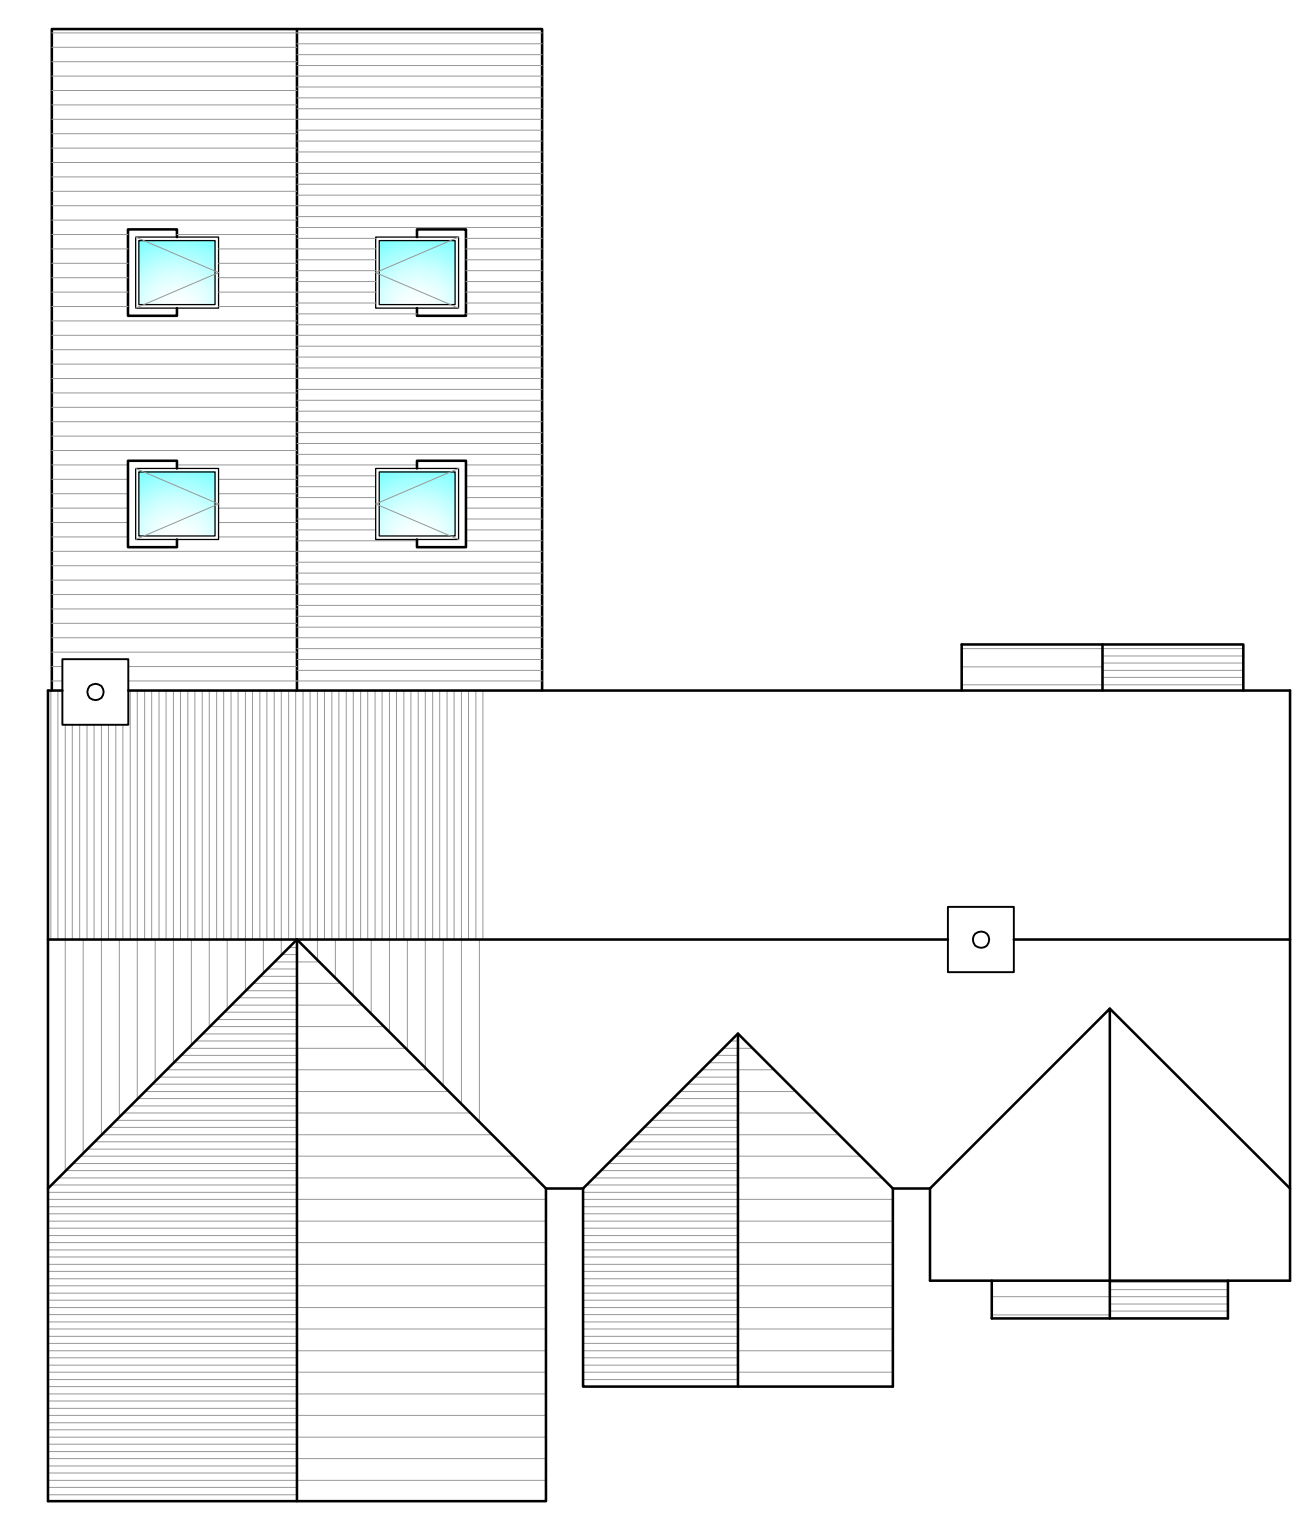

Proposed Roof Plan

Proposed Elevations and Plans 1:100

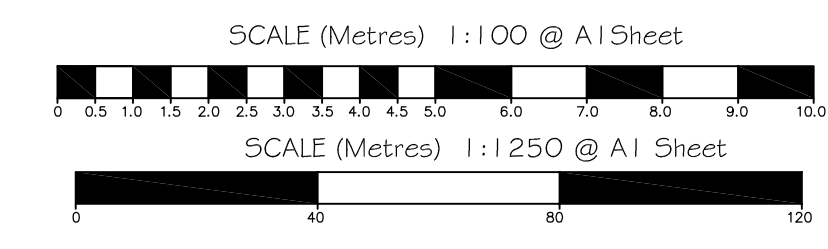

Drawing Notes:

The copyright of this drawing belongs solely with BPS Design Consultants Ltd, it should not be copied or reproduced without their written consent.

Written dimensions to take precedent over scaling the drawing however all dimensions to be checked and verified on site prior to commencing works. The Contractor shall take all responsibility for setting out. Any discrepancies should be clarified prior to proceeding with work.

All workmanship and materials shall comply with BS 8000 Parts 1-15.

Issued for Planning

BPS Design Consultants Ltd
Architectural Services and Structural Engineers

Seafields, Dodwell lane, Bursledon, Southampton, SO31 1DJ

Tel: 023 8040 4017

robert@bpsdesign.co.uk colin@bpsdesign.co.uk
Mobile: 07915 604 293 Mobile: 07886 855 897

www.bpsdesign.co.uk

Project:

Stanwick
Northfields Lane
Westergate
Chichester
PO20 3UH

Client:

Mr and Mrs Vos

Dwg Title:

Proposed

Dwg No:

PL/02

Revision:

A

Date:

March 2019

By:

rjn

Scale:

As Shown

The Copyright of this drawing belongs solely to BPS Design Consultants Ltd. It should not be copied or reproduced without consent from BPS Design Consultants Ltd. Original drawing at A1 size.