


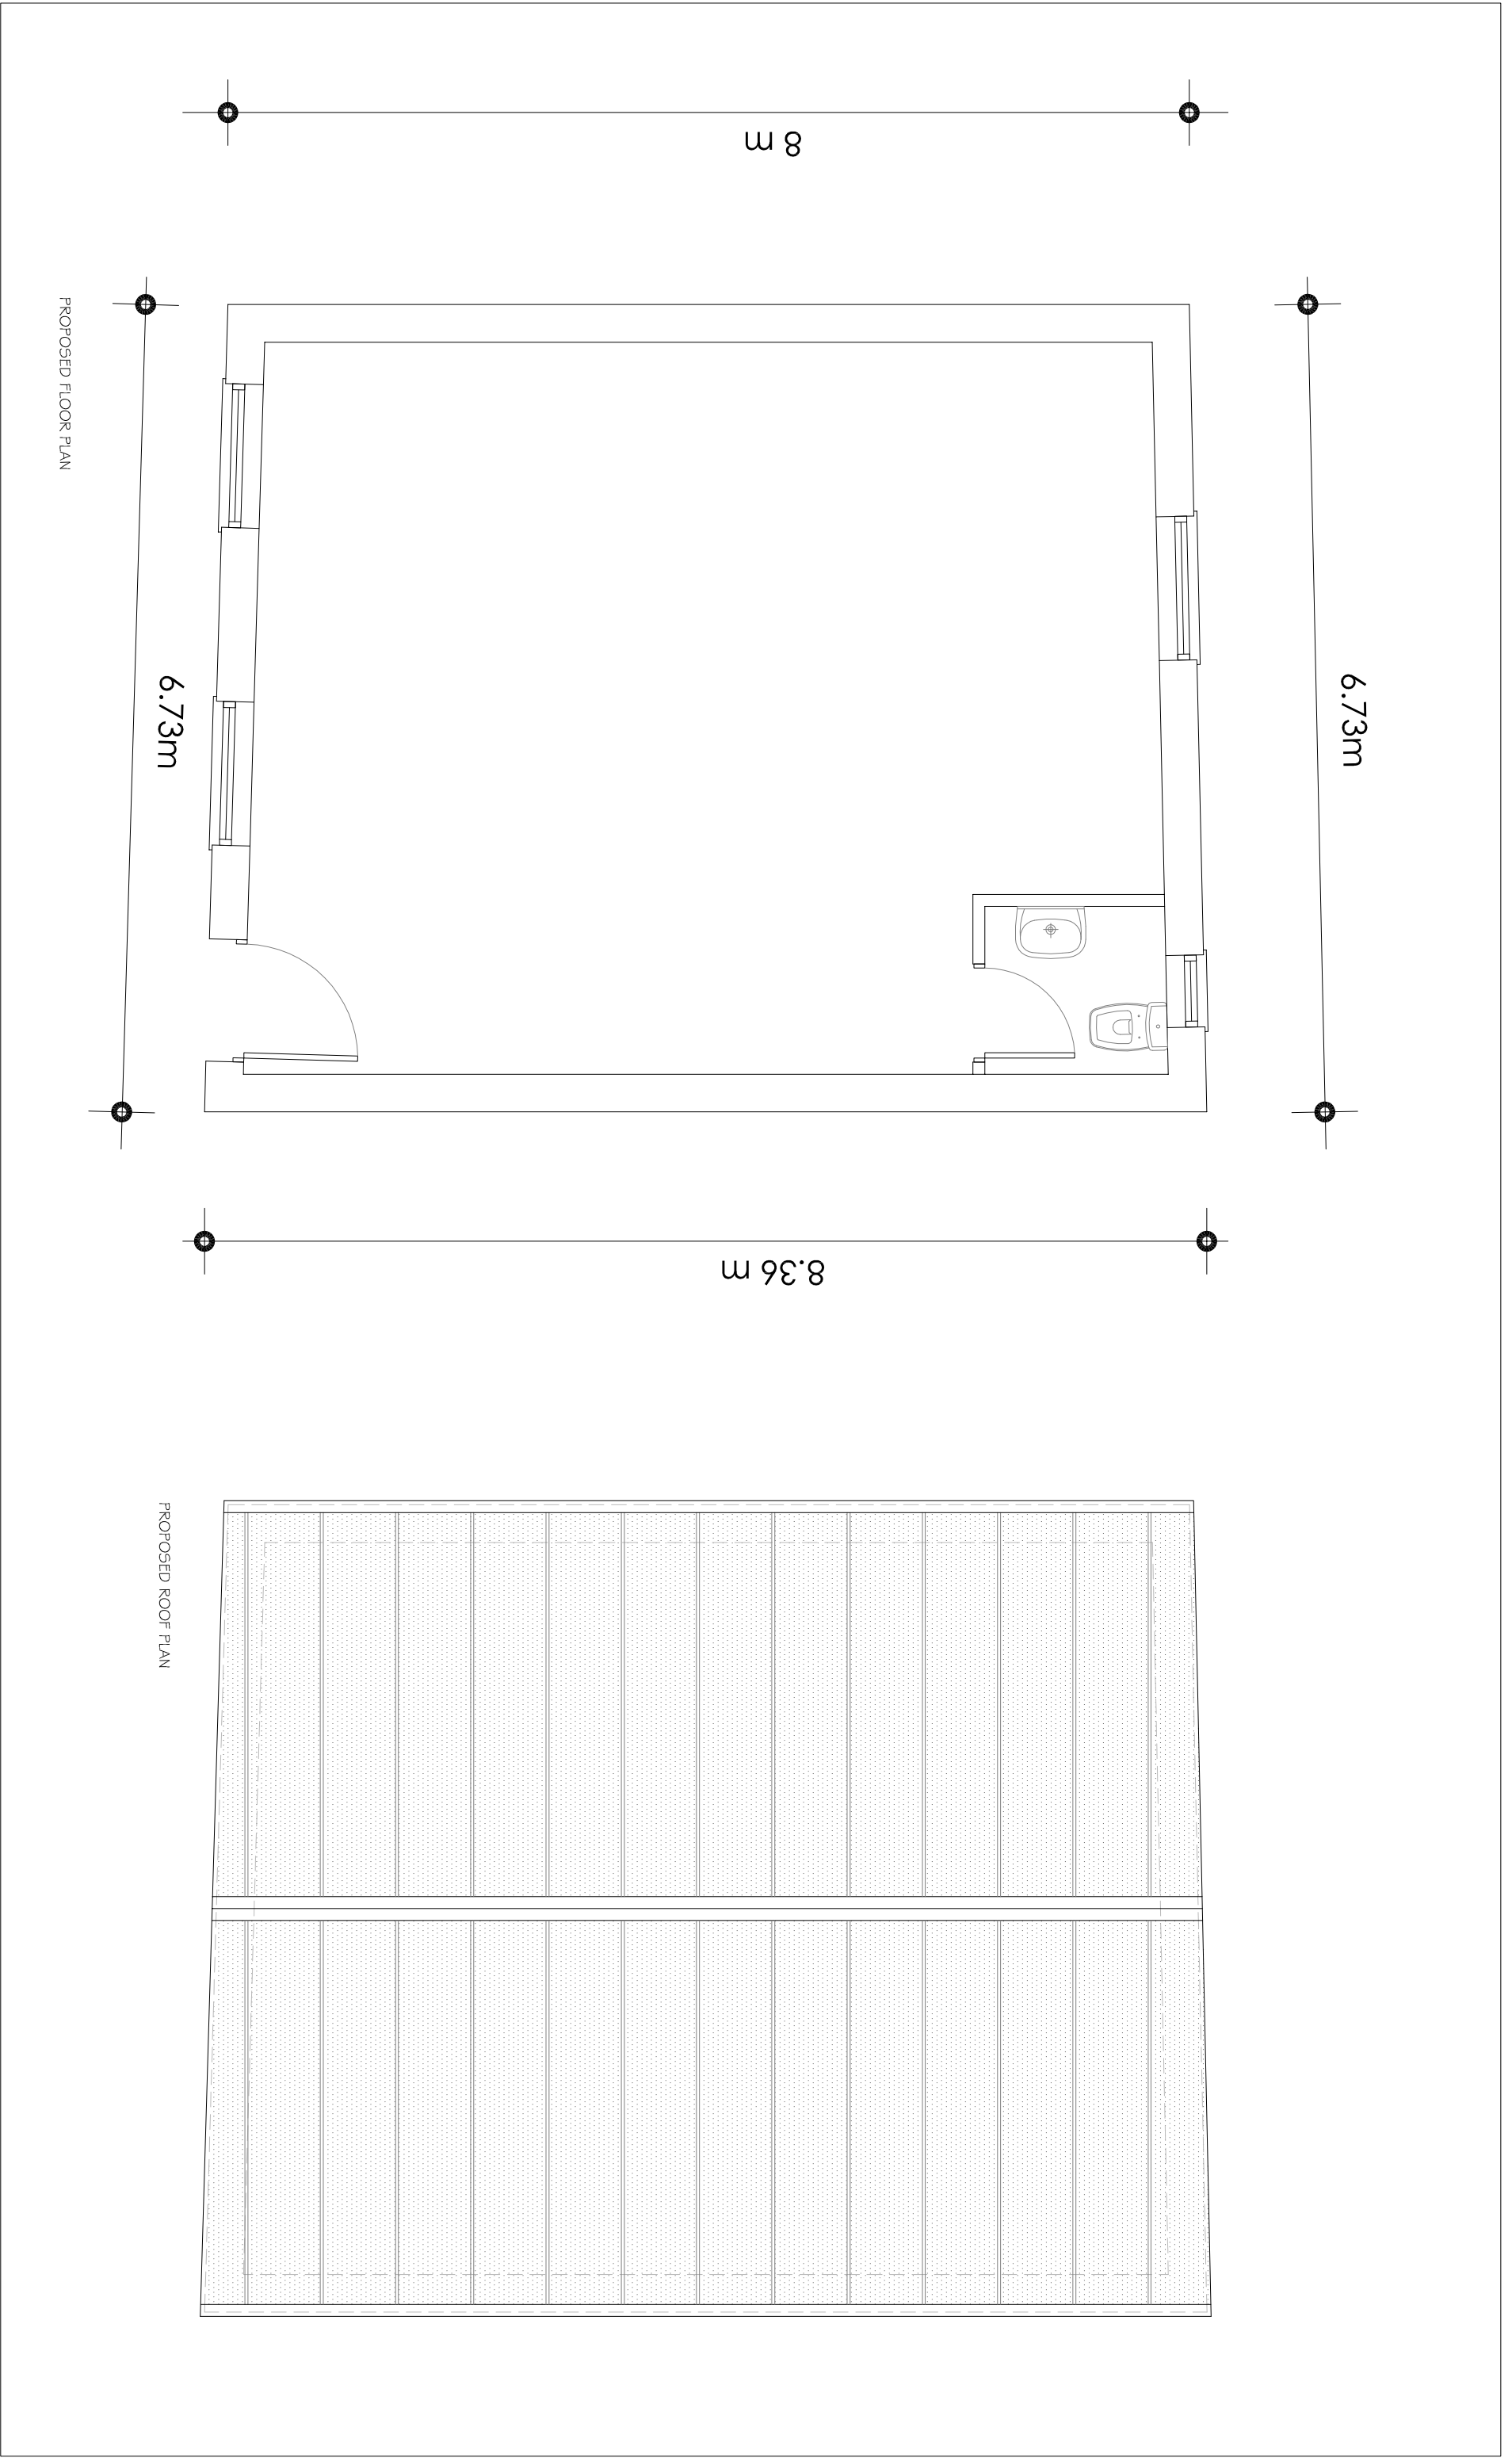

REVISION NOTES:			DRAWING TITLE:		CLIENT:		PROJECT ADDRESS:		DATE:	
REV:	DATE:	NOTES:	PROPOSED OUTBUILDING FLOOR PLAN & ROOF PLAN		MR. BOBBY CRADDOCK		MILDMAY HOOK LANE ALDINGBOURNE WEST SUSSEX PO20 3TE		MARCH 2017	
A	02/08/2017	INTRODUCTION OF DRAWING TITLES			PROJECT NO: 812				SCALE: 1:50 @ A3	
									DRAWING NUMBER: 07A	
									 PRODUCT 2 ARCHITECTURE & PLANNING 7C WEST STREET EWELL SURREY KT17 1UZ t: 0208 393 2675 m: mail@product2.co.uk w: www.product2.co.uk	