


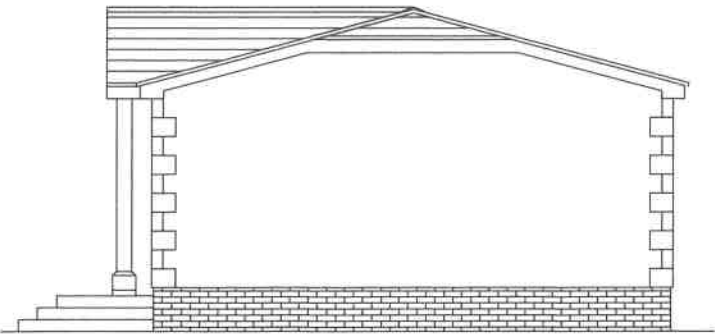


EXISTING WEST ELEVATION




EXISTING SOUTH ELEVATION



EXISTING EAST ELEVATION

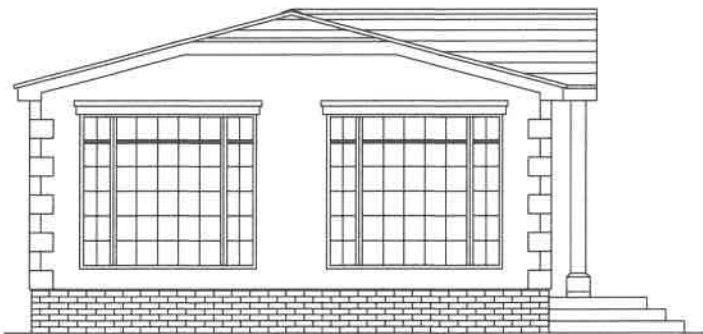

EXISTING NORTH ELEVATION

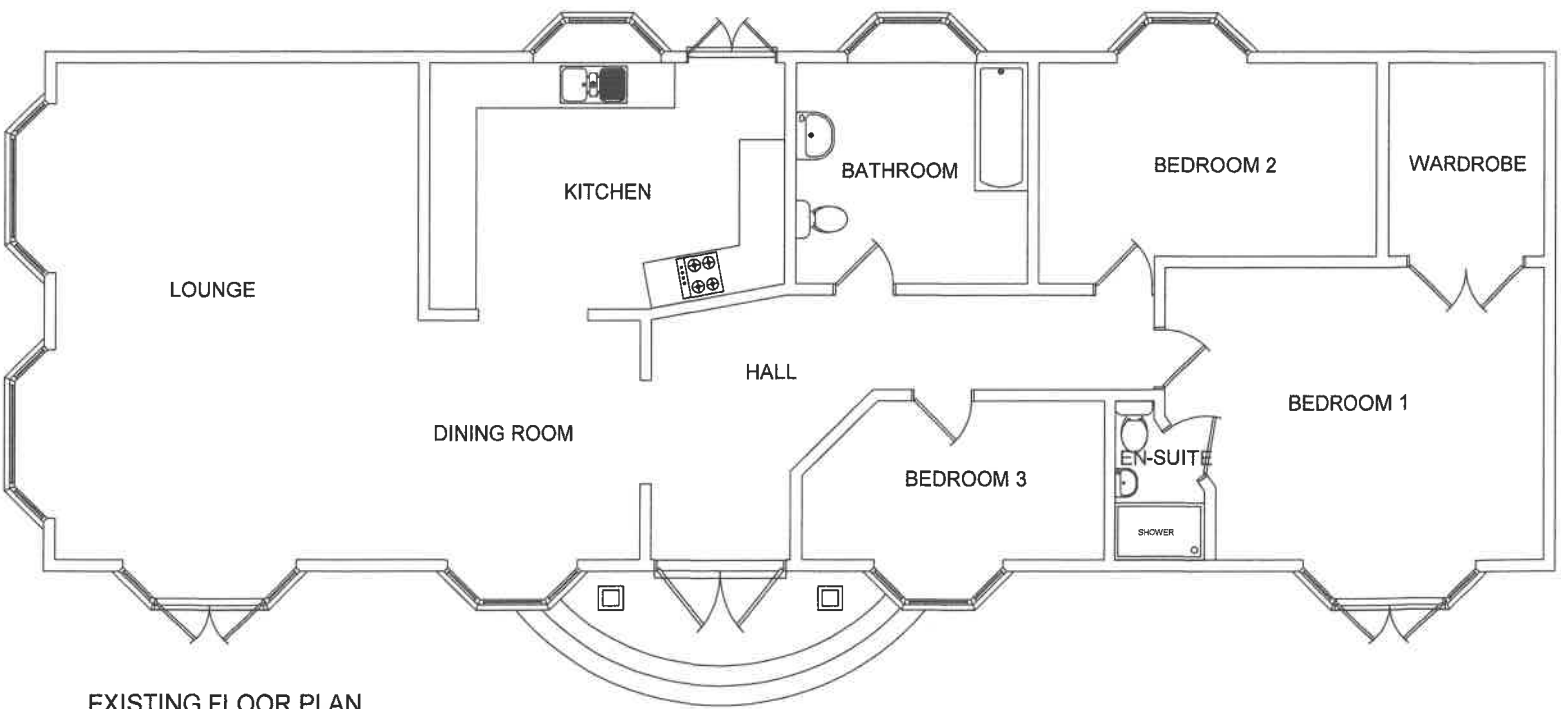

EXISTING FLOOR PLAN

Do not scale from drawings
(excepting Local Authorities)
All dimensions to be checked on site

All work to comply with Building Regulations,
British Standards, manufacturer's instructions
/specifications and engineer's calculations at
all times. Construction must also comply with
all safety at work regulations. Additional work
may be requested by the building inspector
as work proceeds to ensure the new building
complies with all building regulations.

No	Change	Date	Init

BKM PLANS
architectural
plans and
drawing
service

Title:

Plot D2 Paddock View
Northfield Lane.
Aldingbourne

Scale:	1:100
Date:	5 th September 2019
Drawn by:	

Drawing 5 Existing Bungalow to be demolished	
All drawings are copyright of BKM architectural plans and drawings service and may not be reproduced without prior permissions	