




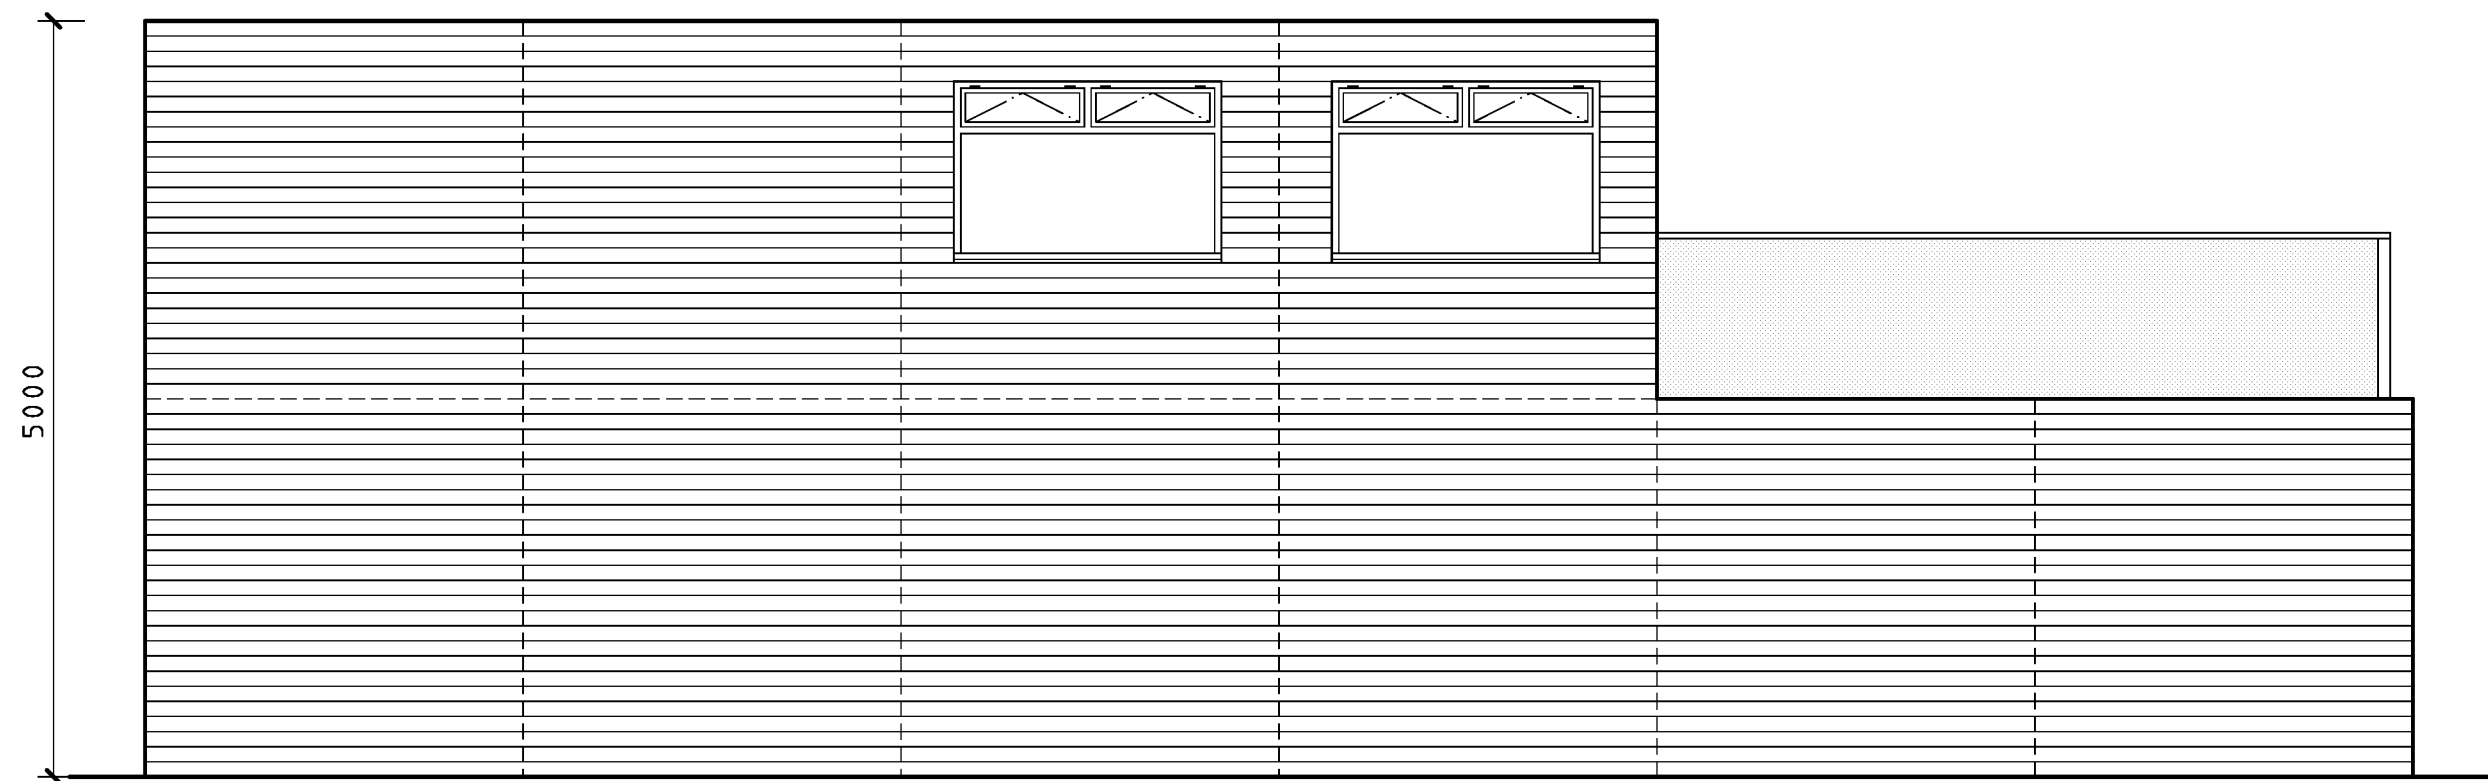


PROPOSED REAR WEST FACING ELEVATION

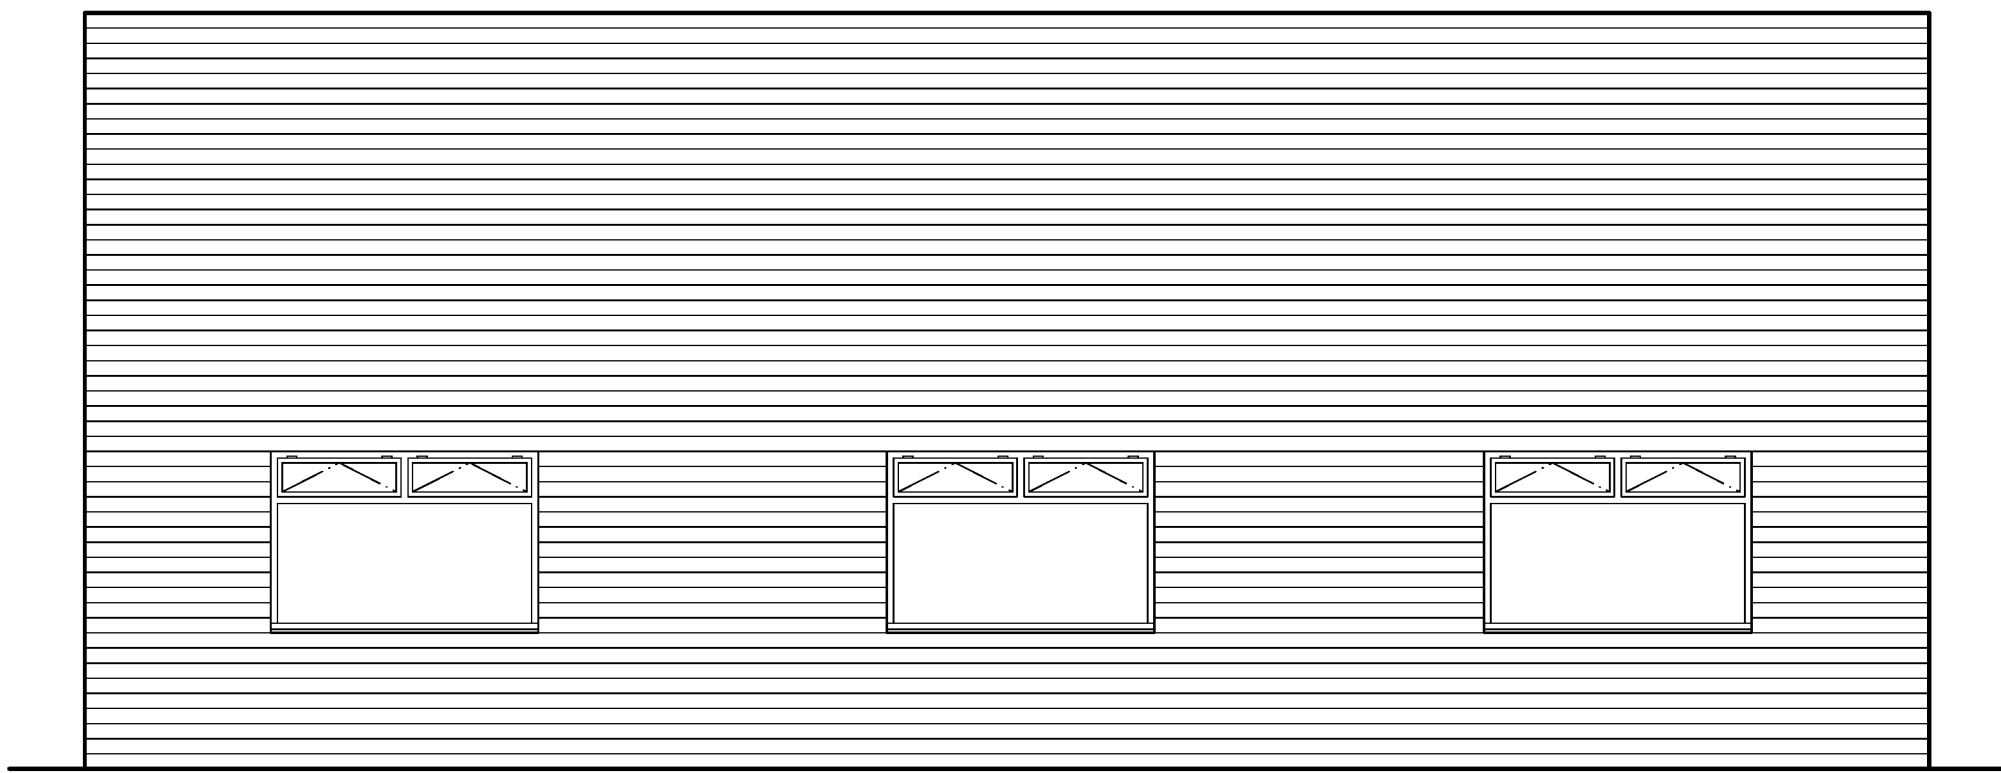


PROPOSED SIDE NORTH FACING ELEVATION

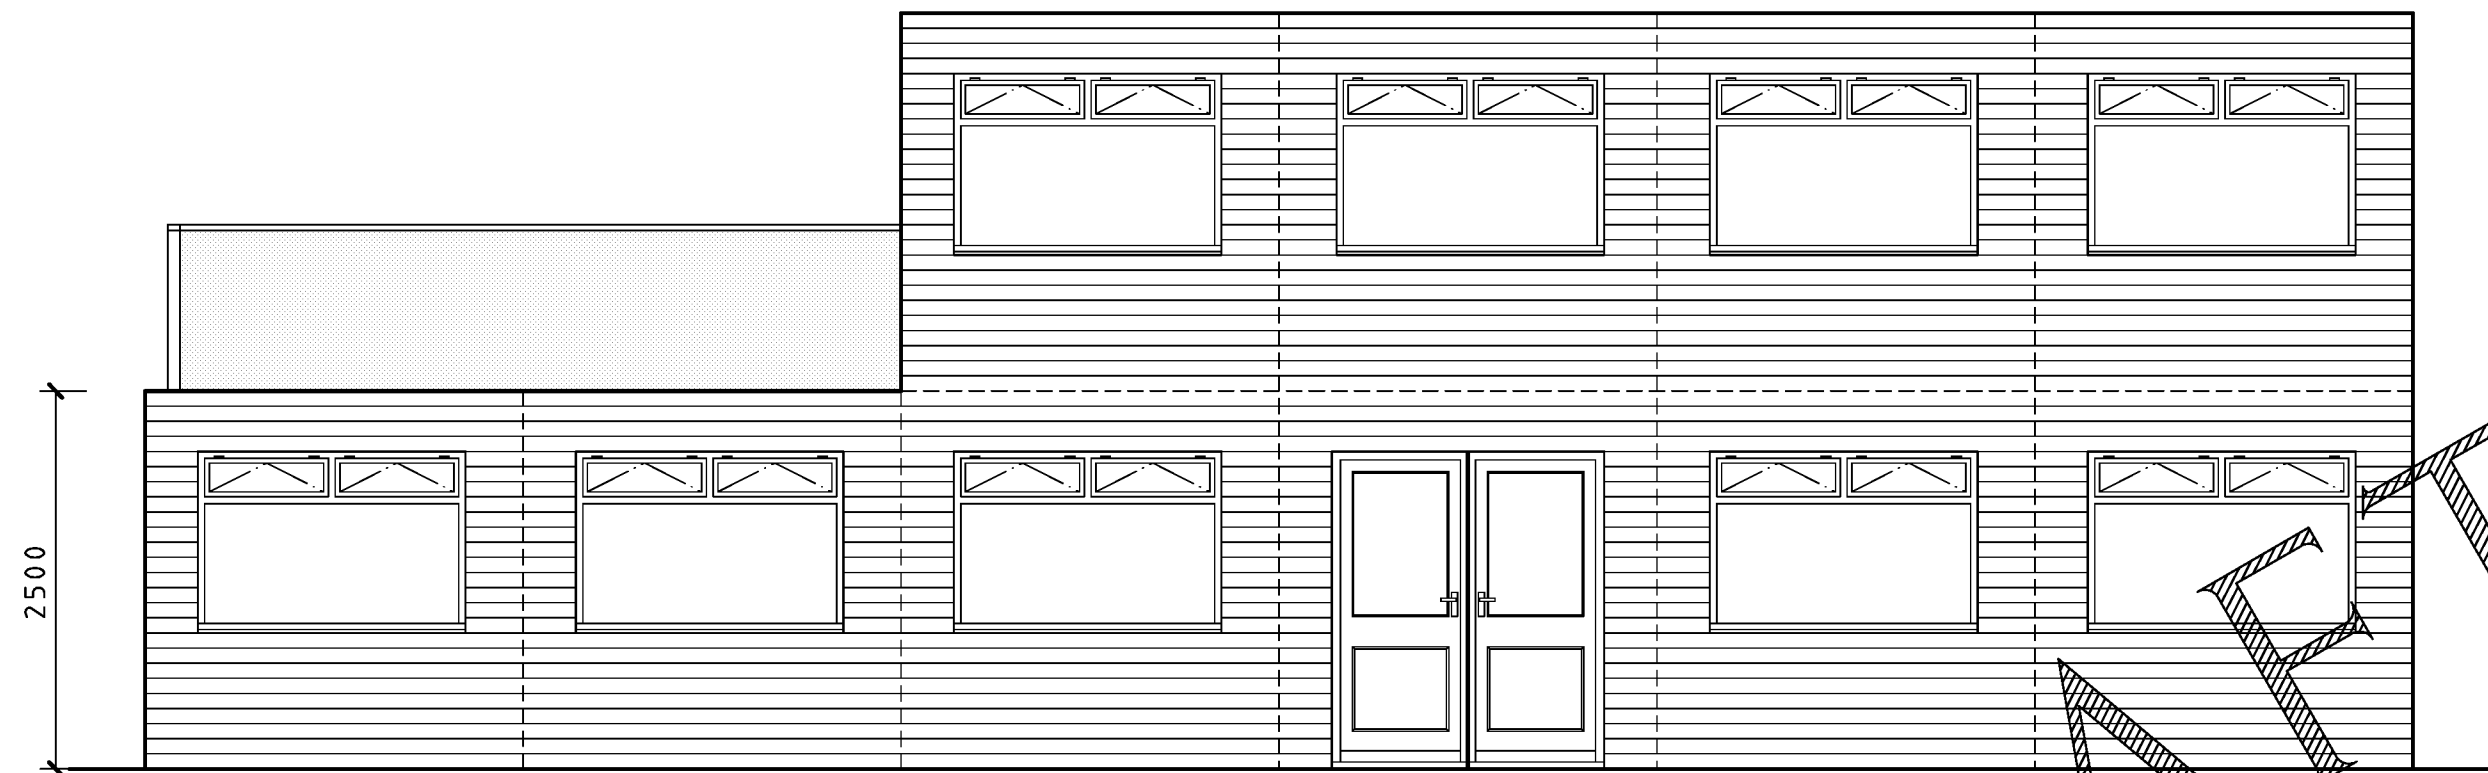


PROPOSED FRONT EAST FACING ELEVATION

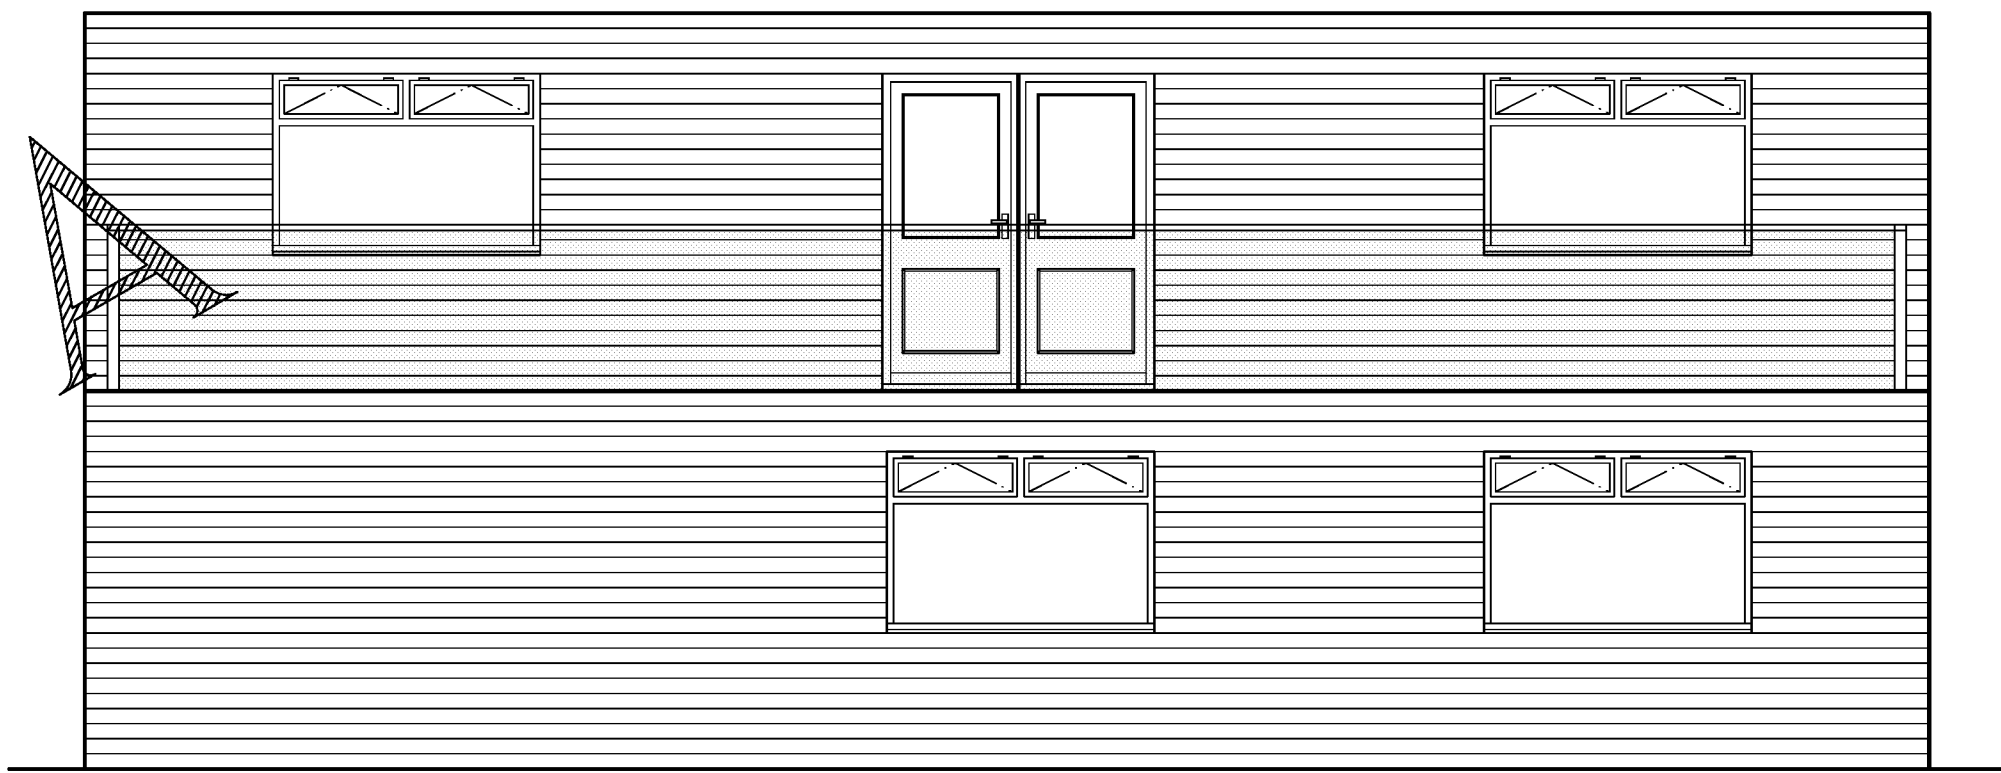

PROPOSED SIDE SOUTH FACING ELEVATION

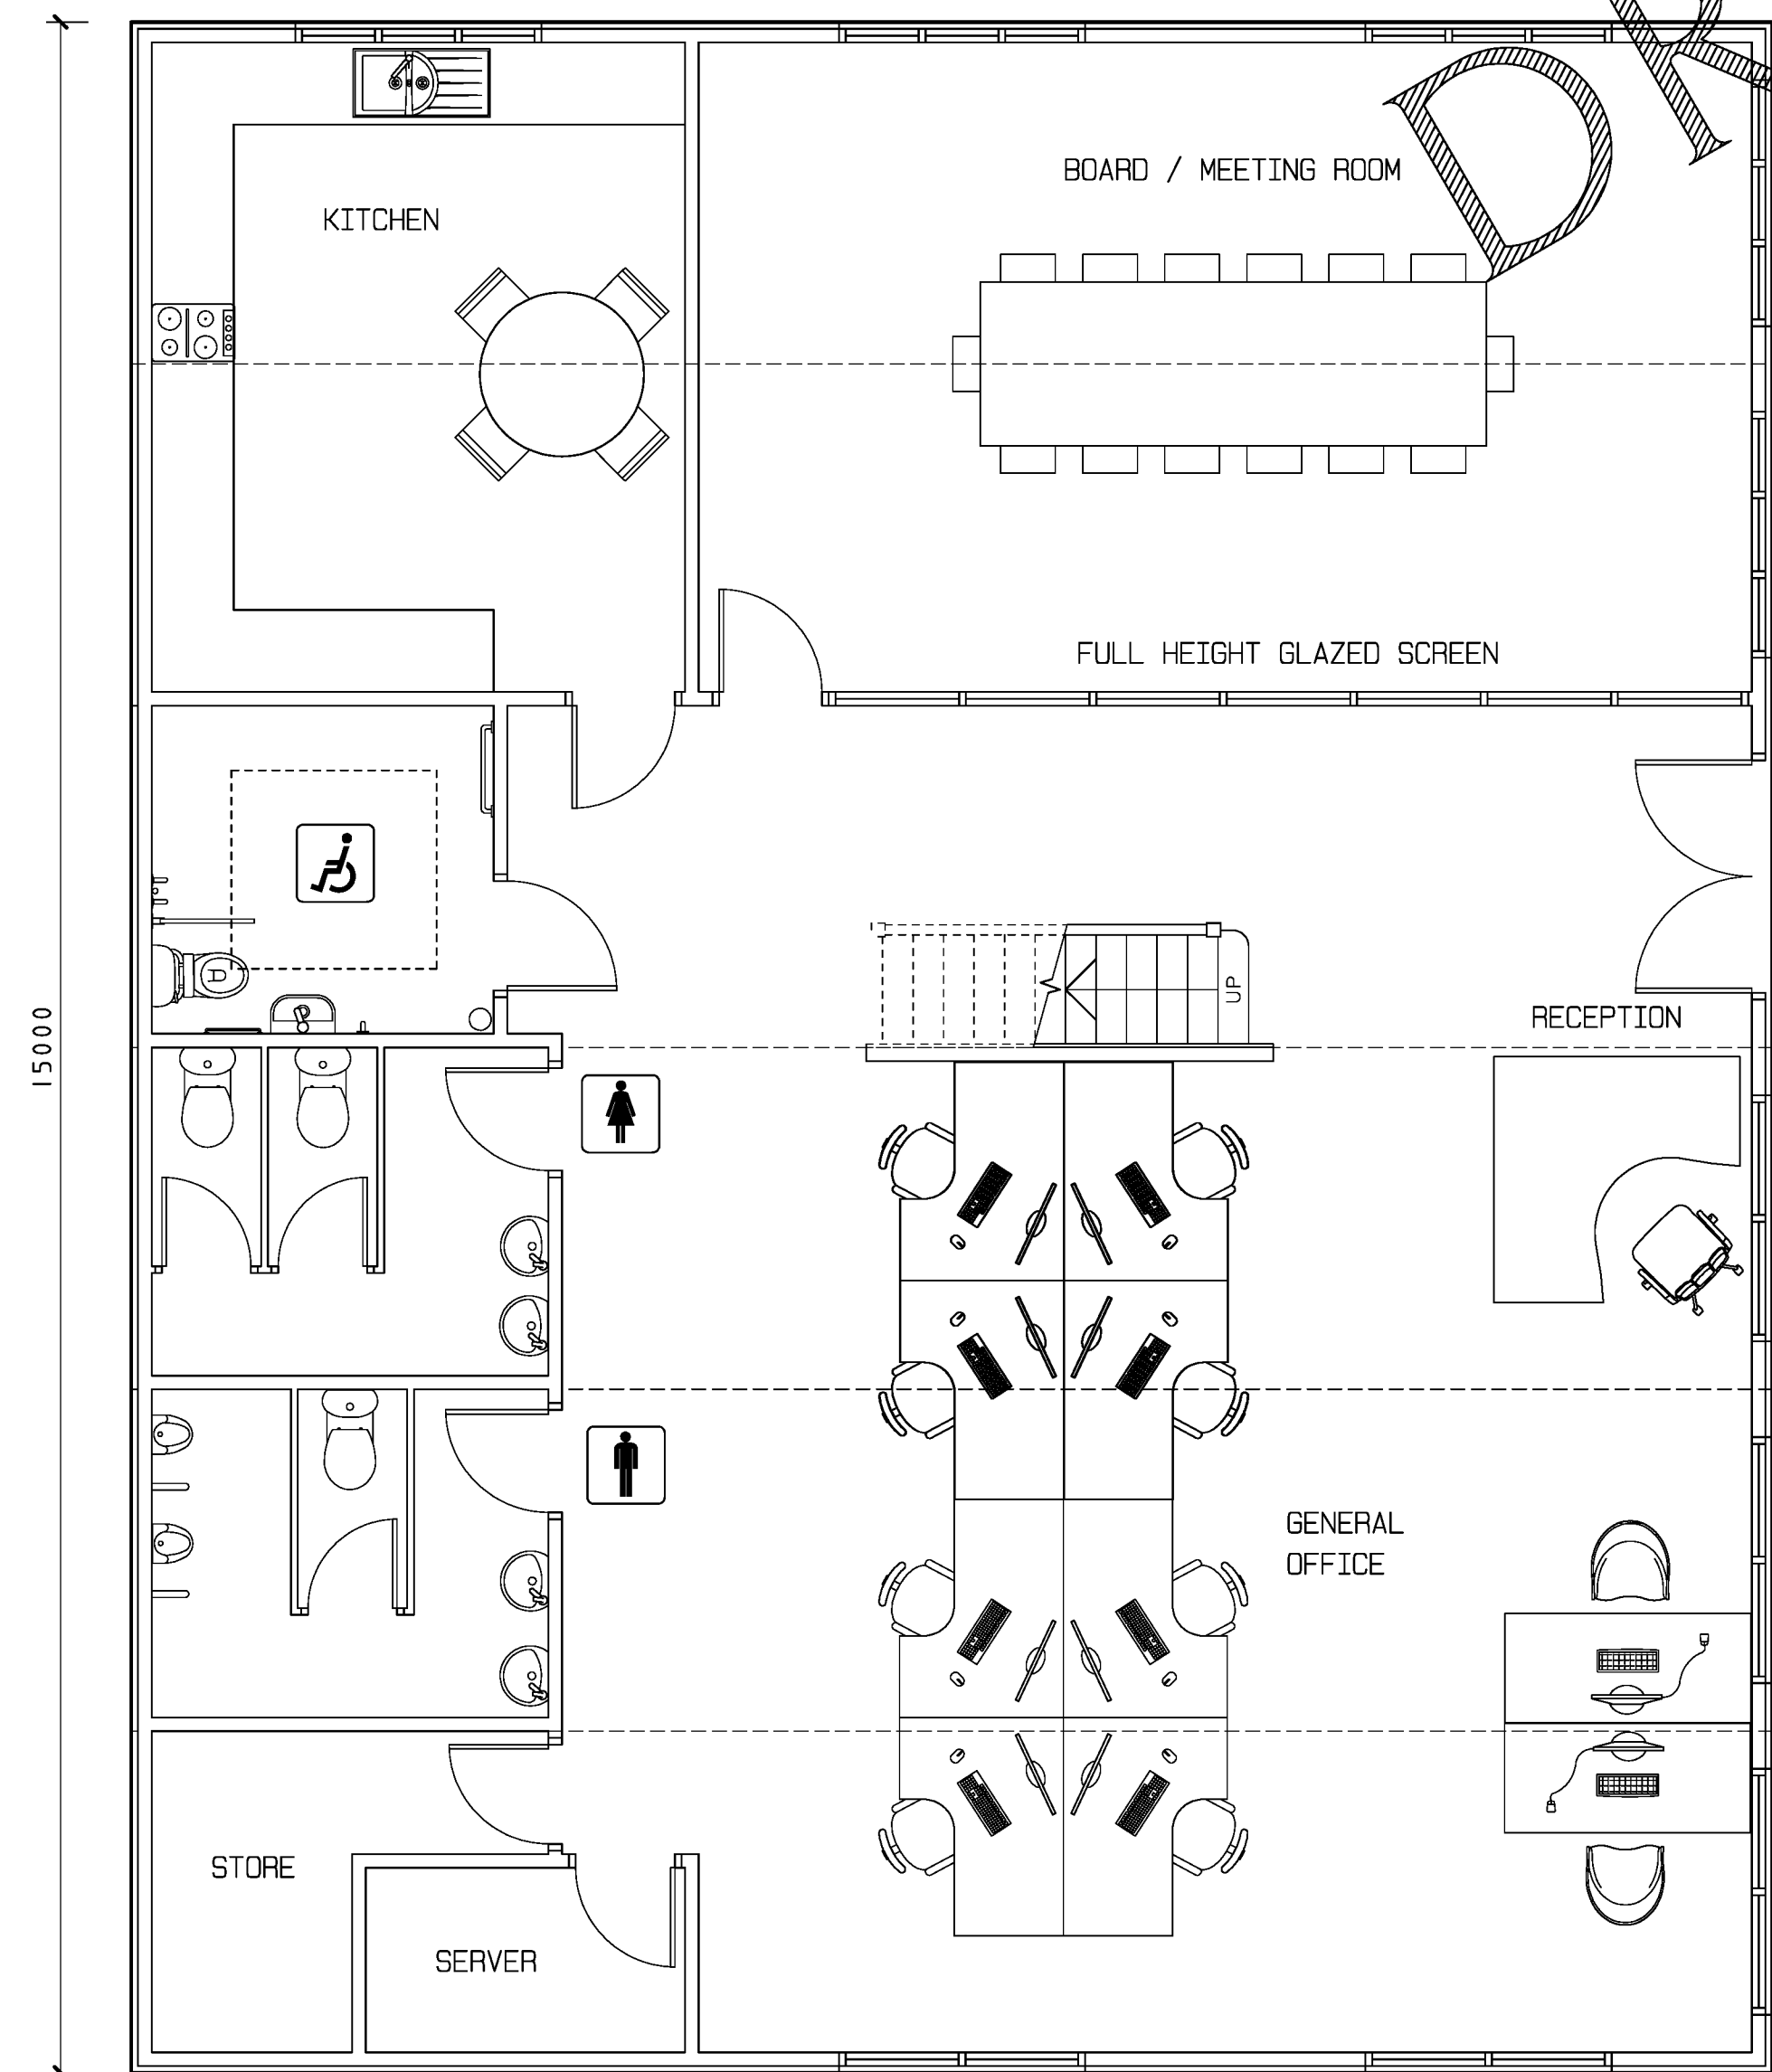

PROPOSED GROUND FLOOR PLAN

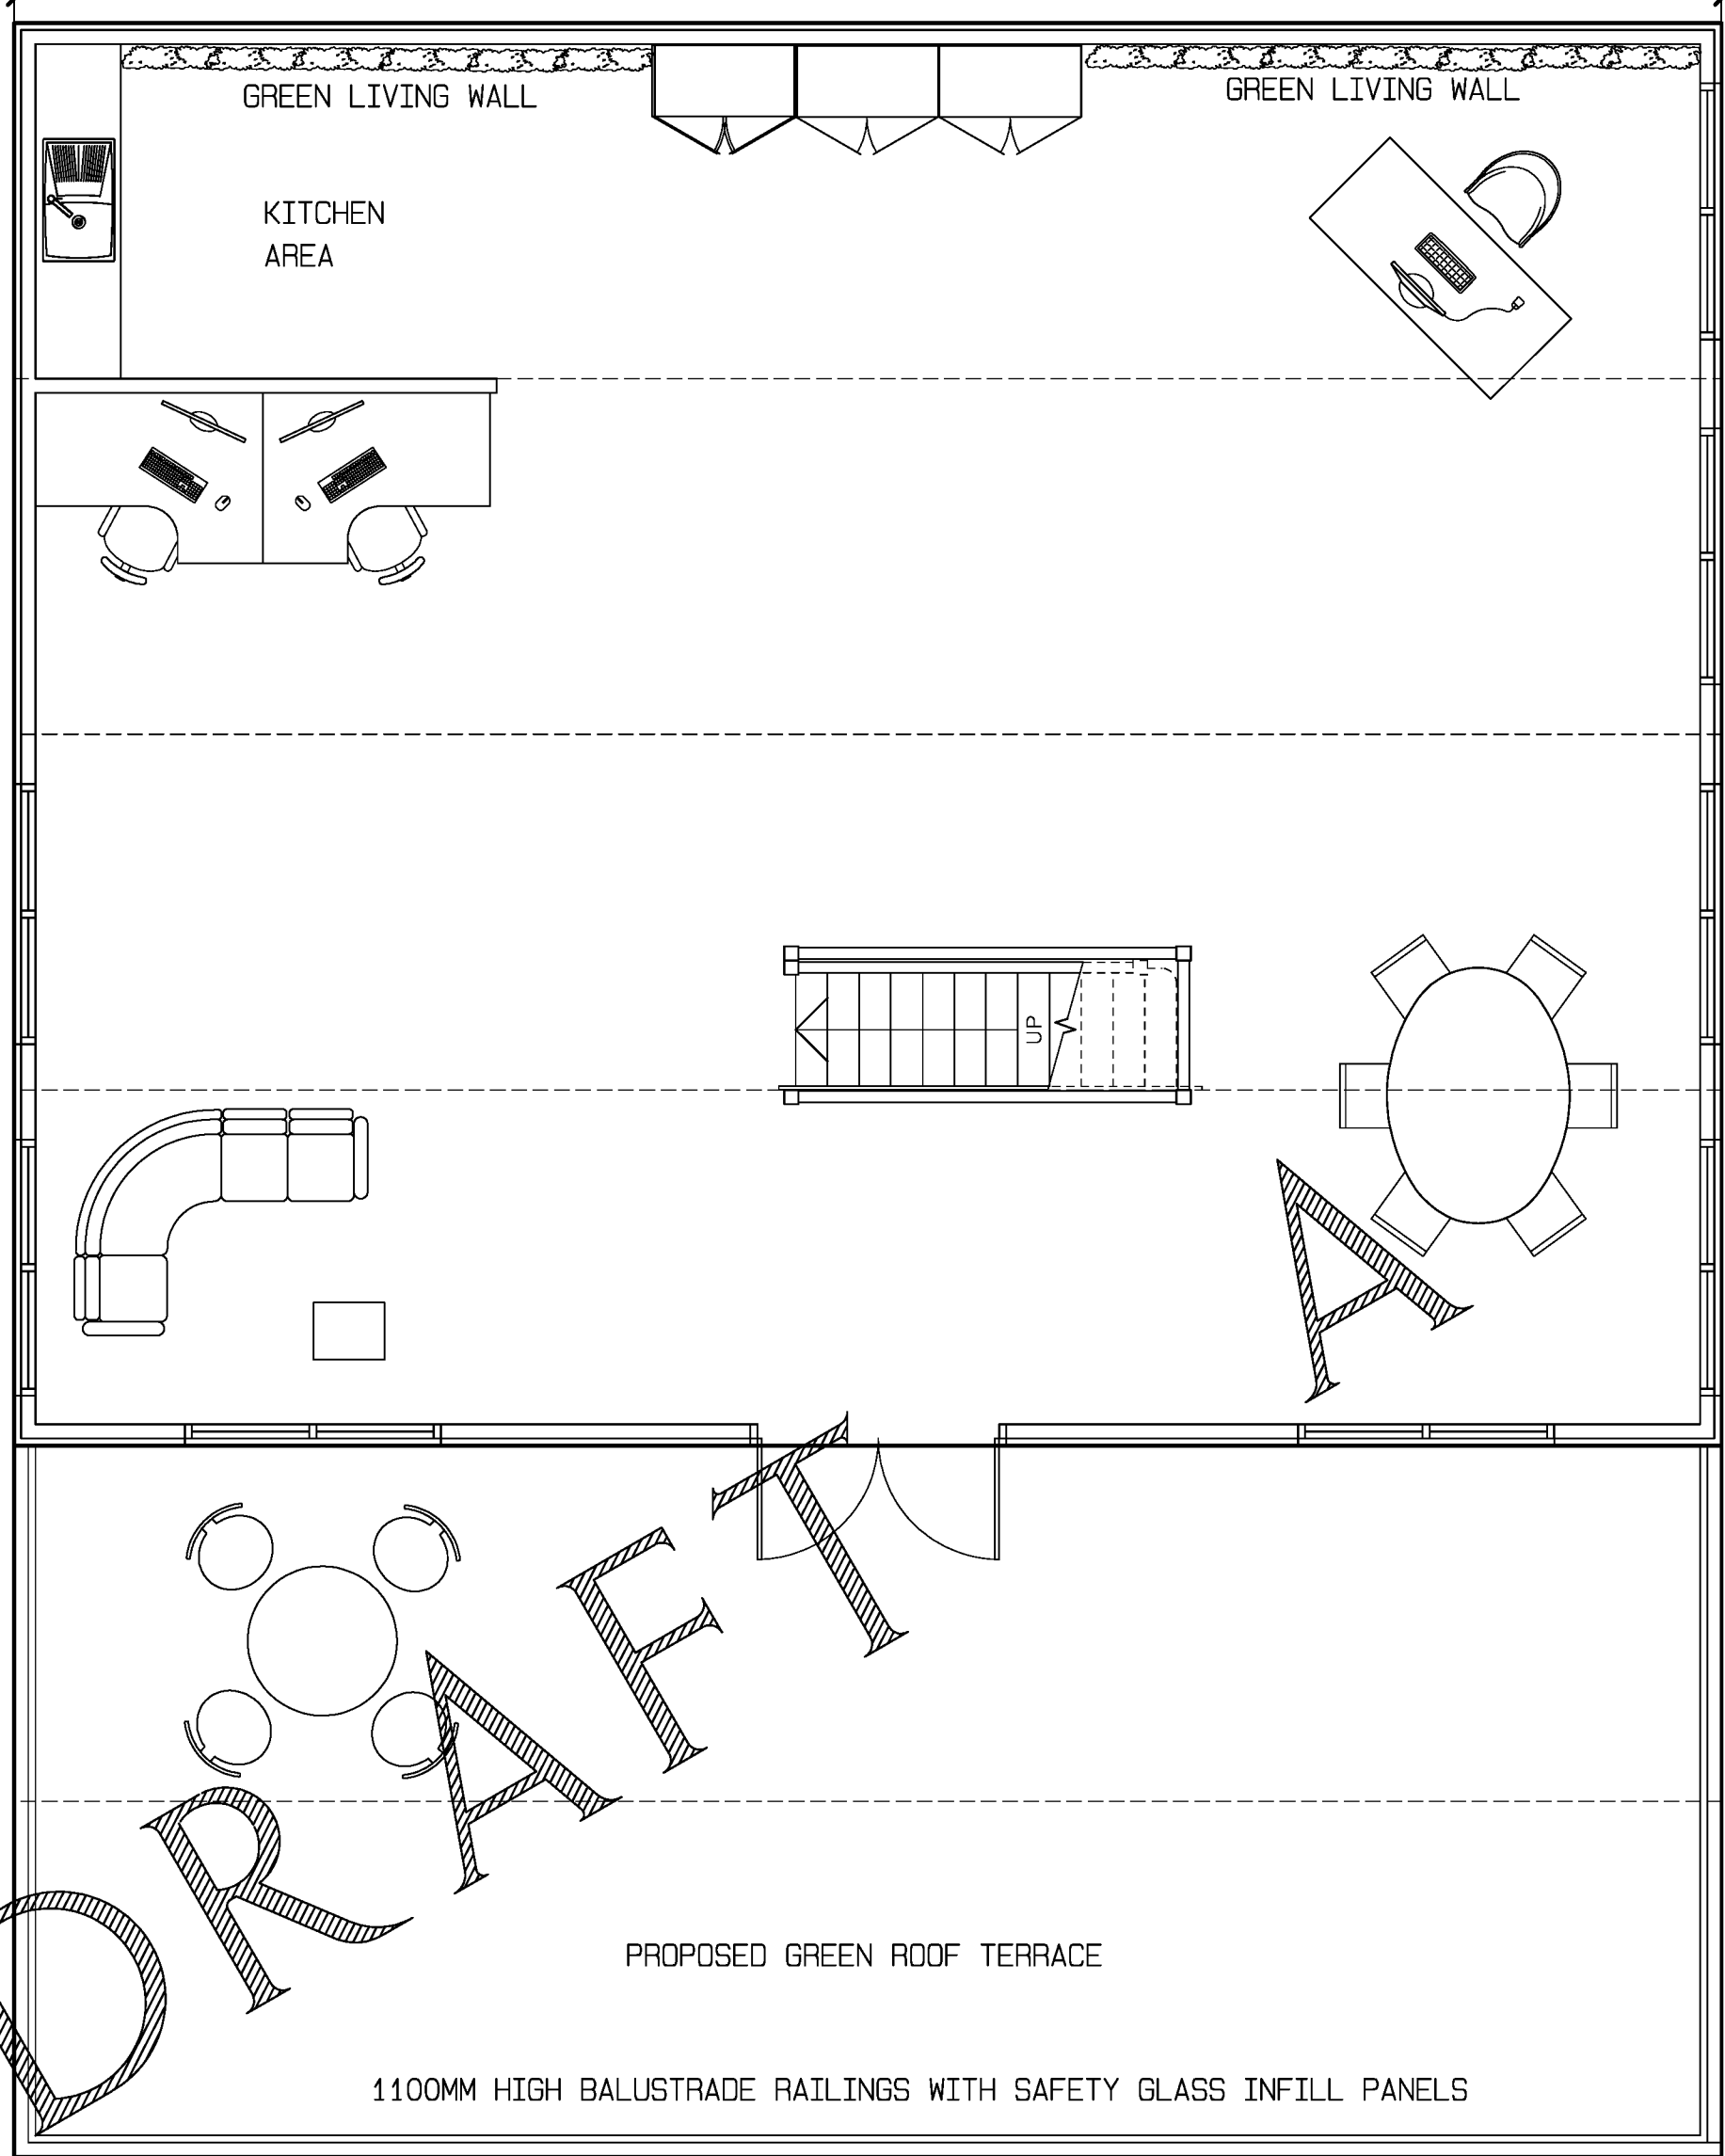

PROPOSED GREEN ROOF TERRACE

PROPOSED FIRST FLOOR PLAN

GENERAL NOTE
Ground Floor office area - 175m²
First Floor Office area - 110m²
Total area = 285m²



All dimensions should be checked on site
and not taken or scaled from the drawing

Title

PROPOSED OFFICE BLOCK - PLANS AND ELEVATIONS

Project

PROPOSED DEMOLITION OF EXISTING GLASSHOUSES AND PACKING HOUSE AND
PROVIDE NEW PACKING AND DISTRIBUTION BARNs COMPLETE WITH SUNKEN
LOADING DOCK AND CONCRETE YARD, NEW OFFICE UNIT AND ADDITIONAL
WATER STORAGE TANKS
AT ALDINGBOURNE NURSERIES
CHURCH ROAD
ALDINGBOURNE
WEST SUSSEX
PO20 3TU

Client

GREENWOOD PLANTS

Drawn by

Richard Hollands (GROVE DESIGN UK)

Date

July 2018

Scale

1 : 50 @ A1

Drawing No

18-07-GD-217-08A-DA

Amendments

(A) Drawing amends and Planning Issue