
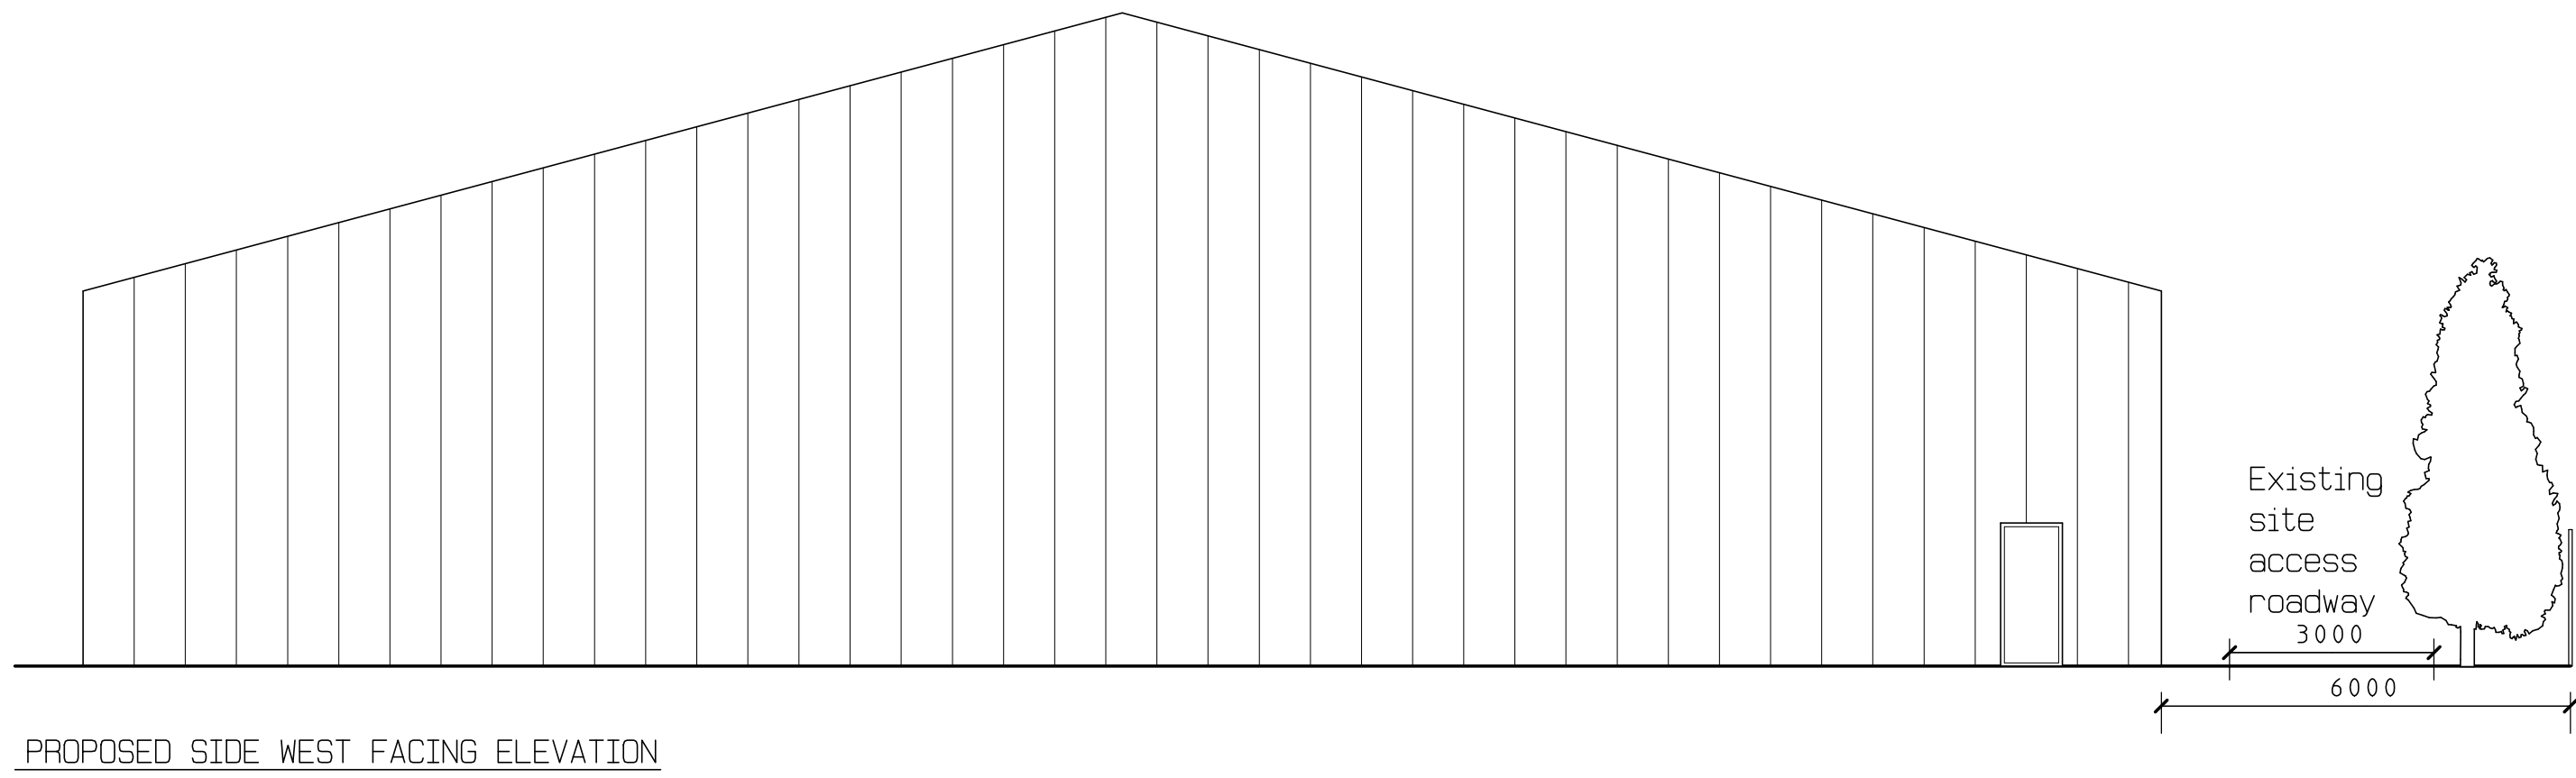
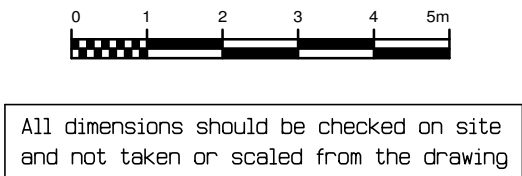


GENERAL NOTE
ROOF LIGHT PANELS SHOWN ON FLOOR PLAN

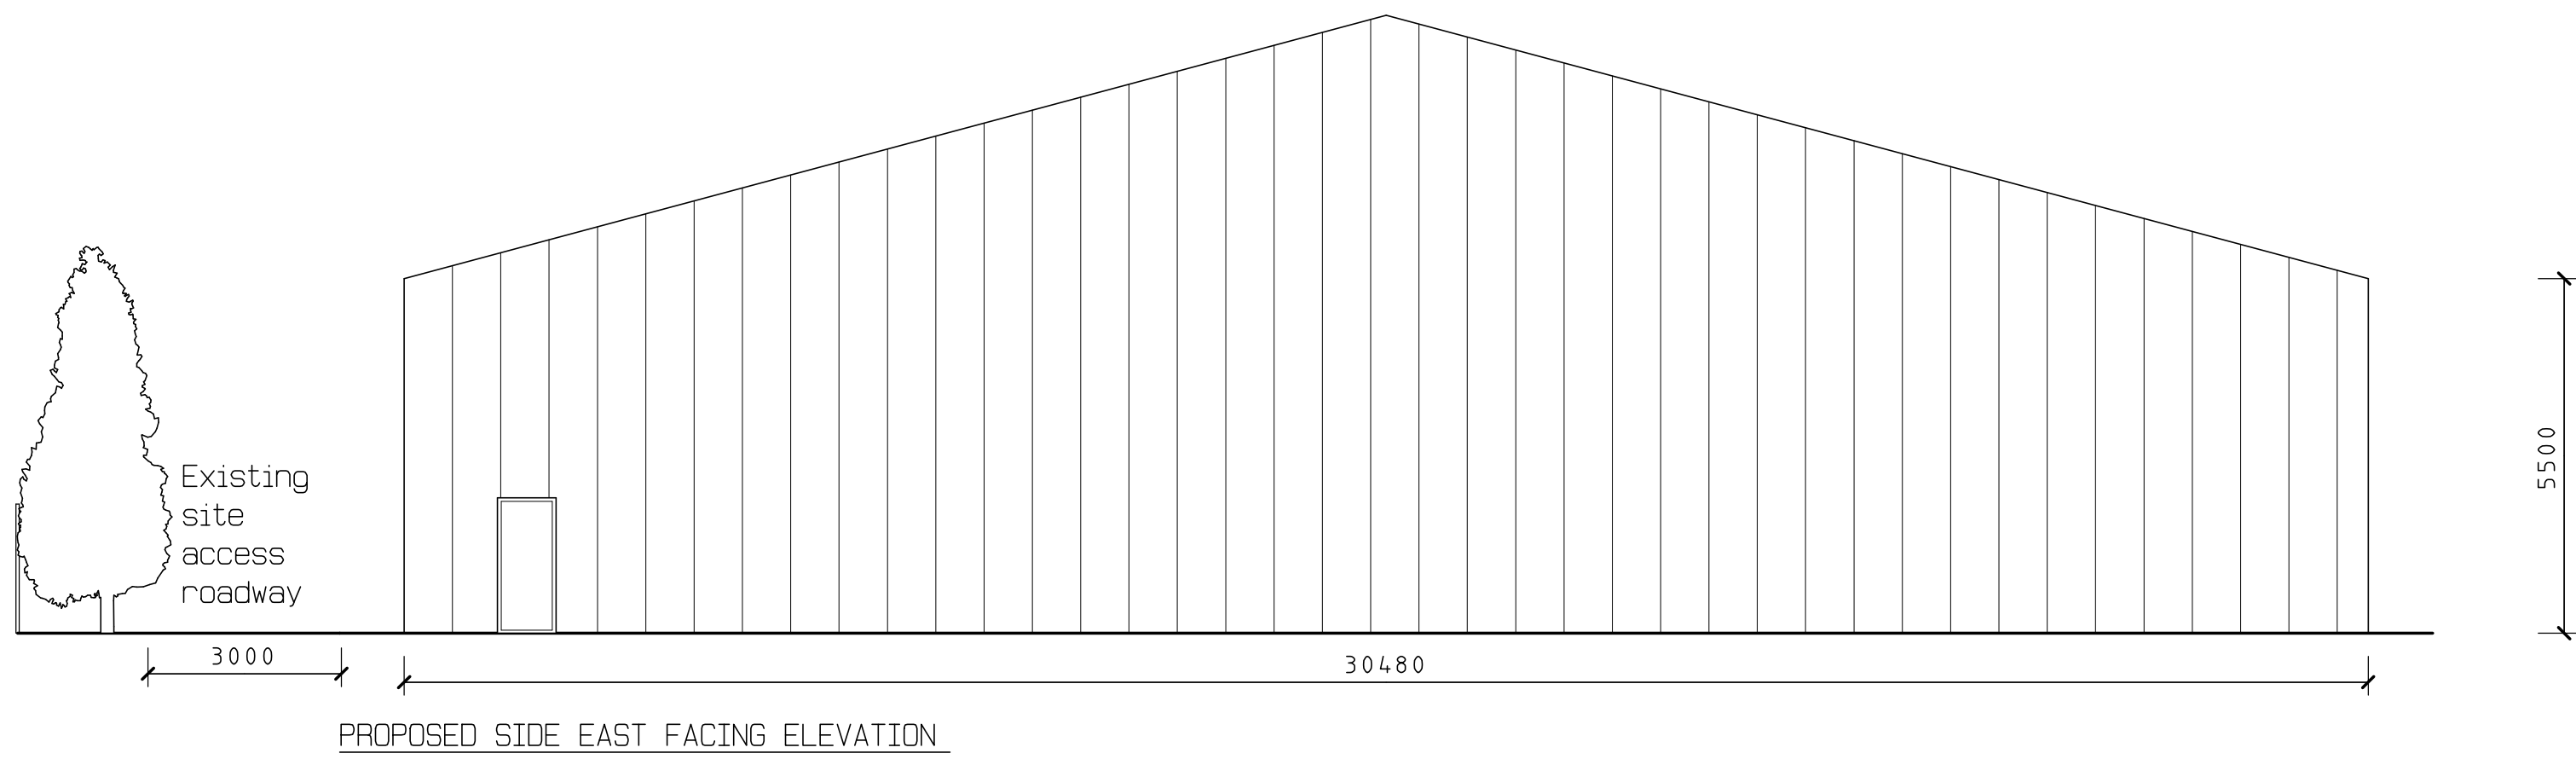

Title	
PROPOSED PACK HOUSE - ELEVATIONS	
Project	
PROPOSED DEMOLITION OF EXISTING GLASSHOUSES AND PACKING HOUSE AND PROVIDE NEW PACKING AND DISTRIBUTION BARNS COMPLETE WITH SUNKEN LOADING DOCK AND CONCRETE YARD, NEW OFFICE UNIT AND ADDITIONAL WATER STORAGE TANKS AT ALDINGBOURNE NURSERIES	
CHURCH ROAD ALDINGBOURNE WEST SUSSEX PO20 3TU	
Client	
GREENWOOD PLANTS	
Drawn by Richard Hollands (GROVE DESIGN UK)	
Date July 2018	
Scale 1 : 100 @ A1	
Drawing No 18-07-GD-217-05A-DA	
Amendments (A) Drawing amends and Planning Issue	