



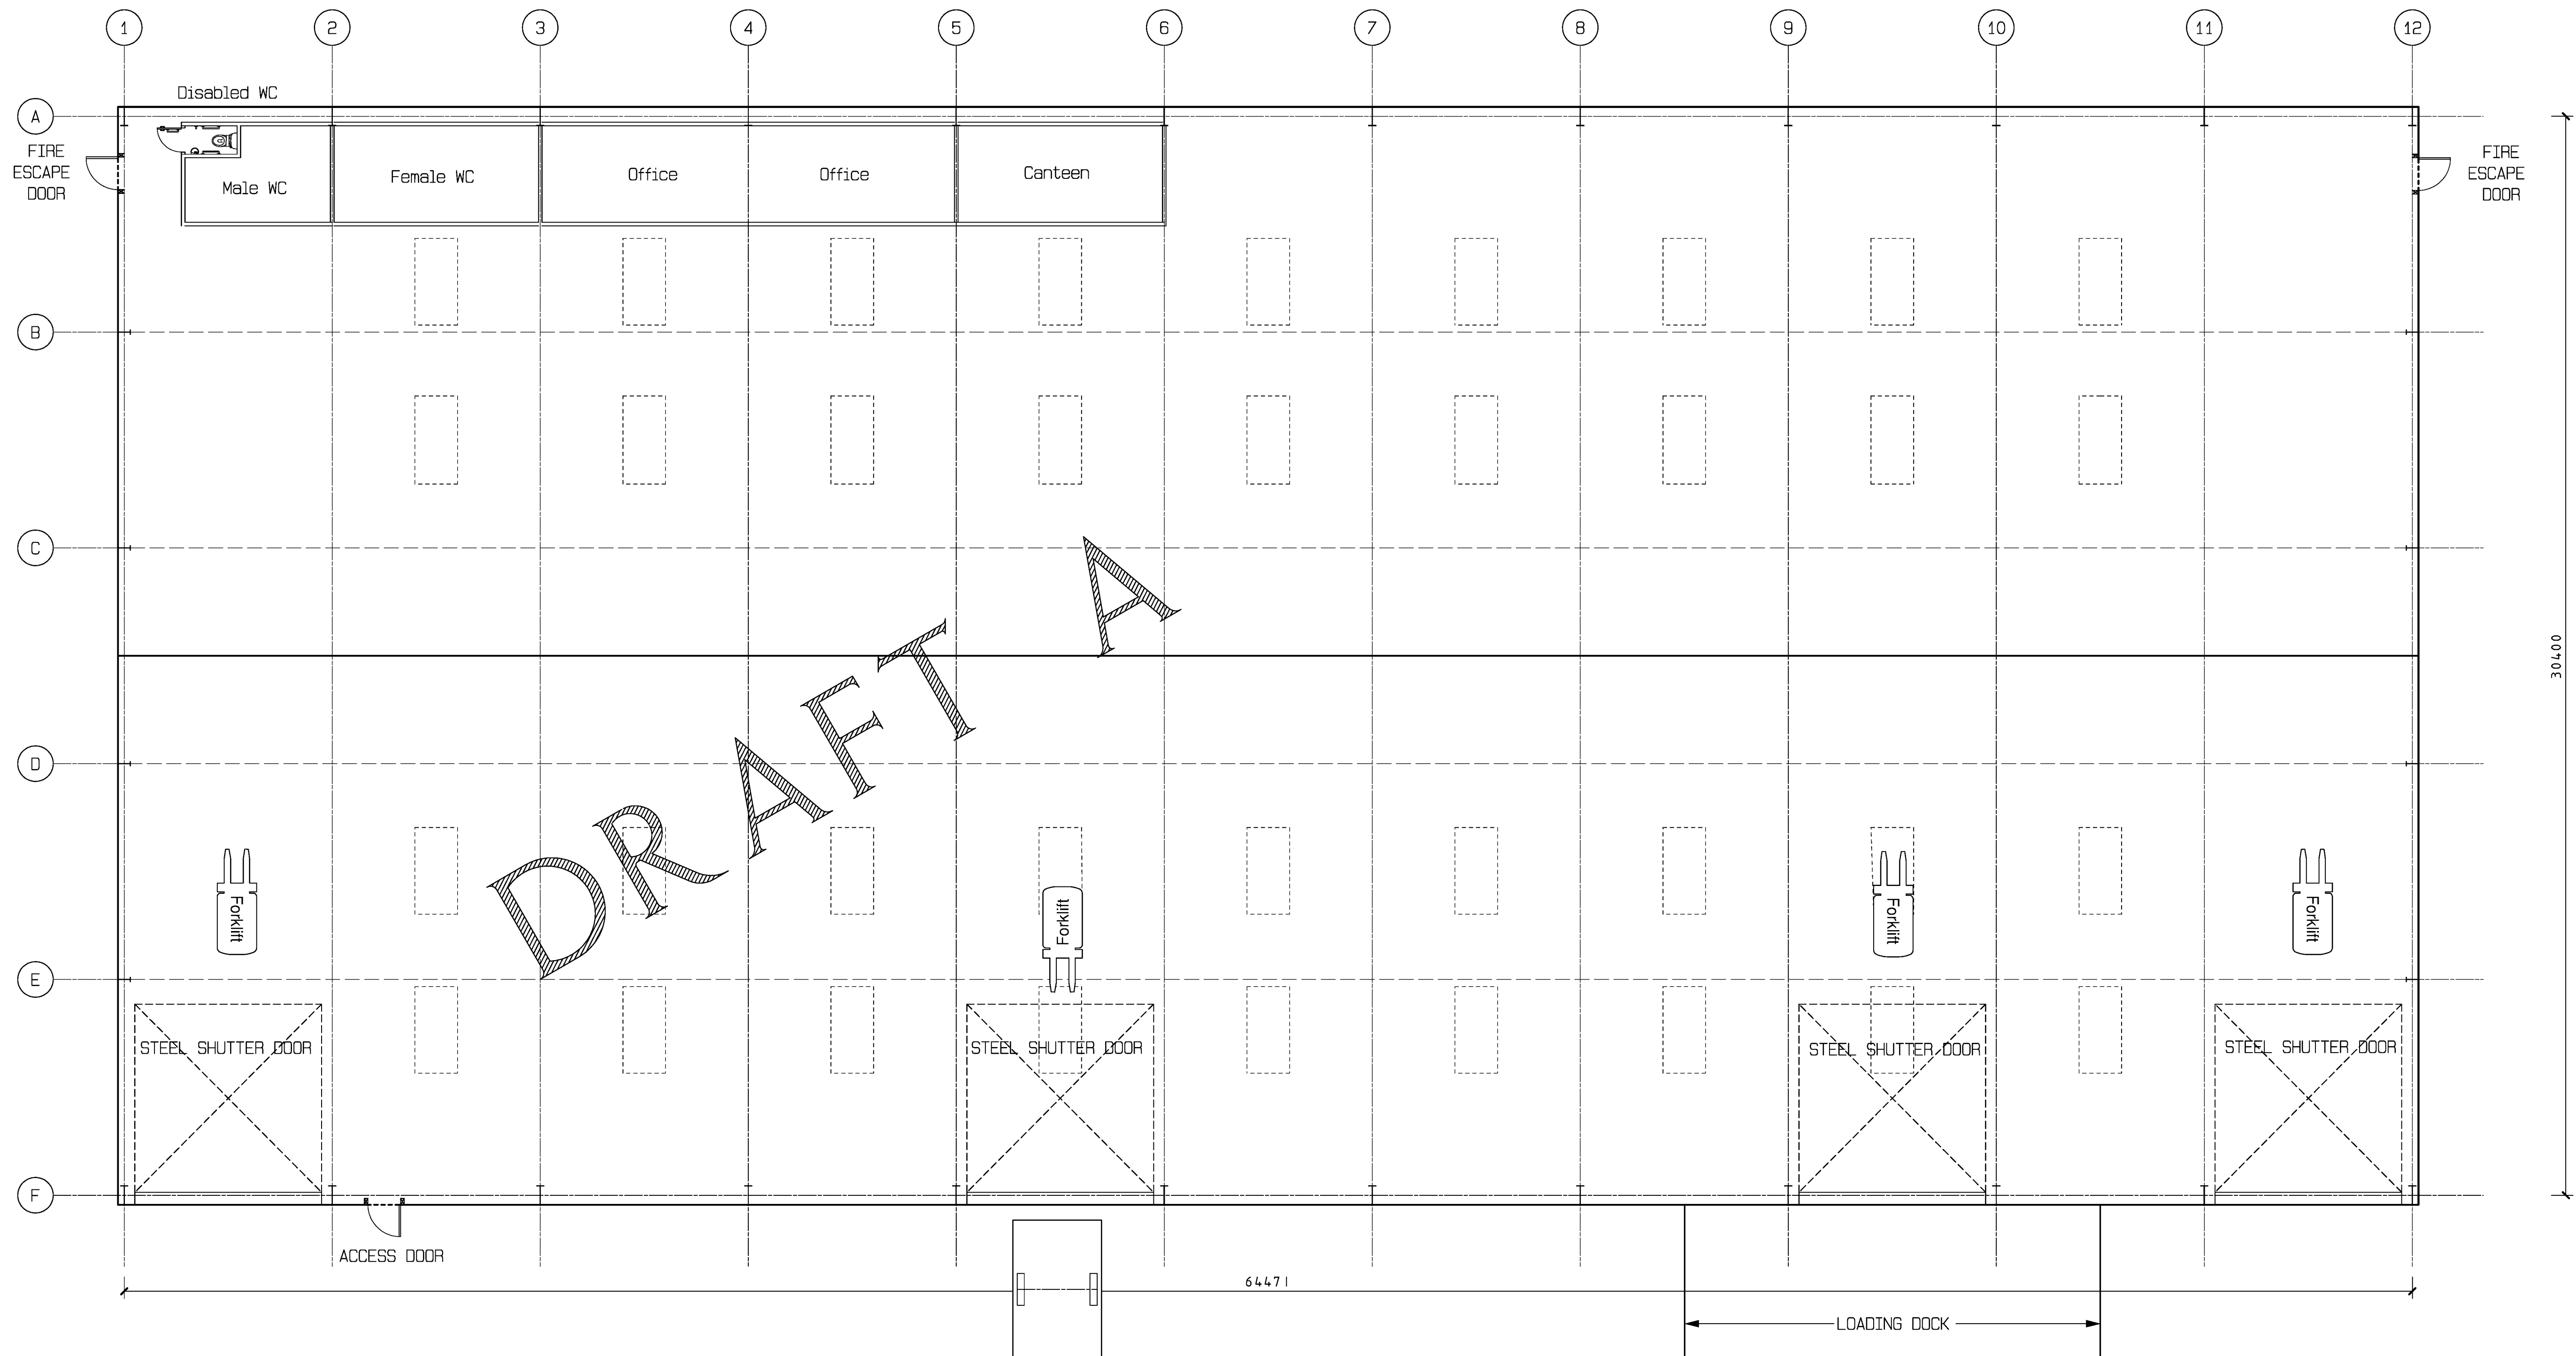

GENERAL NOTE
ROOF LIGHT SIZES, NUMBER AND POSITIONS TO BE AGREED WITH CONTRACTOR BEFORE COMMENCEMENT ON SITE - approx 10% of roof area.
Provision for general storage over staff rooms - design of supporting floor and details to be confirmed
Internal GF floor area - 1925m2

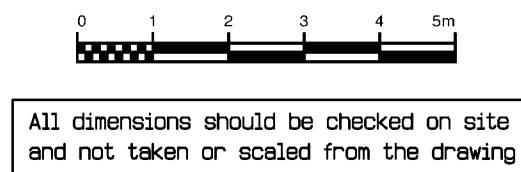

Title	
PROPOSED PACK HOUSE - MAIN FLOOR PLAN & MEZZANINE FLOOR	
Project	
PROPOSED DEMOLITION OF EXISTING GLASSHOUSES AND PACKING HOUSE AND PROVIDE NEW PACKING AND DISTRIBUTION BARNs COMPLETE WITH SUNKEN LOADING DOCK AND CONCRETE YARD, NEW OFFICE UNIT AND ADDITIONAL WATER STORAGE TANKS AT ALDINGBOURNE NURSERIES CHURCH ROAD ALDINGBOURNE WEST SUSSEX PO20 3TU	
Client	
GREENWOOD PLANTS	
Drawn by	Richard Hollands (GROVE DESIGN UK)
Date	July 2018
Scale	1 : 100 @ A1
Drawing No	18-07-GD-217-04A-DA
Amendments	(A) Drawing amends and Planninf Issue