


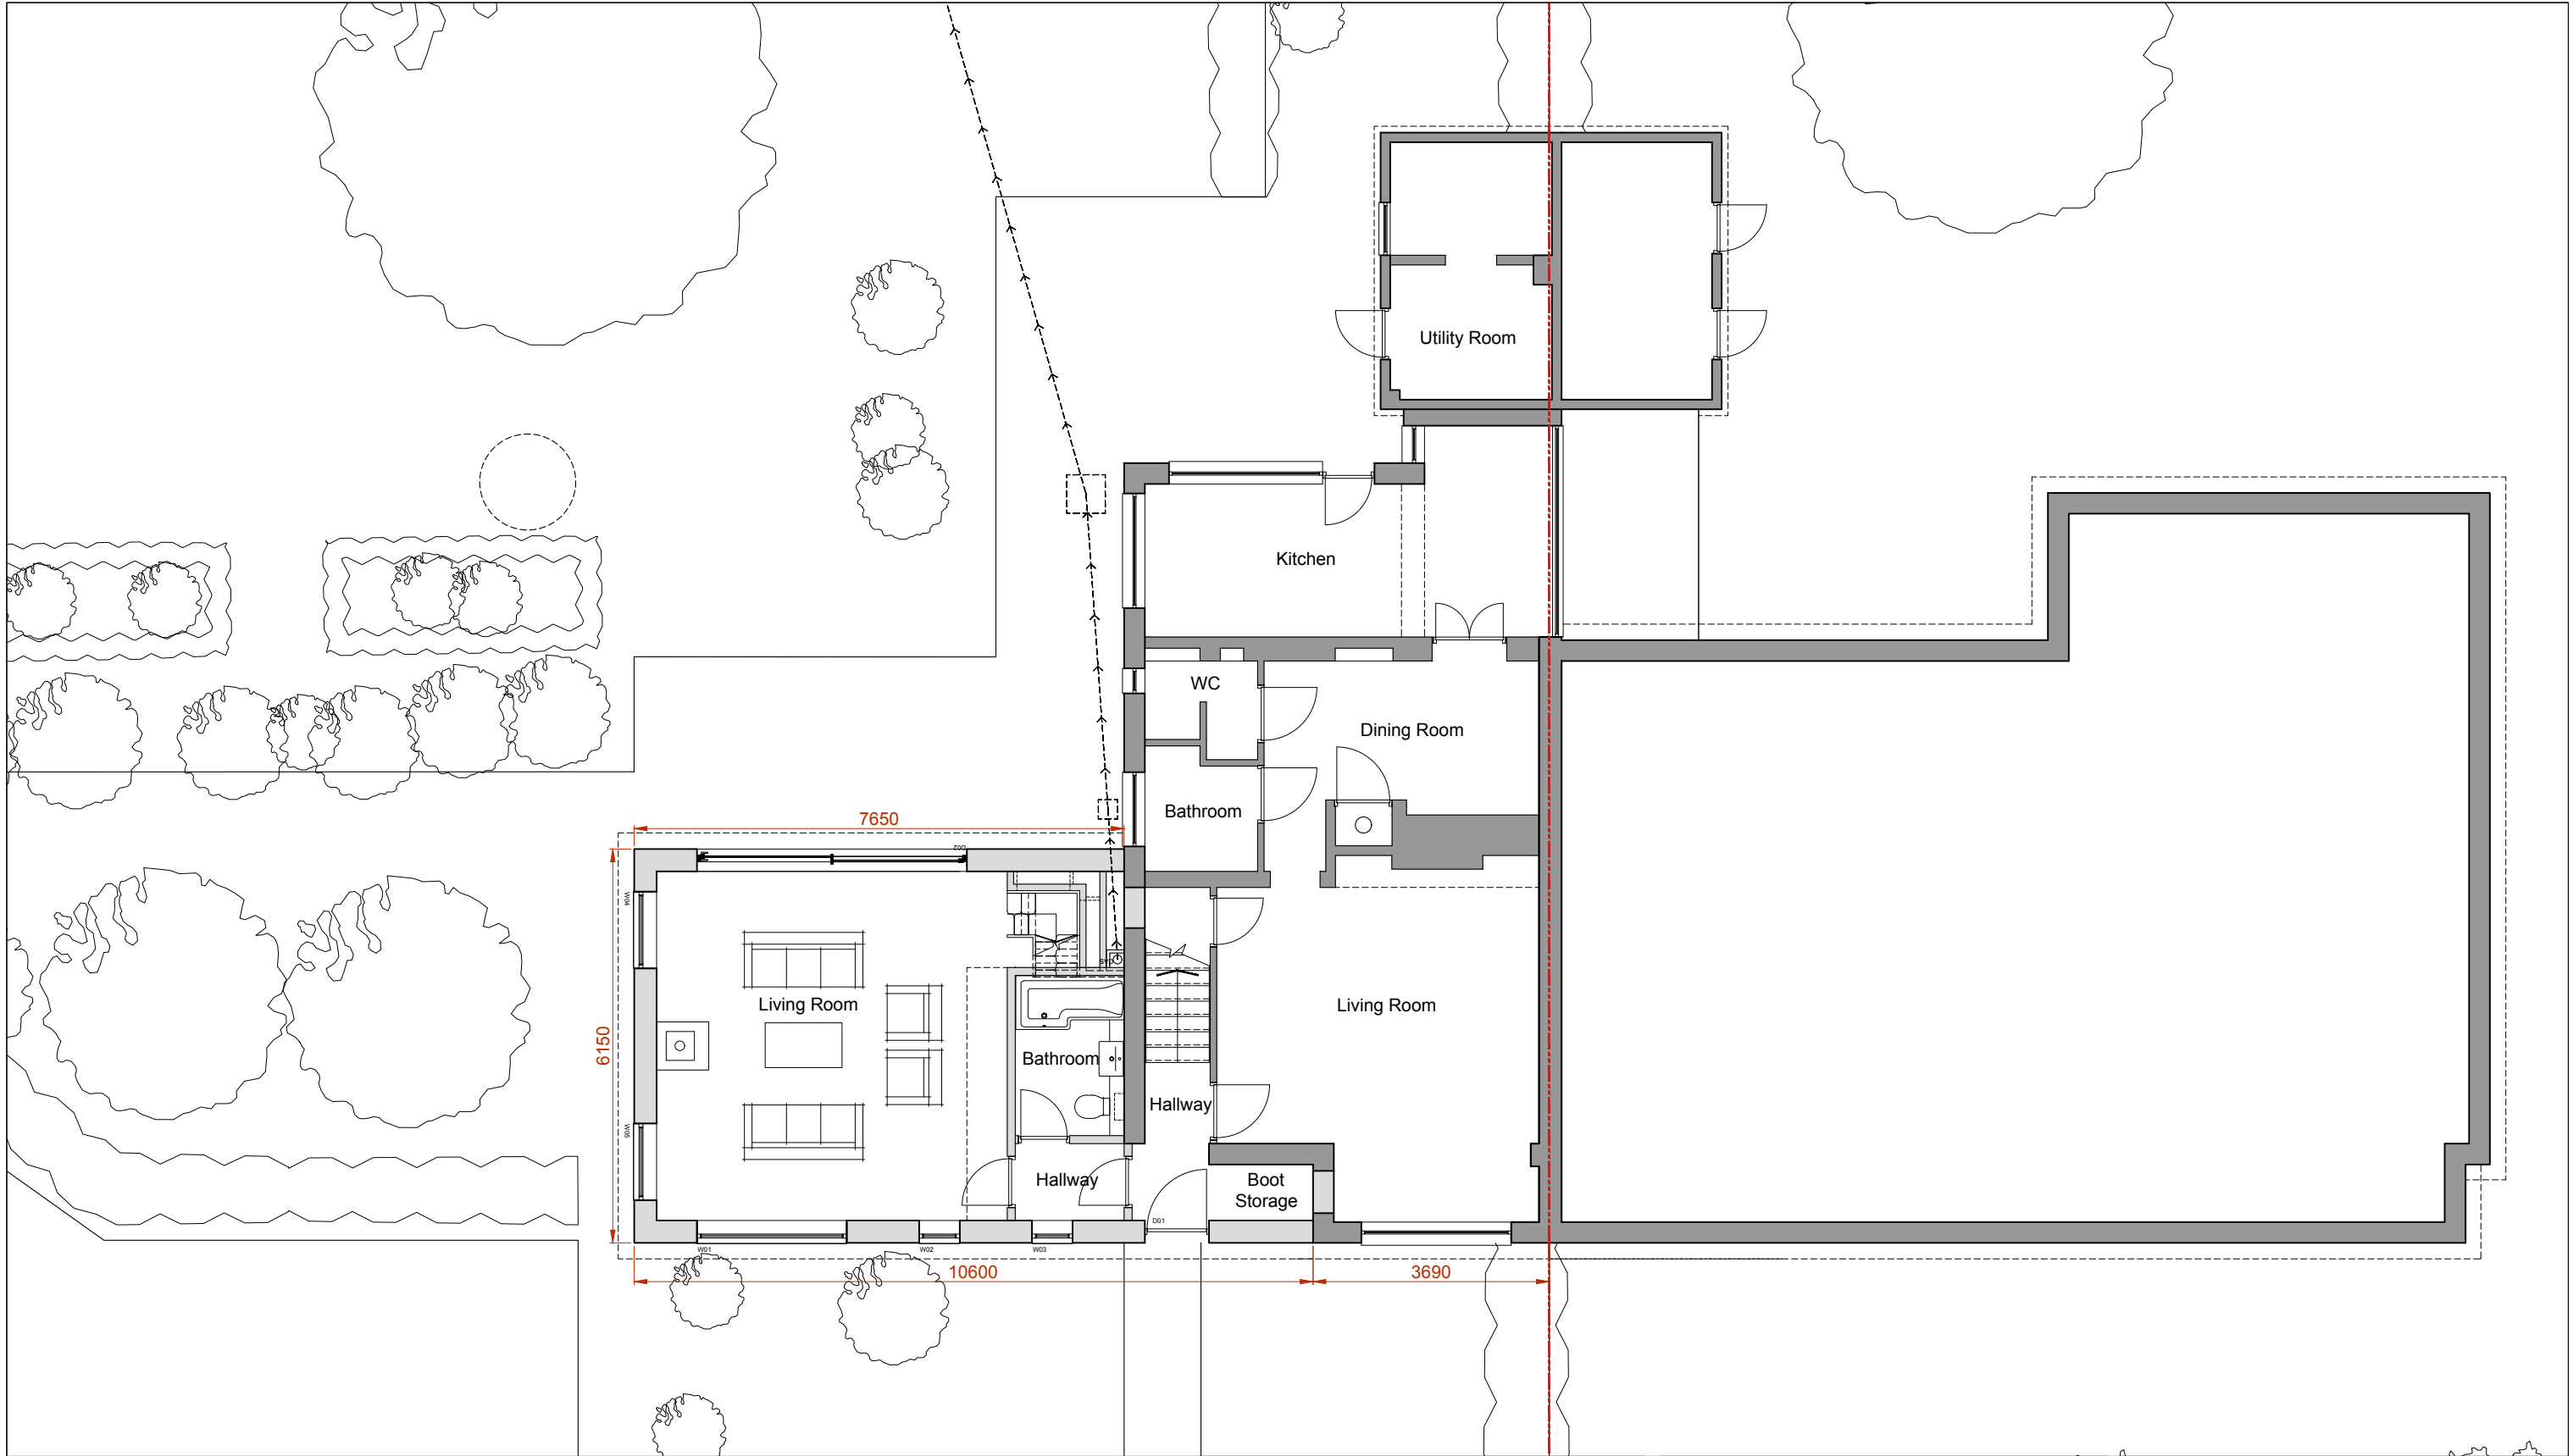

Existing Walls

New Walls

| Rev | Date     | Description                              |
|-----|----------|------------------------------------------|
| A   | 20.01.20 | Change to internal layout                |
| B   | 05.02.20 | Internal layout/ window changes          |
| C   | 20.04.20 | Internal layout changes                  |
| D   | 26.10.20 | Drawing changes to allow mezzanine floor |



Notes:

Print drawing at 100% when printing to A3 paper - do not print to fit.

Do not scale from this drawing.

All discrepancies must be reported to the Architect immediately.

All subcontractors must check dimensions on site before the production of shop drawings for the approval of the Architect.

All dimensions in millimetres.

Drawing Details

**Proposed Ground Floor Plan**

Planning Issue

|                            |                      |
|----------------------------|----------------------|
| Drawing No.<br>1401-P115   | Date<br>October 2019 |
| Scale<br>ISSUED 1:100 @ A3 | Revision<br>D        |

Project Details

**Orchard End**

Denmans Lane, Aldingbourne, PO20 3SD

**50.8** ARCHITECTURE  
+ INTERIORS

info@fiftypointeight.co.uk 01243323009